



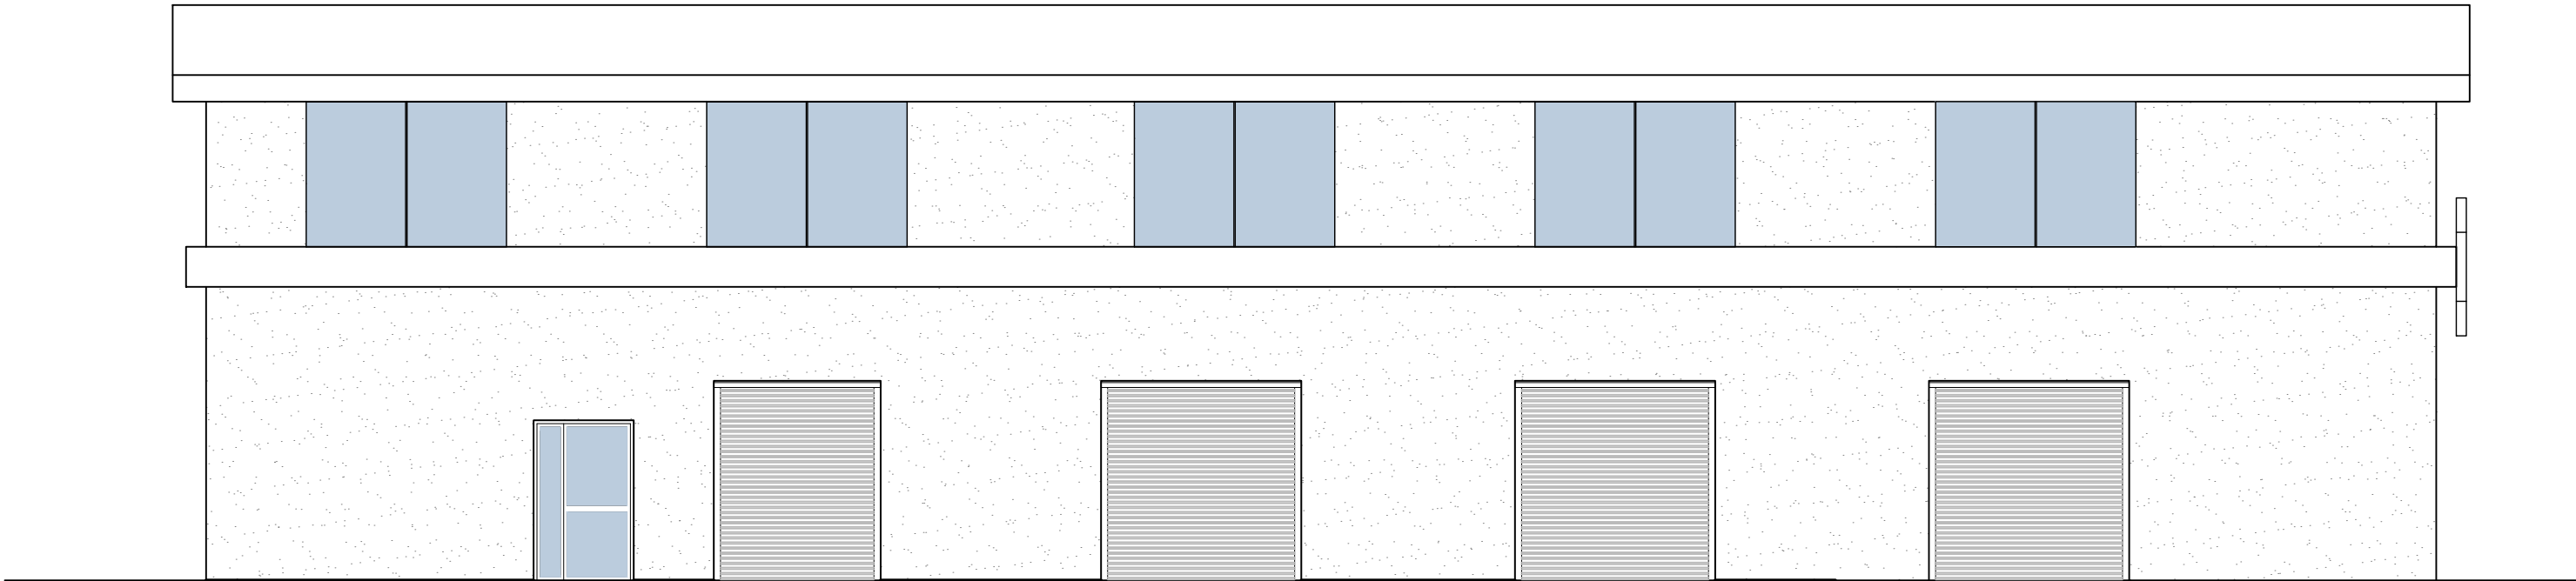

Proposed Rear Elevation (C)

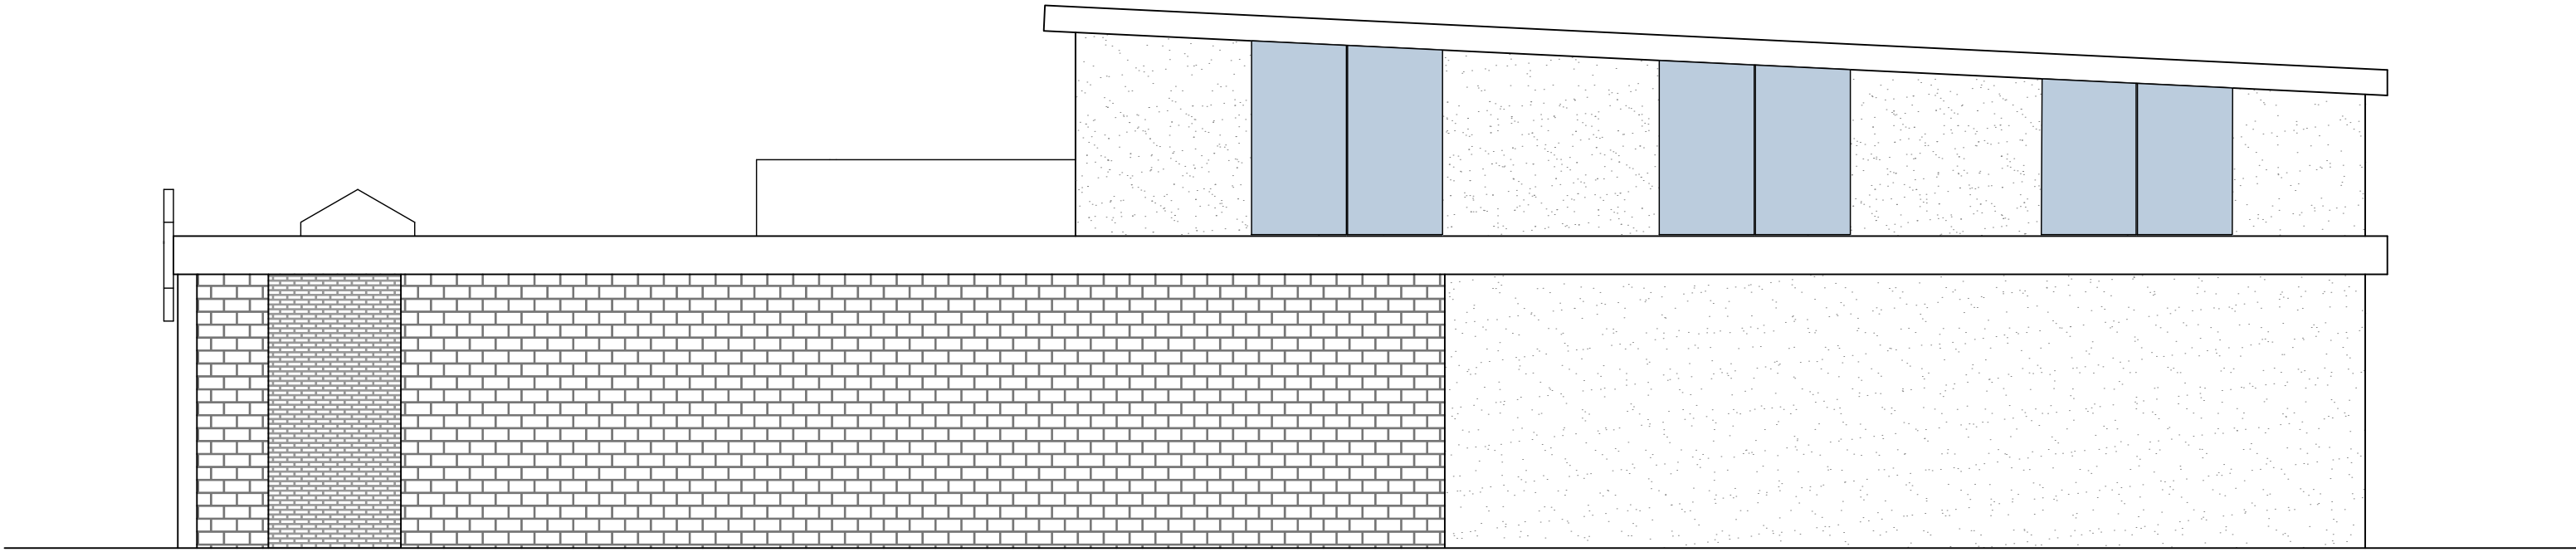

Proposed Side Elevation (D)



INSPIRE | DESIGN | BUILD



D E S I G N

+44 (0) 161 818 2786
www.mldesign.uk | info@mldesign.uk

Job Ref.	Drawing No.	Revision
1147	0310	E

E	Revised drawing to rectify issue with overall building footprint	ML	26/03/26
D	Revised for New Planning App	ML	10/07/25
C	Revised for Planning	ML	30/11/20
B	Issue for Planning	ML	22/10/20
A	Issue for Draft Planning Issue	ML	17/09/20
Rev	Description	By	Date
Initial Issue: 17/09/20			

CLIENT Central Auto Clean 351 Stockport Road Longsight Manchester M13 0LF	
PROJECT TITLE Erection of New Purpose Built Building to enhance existing car wash facilities	
DRAWING TITLE Proposed Elevation Drawings	
Drawn by: ML	Checked by: ML
Date: 17/09/20	Scale: 1:100 @A2

This drawing is to be read in conjunction with all relevant drawings.

The main contractor/builder is to interpret the requirements in relationship to the site conditions encountered and as agreed with the Building Control officer.

All dimensions and sizes to be verified on site, any discrepancies to be reported to the client/project manager. These annotations were prepared for planning and/or building control submission only.

This drawing and design is the (© 2026) property of **ML Design**, and should not be reproduced without written permission.