


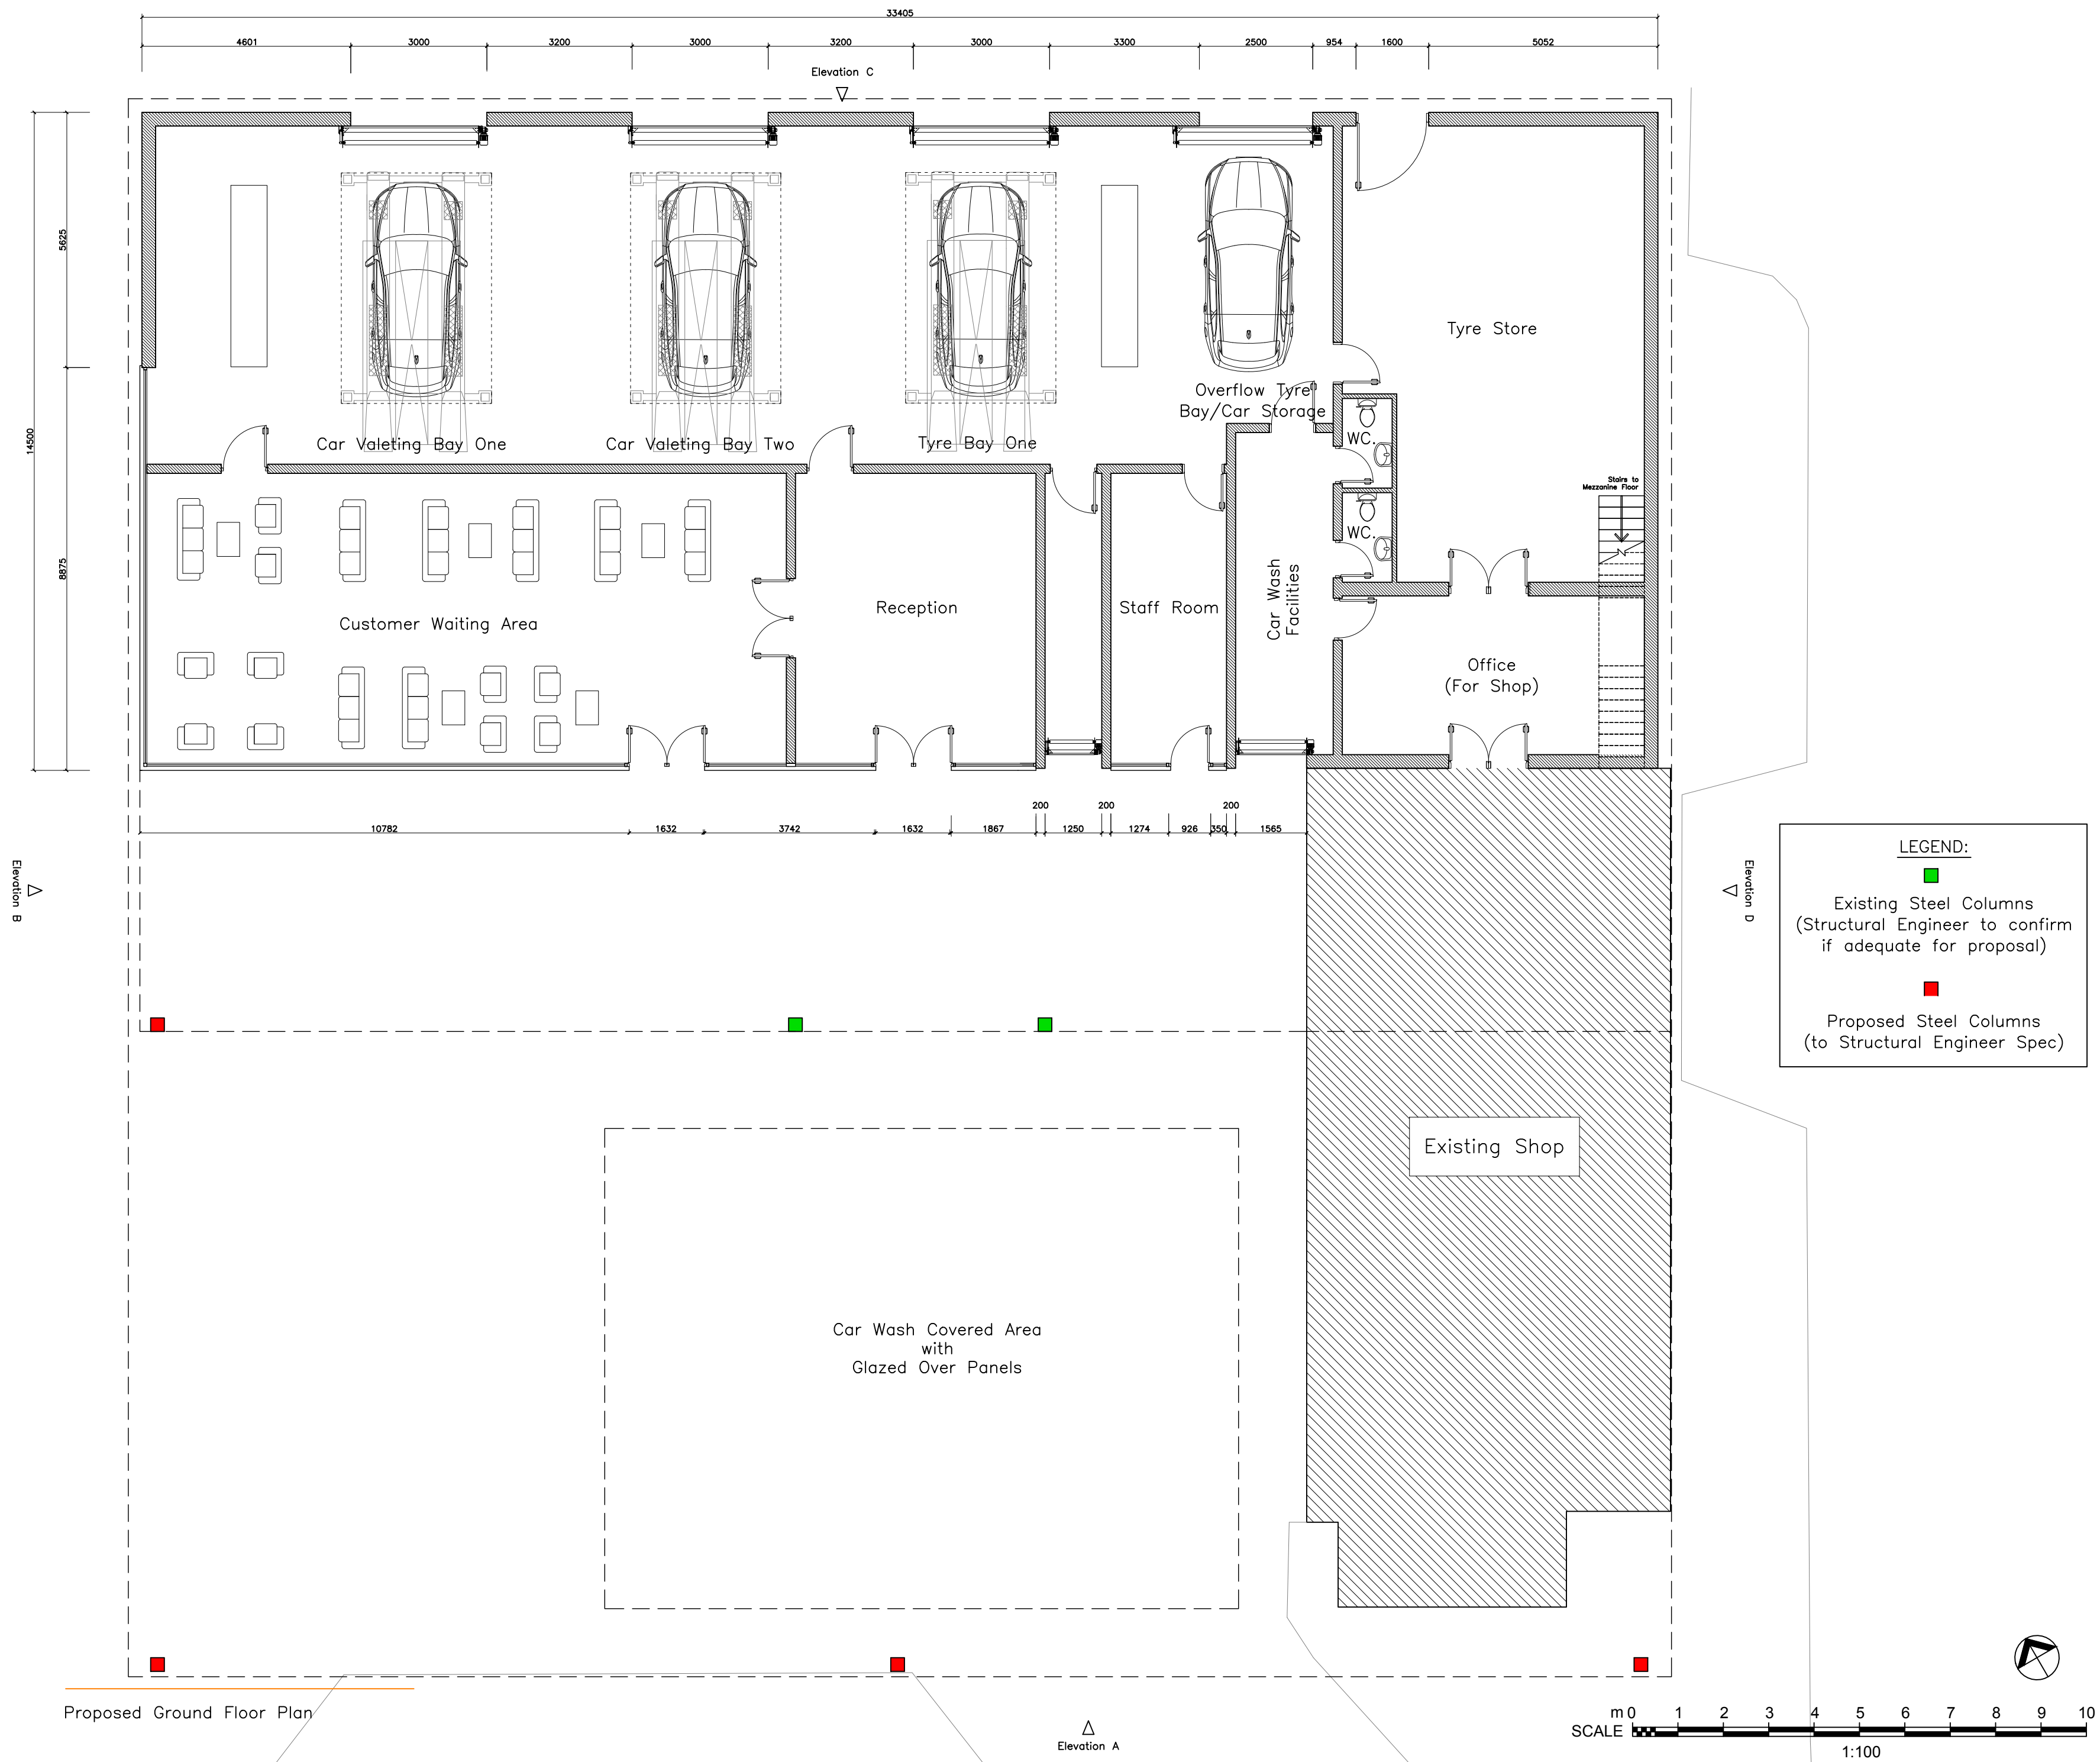

INSPIRE | DESIGN | BUILD

ML

DESIGN

+44 (0) 161 818 2786
www.ml.design.uk | info@ml.design.uk

Job Ref.	Drawing No.	Revision
1147	0200	K

K	Revised drawing to rectify issue with overall building footprint	ML	26/03/26
J	Revised Drawing for P.O & Highways	ML	02/03/26
I	Revised for New Planning App	ML	10/07/25
H	Drawings updated for Planning	ML	23/05/22
G	Revised for Planning	ML	30/11/20
F	Issue for Planning	ML	22/10/20
E	Issue for Draft Planning Issue	ML	17/09/20
D	Issue for Client Comment	ML	19/08/20
C	Issue for Client Comment	ML	02/02/20
B	Amend for 2nd Interim Meeting	ML	28/01/20
A	Issue for Interim Design Meeting	ML	14/01/20
Rev	Description	By	Date
Initial Issue: 14/01/20			

CLIENT Central Auto Clean 351 Stockport Road Longsight Manchester M13 0LF	
PROJECT TITLE Erection of New Purpose Built Building to enhance existing car wash facilities	
DRAWING TITLE Proposed Ground Floor Plan	
Drawn by: ML	Checked by: ML
Date: 14/01/20	Scale: 1:100 @A2

This drawing is to be read in conjunction with all relevant drawings.

The main contractor/builder is to interpret the requirements in relationship to the site conditions encountered and as agreed with the Building Control officer.

All dimensions and sizes to be verified on site, any discrepancies to be reported to the client/project manager. These annotations were prepared for planning and/or building control submission only.

This drawing and design is the (© 2026) property of **ML Design**, and should not be reproduced without written permission.