



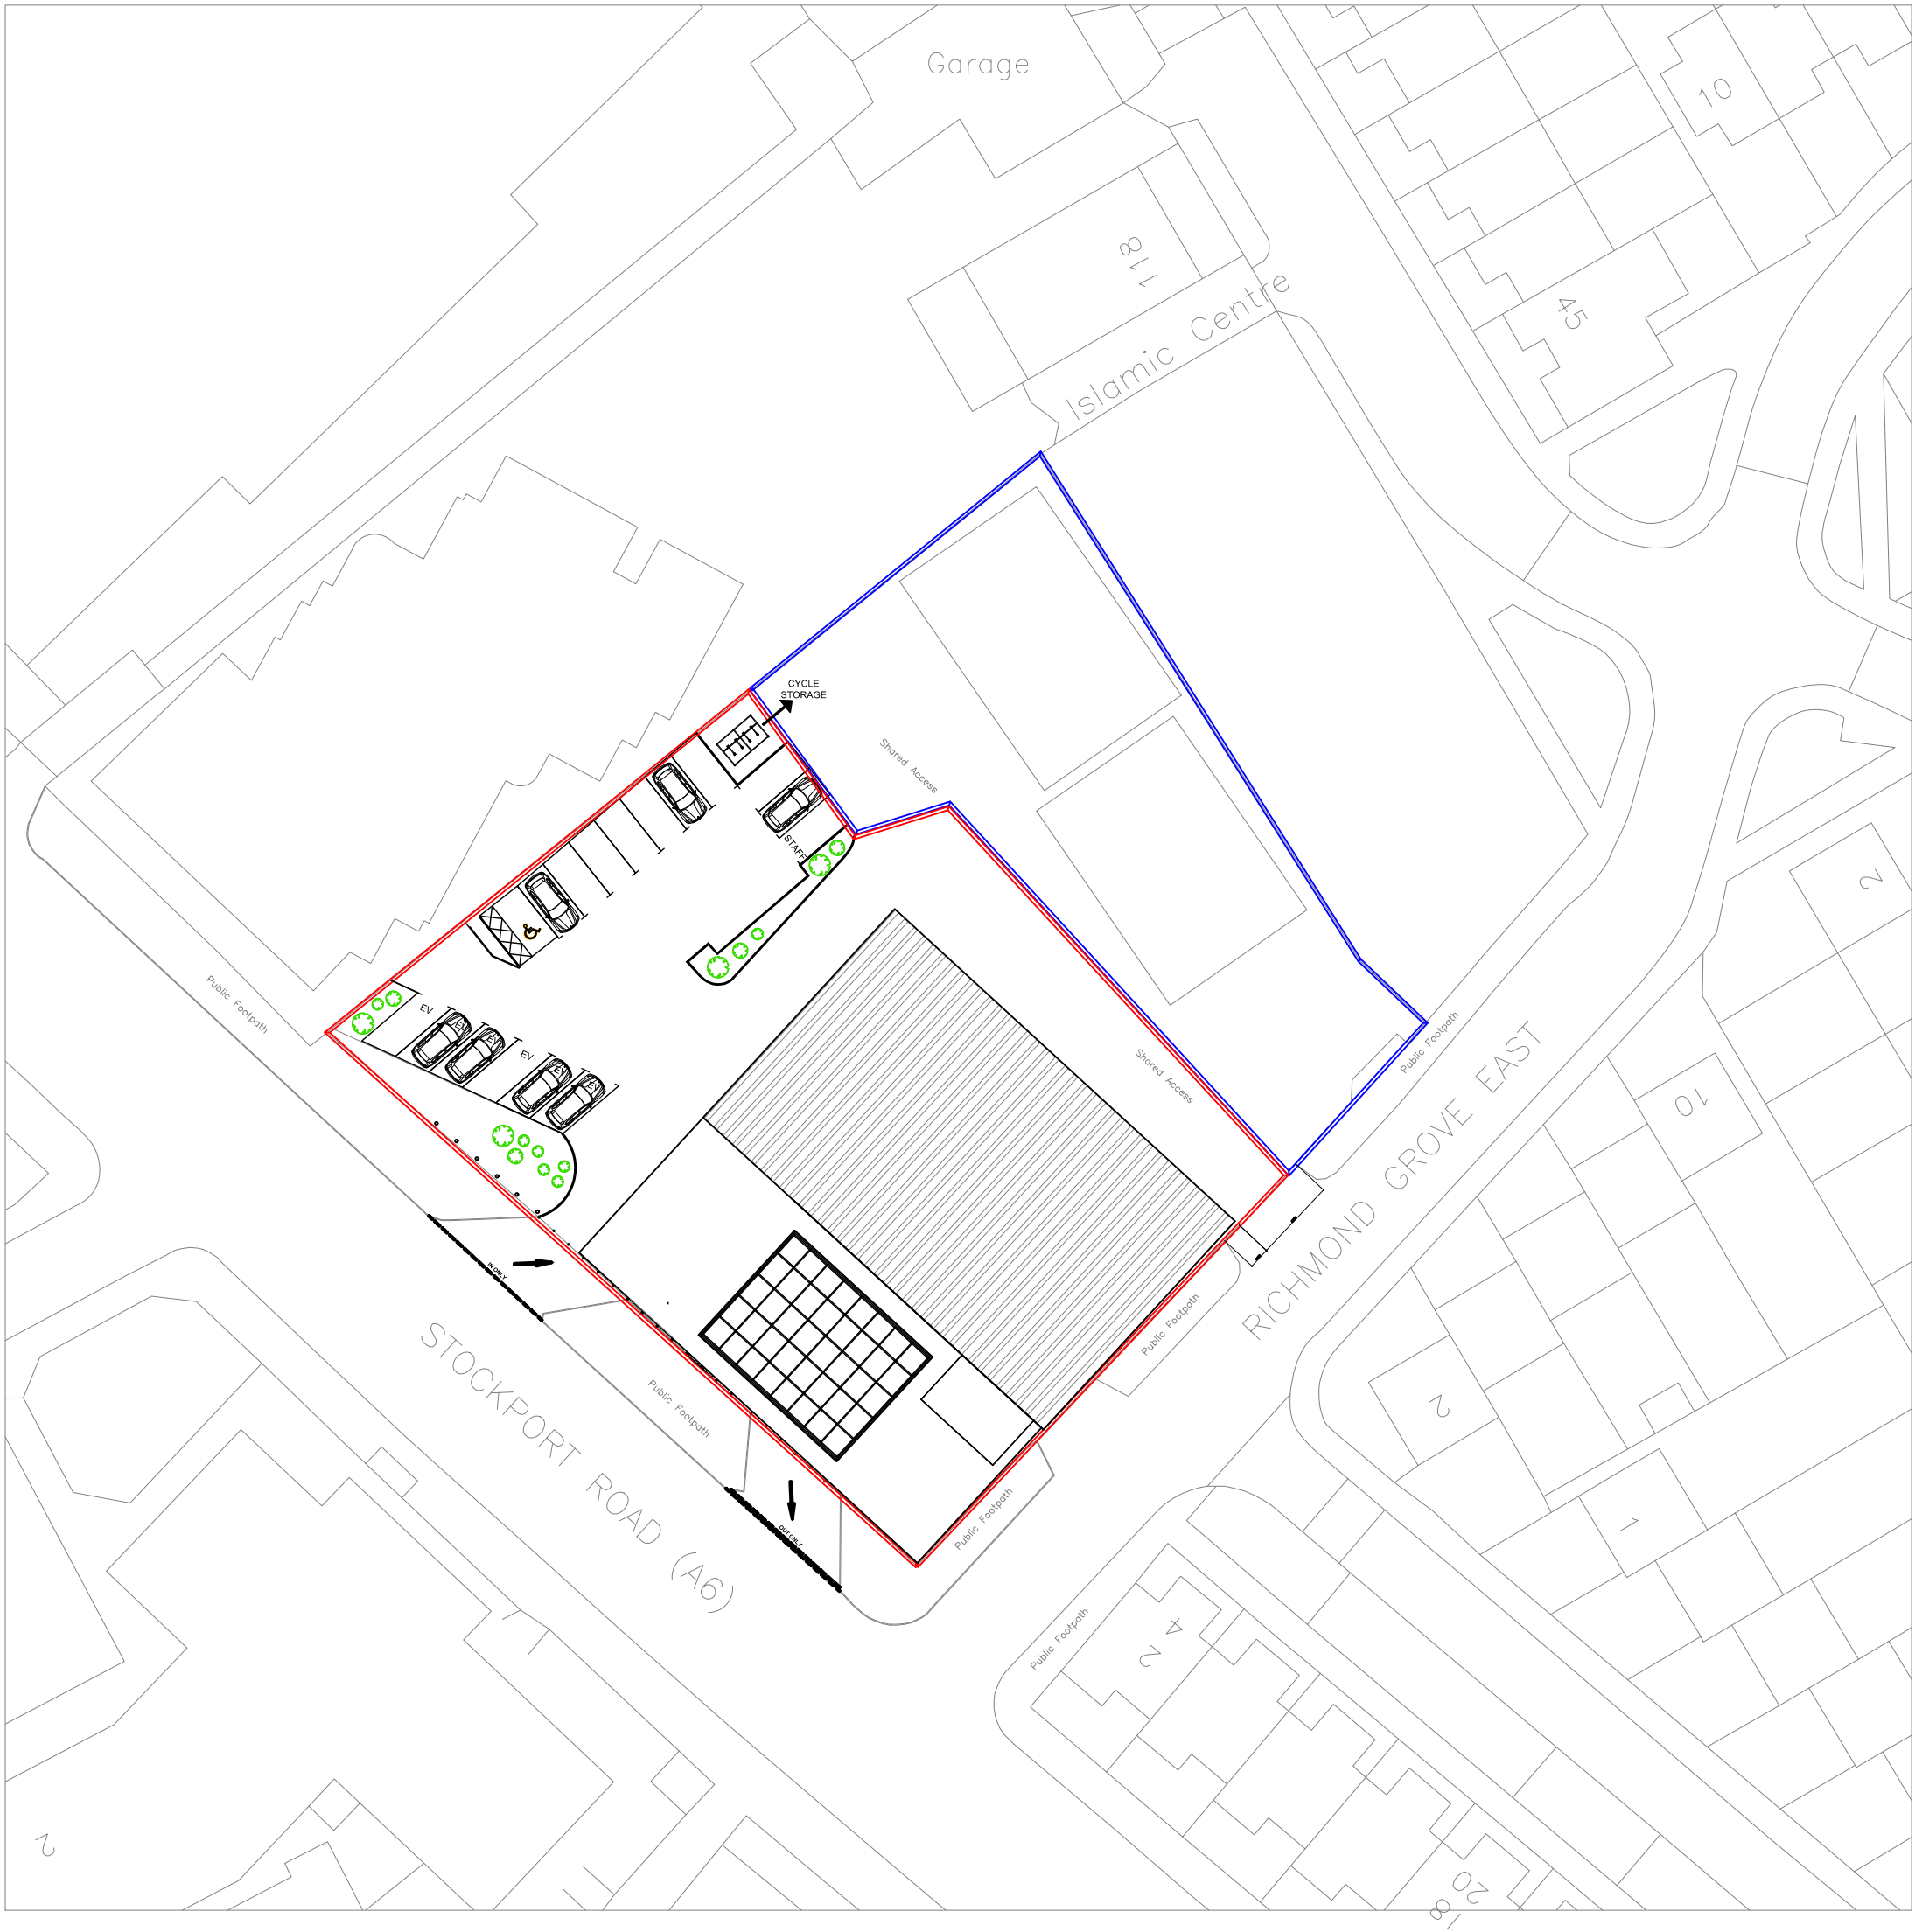

Produced on 12 December 2019 from the Ordnance Survey National Geographic Database and incorporating surveyed revision available at this date.
This map shows the area bounded by 386273,396061 386273,396203 386415,396203 386415,396061
Reproduction in whole or part is prohibited without the prior permission of Ordnance Survey.
Crown copyright 2019. Supplied by copla ltd trading as UKPlanningMaps.com a licensed Ordnance Survey partner (100054135).
Data licenced for 1 year, expiring 12 December 2020. Unique plan reference: v2c/411909/558804

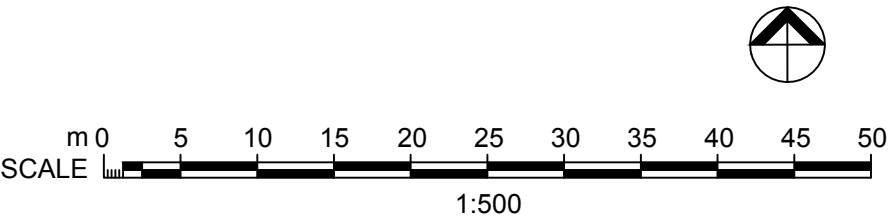

INSPIRE | DESIGN | BUILD



D E S I G N

+44 (0) 161 818 2786

www.mldesign.uk | info@mldesign.uk

Job Ref.	Drawing No.	Revision
1147	0400	E

E	Revised Drawing for P.O & Highways	ML	15/02/26
D	Revised for New Planning App	ML	10/07/25
C	Revised for Planning	ML	30/11/20
B	Issue for Planning	ML	22/10/20
A	Issue for Draft Planning Issue	ML	19/07/20
Rev	Description	By	Date
Initial Issue: 17/09/20			

CLIENT

Central Auto Clean
351 Stockport Road
Longsight
Manchester
M13 0LF

PROJECT TITLE

Erection of New Purpose Built Building
to enhance existing car wash facilities

DRAWING TITLE

Proposed Block/Site Plan

Drawn by: ML	Checked by: ML
Date: 17/09/20	Scale: 1:500 @A2

This drawing is to be read in conjunction with all relevant drawings.

The main contractor/builders is to interpret the requirements in relationship to the site conditions encountered and as agreed with the Building Control officer.

All dimensions and sizes to be verified on site, any discrepancies to be reported to the client/project manager. These annotations were prepared for planning and/or building control submission only.

This drawing and design is the (© 2026) property of **ML Design**, and should not be reproduced without written permission.