



SECTION A-A

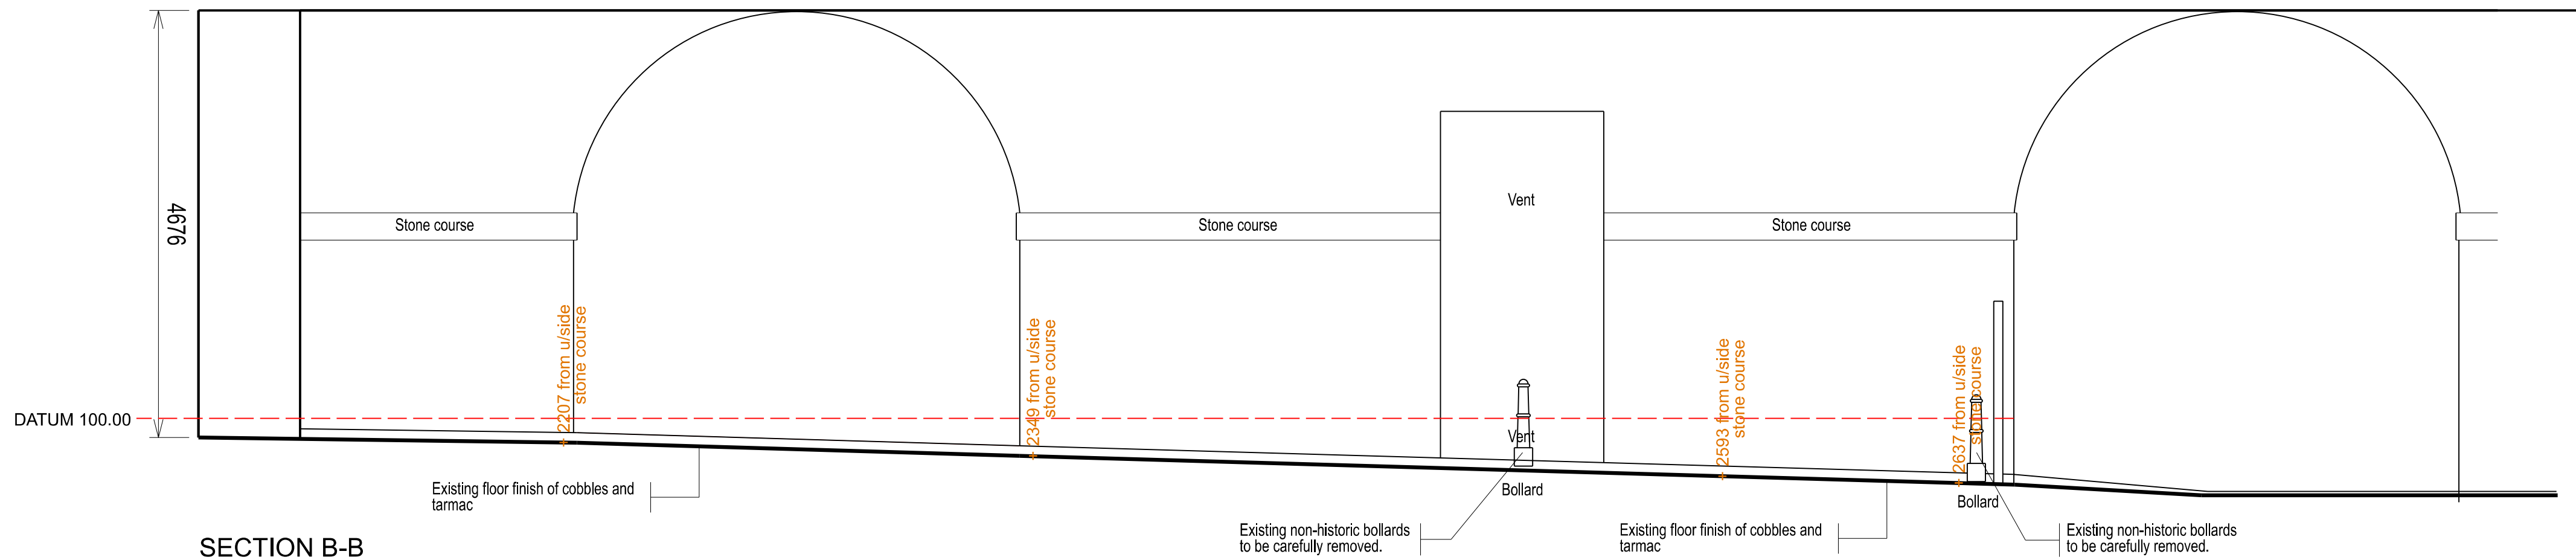


SECTION B-B

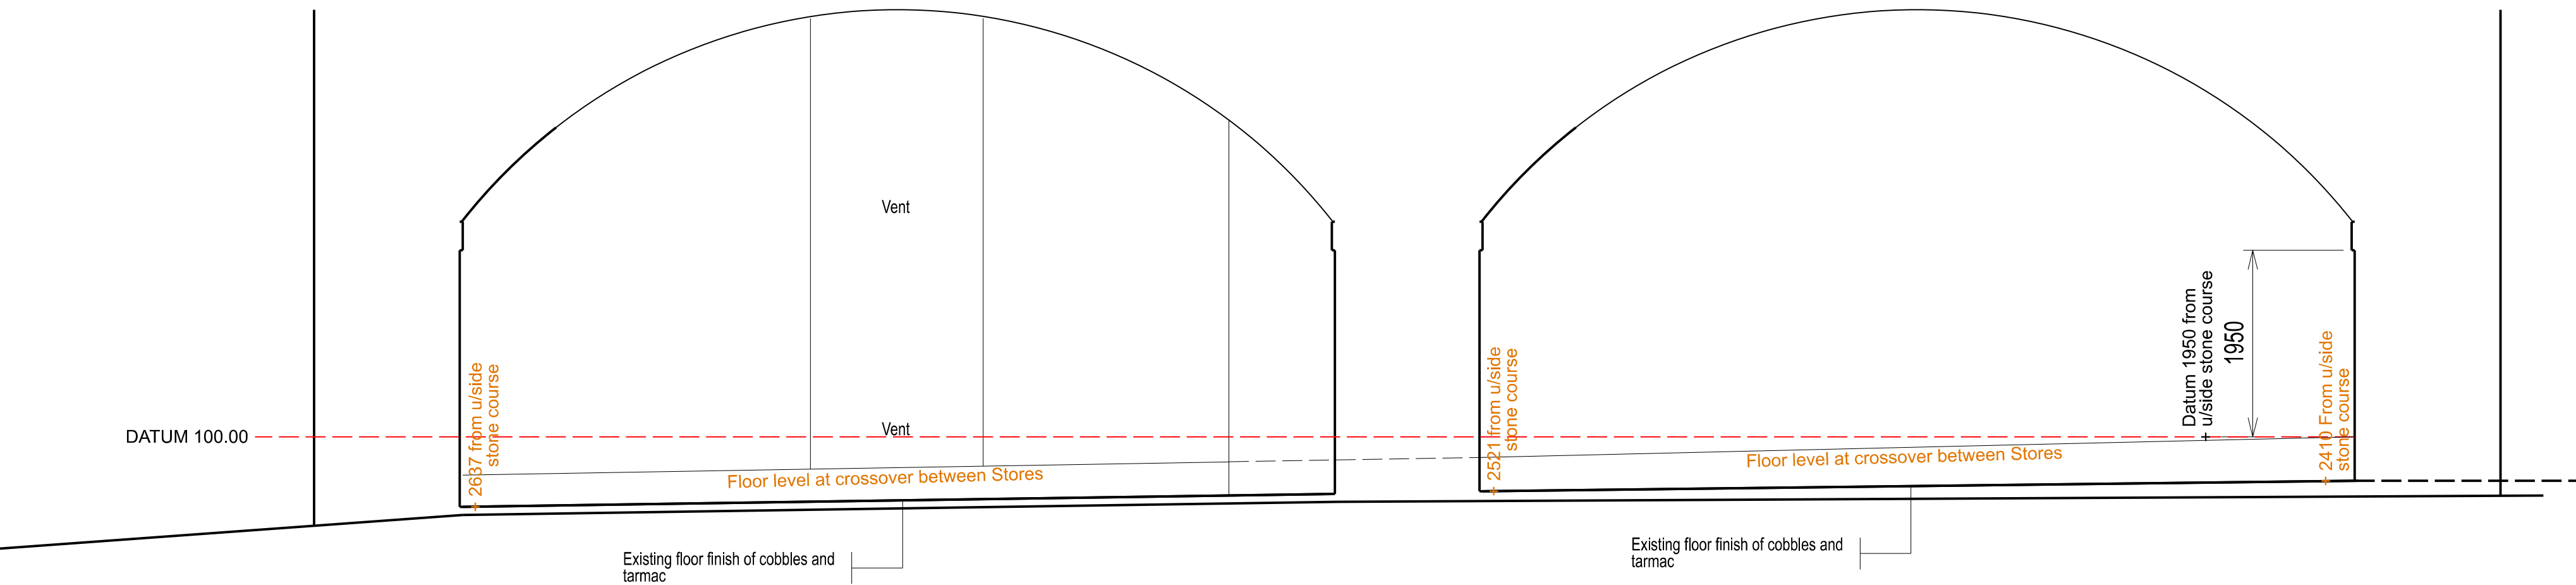


SECTION C-C

+ 2000 = Spot levels to floor taken from underside of stone string course

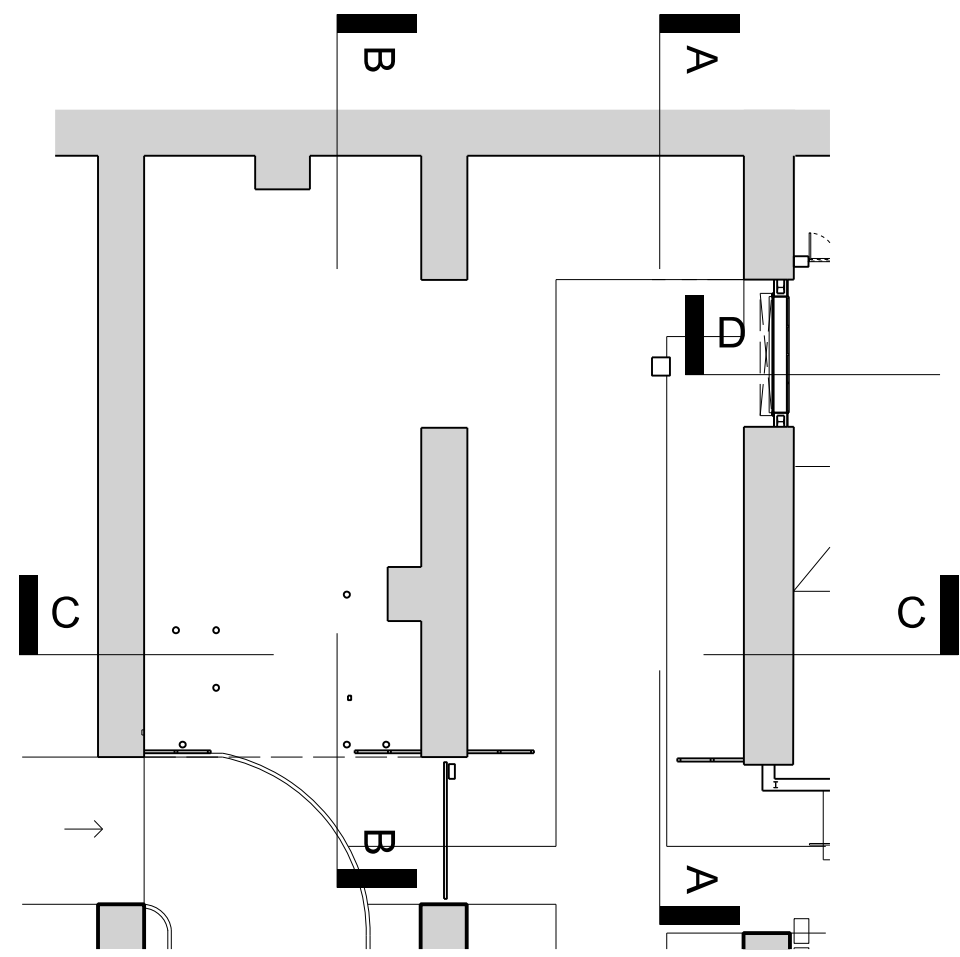

KEY FLOOR PLAN 1:250

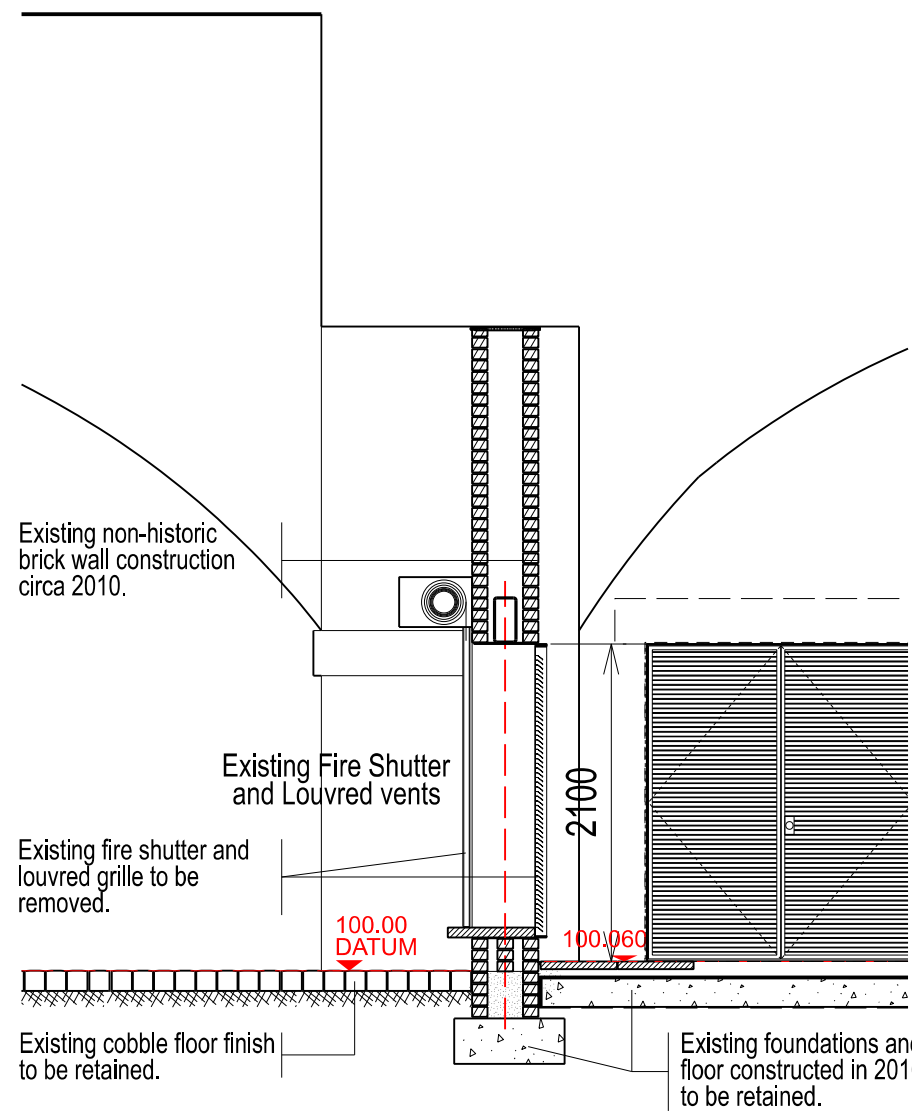

SECTION D-D (Existing construction)

No		Prep		Date	
Amendments					
All given dimensions are in millimetres Architect to be notified of discrepancies in figured dimensions Contractors must check all dimensions from site This drawing is copyright and is for use on this site only					
Project					
Manchester Central Undercroft Store					
Title					
Existing Sections A-A and B-B					
Job No.		Drawing No.			
6676		350			
Amendment:		Scale @A1: 1:50			
Status		PLANNING			
Auth MJB		Date January 2026			
TAYLORDESIGN architects					
www.taylor-design.co.uk					
Nardine House, Station Road, Widneslow, Chester SK9 1BU t 01623 528181 e office@taylor-design.co.uk					
© Taylor Design 2025					