



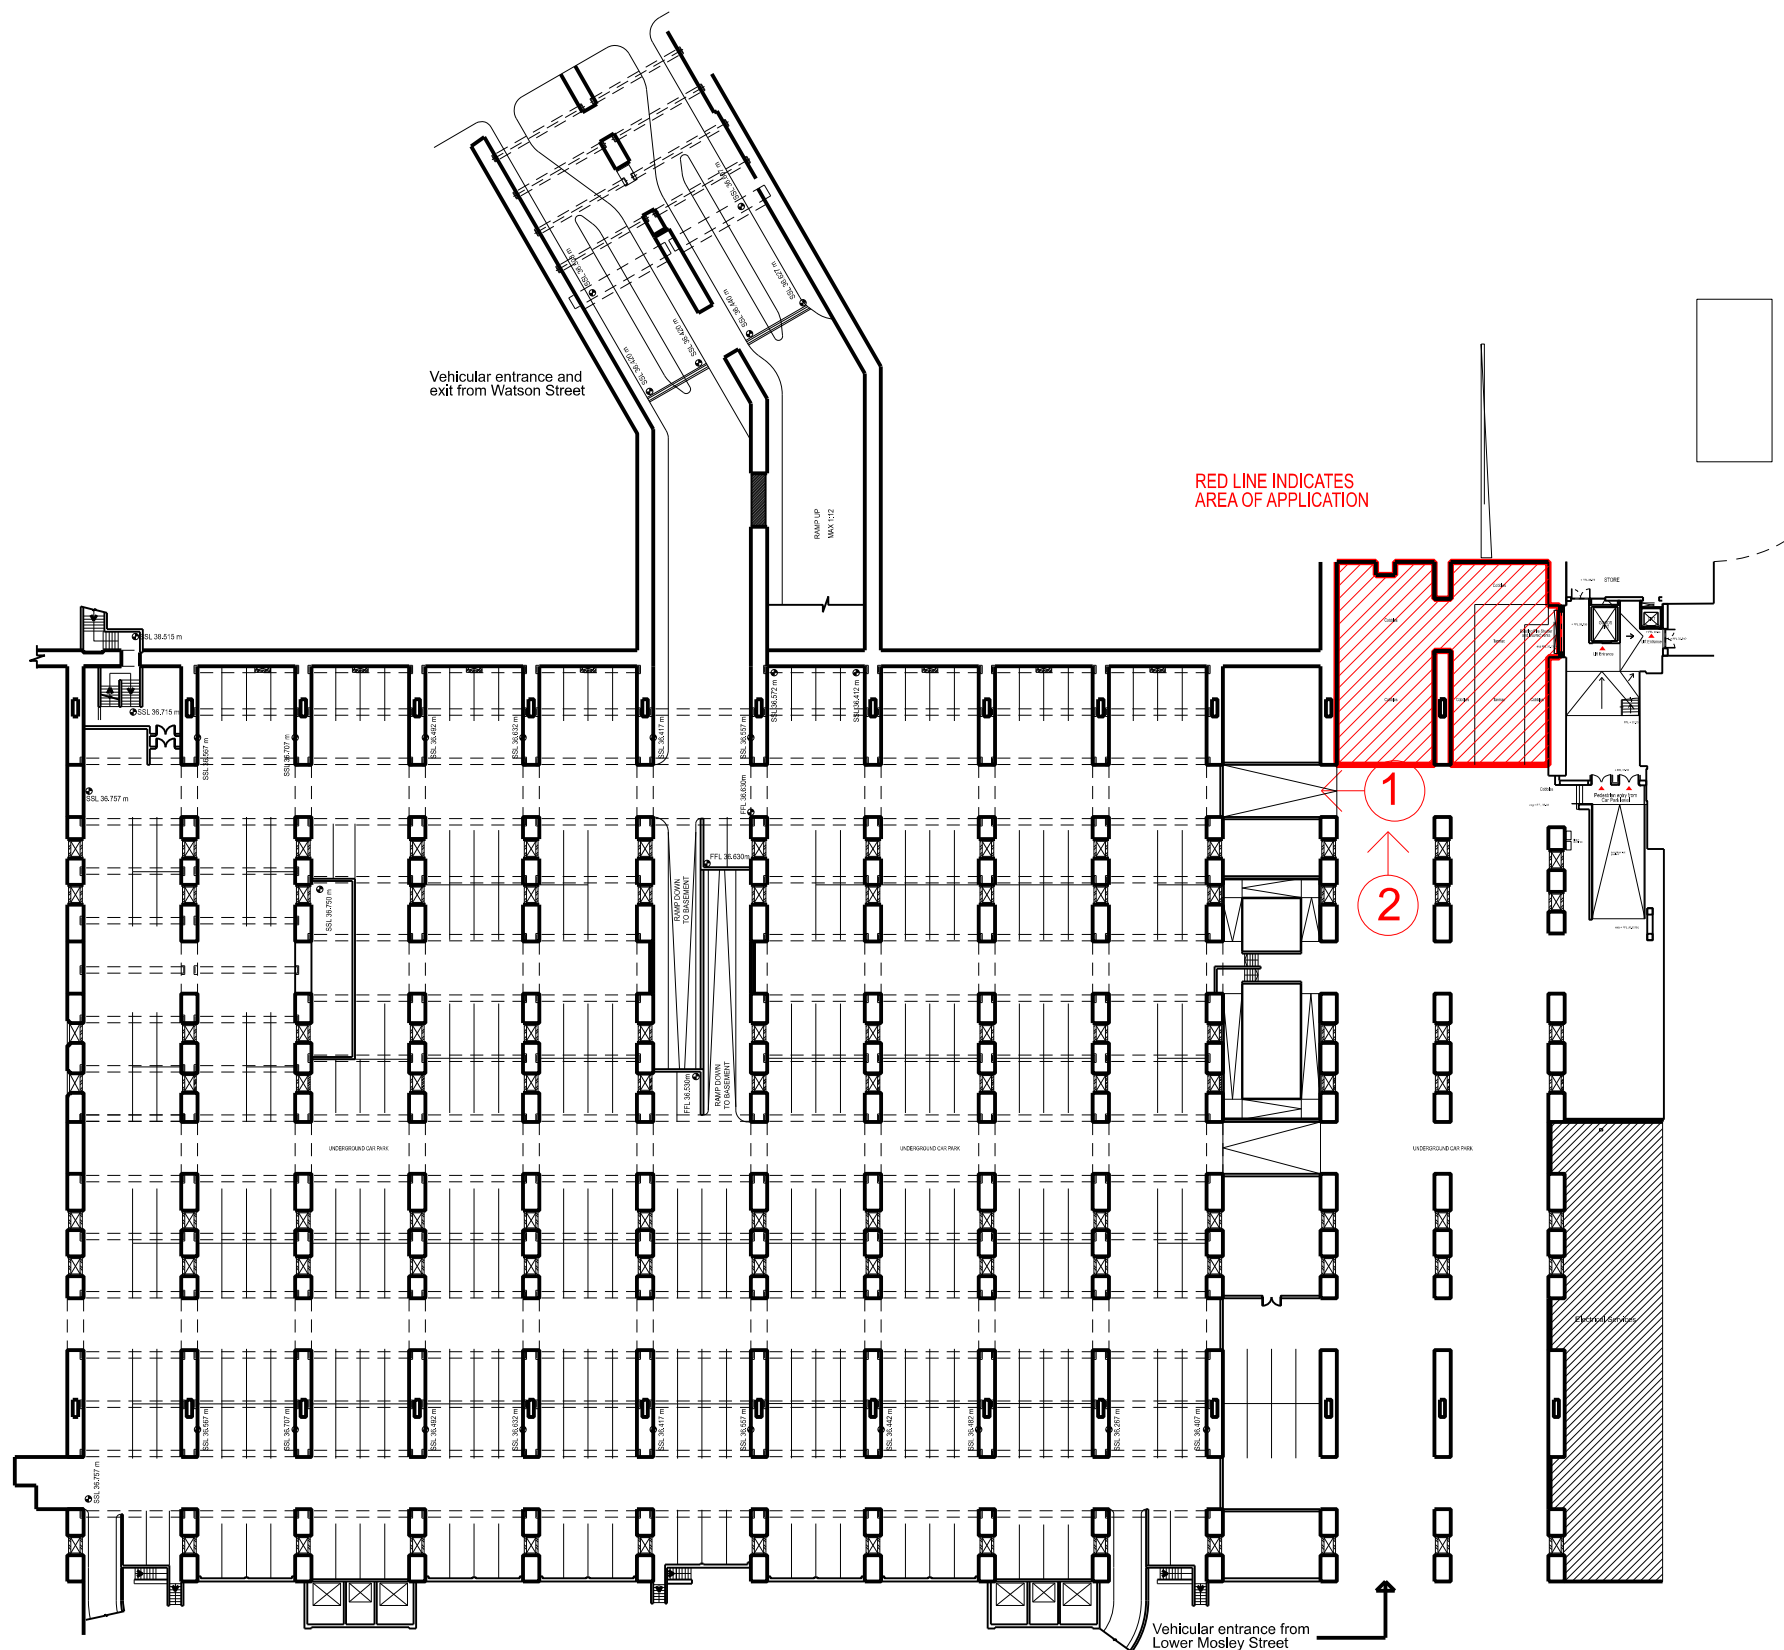

LOWER BASEMENT FLOOR PLAN 1:500

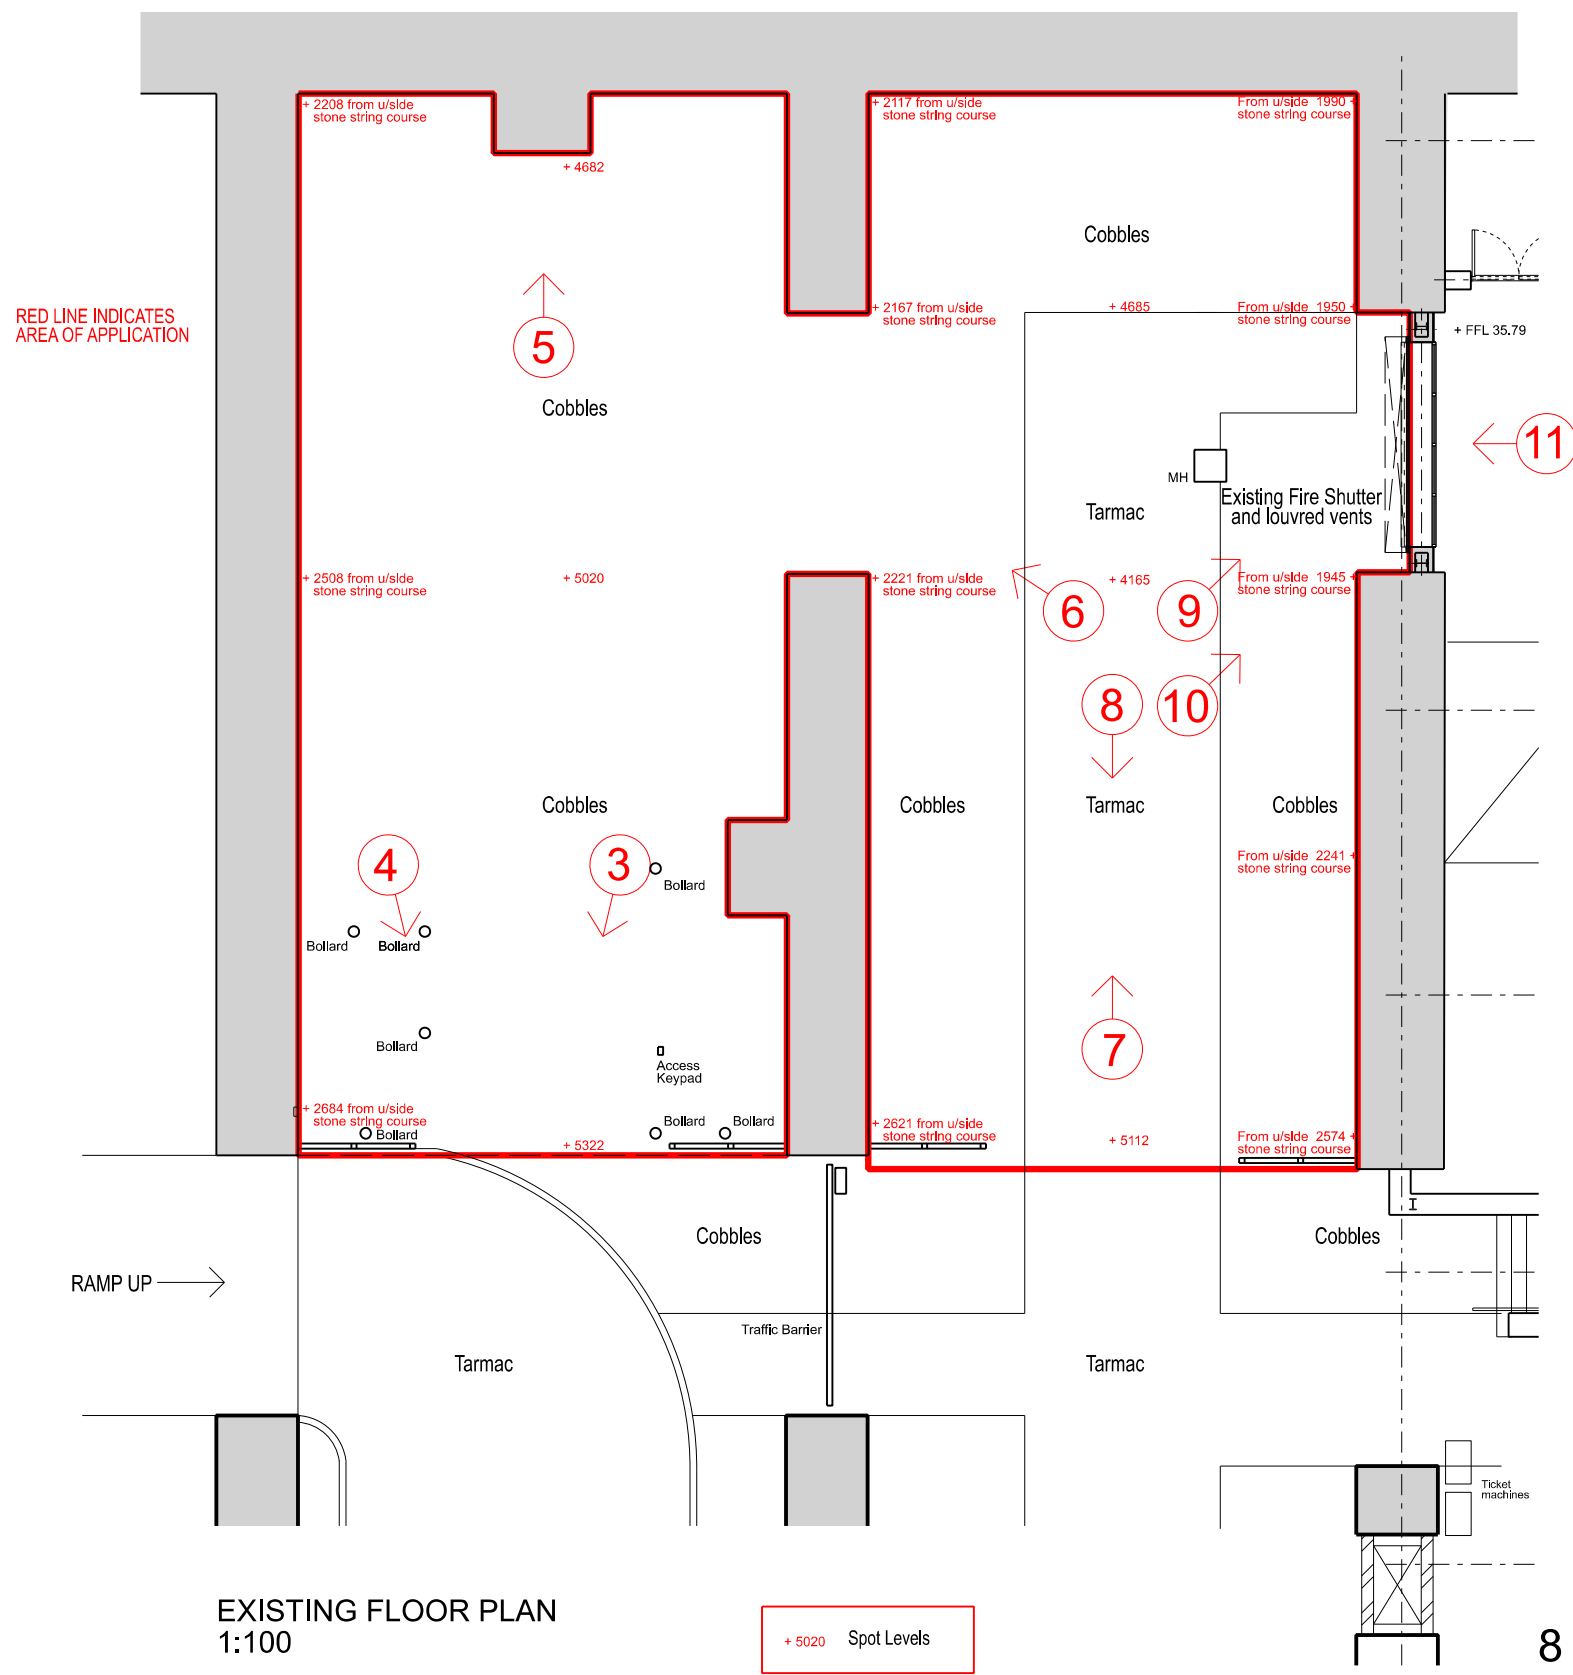


EXISTING FLOOR PLAN 1:100

+ 5020 Spot Levels

8



1

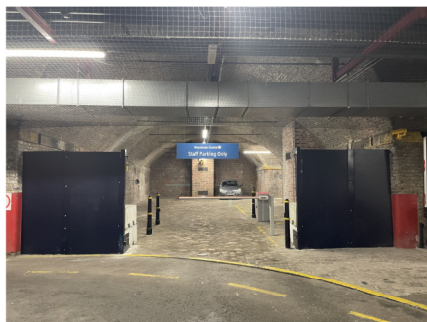

2



3



4



5



6



7



8



9



10



11

EXISTING PHOTOGRAPHS

GENERAL

No dimensions to be scaled from this drawing. All given dimensions in millimeters. All dimensions to be checked by contractor prior to commencement of work on site.

All dimensions shown are from face of block to face of block, from face of partition to face of partition or from structural grid line to face of block or partition & NOT from plastered or dry lined finishes.

All materials, goods and fittings to be used in strict accordance with the manufacturers instructions and recommendations.

All new structural steelwork & lintels to conform to structural engineers specification and detailing.

All new foundations and floor slab to be as engineers specification and detailing.

This drawing to be read in conjunction with structural general arrangement details and all other consultants drawings.

THIS DRAWING IS TO BE READ IN CONJUNCTION WITH TD6676 100 - 600 series & ALL OTHER CONSULTANTS DRAWINGS

FOR ADDITIONAL SPECIFICATION NOTES PLEASE REFER TO NBS DOCUMENT

No. Prep. Date

Amendments

Do not scale this drawing. All given dimensions are in millimetres. Architect to be notified of discrepancies in figured dimensions. Contractors must check all dimensions from site.

This drawing is copyright and is for use on this site only.

Project
Manchester Central Undercroft Store

Title
Existing Undercroft Floor Plans and Photographs

Job No. 6676 Drawing No. 201
Amendment: Scale @A1: 1:500 1:100

Status **INFORMATION**

Auth: MJB Date: March 2026

TAYLORDESIGN
architects

www.taylor-design.co.uk
Northgate House, Station Road, Macclesfield, Cheshire SK9 1BU
t: 01625 528181 e: office@taylor-design.co.uk

© Taylor Design 2025