


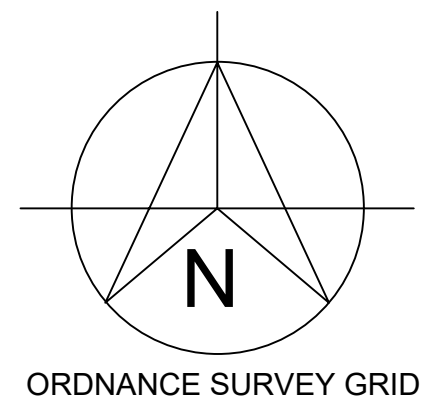


LOCATION
PLAN 1:100



2nr new condensers
PUZ-ZM100VDA
1100(W) x 505(D) x 870(H)
PUMY-P200
1050(W) x 417(D) x 1338(H)

7nr existing condensers

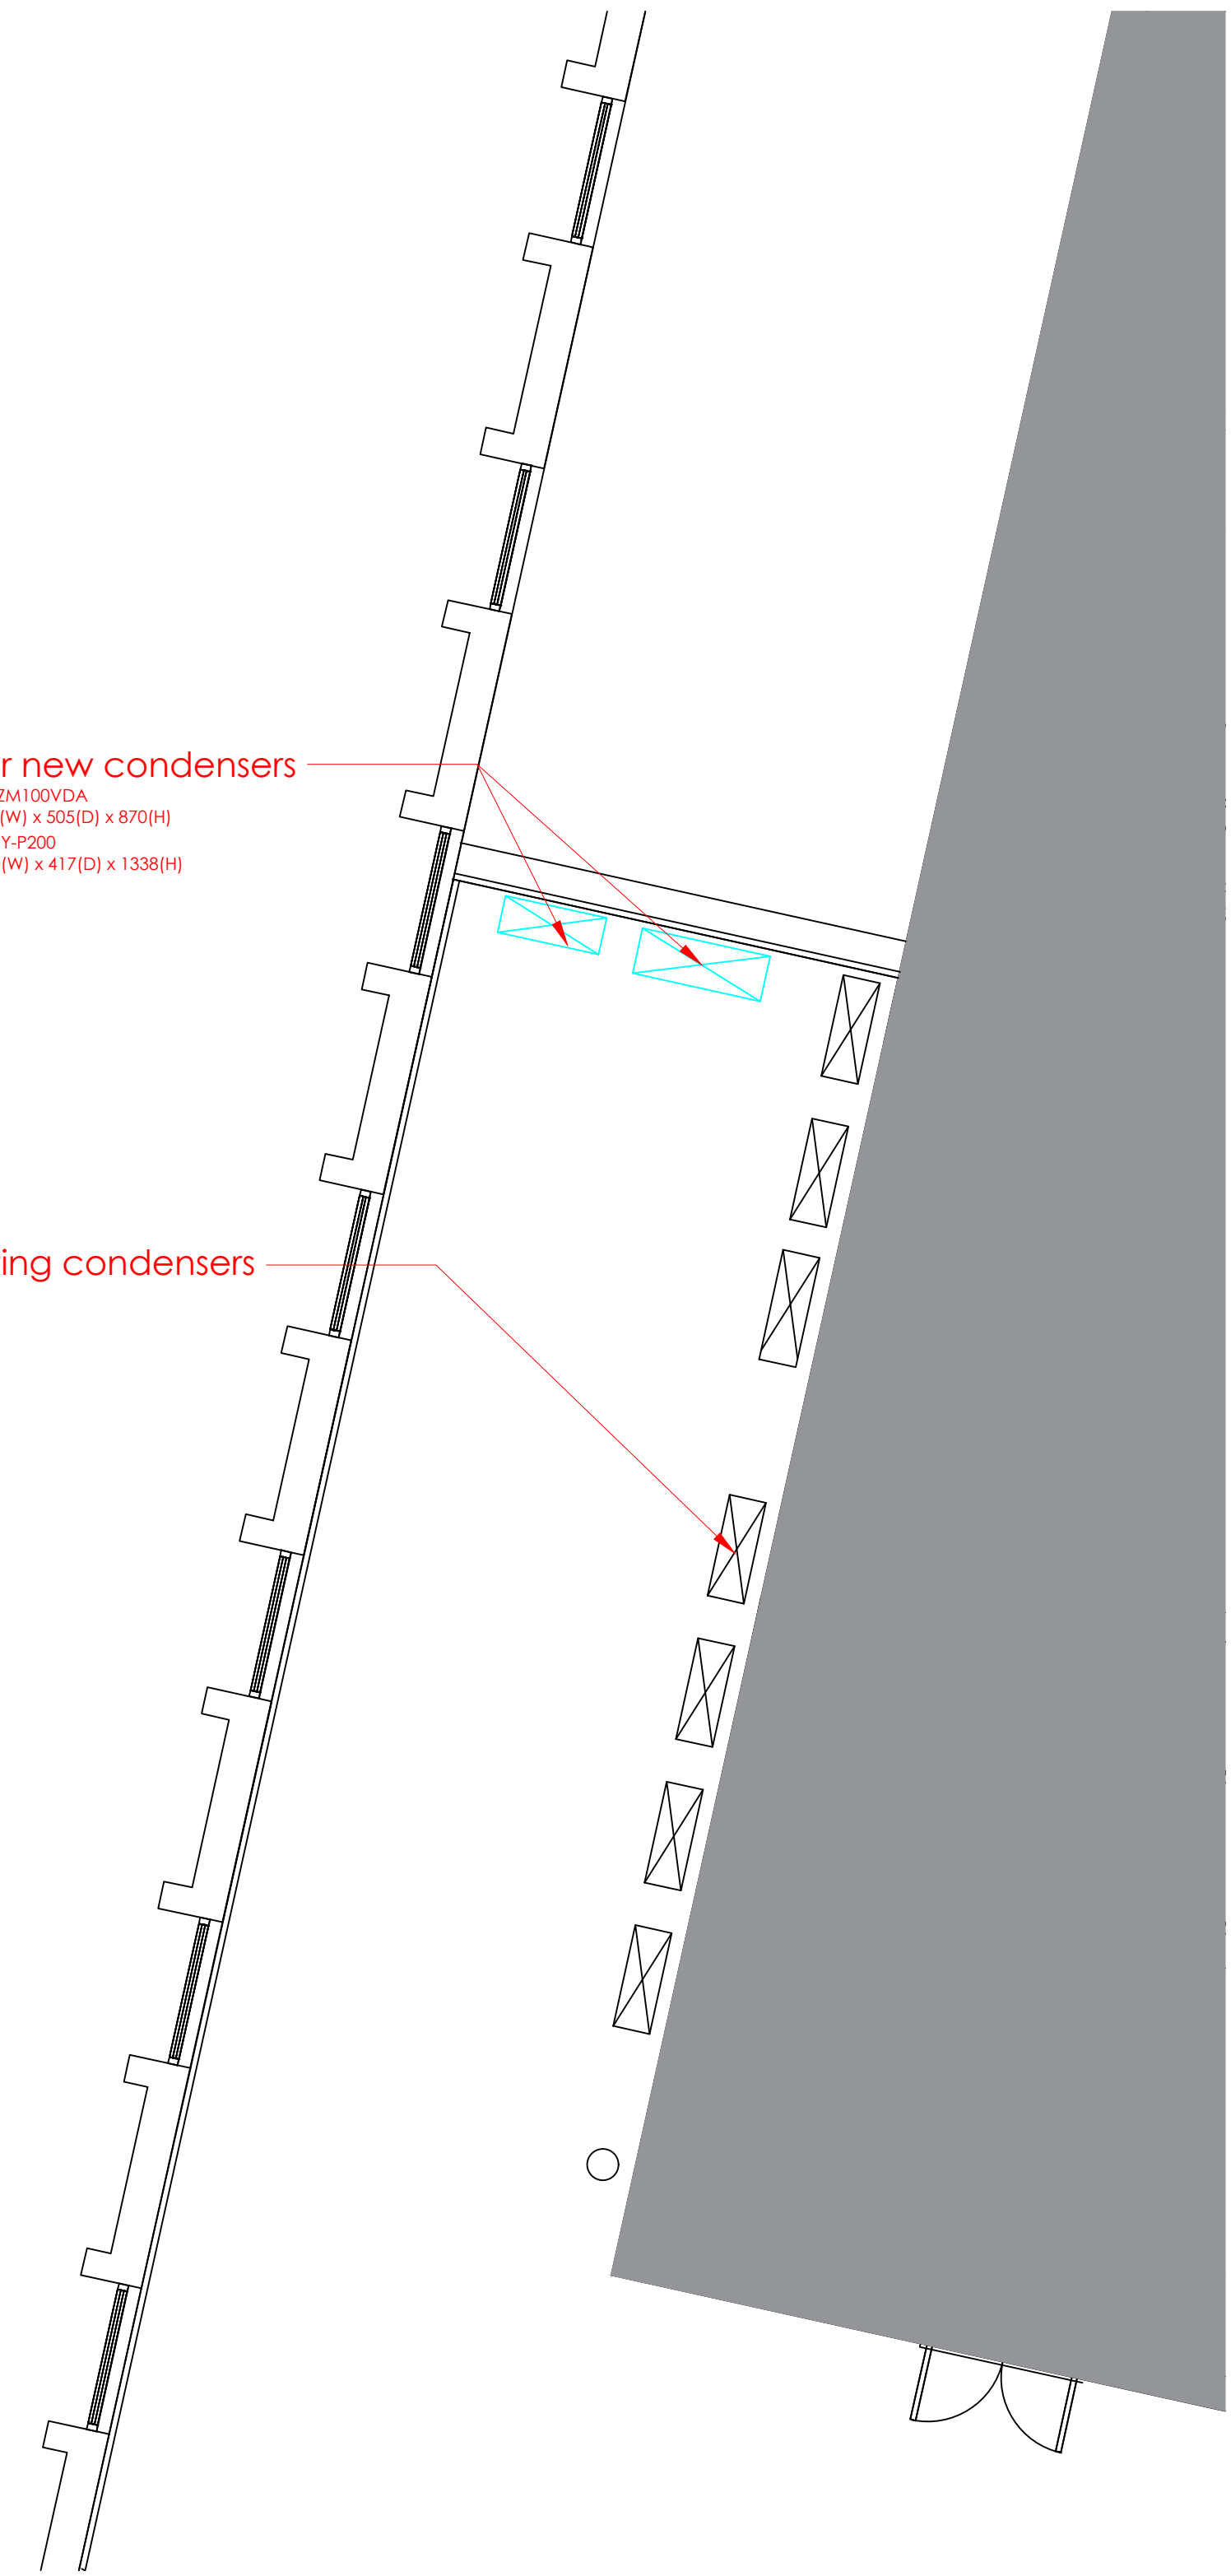

PLAN 1:50

© TSK group Ltd. 2025. All rights reserved.
The information contained within this media is and that of all times remain the property of TSK group Ltd (TSK). It is provided to you only for those purposes which are specified by TSK on or before the time of disclosure and for no other purpose whatsoever. Unless TSK specifically agrees otherwise in writing, you are EXPRESSLY PROHIBITED from (i) using the information for purposes other than those agreed in advance by TSK, (ii) copying, photocopying or otherwise reproducing this information, (iii) amending, altering or changing the information, and (iv) distributing or transmitting it to any other person or entity, in each case whether in whole or in part and in whatever media. The information contained within this media is for guidance only. Whilst TSK uses its reasonable endeavors to provide accurate information it gives no warranty or guarantee of such and hereby expressly excludes all express and implied warranties and all liability in respect thereof. Furthermore, TSK accepts no responsibility for the accuracy of any information provided by third parties.

P01		soil out elevations		date	13.04.26	drawn by	DS	checked by	DS
revision description									
client	Neko								
location	24 Mount St Manchester M2 3NN								
drawn by	DS	checked by	BW	project director	PH				
scale	1:50	sheet size	A1	original issue date	25/02/26				
no dimensions to be scaled from this drawing unless otherwise stated, all dimensions to be checked on site.									
drawing title planning application Proposed Roof Plan									
drawing no. 62426-TSK-V1-00-DR-PA-0003									
revision P01									
									
The TSK Group Ltd E: solutions@tskgroup.co.uk W: www.tskgroup.co.uk									
Manchester M50 2UW T: +44(0)161 872 0298									
London EC2Y 9DT T: +44(0)20 3761 7461									
critical design control points: ● check 1 ○ check 2 ○ check 3									
drawing status for information only									