


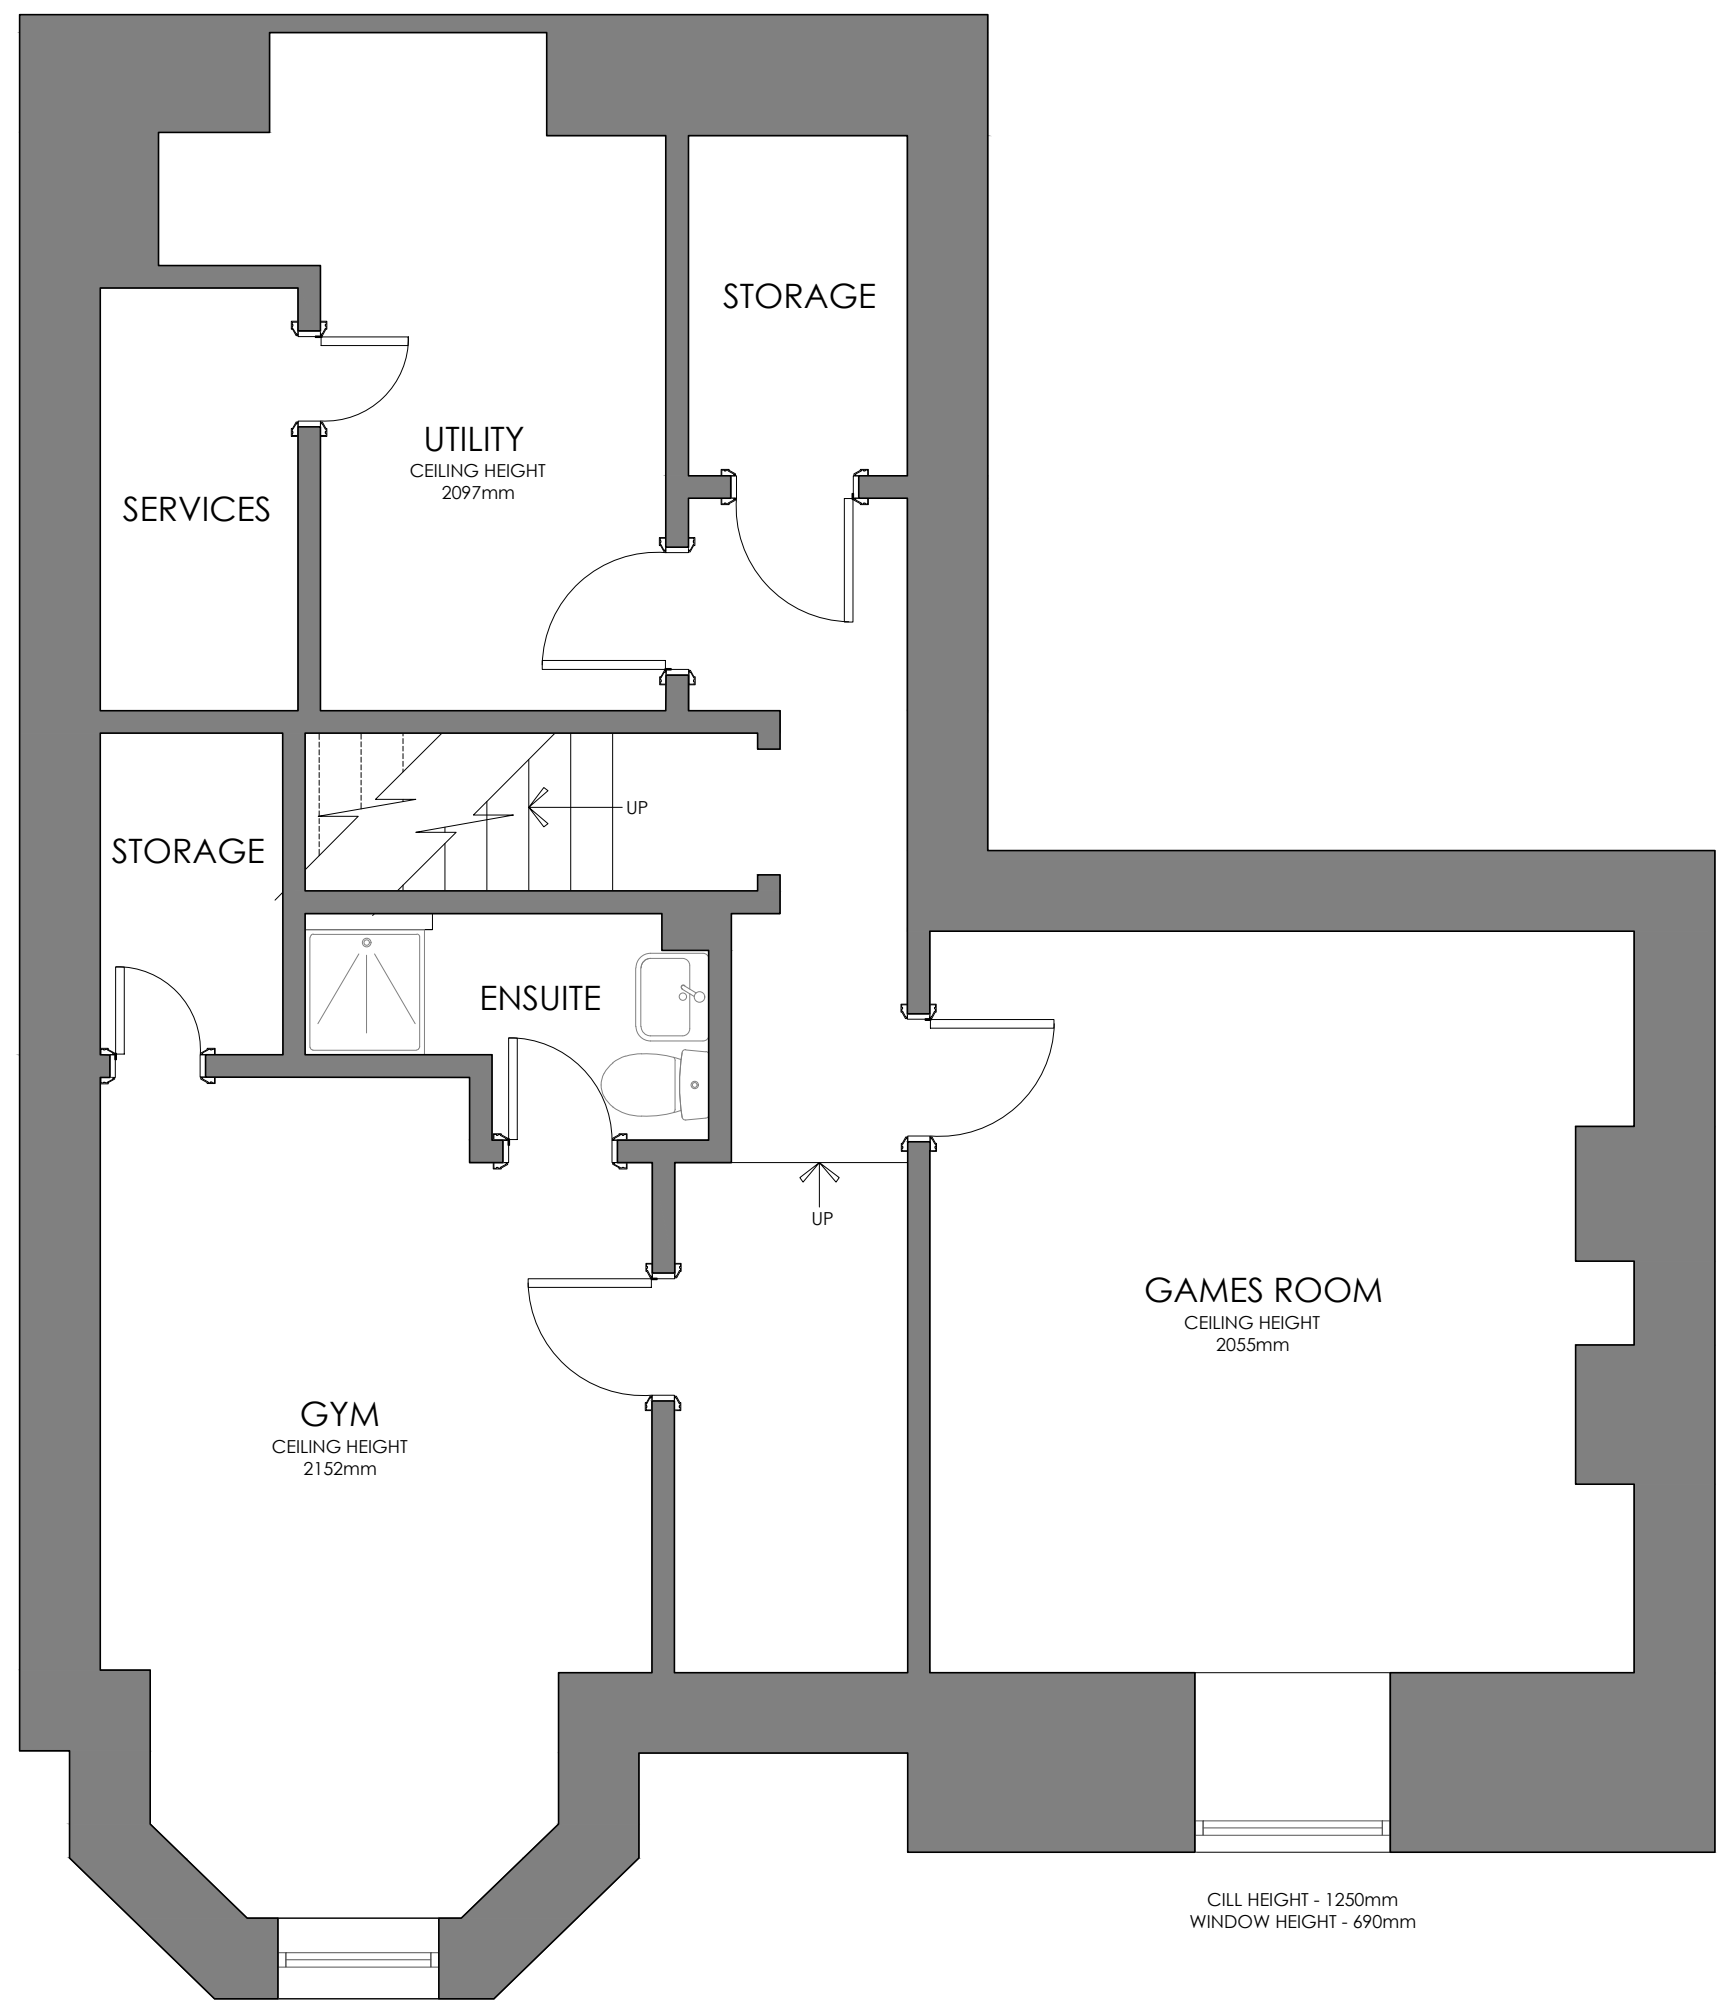


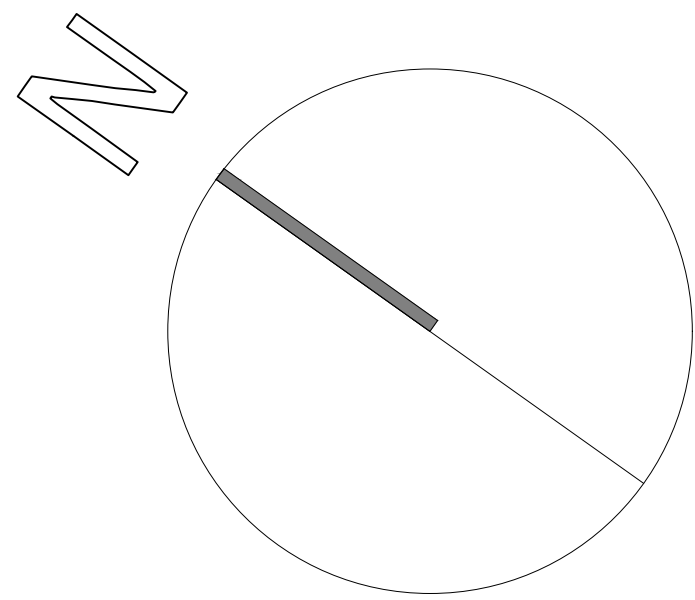


P PROPOSED BASEMENT PLAN
1:100

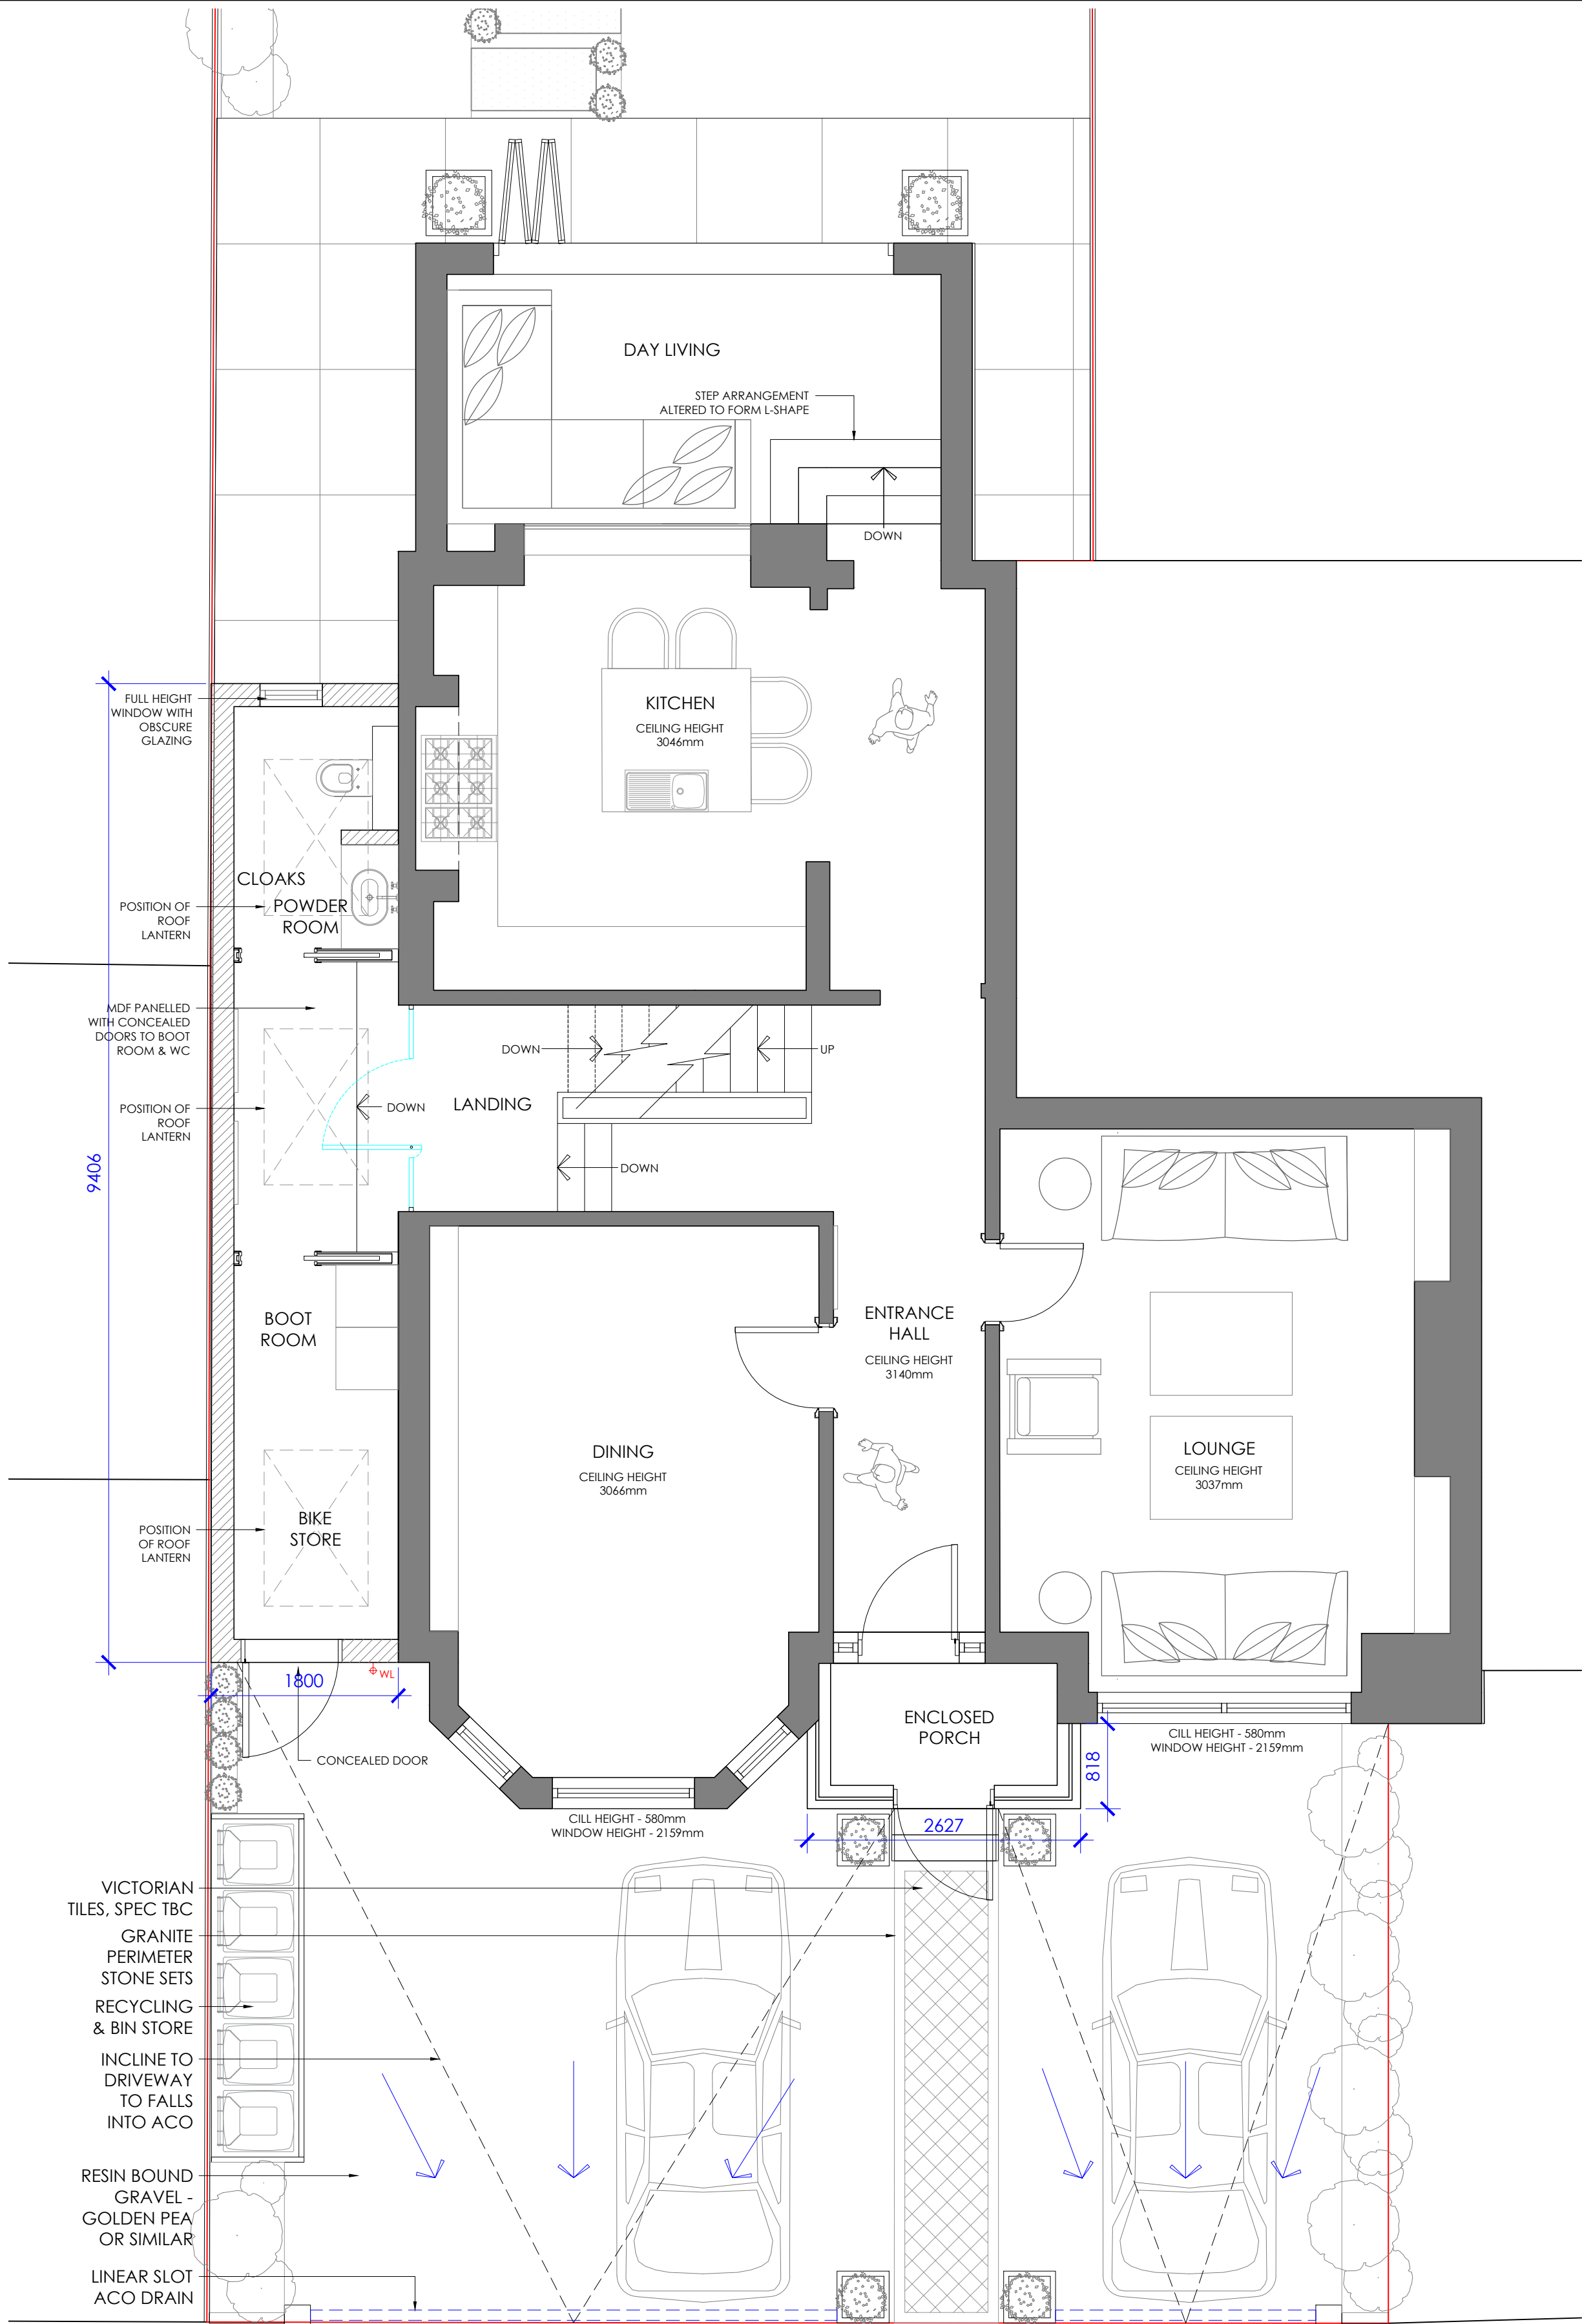

P PROPOSED GROUND FLOOR PLAN
1:100

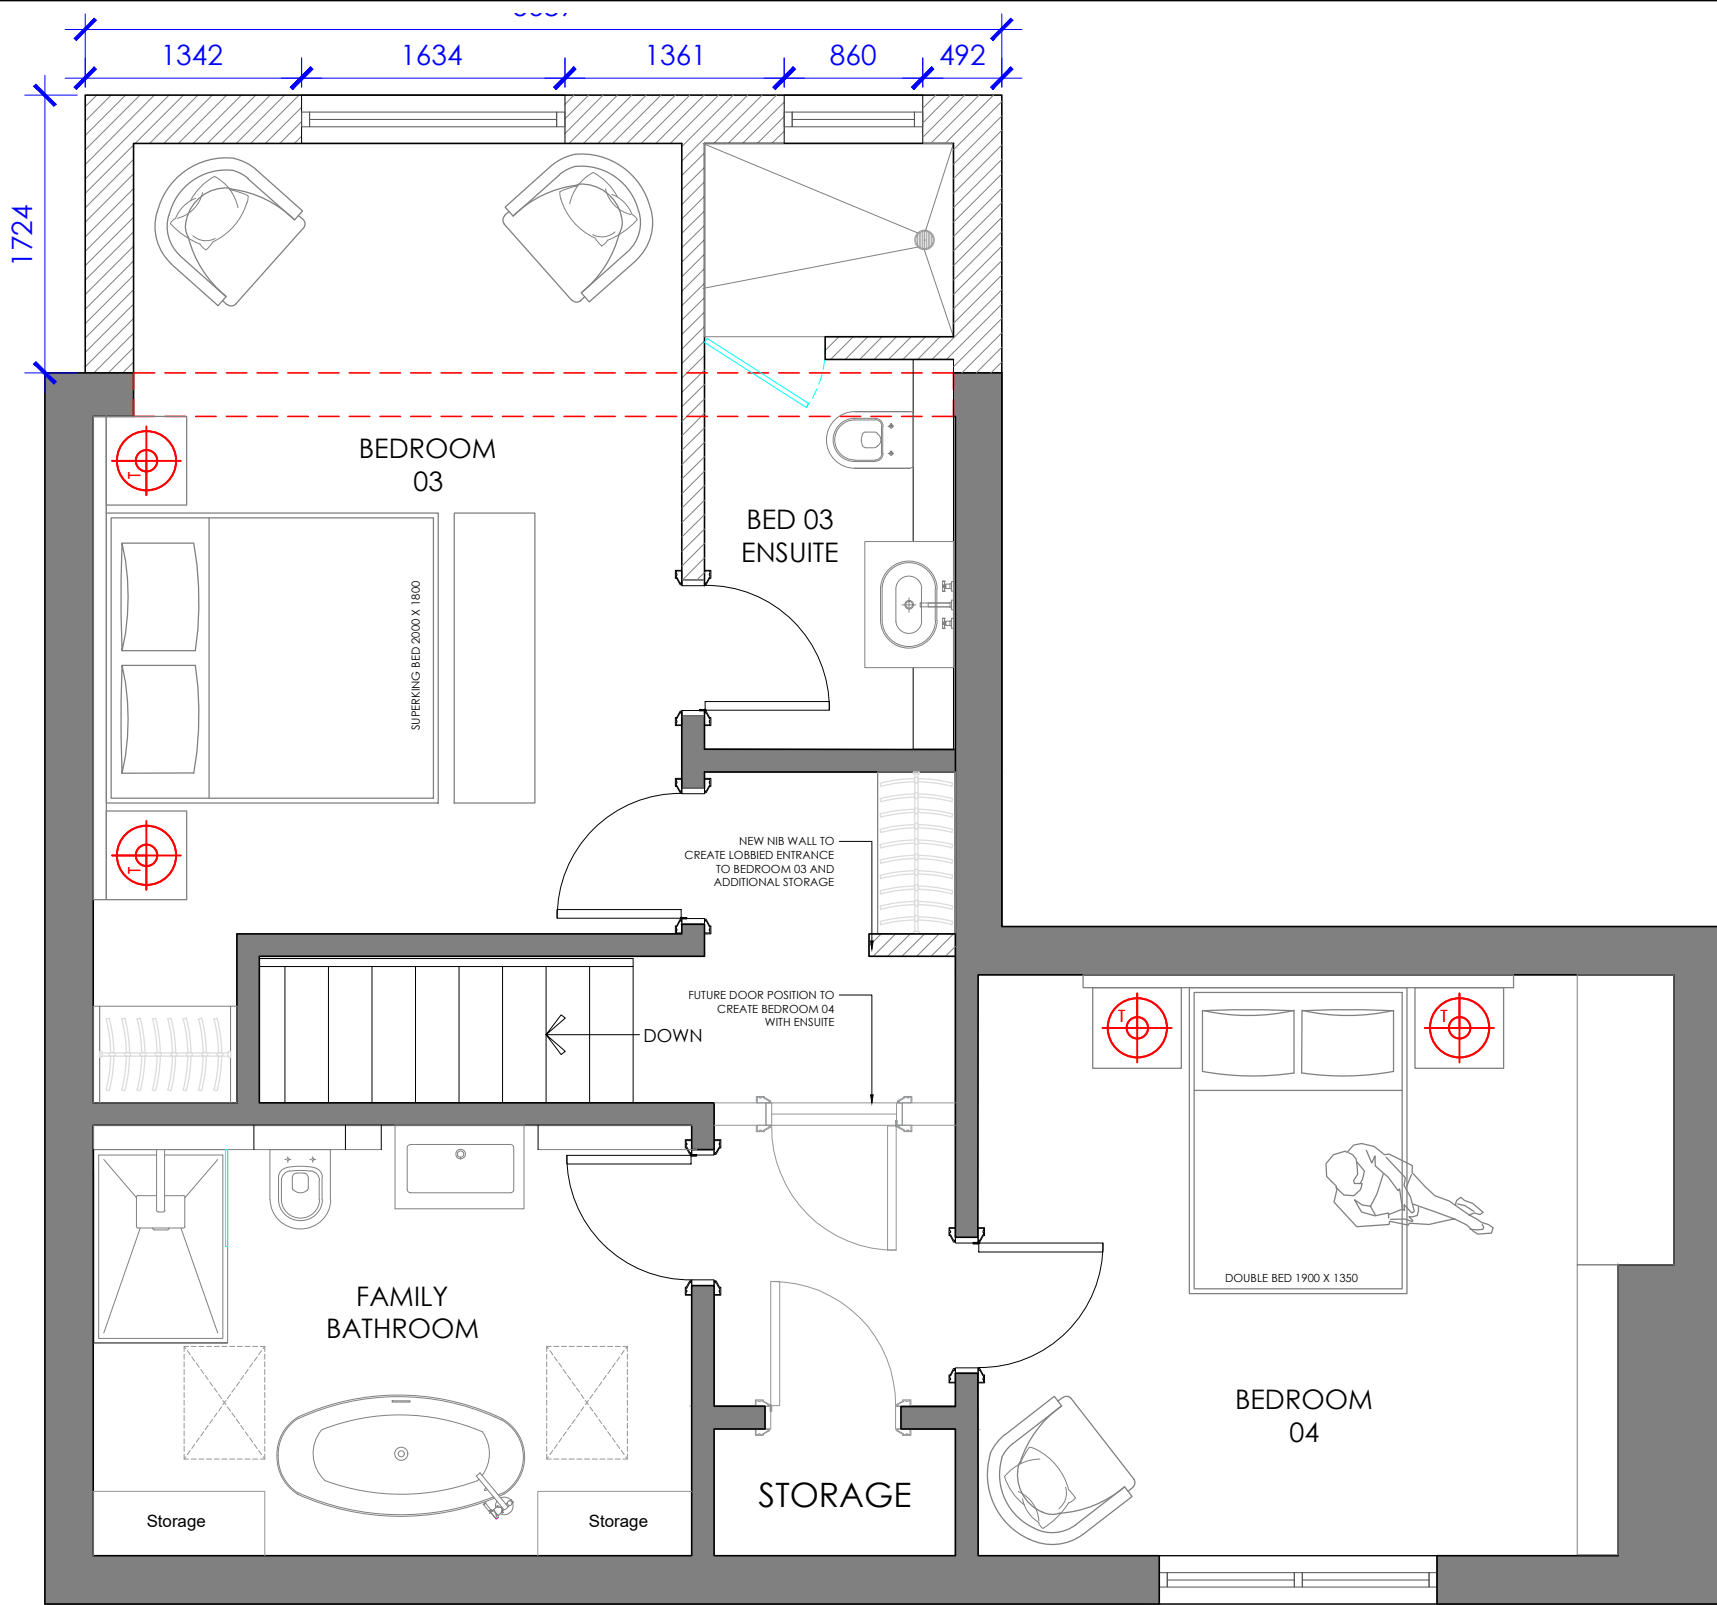

P PROPOSED SECOND FLOOR PLAN
1:100

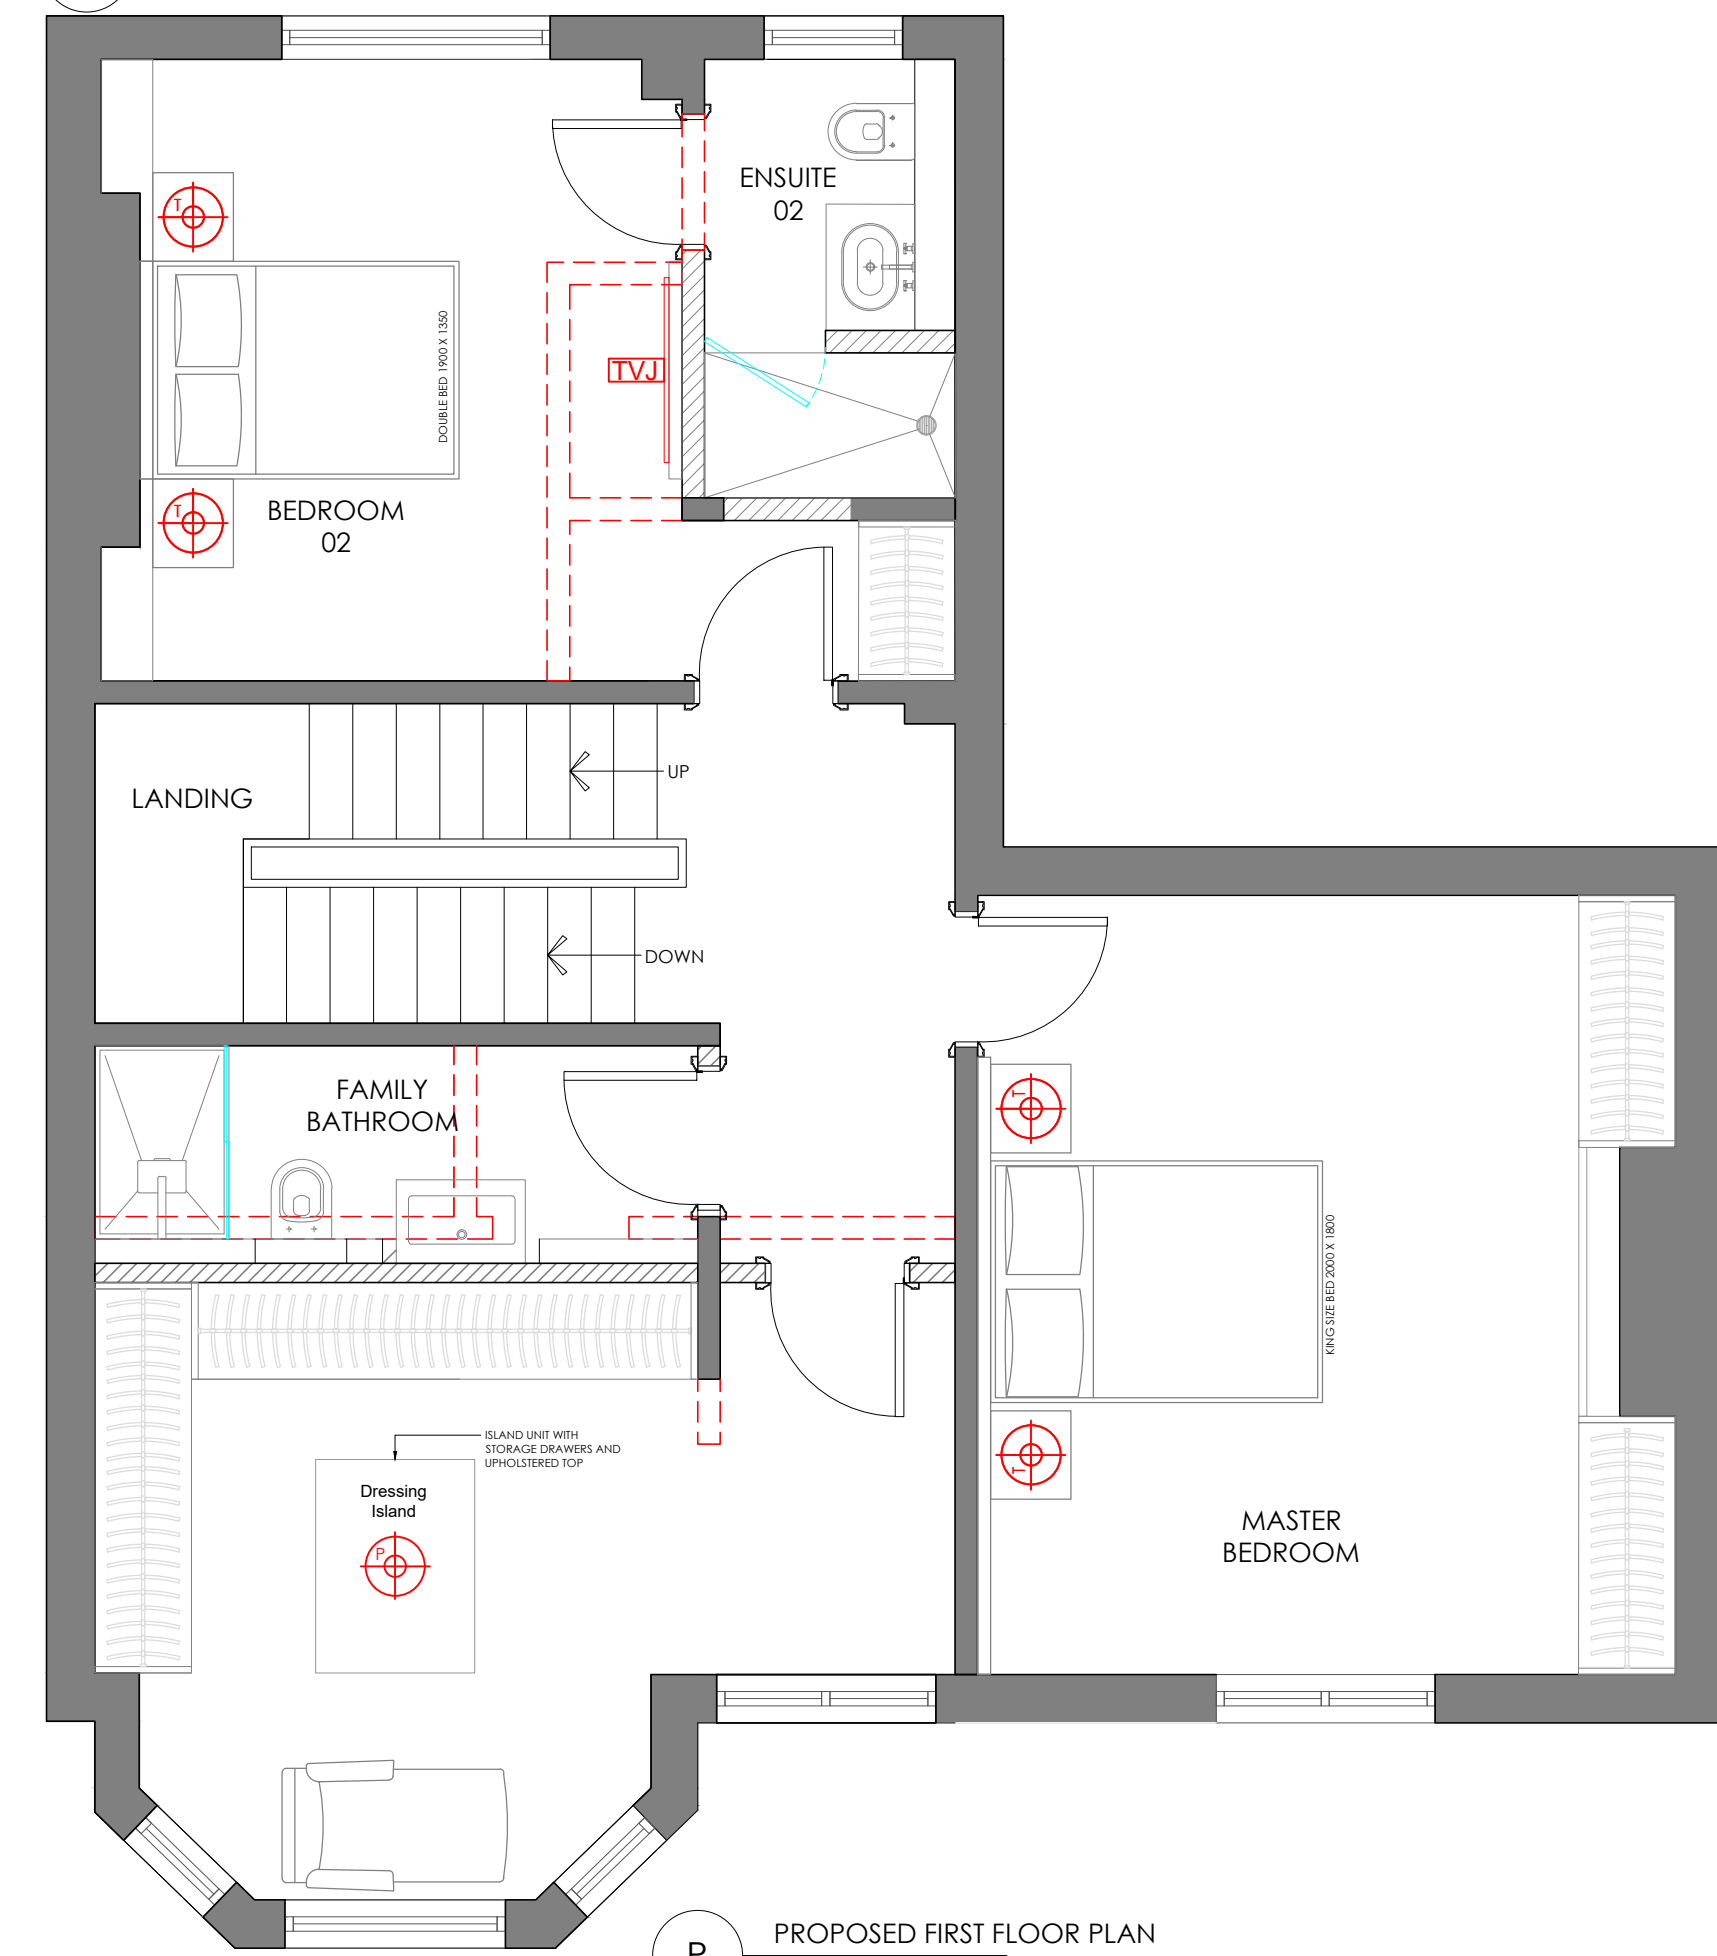

P PROPOSED FIRST FLOOR PLAN
1:100

All dimensions must be checked on site and not scaled from this drawing.	REVISION			
	date	revision description	init	rev
World Copyright c.- The reproduction of any part of this design, whether in drawing, electronic or three dimensional forms is prohibited without the express permission of JGB Ltd.	-	-	-	-
	-	-	-	-

PROJECT: 25 MOORLAND ROAD, DIDSBURY	DRAWING No:	101.A.003 OPTION 2	JAMES GRAY BESPOKE INTERIOR ARCHITECTURE DESIGN
	SCALE:	1:100 @ A3	
CLIENT: HUGHES	DATE:	MARCH 2026	
	DRAWN BY:	LC	
DRAWING TITLE: PROPOSED FLOOR PLANS OP2	CHECKED BY:	**	Altrincham Business Park, Edward Ct, Broadheath, Altrincham WA14 5GL