



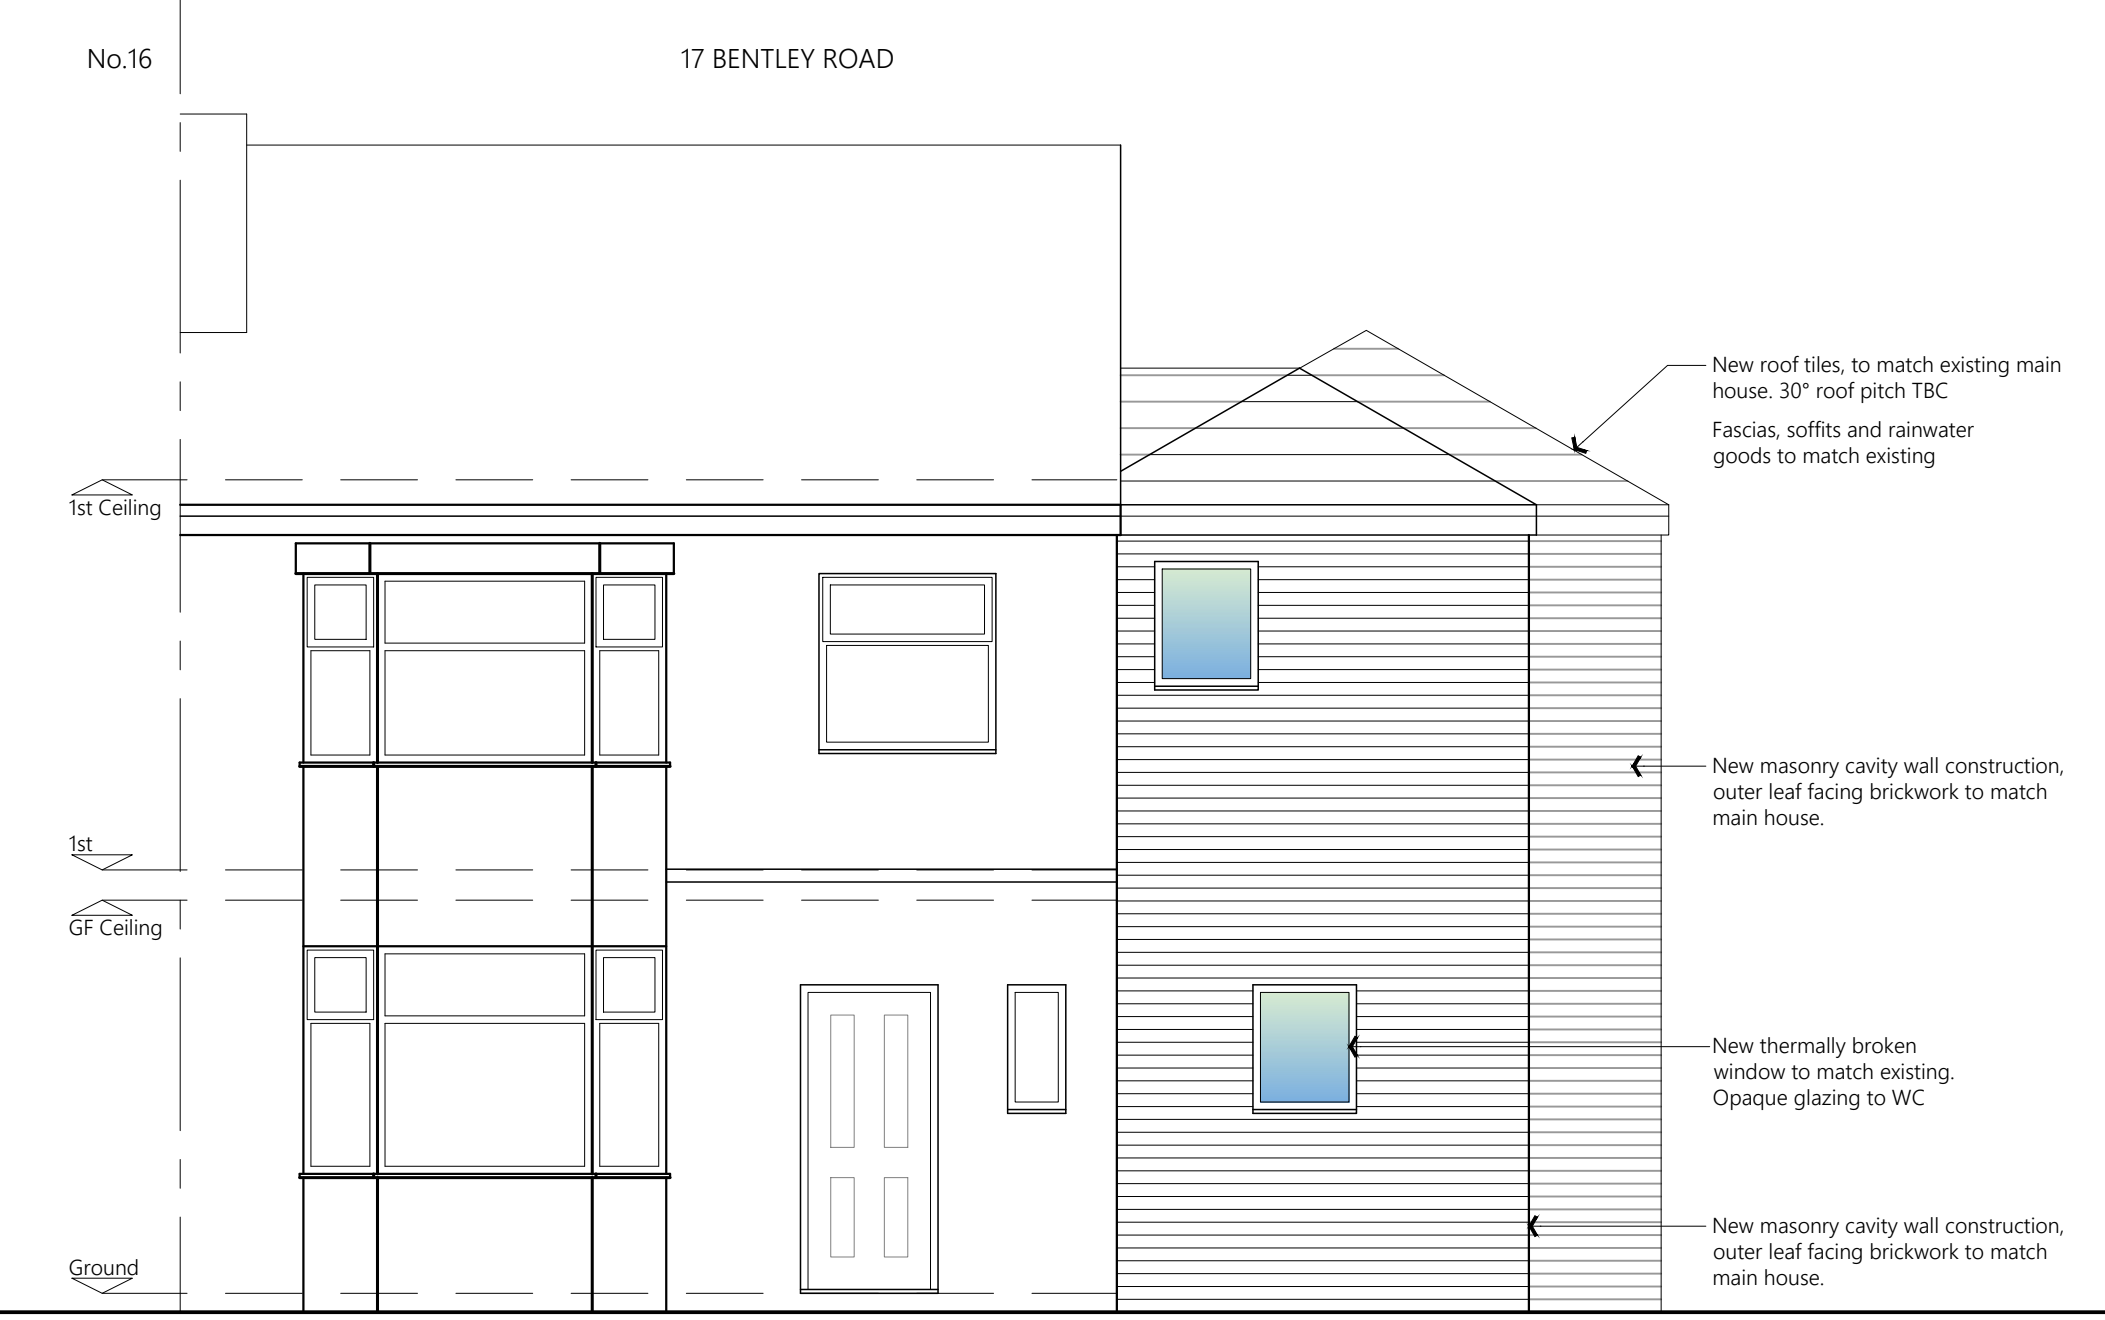


PROPOSED FRONT ELEVATION



PROPOSED SIDE ELEVATION

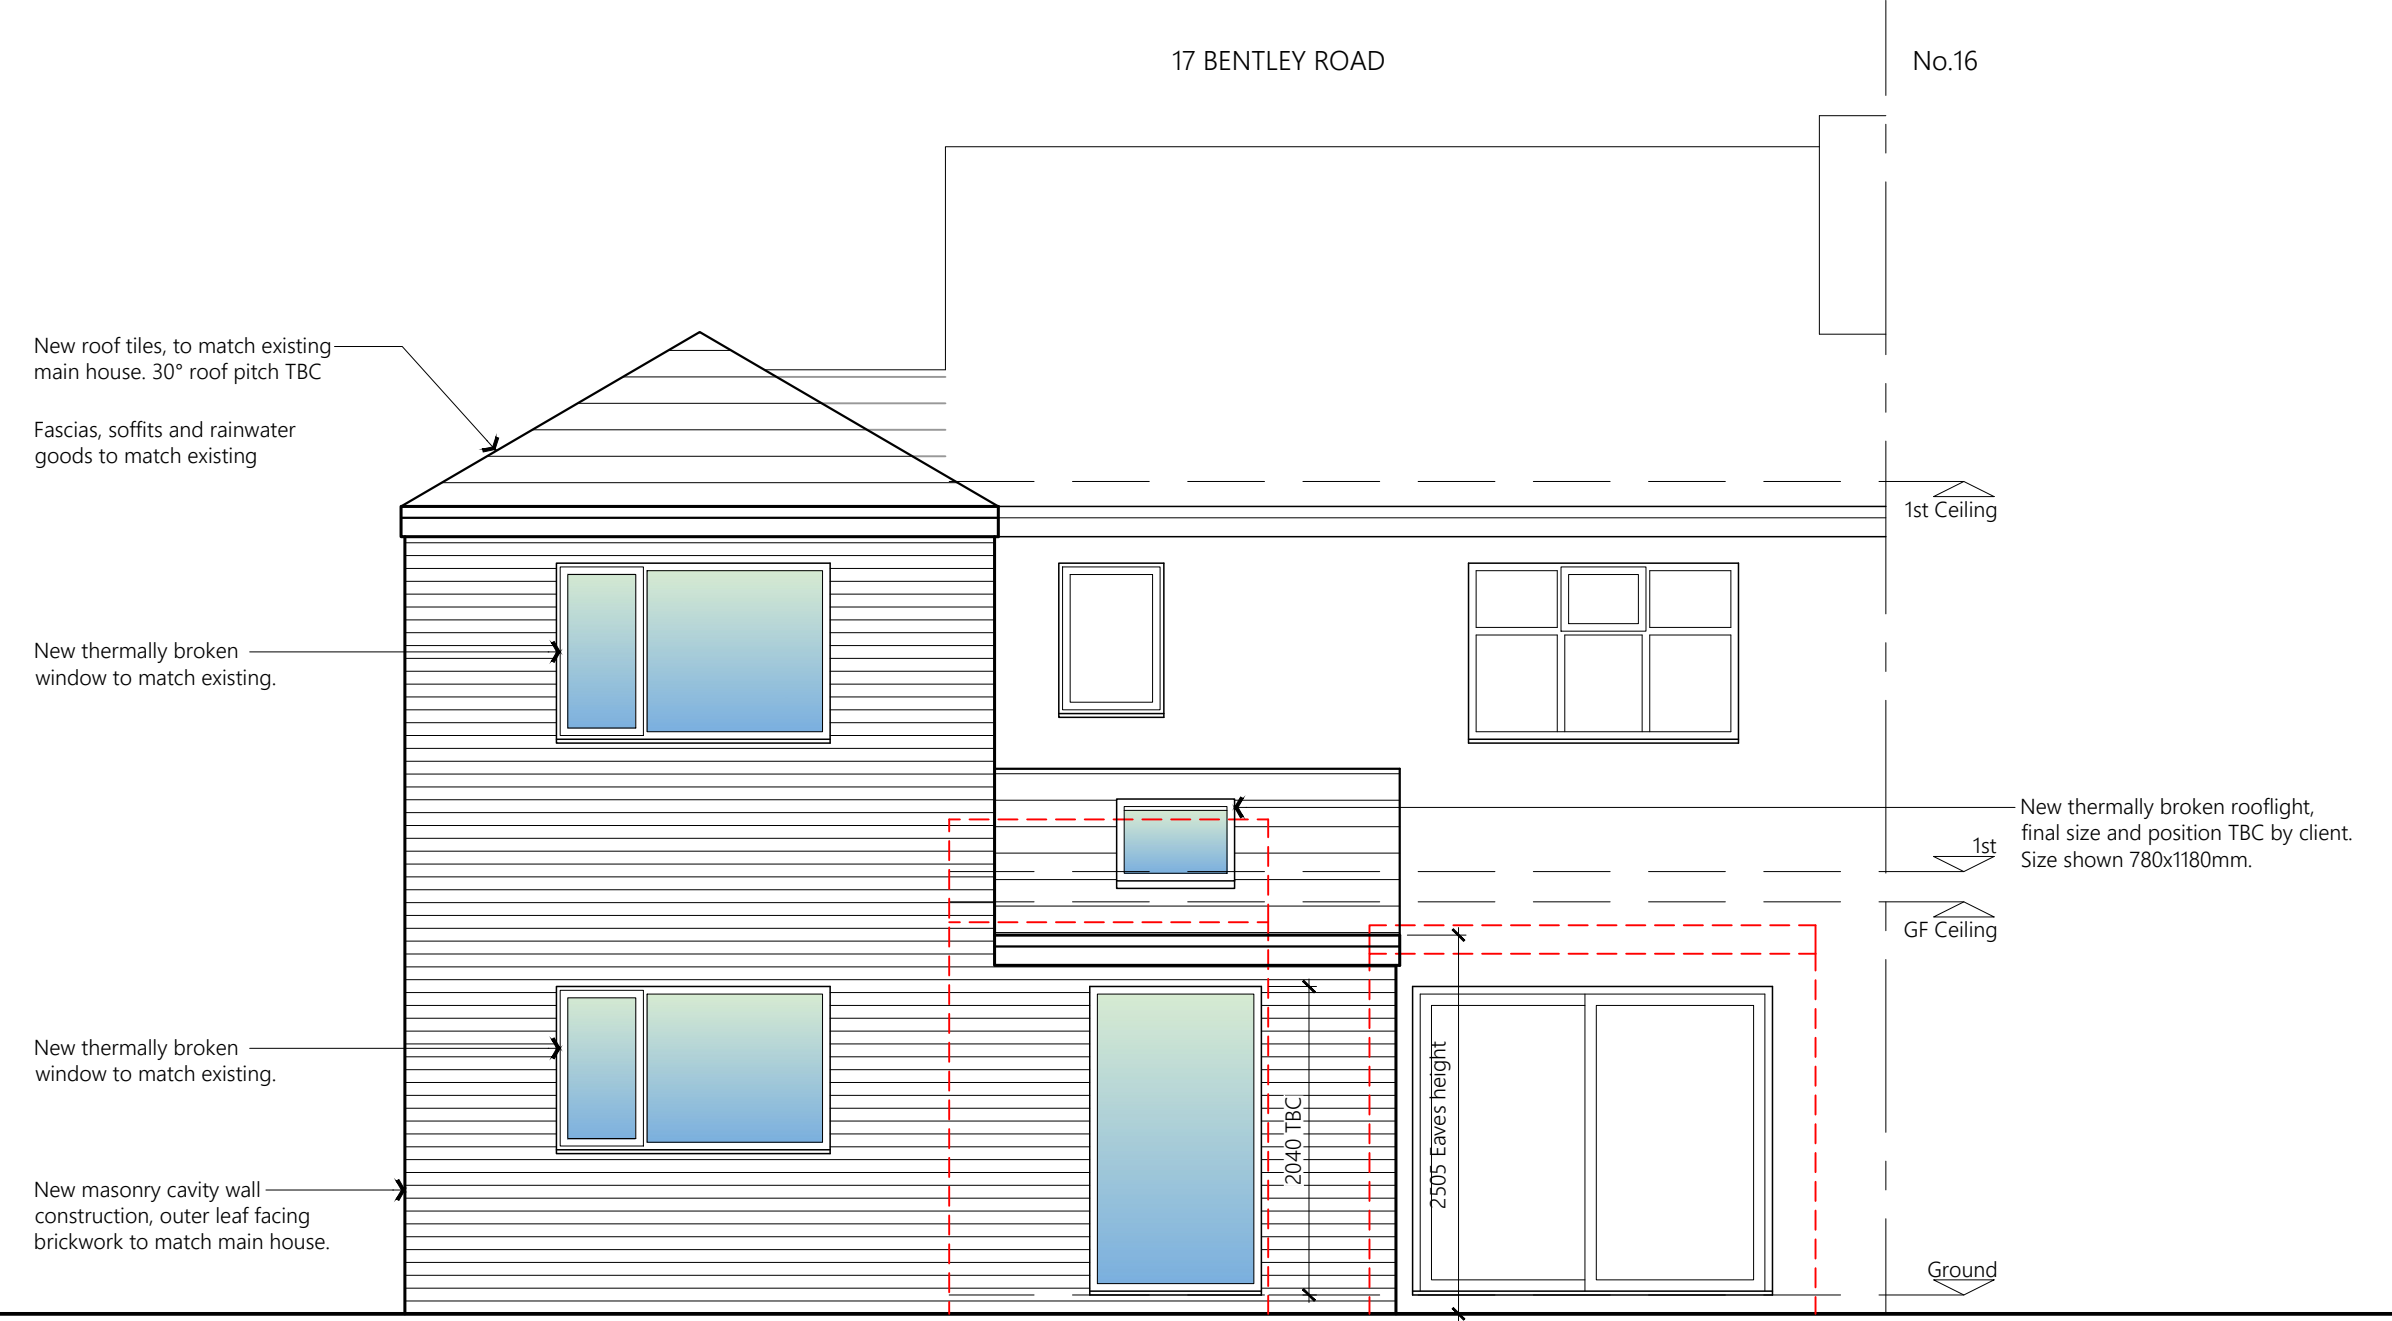

PROPOSED REAR ELEVATION

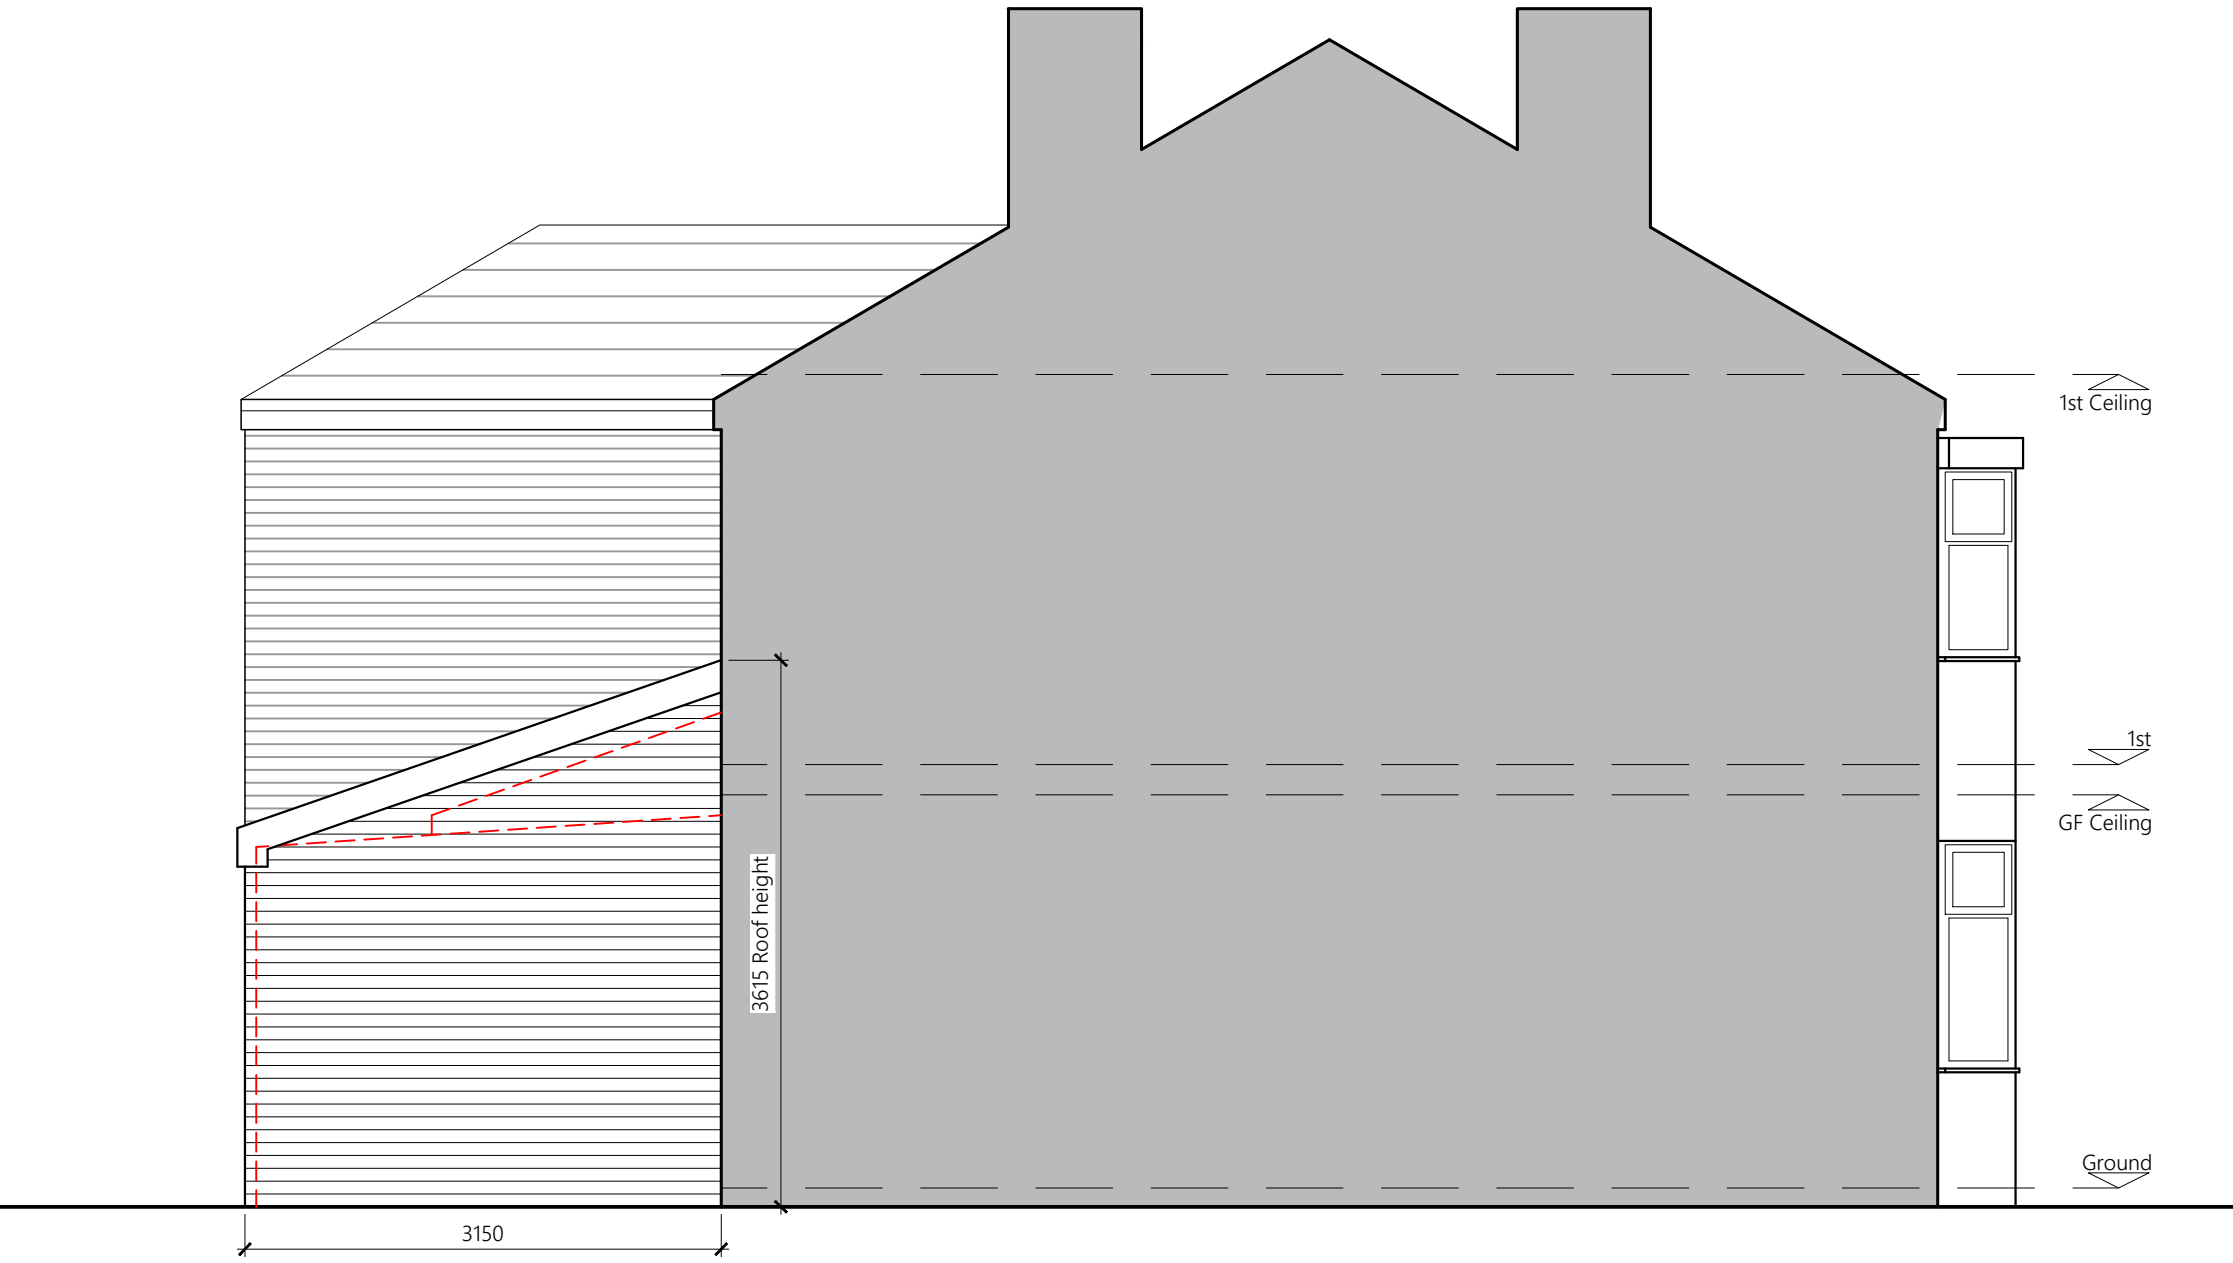

PROPOSED SIDE ELEVATION



PROJECT	17 Bentley Road Chorlton M21 9WD		
CLIENT	J Ackah		
STATUS	Information		
DRAWING	Proposed Elevations		
DWG No.	2518-05	REV	B
SCALE	1:50@A1	DATE	Feb '26
AGB CAD SERVICES website: www.agbcad.co.uk email: info@agbcad.co.uk telephone: 07912 090 125			