




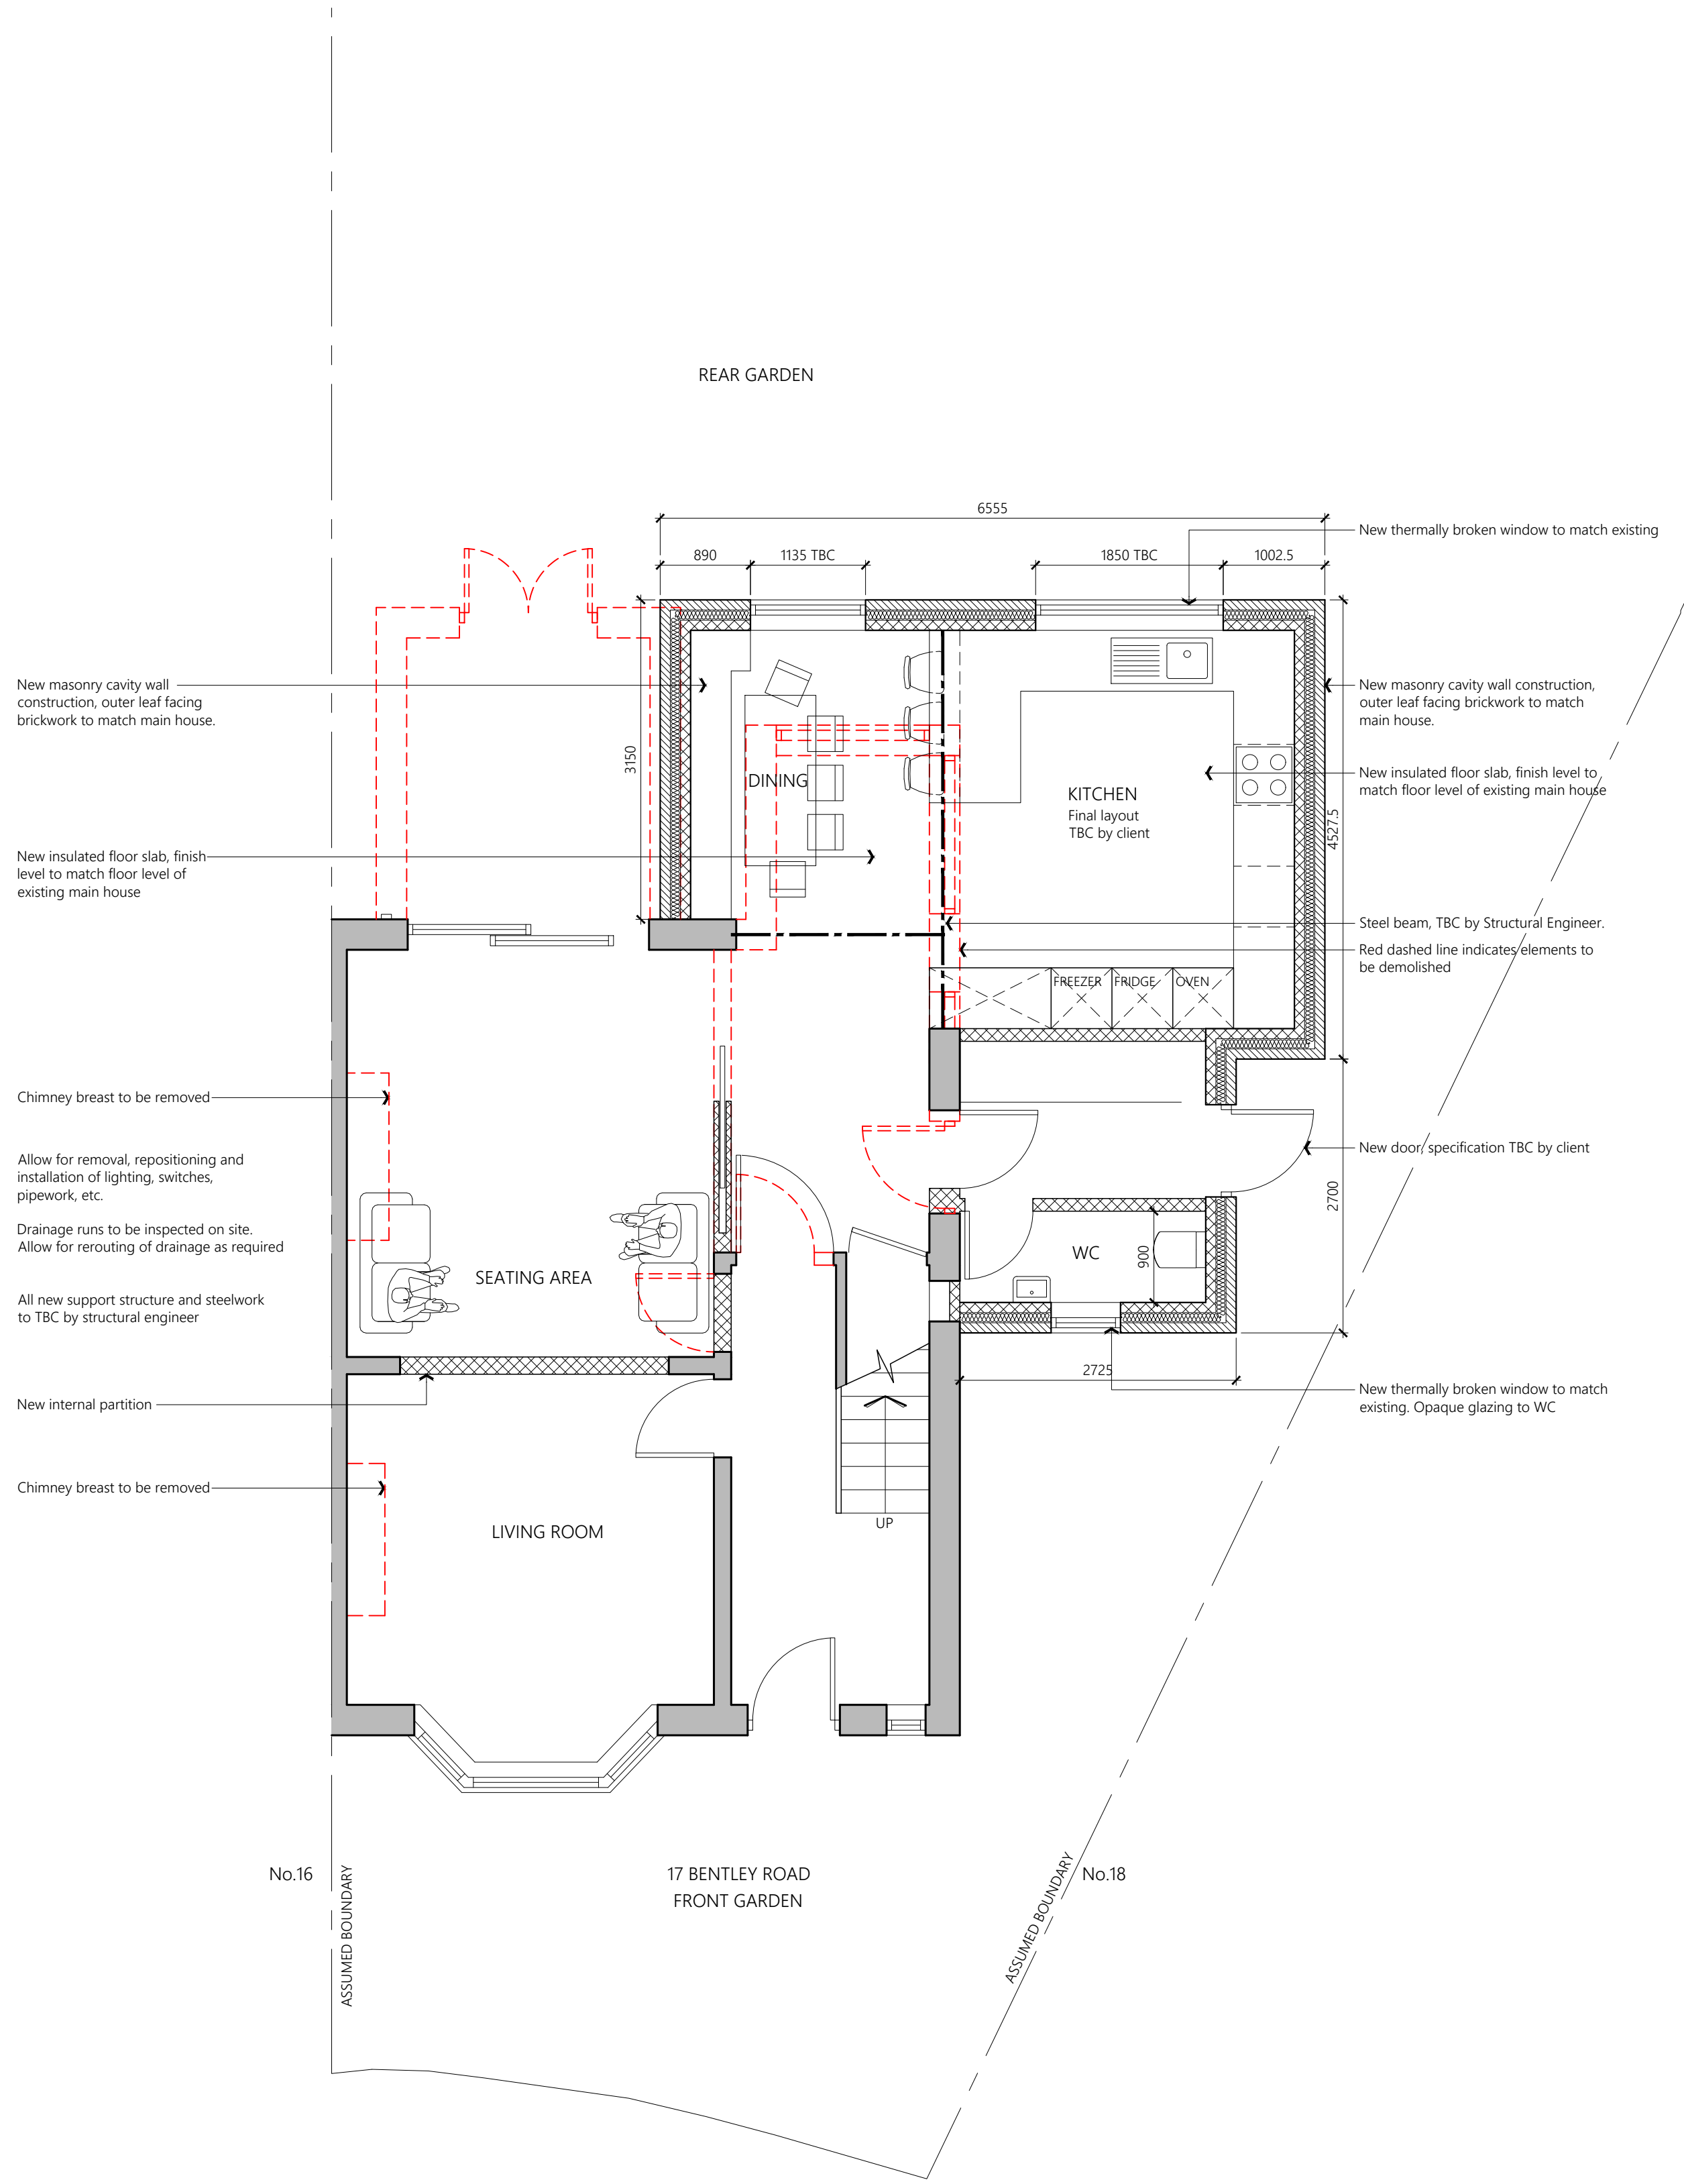

PROPOSED GROUND FLOOR PLAN

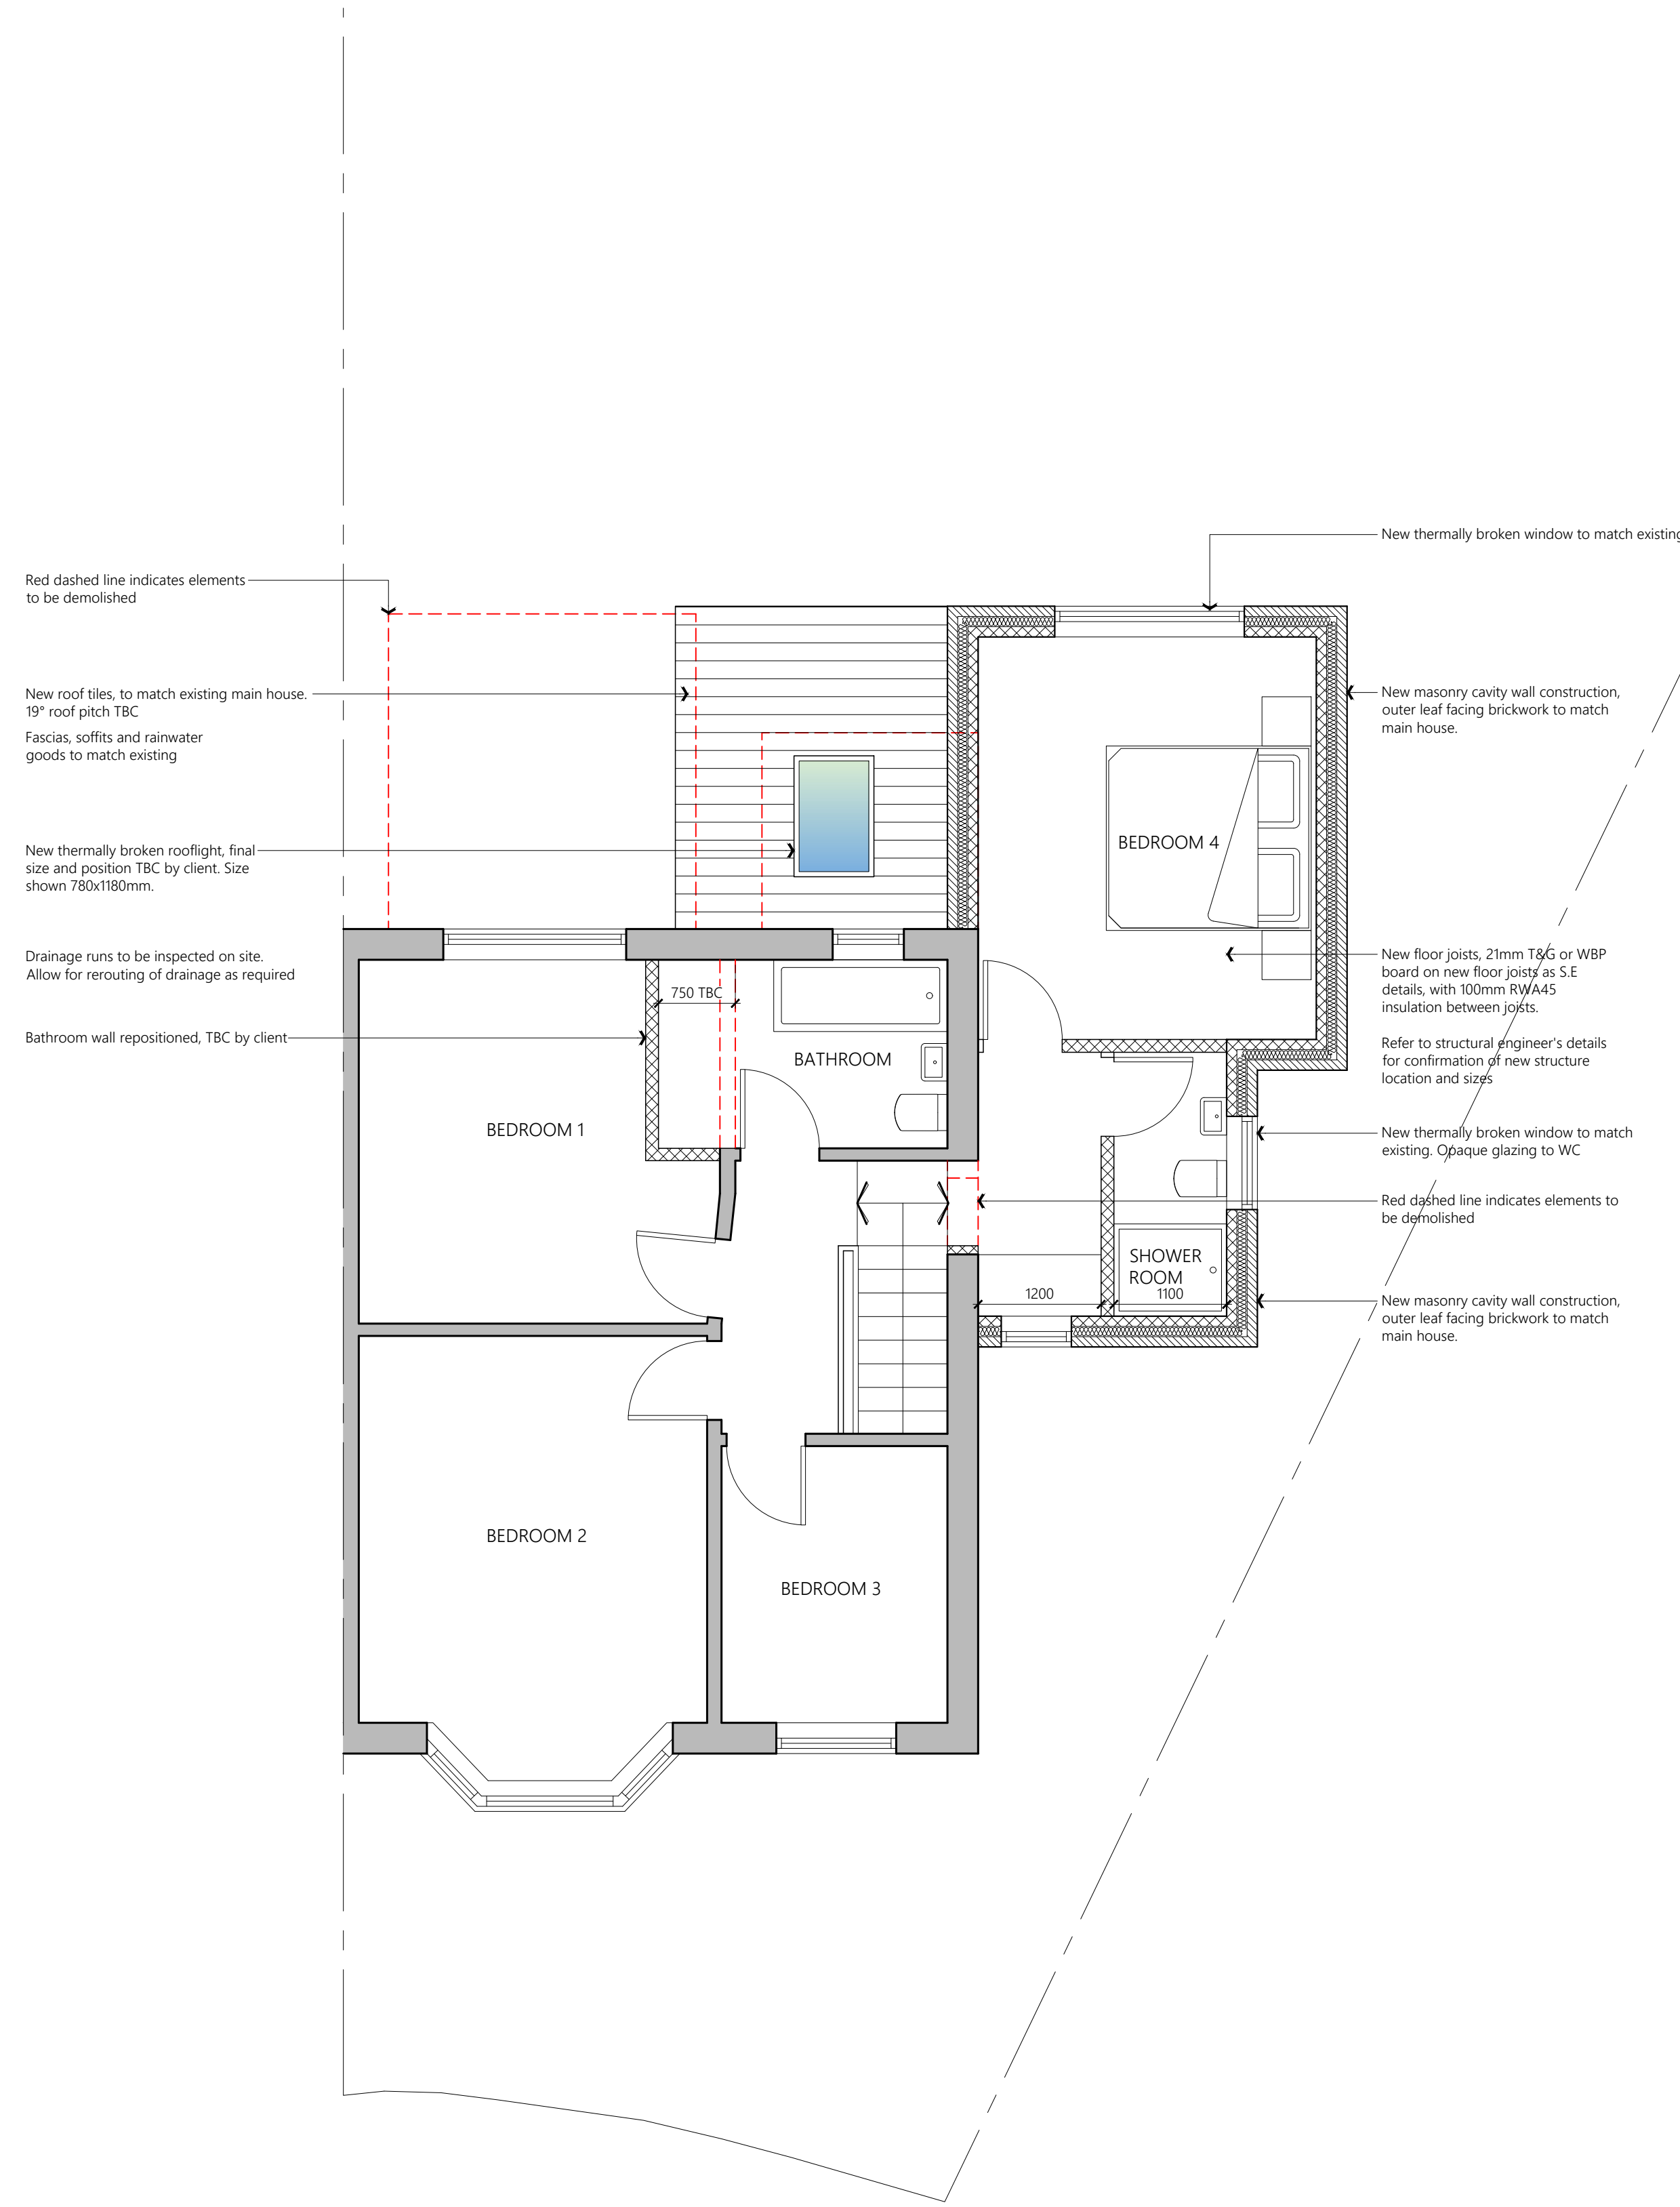

PROPOSED FIRST FLOOR PLAN

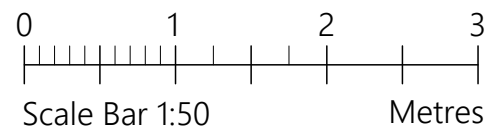

PROJECT	17 Bentley Road Chorlton M21 9WD		
CLIENT	J Ackah		
STATUS	Information		
DRAWING	Proposed Plans		
DWG No.	2518-04	REV	A
SCALE	1:50@A1	DATE	Feb '26