




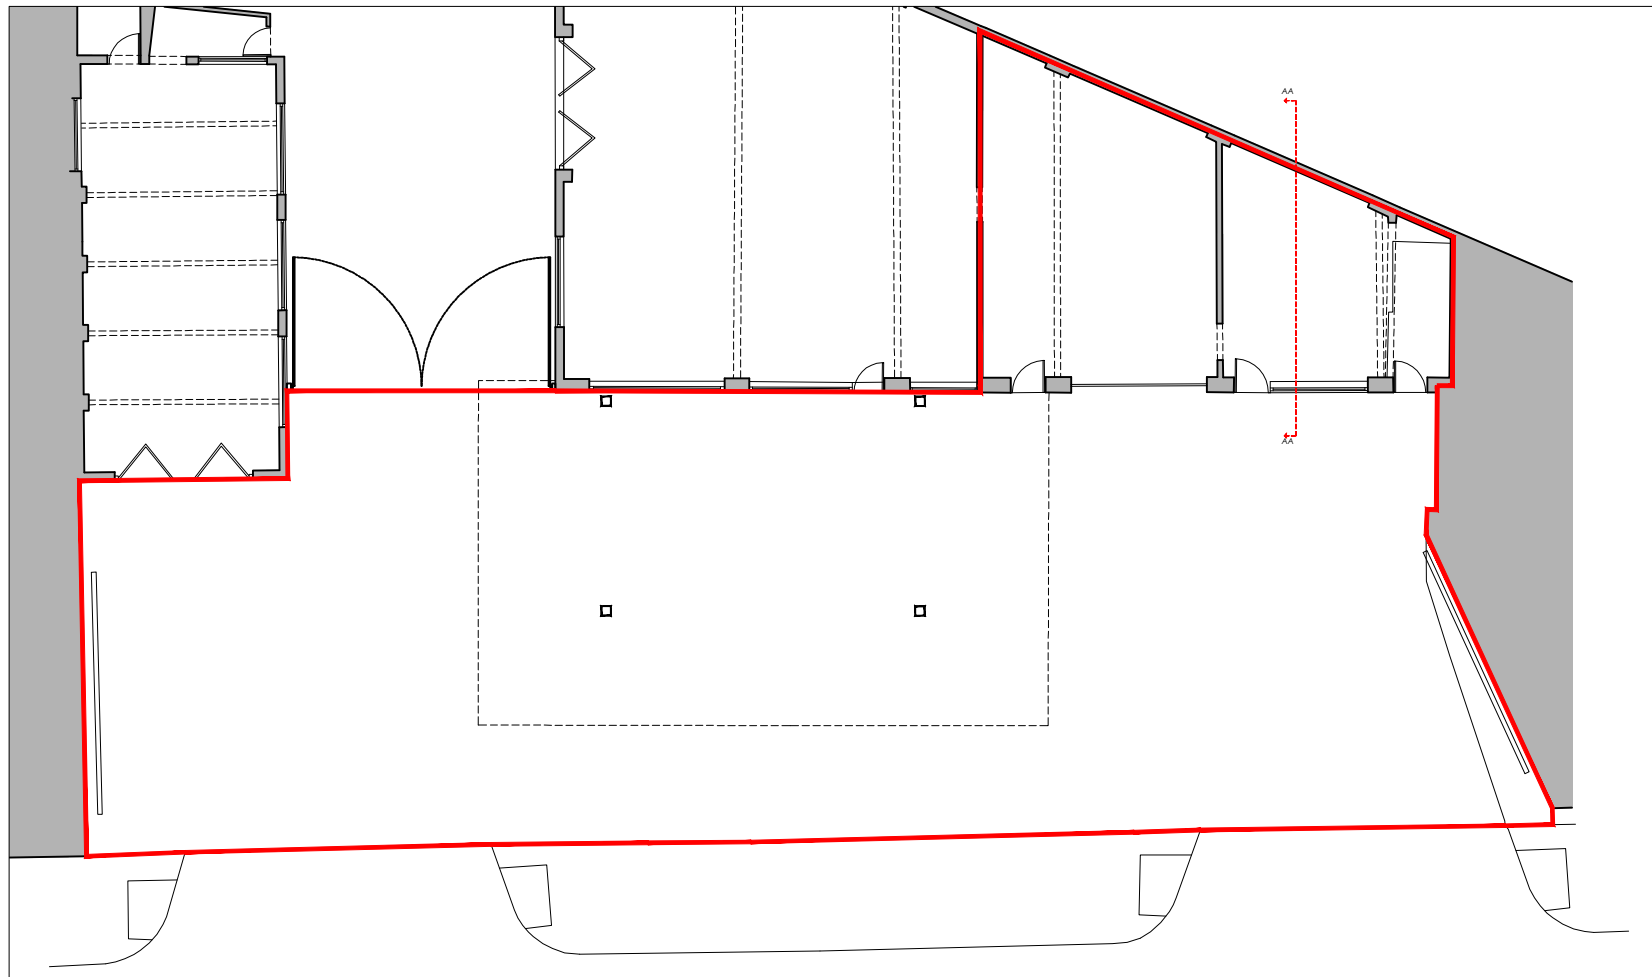




Existing - Site Plan
Scale: 1:200 @ A3

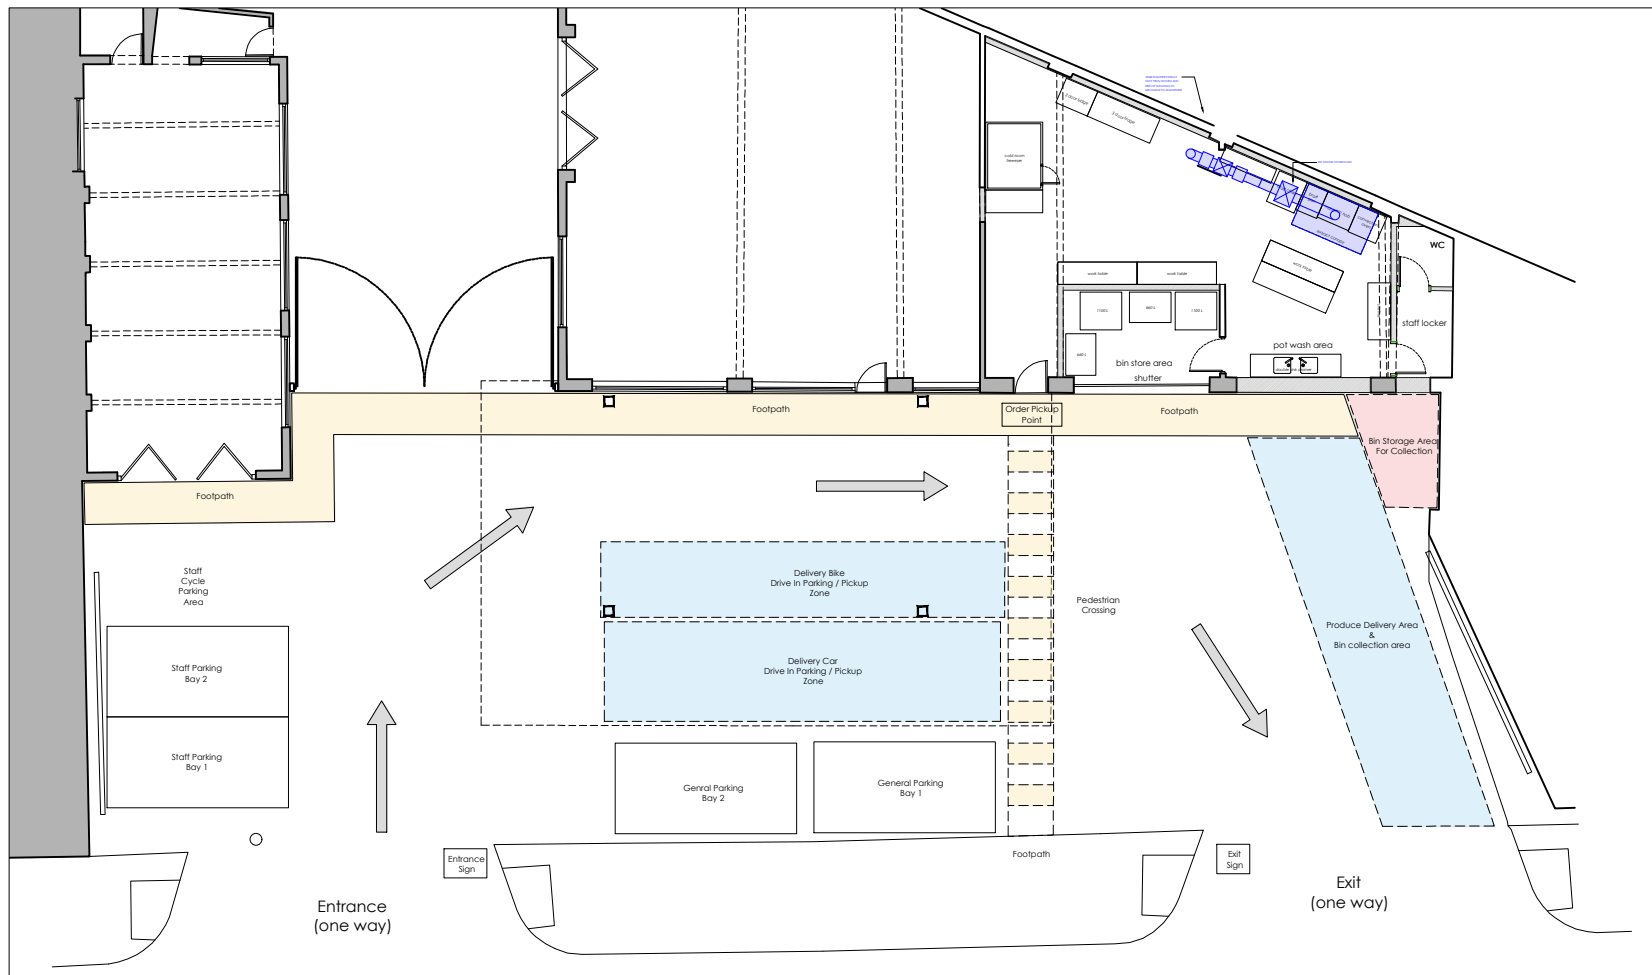

Proposed - Site Plan
Scale: 1:200 @ A3

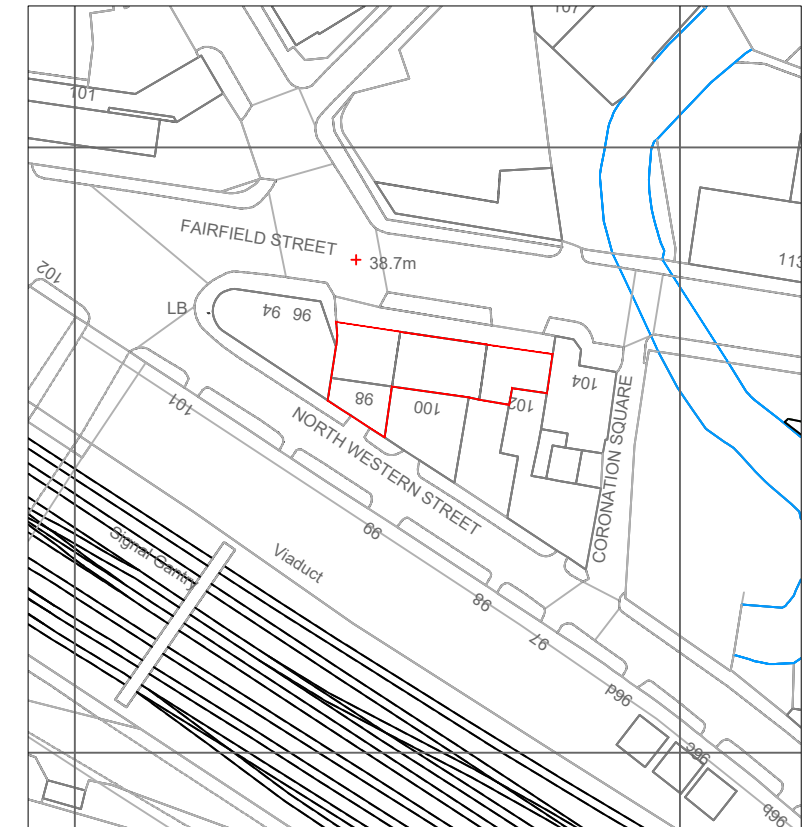

Existing - Location Plan
Scale: 1:1250 @ A3

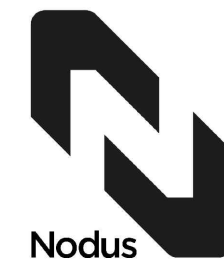  

CONCEPT

Project 98 Fairfield Street, Manchester, M1 2WR	
Title Existing & Proposed Site Plan	
DWG Number NP-087-PL-101	Revision C