


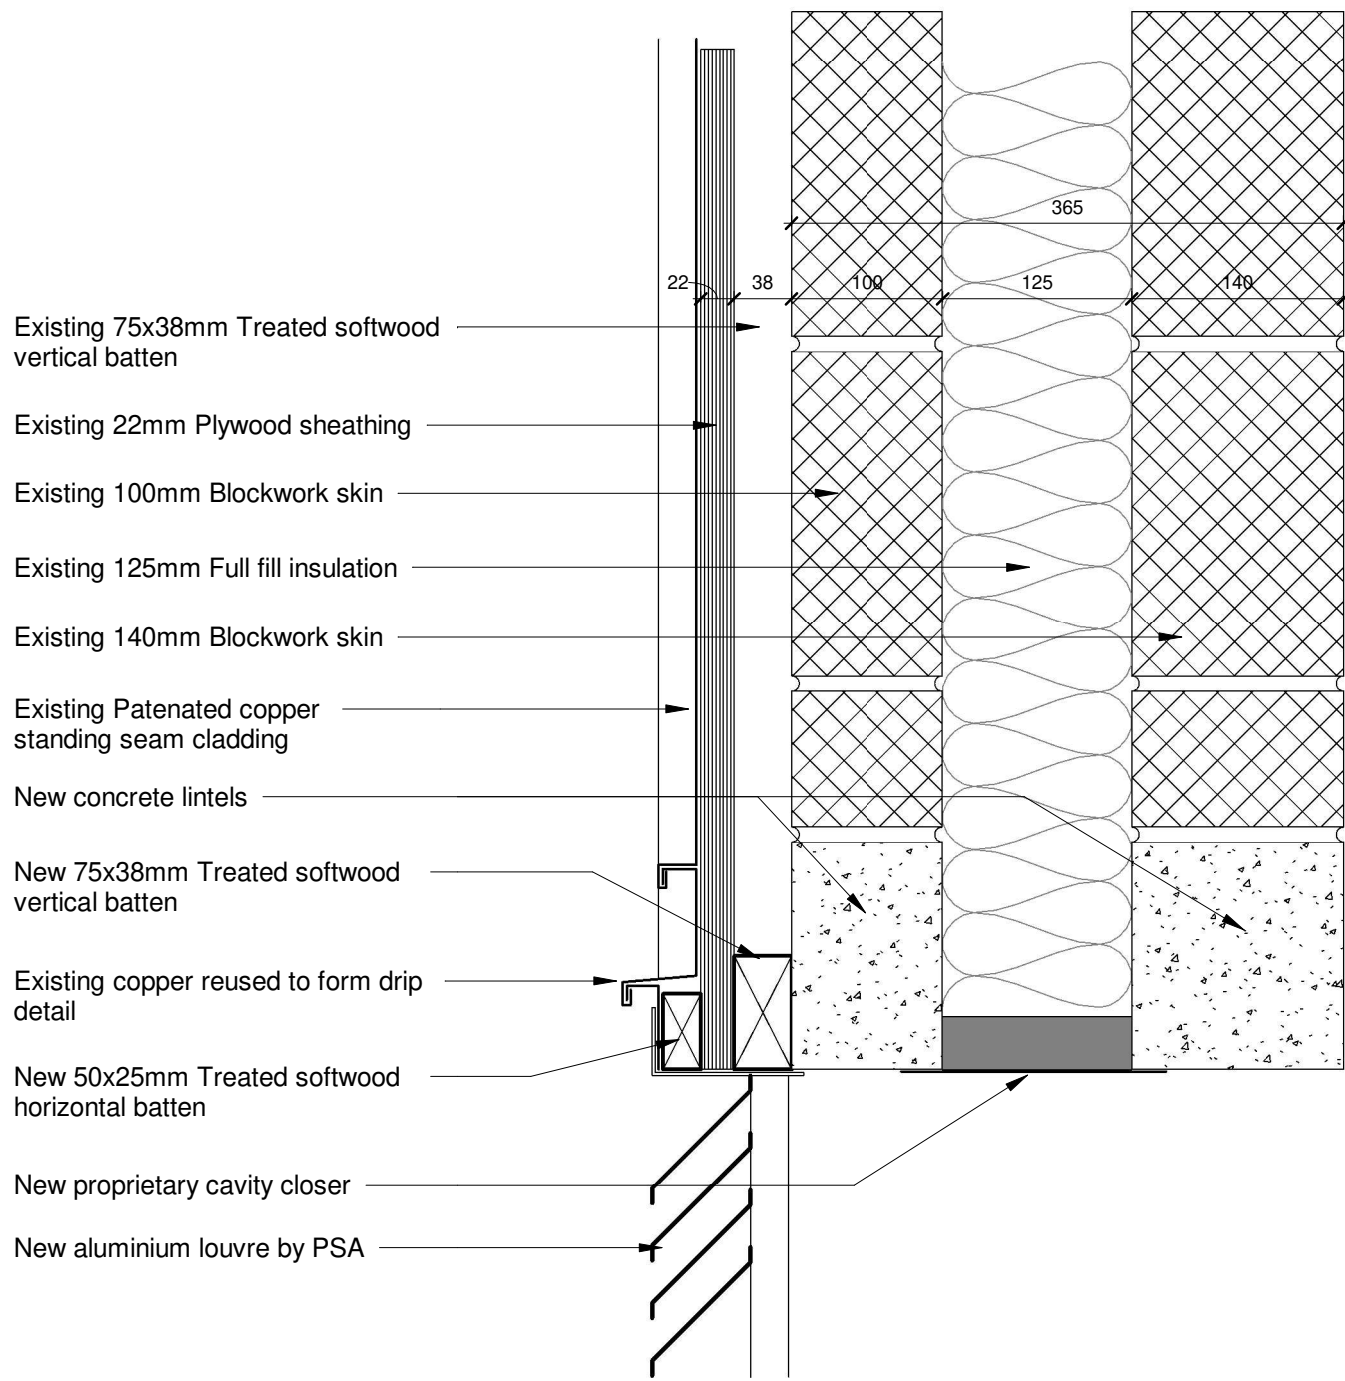


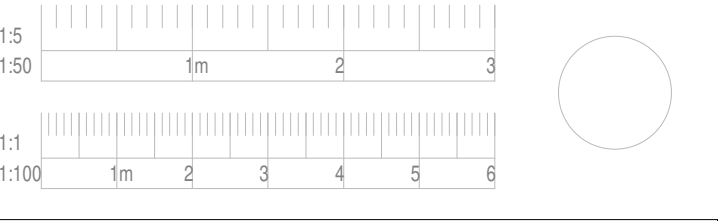


Louvre Head Detail
1 : 5

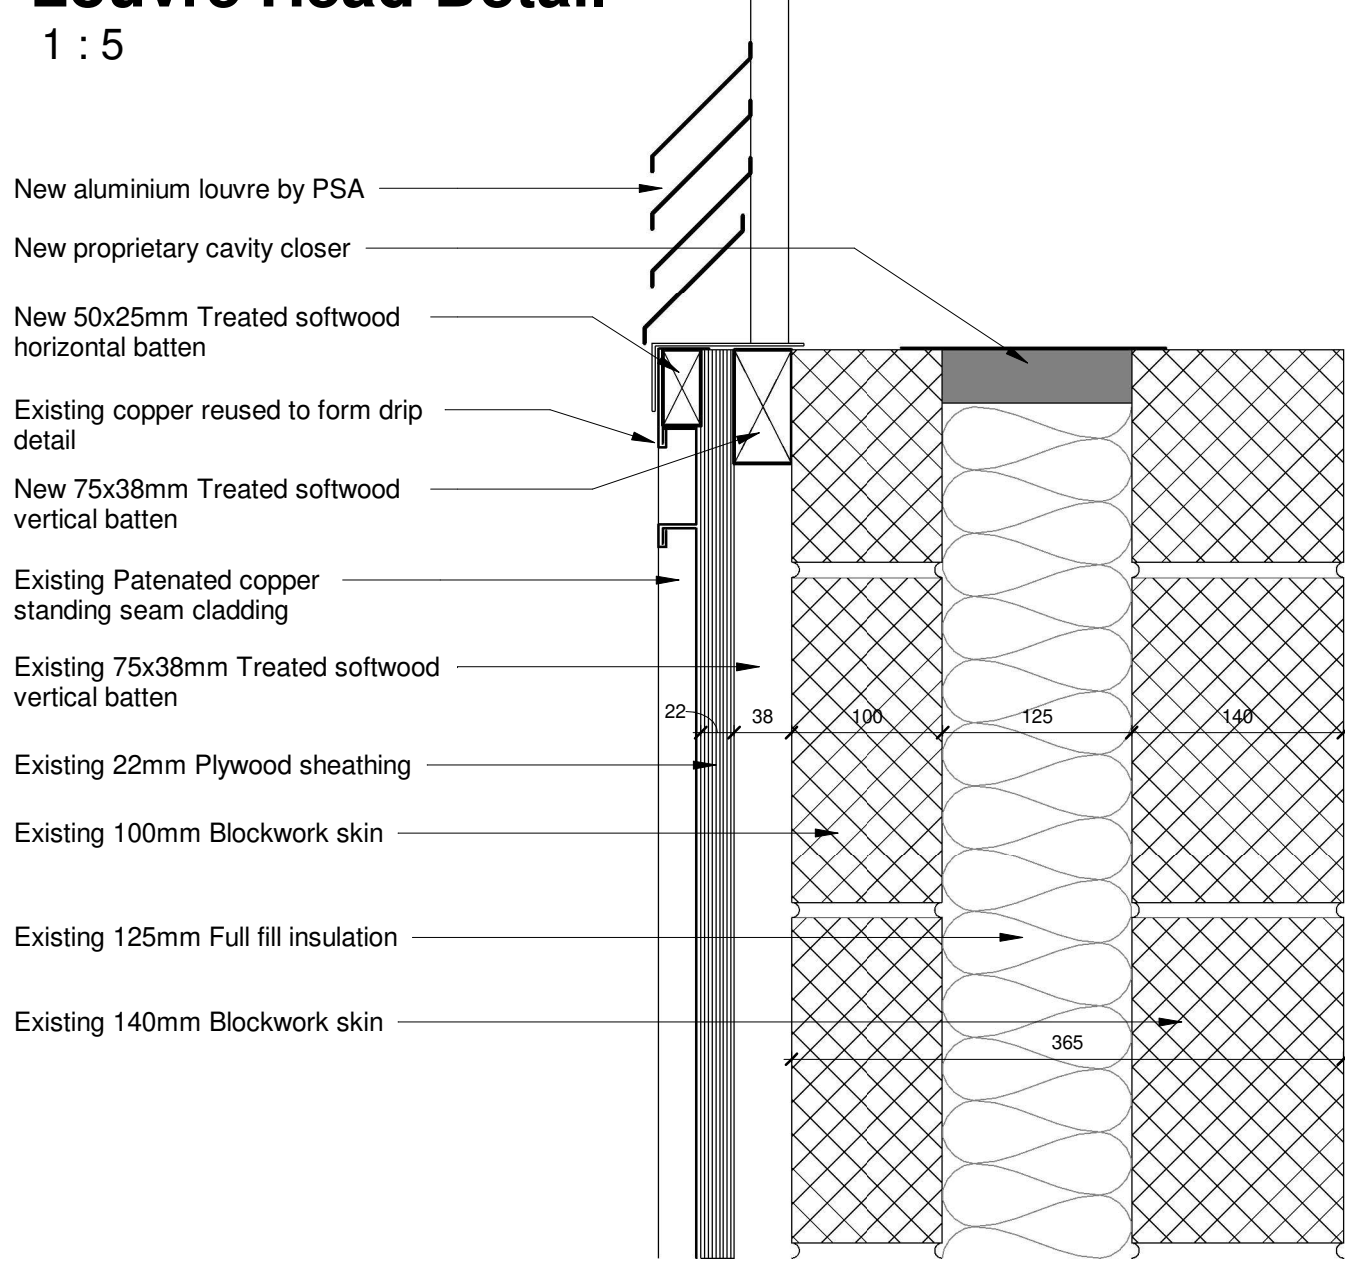

Louvre Sill Detail
1 : 5

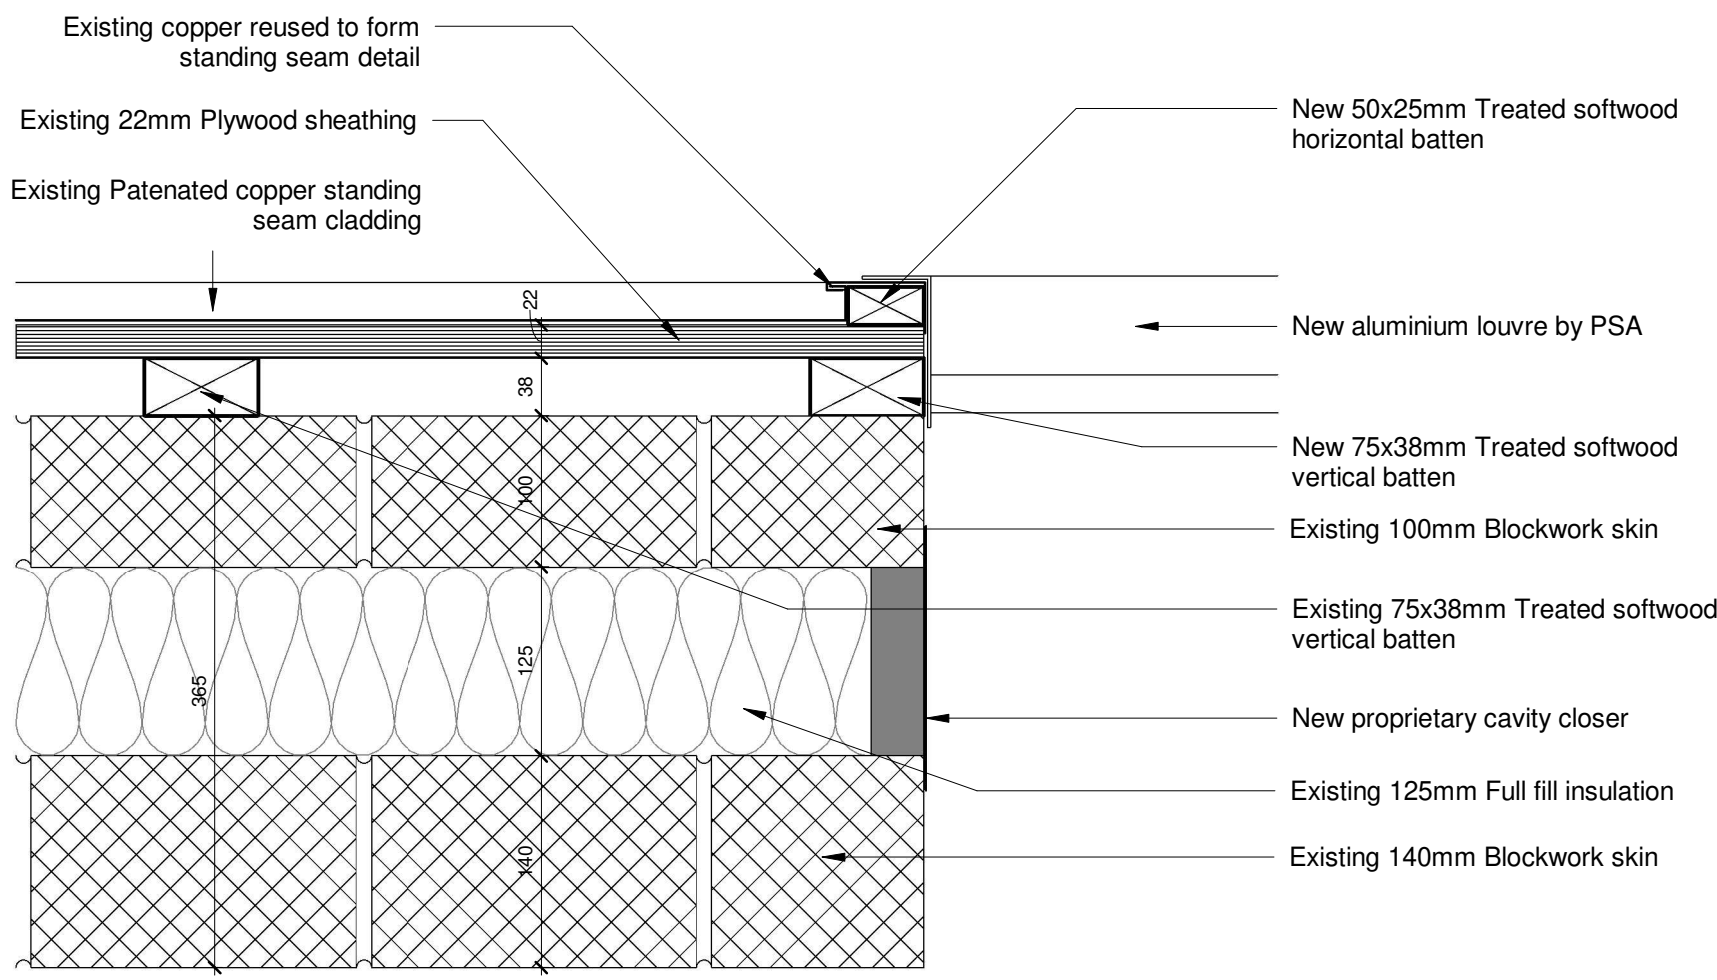

Louvre Jamb Detail
1 : 5

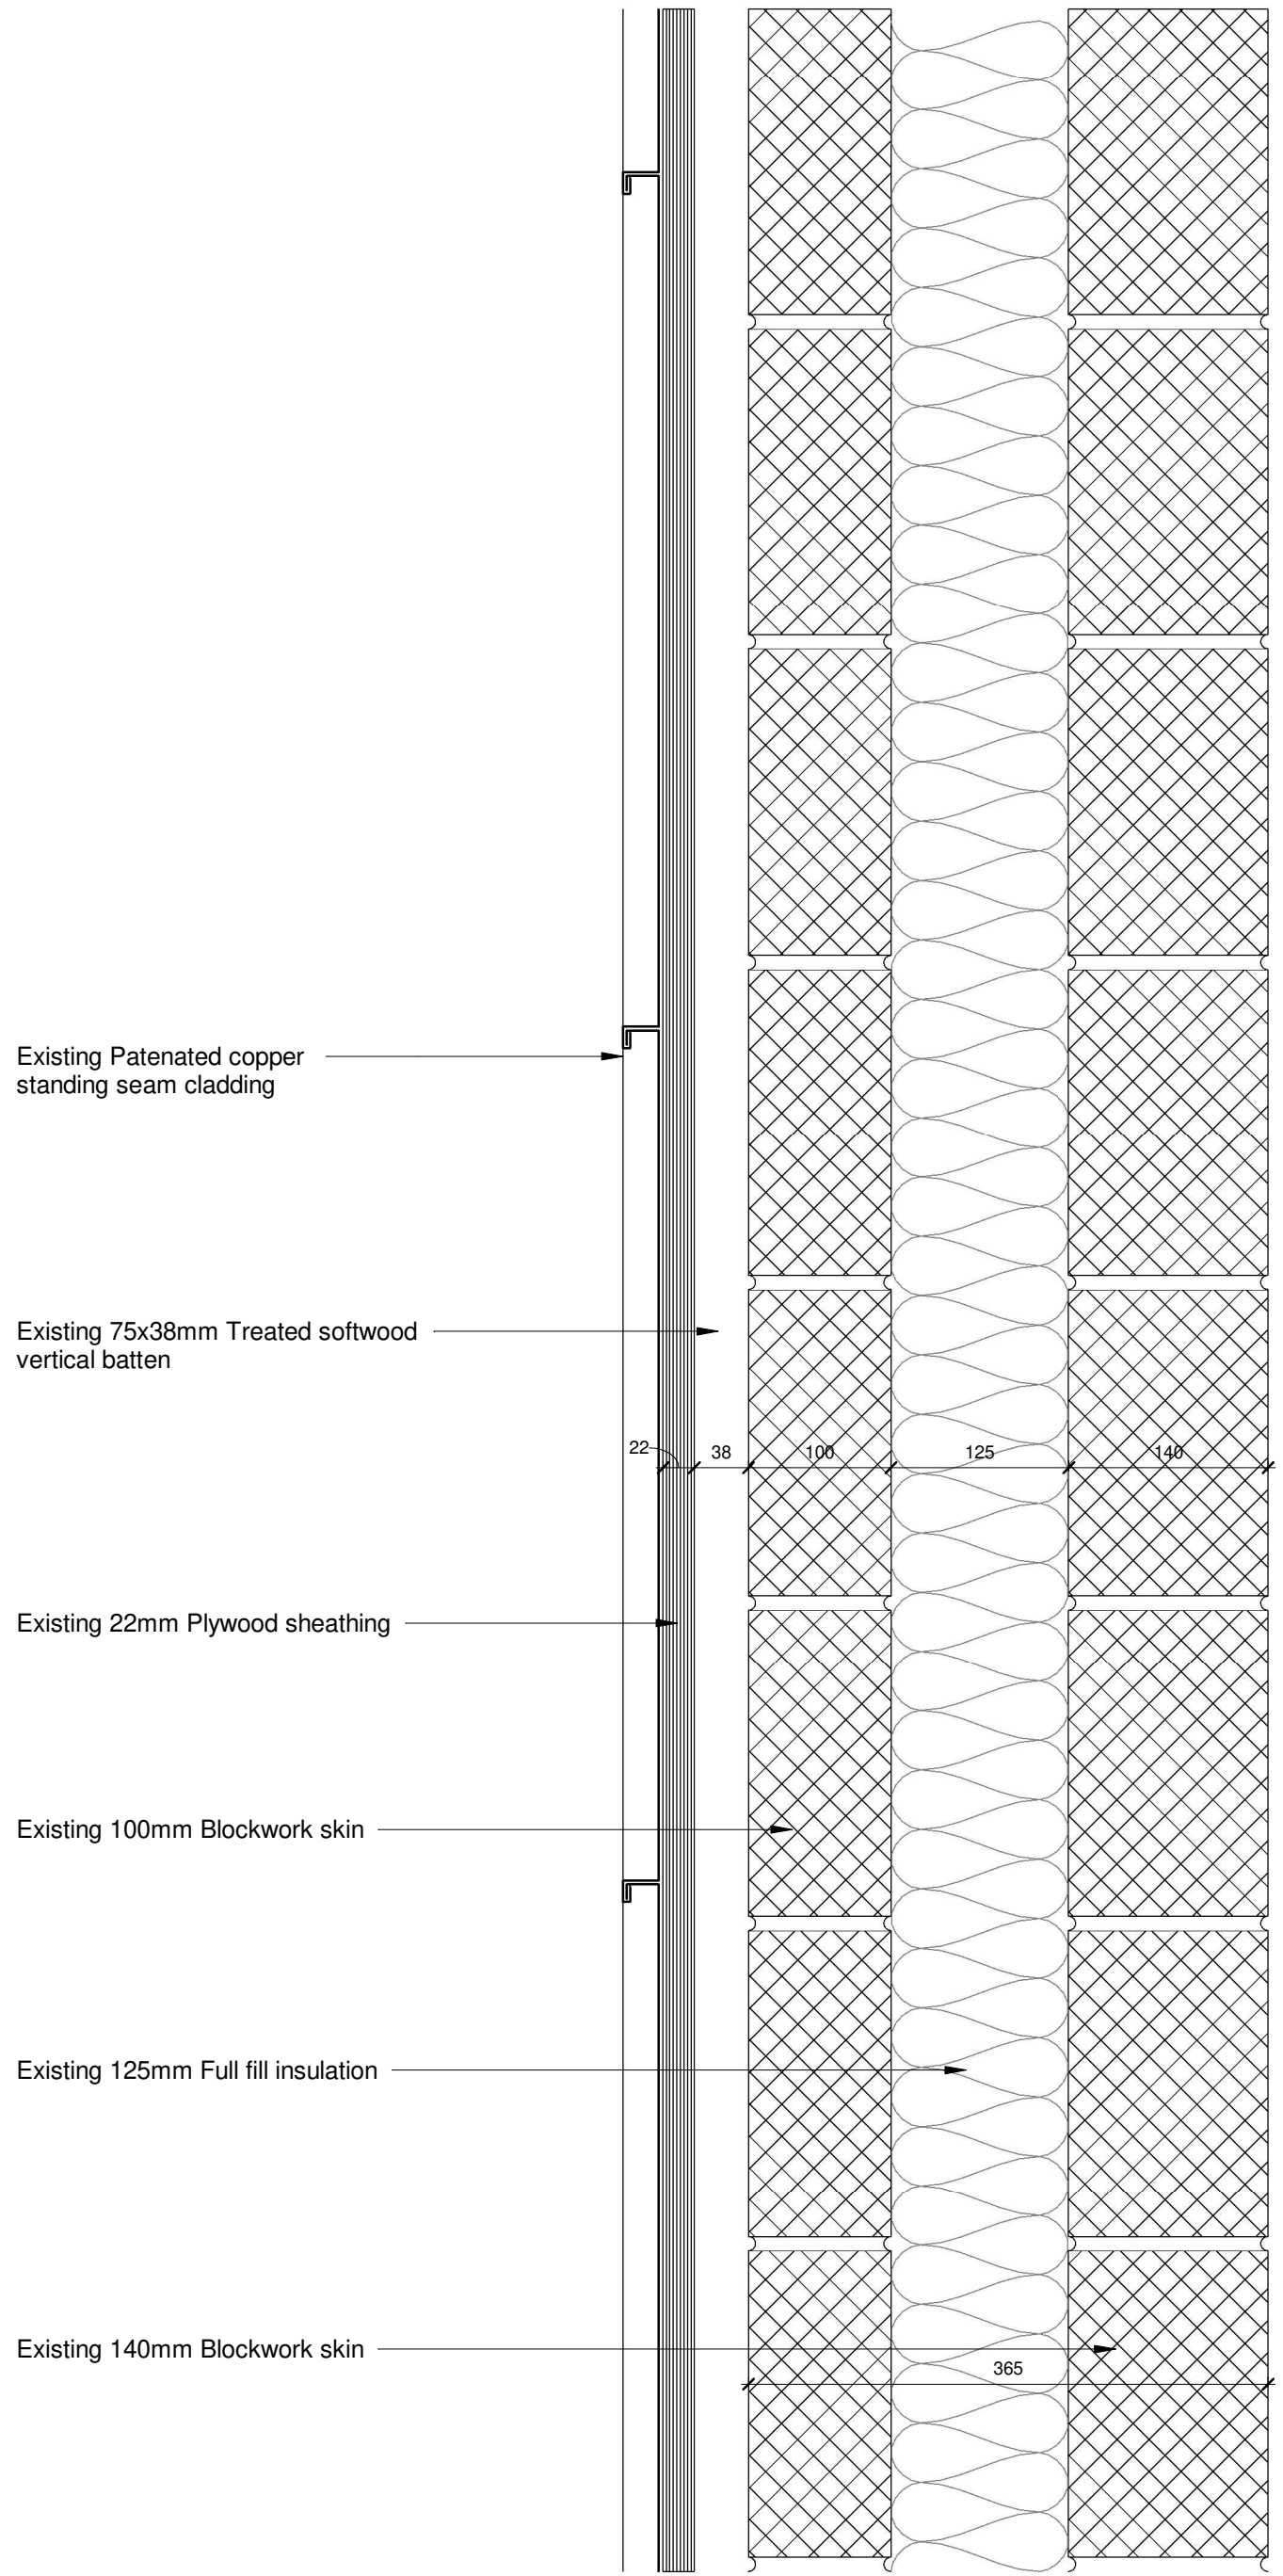

Existing Wall Section
1 : 5

A	11/05/26	AT	Revision 2	DAL
Rev.	Date	Dim.		Chkd.

BowkerSadler

Project
Heavy Engineering
Ventilation Project

Client
MMU

Drawing
Existing Section &
Proposed Louvre Sill, Head
& Jamb Details

Scale 1 : 5	Sheet Size @ A1	Drawn AT	Checked DAL	Date 06/05/26
Project No. 26-004 -	Originator	Zone	Level	Form Discipline
Number 6500	Revision A			

Status
Information
Hatherlow House, Hatherlow, Romiley, Stockport, SK6 3DY
0161 406 7333 office@bowker-sadler.co.uk www.bowker-sadler.co.uk