


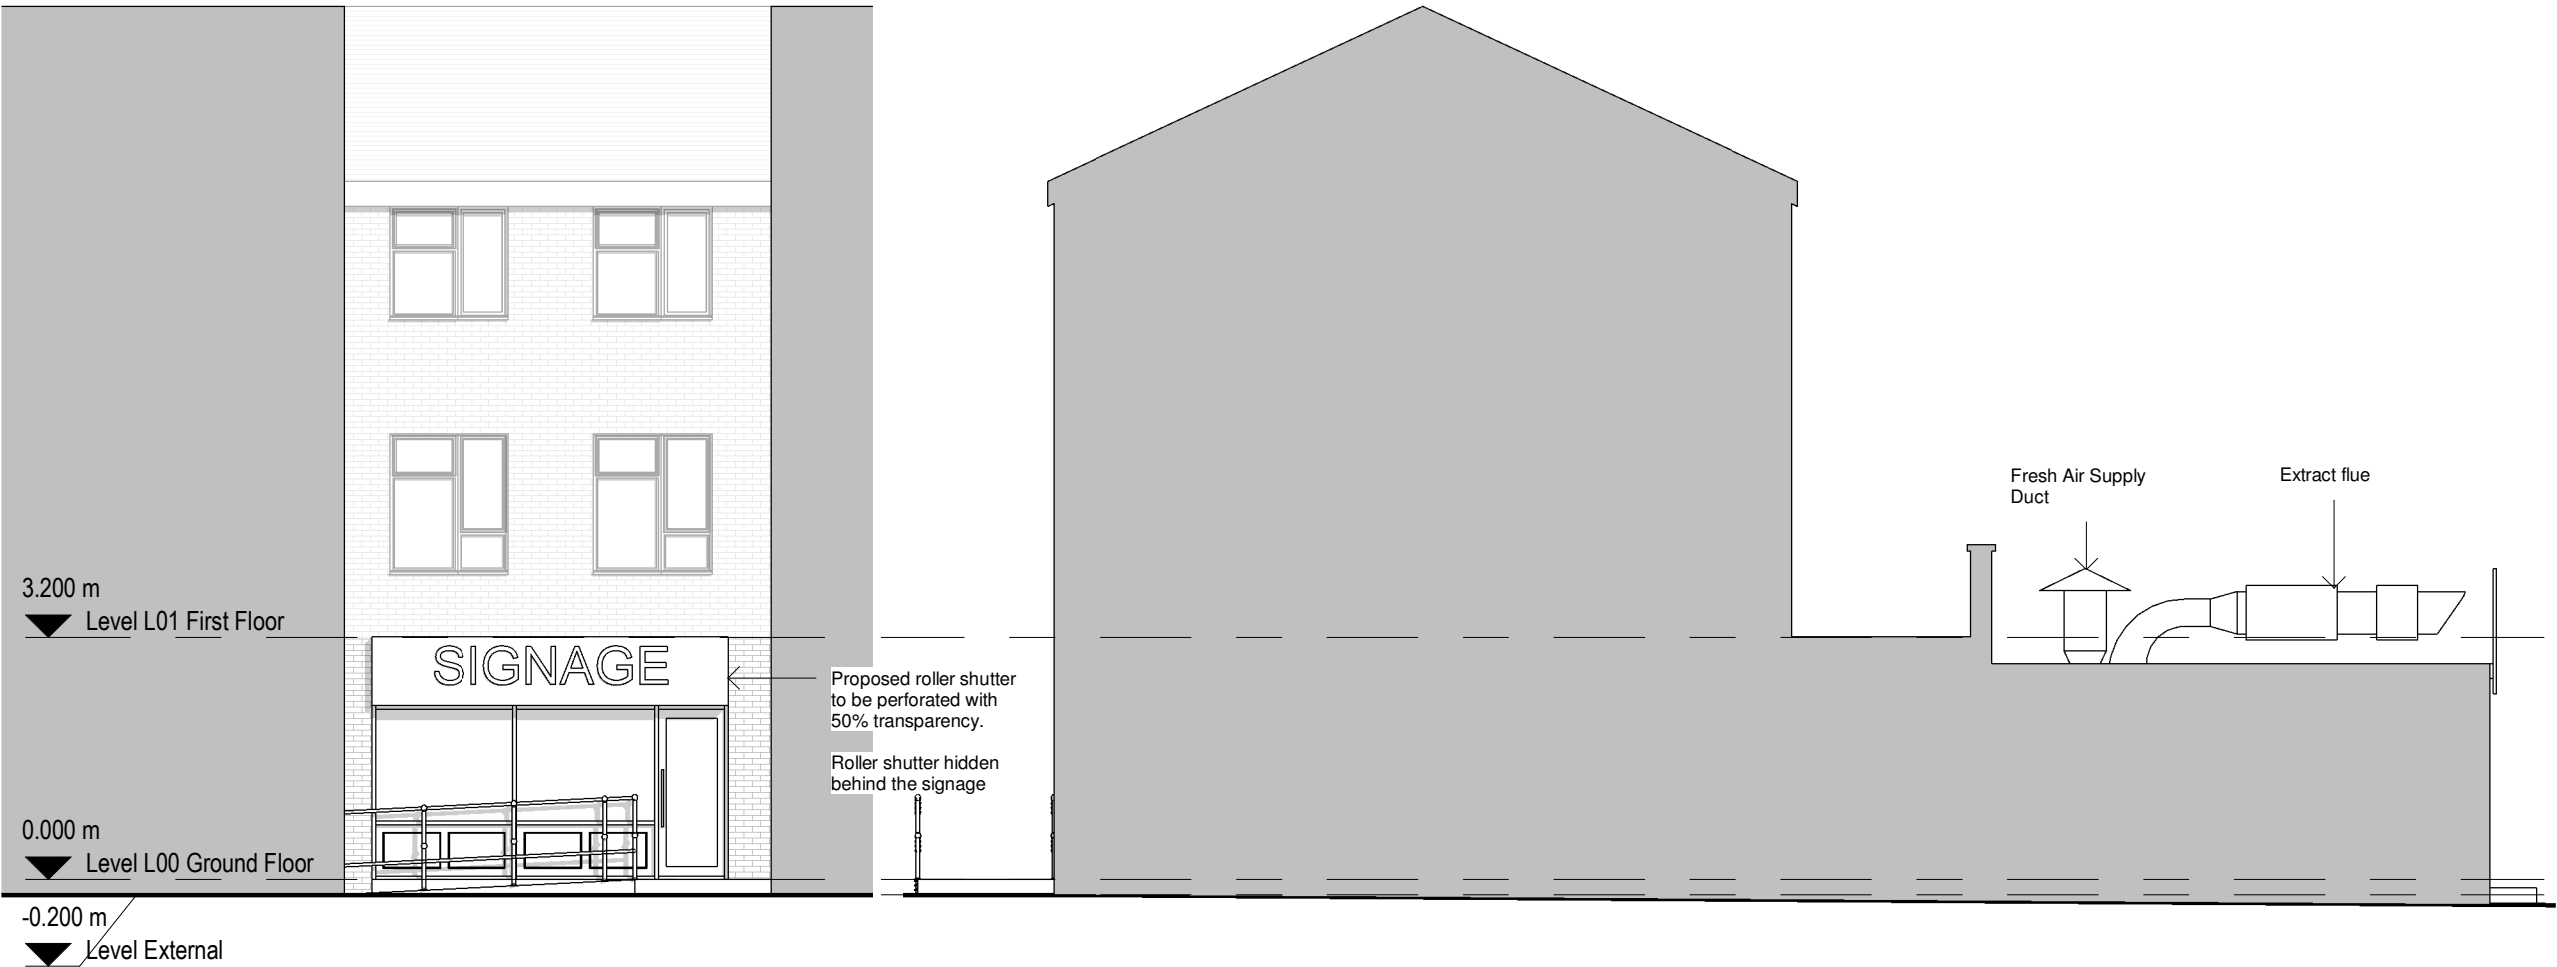

1 Proposed South Elevation
1 : 100

2 Proposed East Elevation
1 : 100

General Notes

The Architect shall have no responsibility for any use made of this document other than for that which it was prepared and issued.

All dimensions should be checked on site. Do not scale from this drawing

To be read in conjunction with all other Consultant's drawings.

The Architect to be immediately notified of any discrepancies.

Copyright on this drawing retained by the Architect.

P5	22/04/2026	AK	SH	Amended Drawings
P4	02/02/2026	AK	SH	Amended Drawings
P3	02/02/2026	AK	SH	Amended Front Elevation
P2	13/11/2025	SA	SH	Revision 2
P1	16/07/2025	AK	SH	Initial Issue
No.	Date	Dwn	App	Revision or reason for issue

Client

Shna Ahmed

create **it** studios
... leave an impression

Create It Studios (NW) Ltd
3 Stevenson Square,
Manchester
M1 1DN
info@createitstudios.co.uk

Project Title

26 Portway, Wythenshawe,
Manchester M22 1UB

Scale / North Point

1 : 100

Drawing Title

Proposed Elevations

Drawing Number	Revision
A1618(02)AP003	P5
Drawing Status	
Preliminary	