




1 Proposed South Elevation (Front)
1:50



2 Proposed East Elevation
1:50



3 Proposed North Elevation
1:50

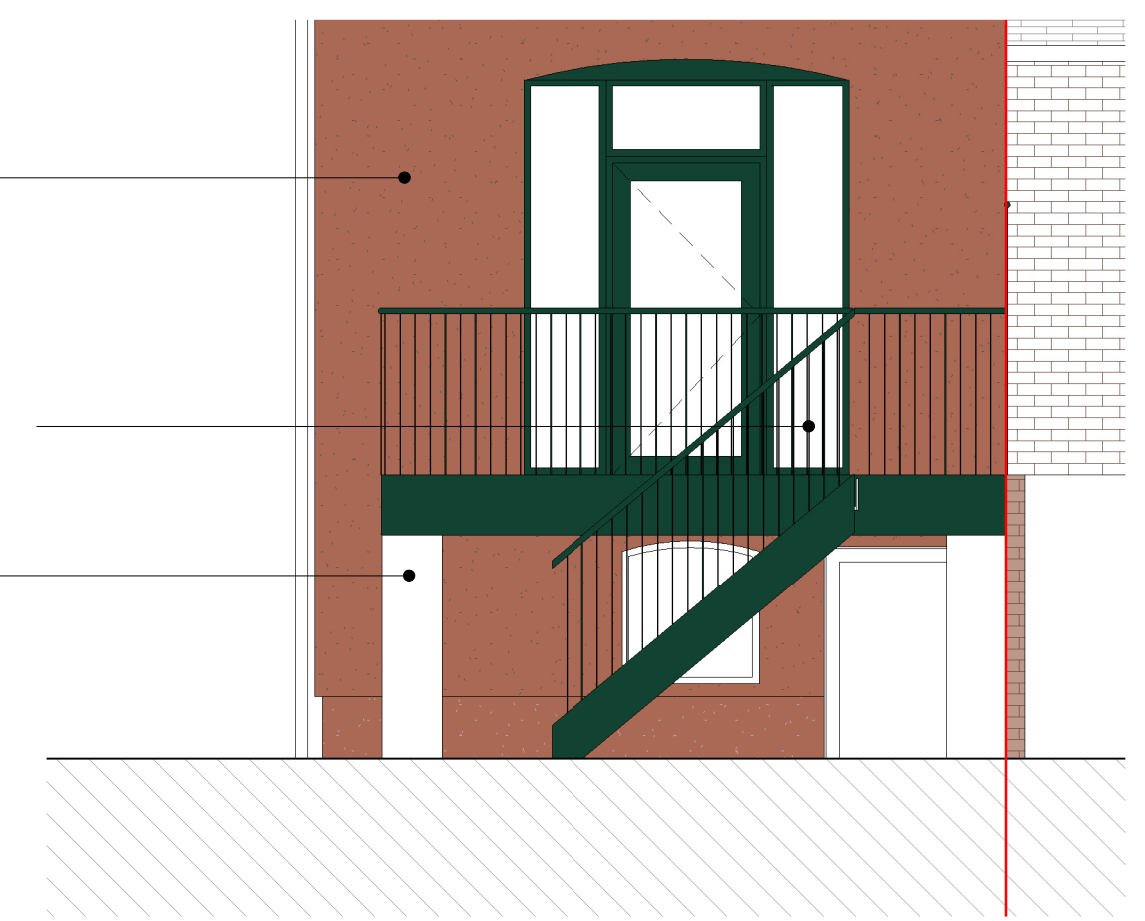

4 Proposed North Elevation with Terrace
1:50

Key	
—	Site boundary
---	Outline of existing building

0m 1m 2m 3m 4m 5m
SCALE 1:50 @ A1

progress
in practice

Suite 2 Stanley House
19-23 Croftsbank Road
Urmston
M41 0TZ

tel 0161 222 4321
info@progressinpractice.co.uk
www.progressinpractice.co.uk

- General Notes**
1. This drawing remains copyright of Progress in Practice and may not be reproduced or copied without consent in writing.
 2. All dimensions are to be checked on site. Please check scale bar on printed copies. For any errors or queries please contact Progress in Practice Ltd.
 3. Any discrepancies between site and drawings to be reported to the architect immediately.
 4. Read in conjunction with all relevant structural and mechanical & electrical engineers drawings.
 5. Dimensions critical to proposed building works must be checked on site before building works commence, as certain assumptions have been made due to lack of accessibility and anomalies in the existing building.

Revision	Date	By	Ck	Notes
P01	06.02.26	SF	HD	Issued for client review
P02	13.03.26	SF	HD	Updates to Elevations for sign off
P03	25.03.26	SF	HD	Updates to door
P04	15.05.26	SF	HD	Render colour changed, privacy screen added
P05	19.05.26	SF	HD	LPA comments

Project Address
26 Stanley Road, Whalley Range

Drawing
Proposed Elevations
Drawing Number
25018-PIP-PL-2000

Drawing Status
Planning
Date
06.02.26
Scale
1:50 @ A1
1:100 @ A3

Drawn
SF
Checked
HD
Revision
P05