


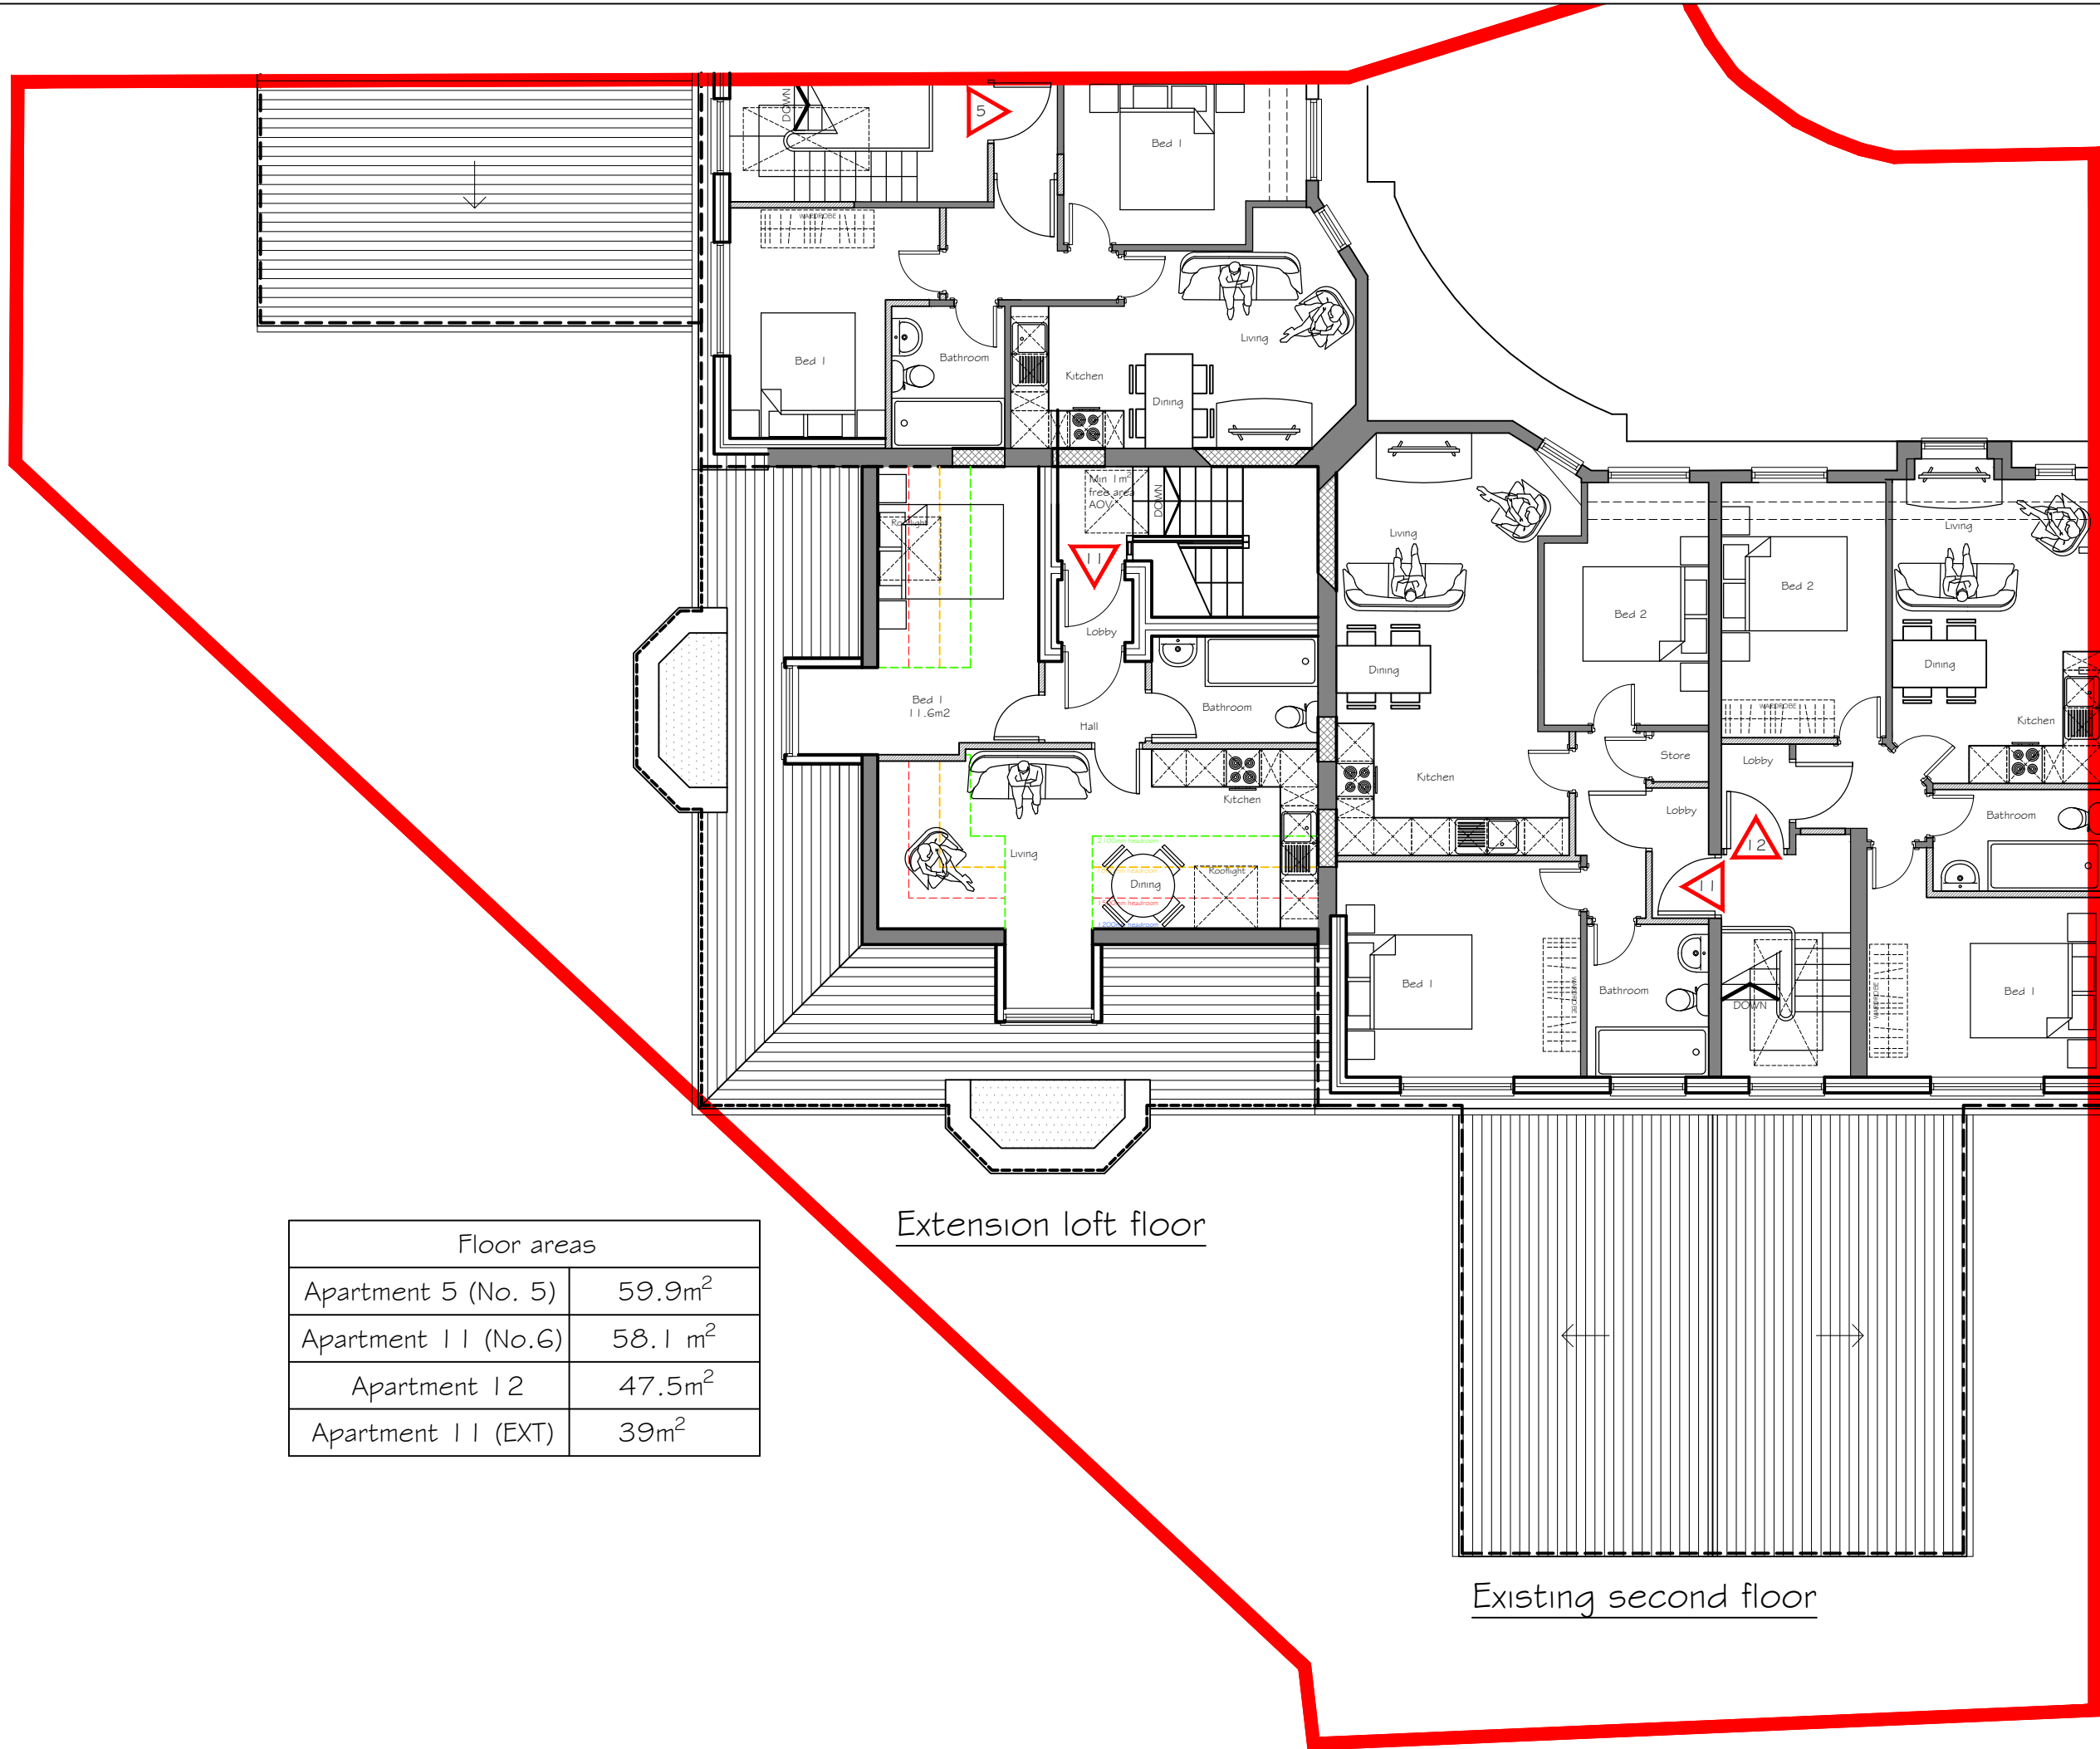

Floor areas	
Apartment 5 (No. 5)	59.9m ²
Apartment 11 (No.6)	58.1 m ²
Apartment 12	47.5m ²
Apartment 11 (EXT)	39m ²

Extension loft floor

Existing second floor

F	Dormer form and size amended, reduced bay heights	D.J.J	21.04.26
E	Floor plan amended to include traditional bays and matching dormers	D.J.J	15.12.25
D	Floor plan amended to reflect areas and dimensions as prescribed by the LPA	D.J.J	25.06.24
C	Proposal amended to reflect ongoing discussions with LPA	D.J.J	17.05.24
B	Apartment numbered with floor areas added	D.J.J	05.04.24
A	Plans altered to suit FRA	D.J.J	19.03.24
Revision	Description	Int.	Date

PLANNING

 Tel: 07973 616 038 E: info@pzyarchitects.co.uk	Project:	5-7 BEACONSFIELD	
	Client:	THIS SPACE LTD	
	Drawing Title:	PROPOSED SECOND-LOFT FLOOR PLANS	
	Drawing No:	Rev:	KR845-PL-20G F
Drawn By:	Checked:	Scale:	Date:
D.J.J	J. Albutt	1:100 @ A3	18.07.2023