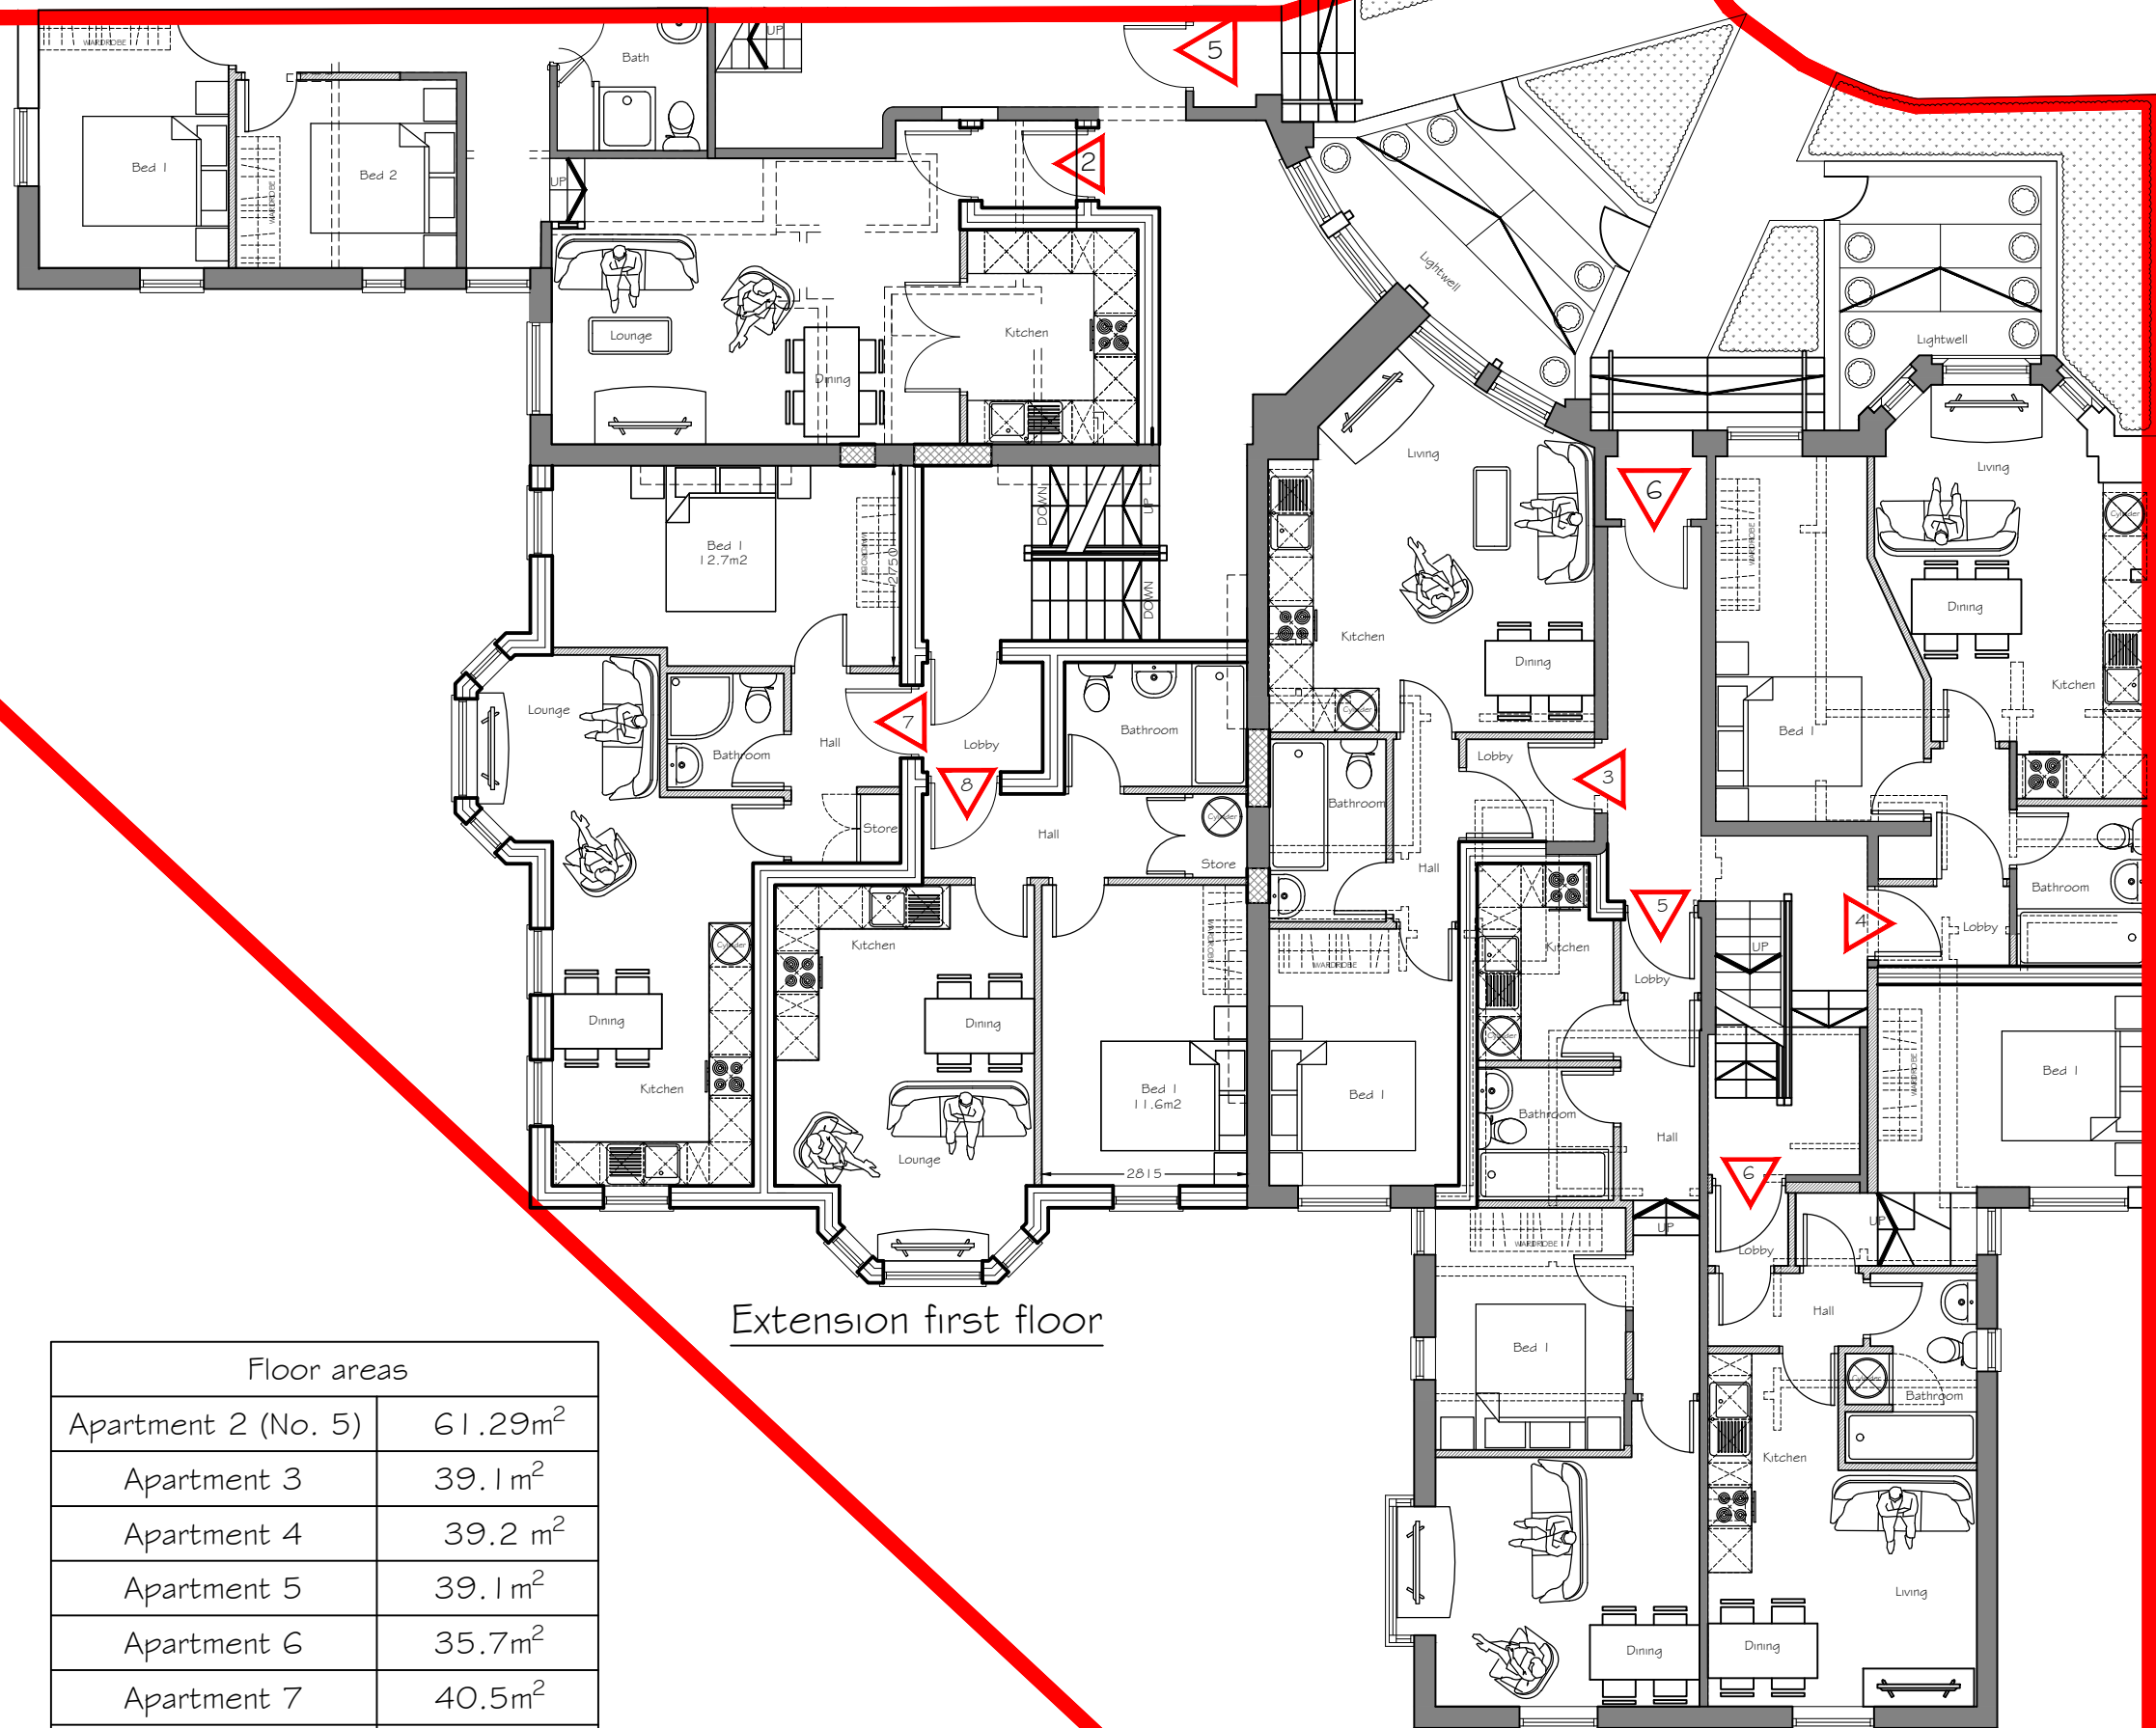


Floor areas	
Apartment 2 (No. 5)	61.29m ²
Apartment 3	39.1 m ²
Apartment 4	39.2 m ²
Apartment 5	39.1 m ²
Apartment 6	35.7m ²
Apartment 7	40.5m ²
Apartment 8	39.1 m ²

F	Window patterns altered to suit elevation changes	D.J.J	21.04.26
E	Floor plan amended to include traditional bays	D.J.J	15.12.25
D	Floor plan amended to reflect areas and dimensions as prescribed by the LPA	D.J.J	25.06.24
C	Proposal amended to reflect ongoing discussions with LPA	D.J.J	17.05.24
B	Apartment numbered with floor areas added	D.J.J	05.04.24
A	Plans altered to suit FRA	D.J.J	19.03.24
Revision	Description	Int.	Date

PLANNING

		Project:	
		5-7 BEACONSFIELD	
Tel: 07973 616 038 E-mail: info@pzy-architects.co.uk		Client:	
		THIS SPACE LTD	
Drawing No:		Drawing Title:	
KR845-PL-204		PROPOSED GROUND-FIRST	
Rev:		FLOOR PLANS	
F		Scale:	
1:100 @ A3		Date:	
18.07.2023			
Drawn By:	Checked:		
D.J.J	J. Albutt		