


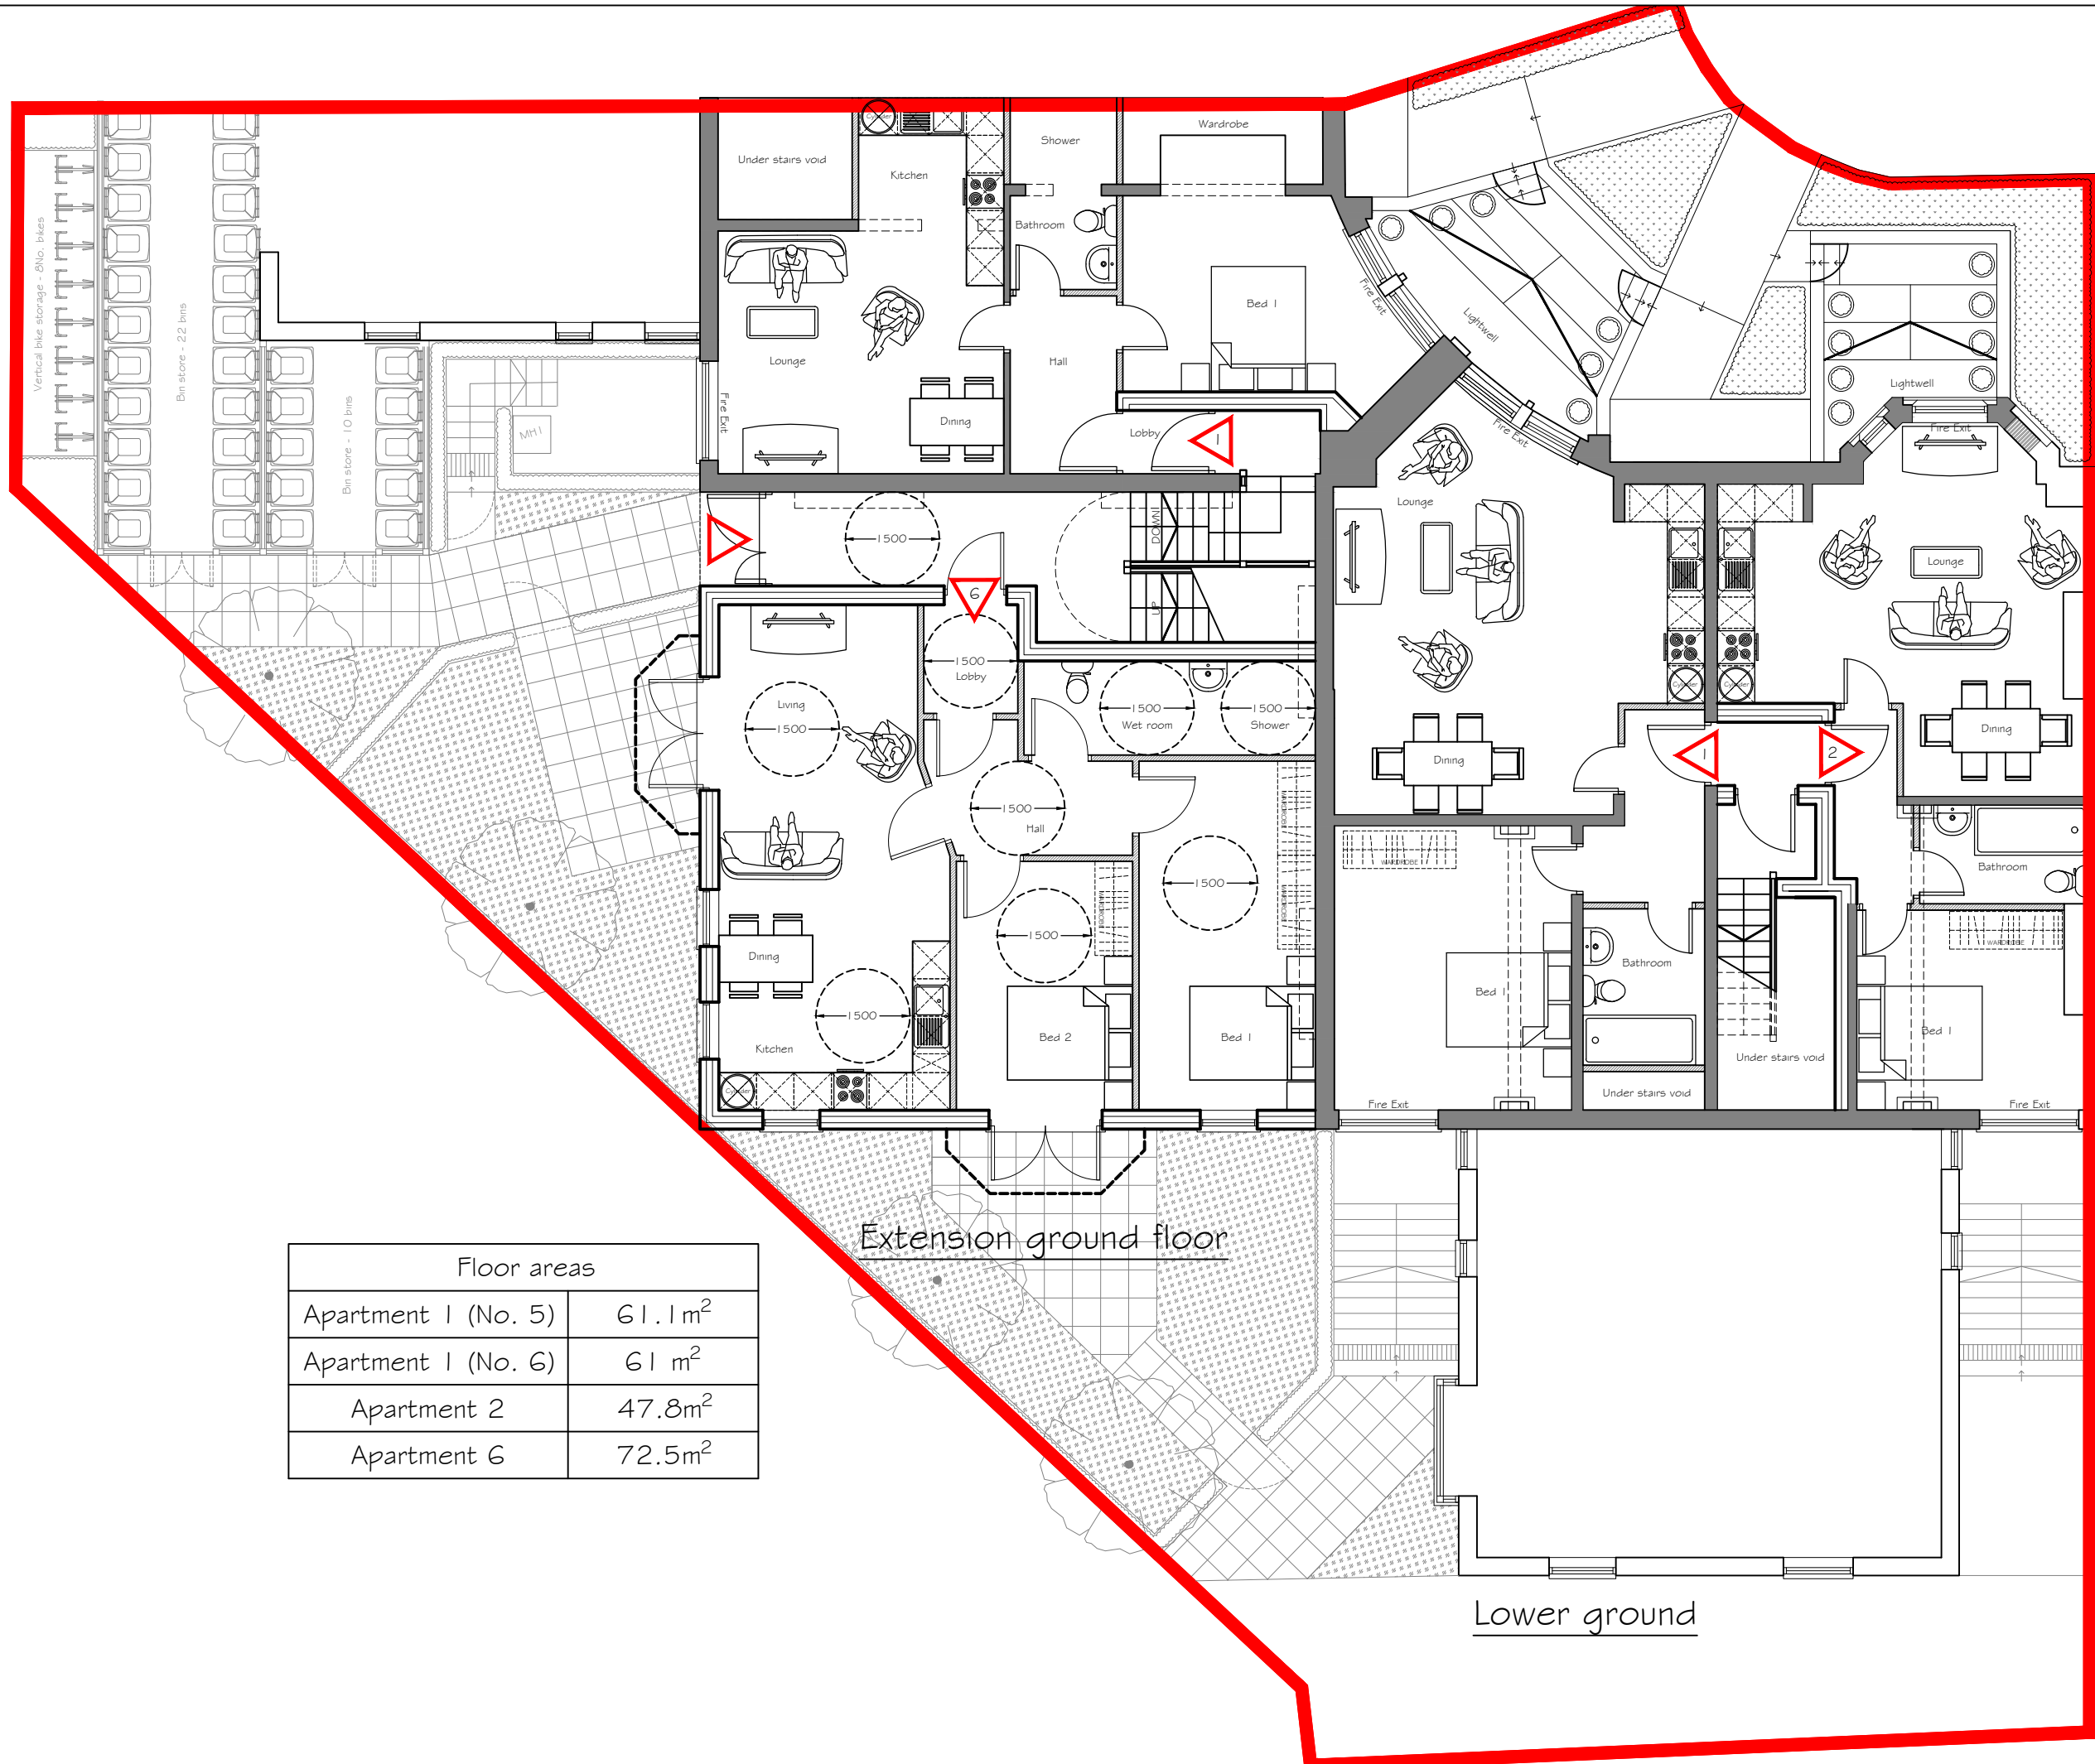

Floor areas	
Apartment 1 (No. 5)	61.1m ²
Apartment 1 (No. 6)	61 m ²
Apartment 2	47.8m ²
Apartment 6	72.5m ²

F	Traditional bays removed at ground floor level, window pattern amended	D.J.J	21.04.26
E	Floor plan amended to include traditional bays	D.J.J	15.12.25
D	Bin/bike storage altered to reflect LPA comments	D.J.J	11.09.24
C	Proposal amended to reflect ongoing discussions with LPA	D.J.J	17.05.24
B	Apartment numbered with floor areas added	D.J.J	05.04.24
A	Plans altered to suit FRA	D.J.J	19.03.24
Revision	Description	Int.	Date

PLANNING



Tel: 07973 616 036
E: mailinfo@pzy-architects.co.uk

Drawing No: KR845-PL-203

Drawn By: D.J.J

Project: 5-7 BEACONSFIELD
Client: THIS SPACE LTD

Drawing Title: PROPOSED LOWER-GROUND FLOOR PLANS

Scale: 1:100 @ A3
Date: 18.07.2023