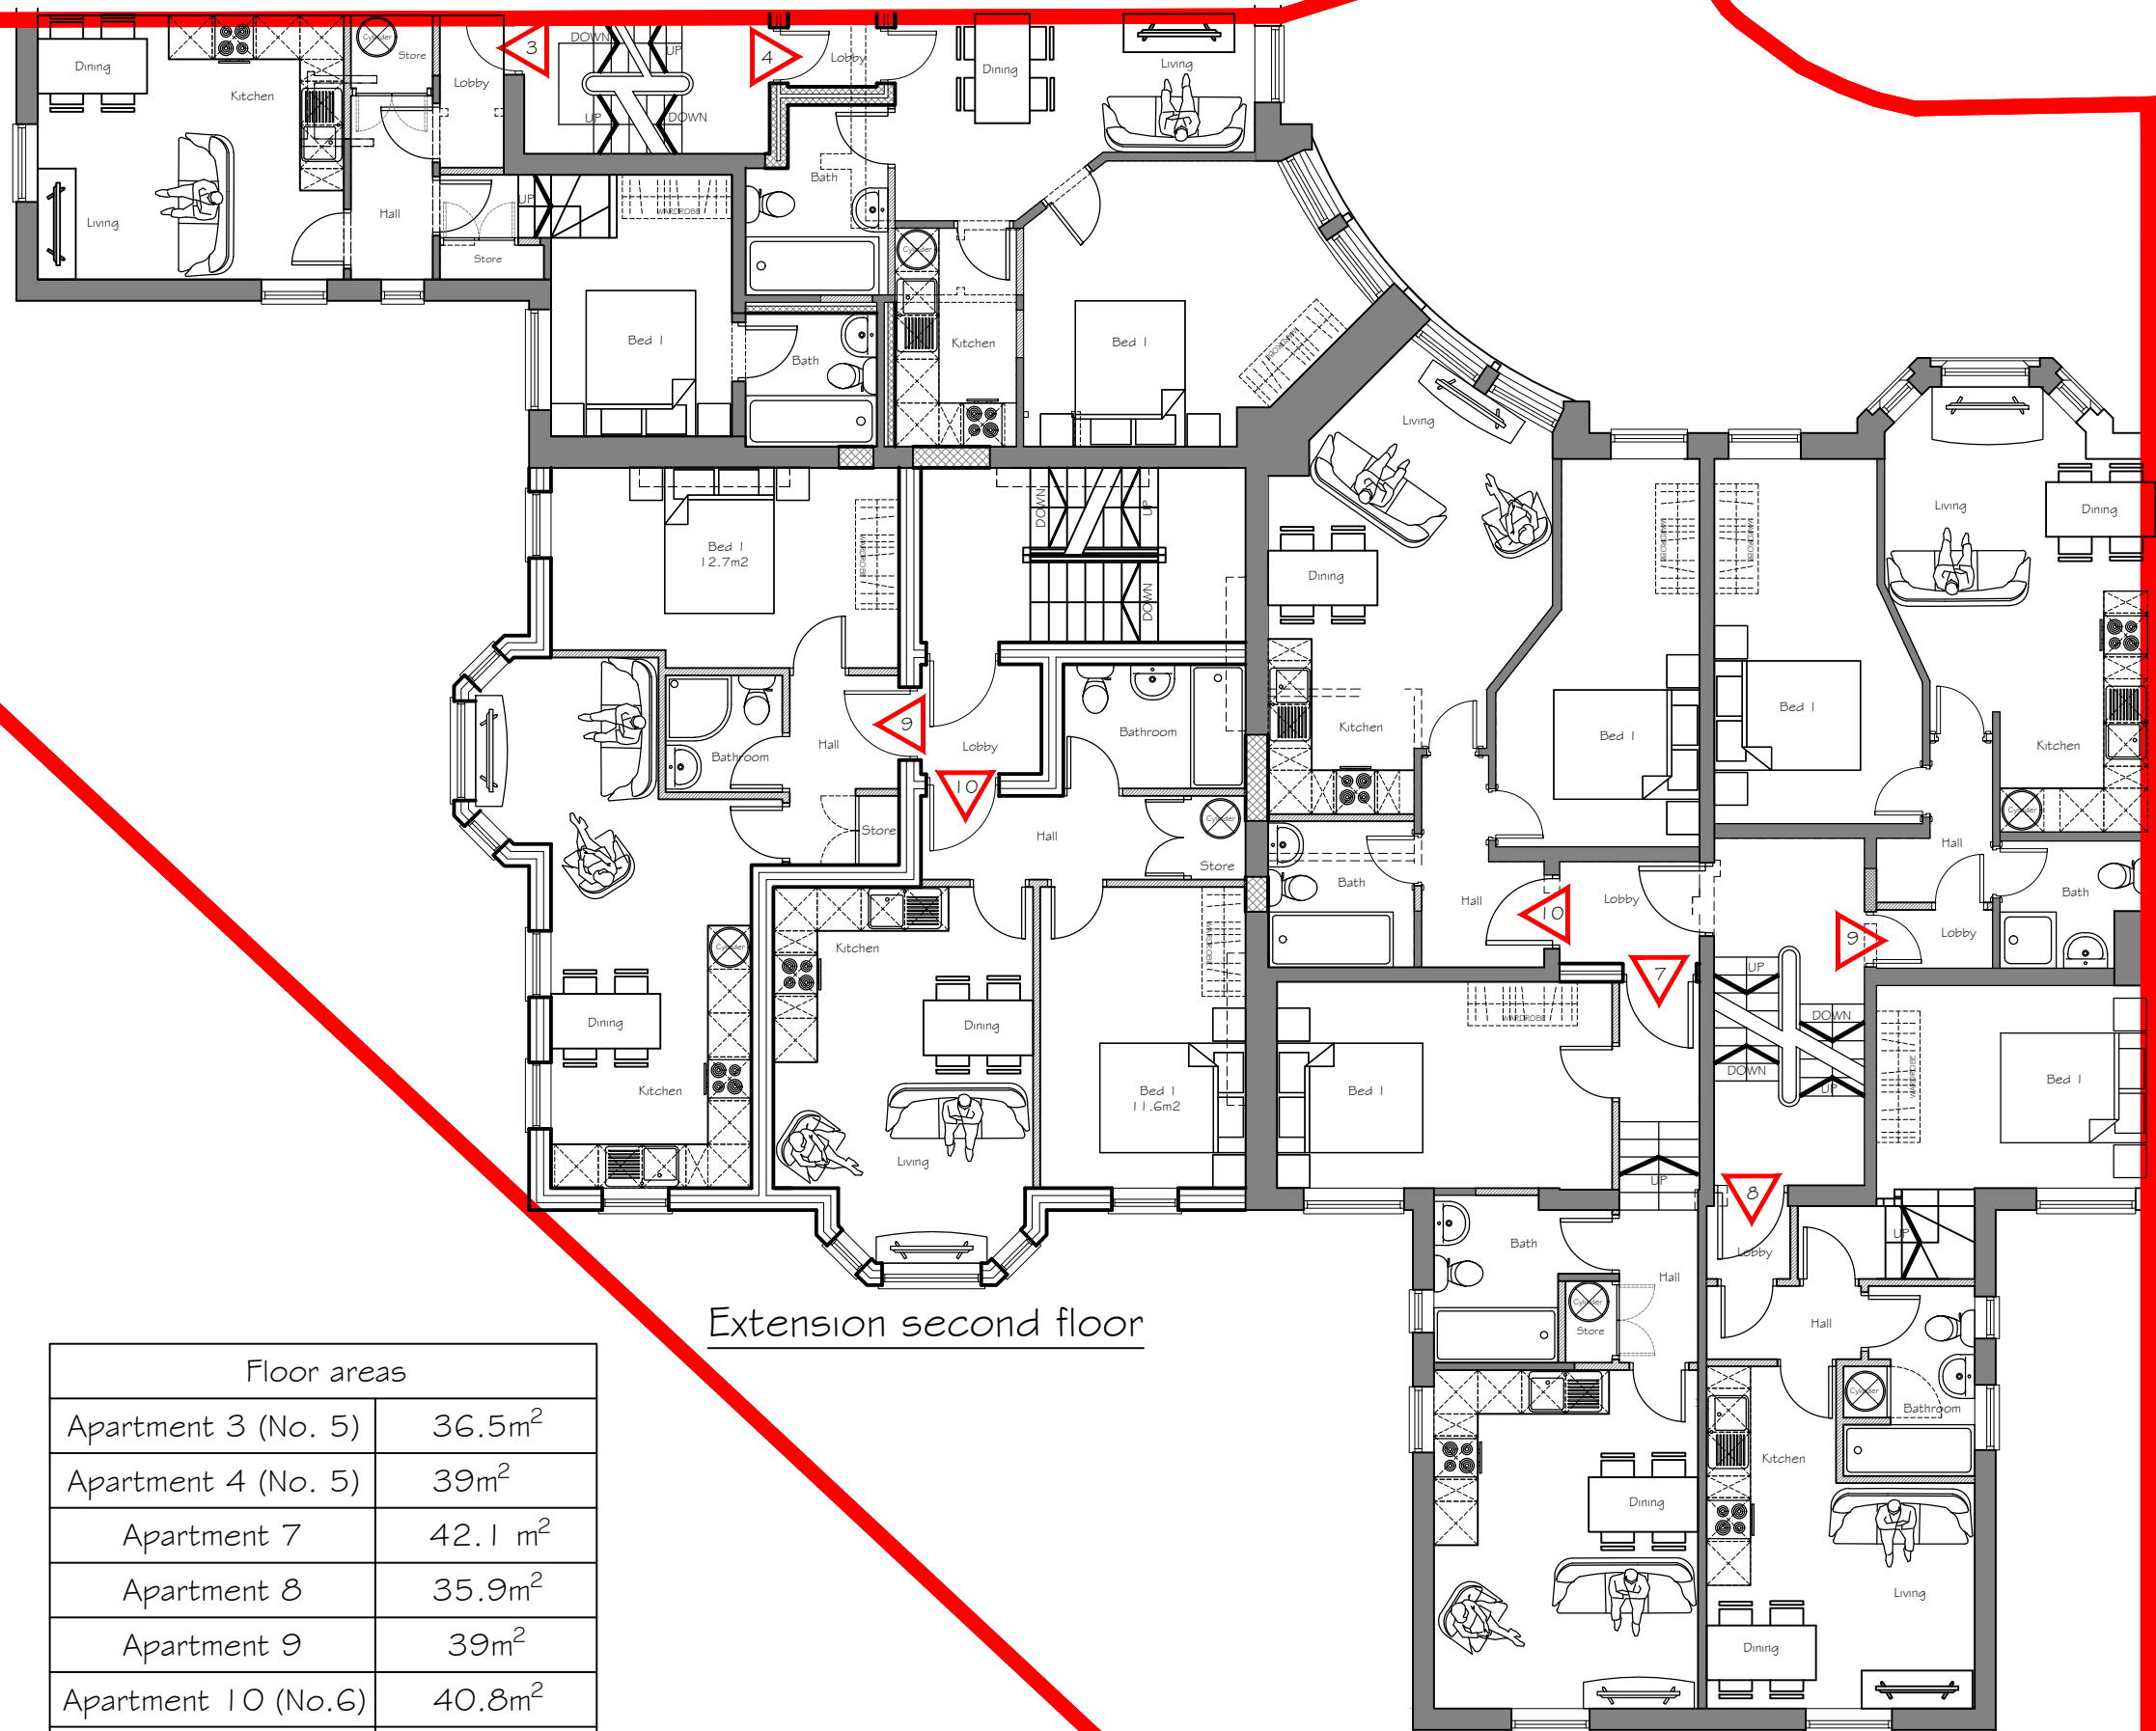


Extension second floor

Existing first floor

Floor areas	
Apartment 3 (No. 5)	36.5m ²
Apartment 4 (No. 5)	39m ²
Apartment 7	42.1 m ²
Apartment 8	35.9m ²
Apartment 9	39m ²
Apartment 10 (No.6)	40.8m ²
Apartment 9 (EXT)	40.5m ²
Apartment 10 (EXT)	39.1m ²

F	Window patterns altered to suit elevation changes	D.J.J	21.04.26
E	Floor plan amended to include traditional bays	D.J.J	15.12.25
D	Floor plan amended to reflect areas and dimensions as prescribed by the LPA	D.J.J	25.06.24
C	Proposal amended to reflect ongoing discussions with LPA	D.J.J	17.05.24
B	Apartment numbered with floor areas added	D.J.J	05.04.24
A	Plans altered to suit FRA	D.J.J	19.03.24
Revision	Description	Int.	Date

PLANNING

 Tel: 07973 616 036 E-mail: info@pzi-architects.co.uk		Project:	5-7 BEACONSFIELD
		Client:	THIS SPACE LTD
Drawing No:		Drawing Title:	PROPOSED FIRST-SECOND FLOOR PLANS
Rev:		Scale:	1:100 @ A3
Drawn By:		Checked:	Date:
D.J.J.		J. Albutt	18.07.2023