



rev.	date	description
D	08.05.26	ADDITIONAL INFORMATION ADDED

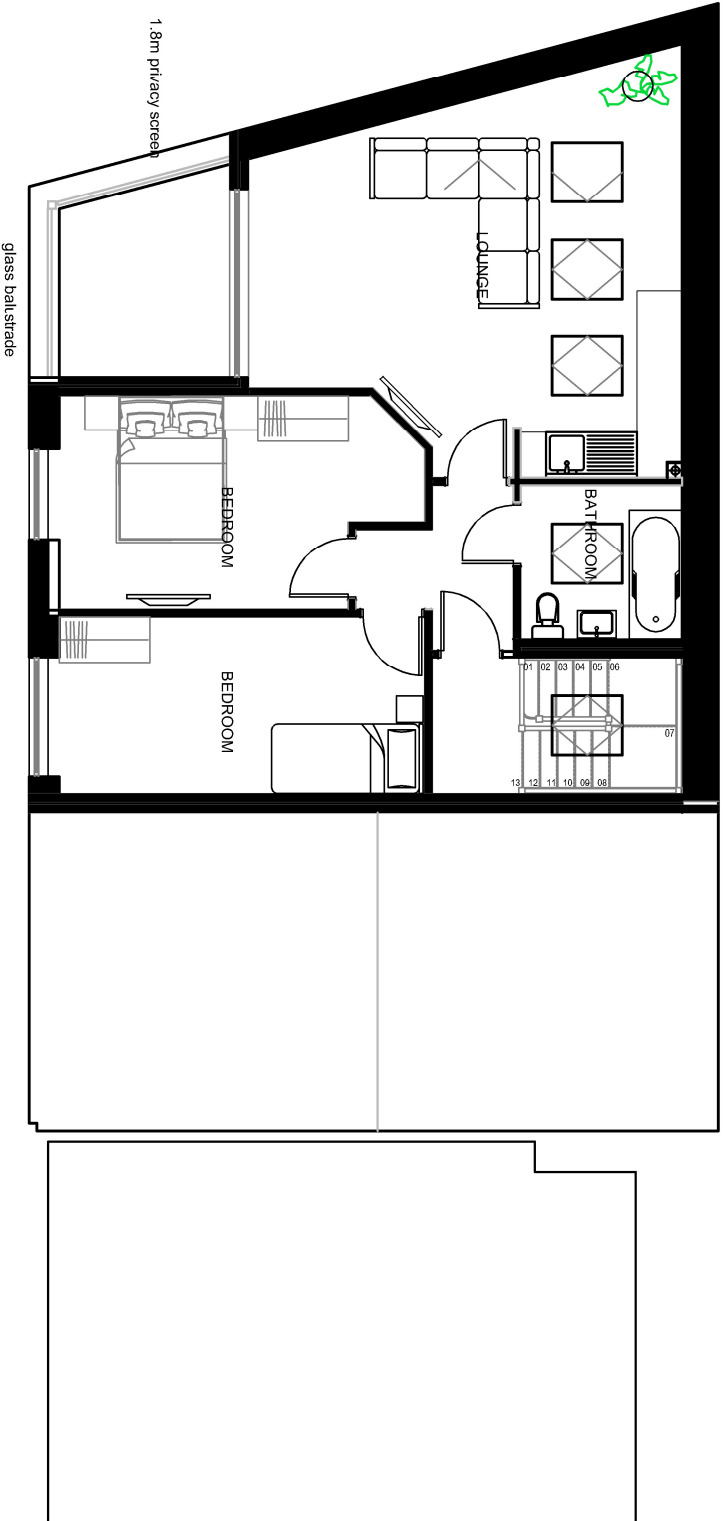

PROPOSED FIRST FLOOR PLAN

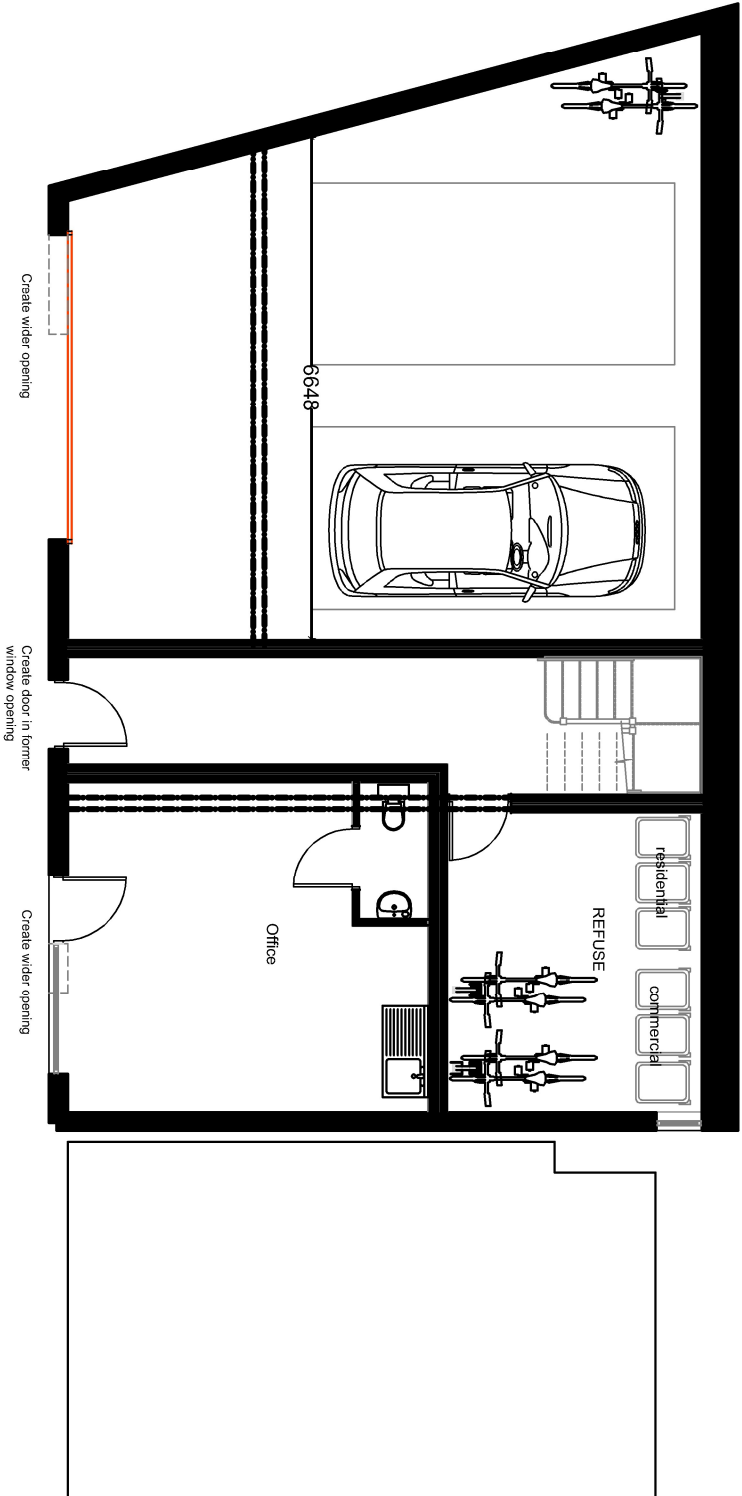

PROPOSED GROUND FLOOR PLAN



WALKER ARCHITECTURAL

DESIGN

CIAT

CHARTERED PRACTICE

Client:

Autoshile

Project:

322c Barlow Moor Rd
Chorlton-cum-Hardy

Title:

Proposed 2 BED

Scales: 1:50 @ A3

Drawn: _____

Checked: _____

Date: Dec 24

Drawing no:

WA076 P103

Rev:

D