



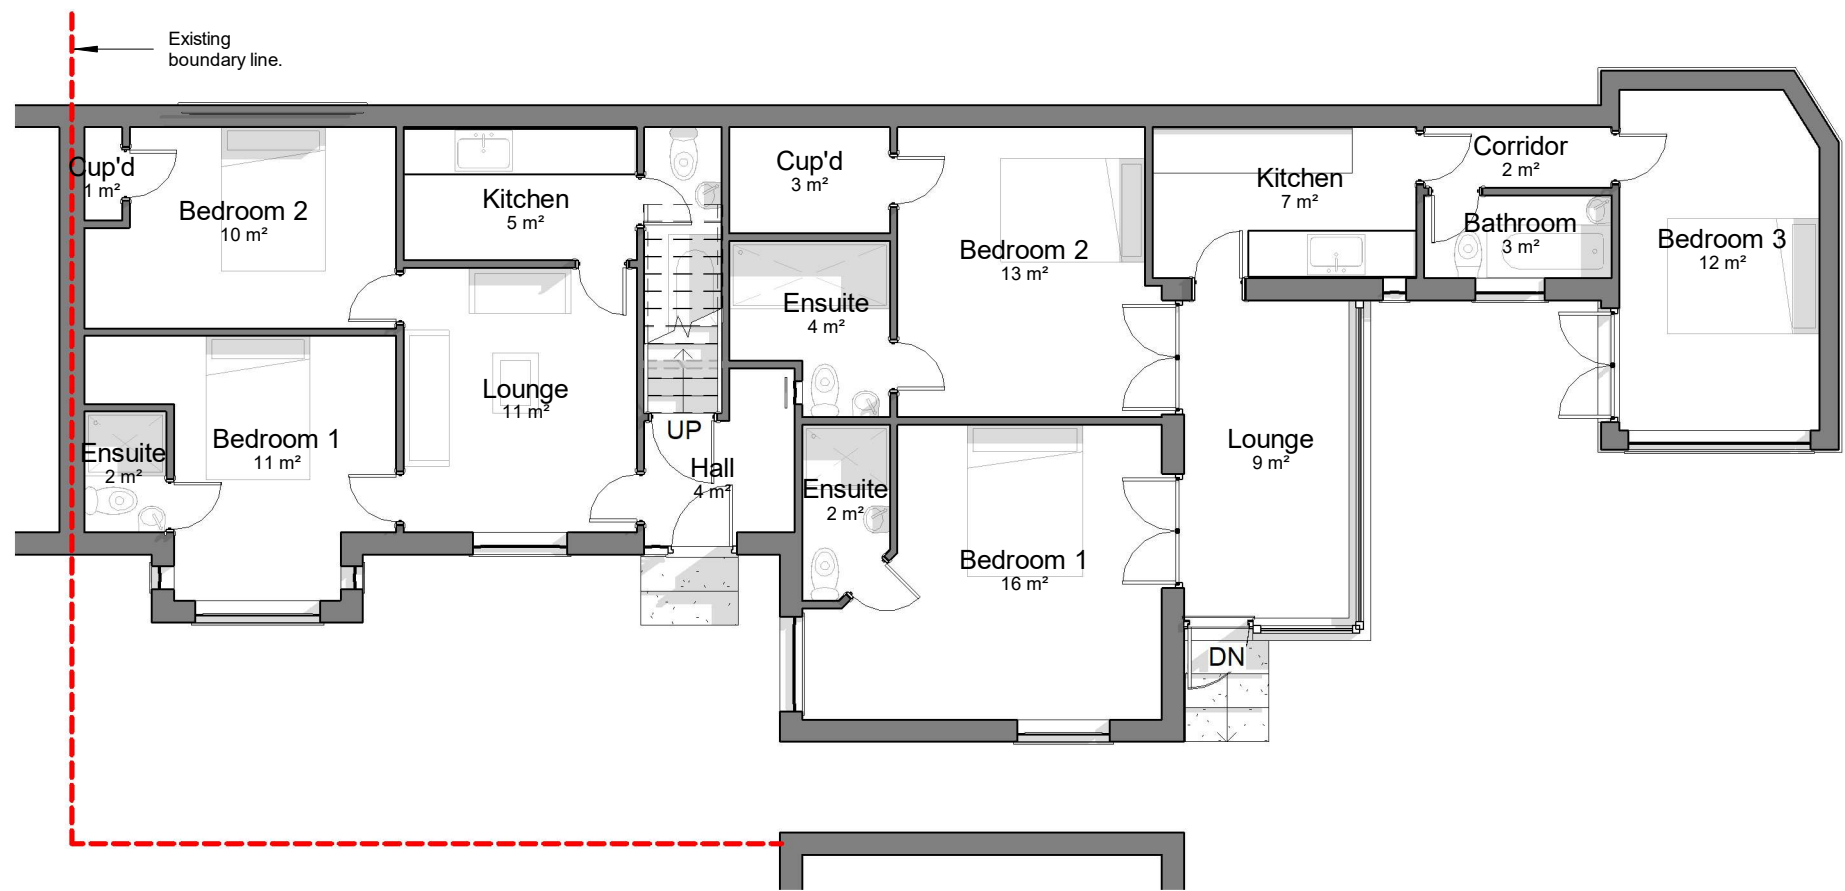


Existing GF

1 : 100

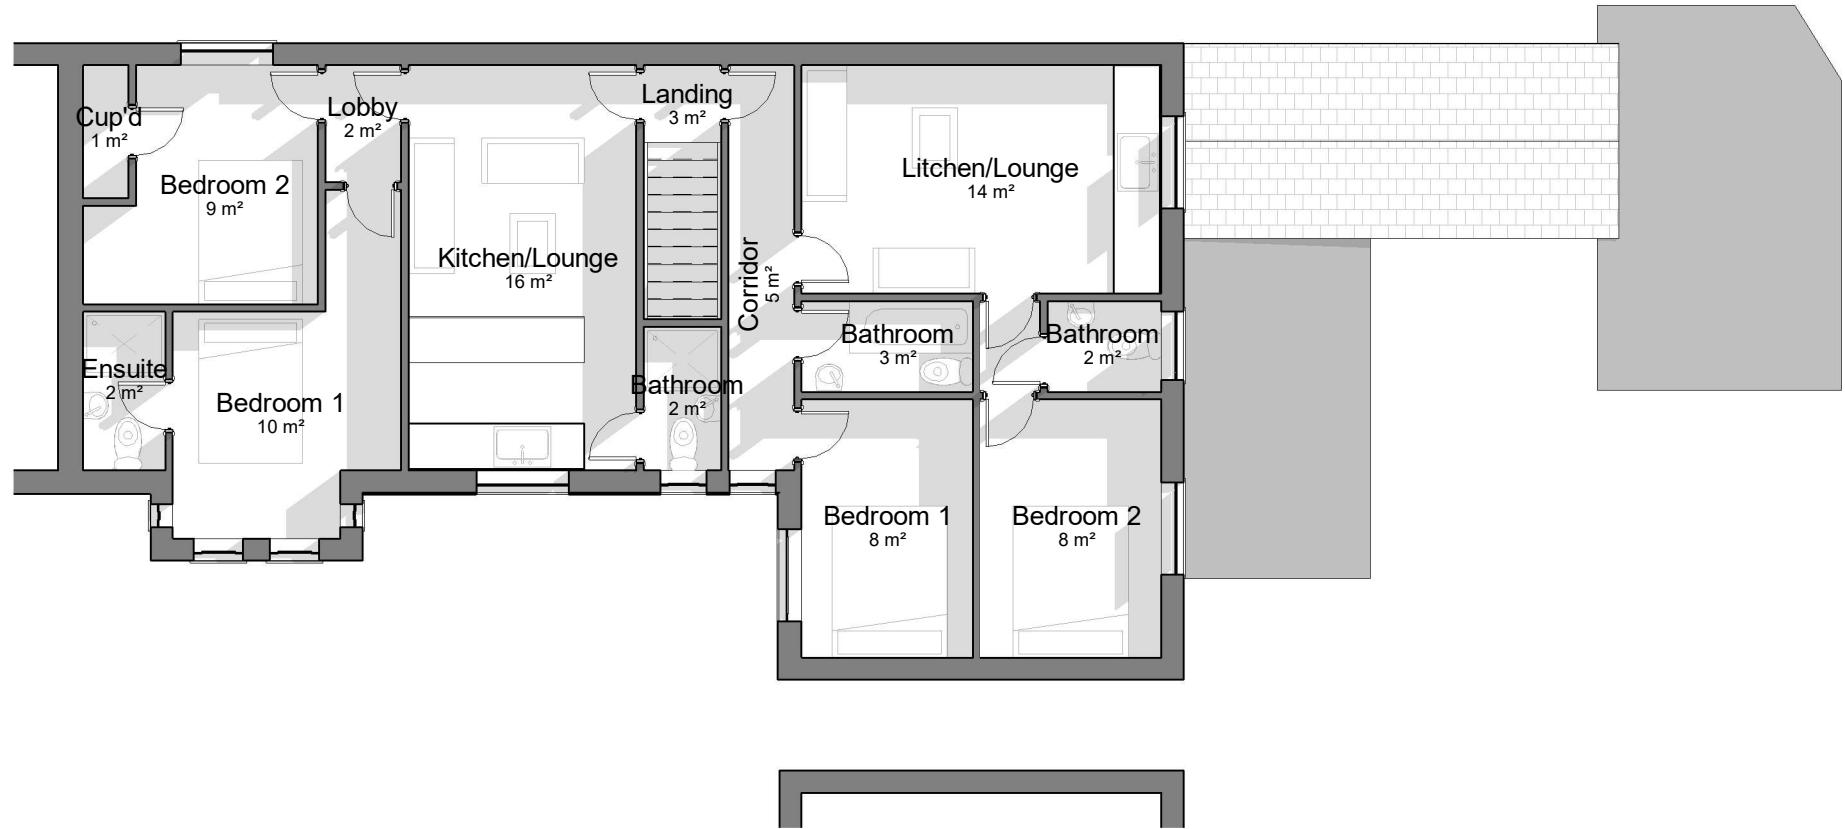

Existing FF

1 : 100

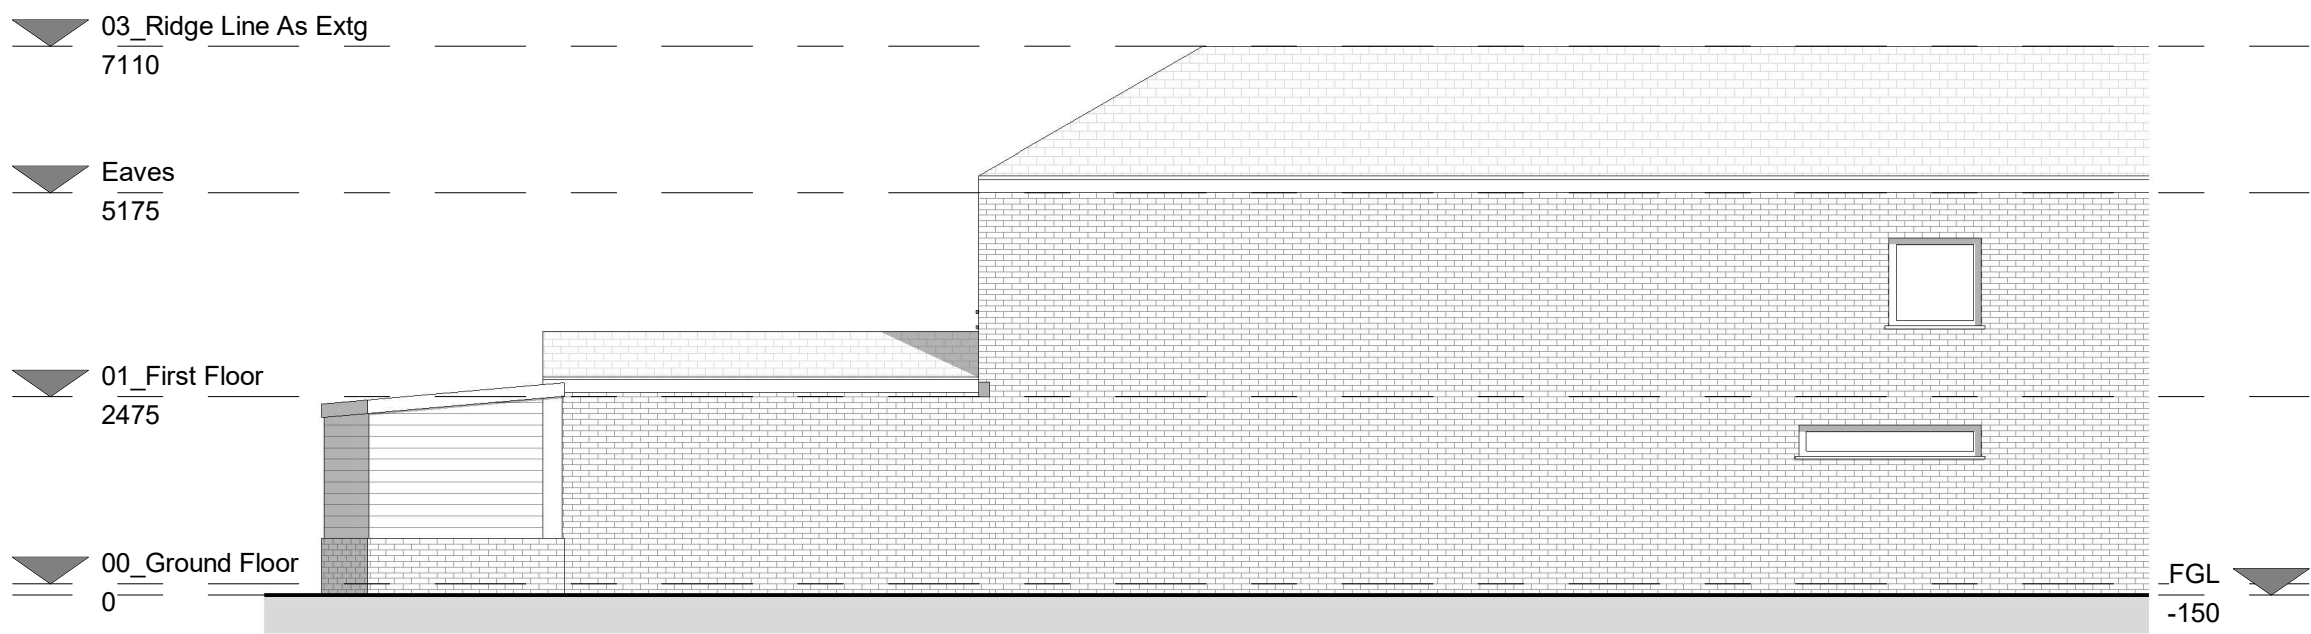


Existing East Elevation

1 : 100




Existing West Elevation

1 : 100

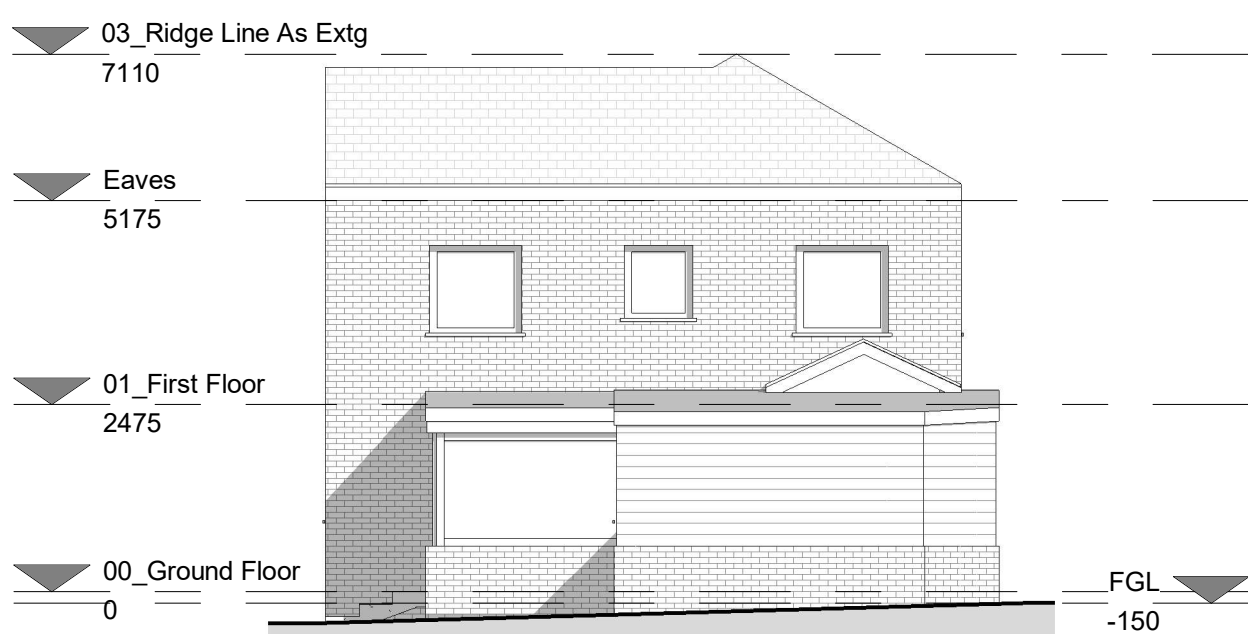

Existing South Elevation

1 : 100

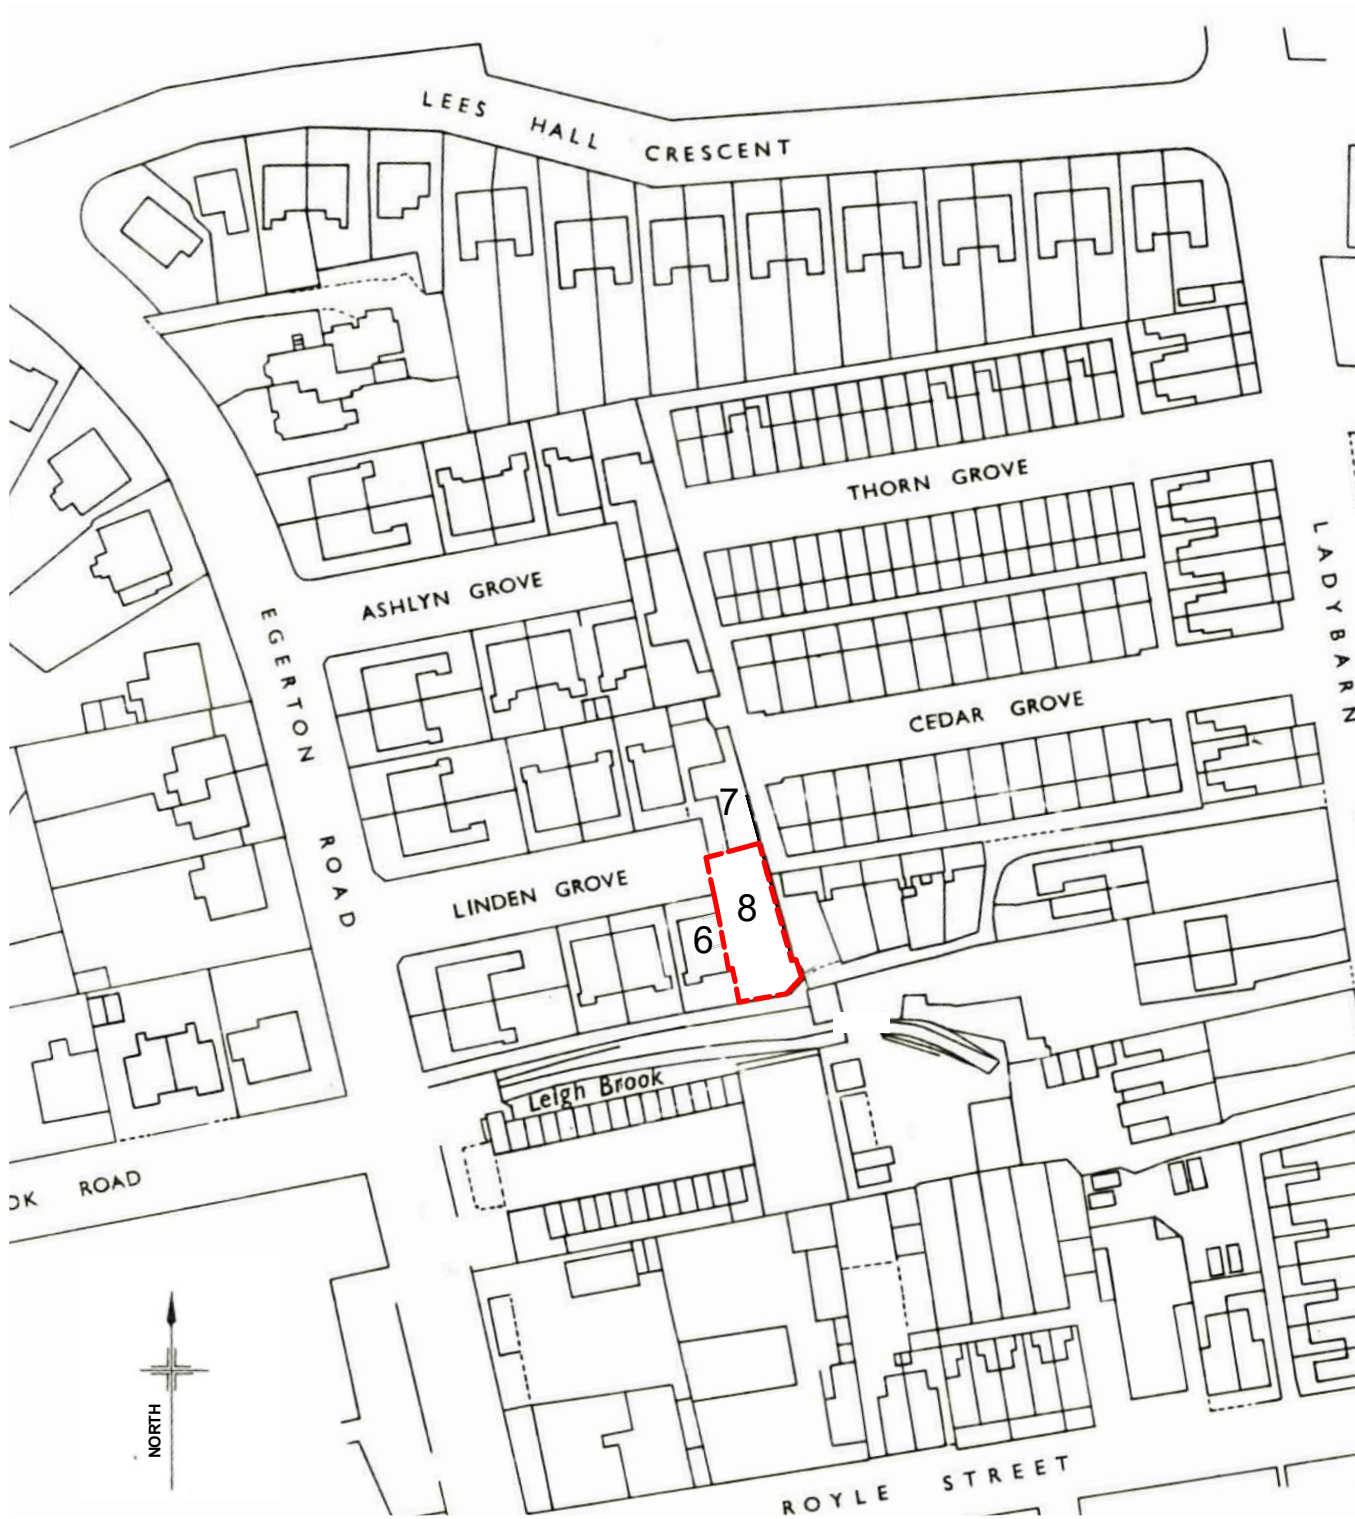


6 Location Plan

1 : 1250




7 Site Plan

1 : 200

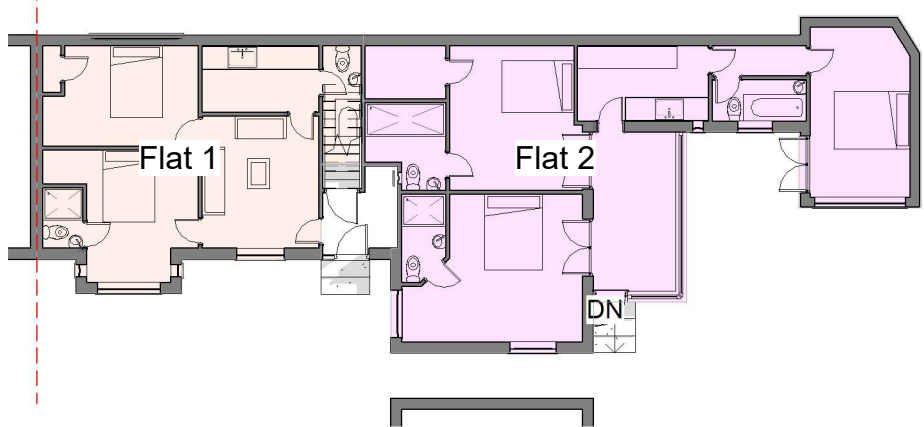

8 Key - Ground Floor

1 : 200

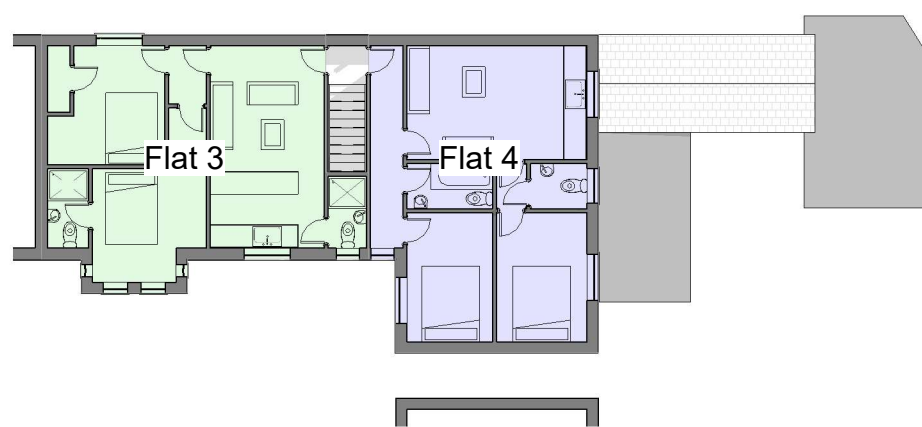

9 Key - First Floor

1 : 200

ARCHITECTURA & CONSTRUCTION CONSULTANTS LTD SHALL HAVE NO RESPONSIBILITY FOR ANY USE MADE OF THIS DOCUMENT OTHER THAN FOR THAT WHICH IT WAS PREPARED AND ISSUED.

ALL DIMENSIONS SHOULD BE CHECKED ON SITE.
DO NOT SCALE FROM THIS DRAWING

ANY DRAWING ERRORS OR DIVERGENCIES SHOULD BE BROUGHT TO THE ATTENTION OF ARCHITECTURA & CONSTRUCTION CONSULTANTS LTD AT THE ADDRESS SHOWN BELOW.

NOTES

A Issued for Planning Application AC MA 20.03.2026

REVISION DESCRIPTION DRAWN CHECKED DATE

001PLAN

CLIENT

Architectural & Construction Consultant
33 Mere Drive
Clifton
Swinton
Manchester, M27 8SD
United Kingdom
M: +44 (0)746 264 4148
E: achiguma@icloud.com



PROJECT TITLE
8 Linden Grove, M14 6YE

2026_05_ Mr. Muth Alamin

DRAWING TITLE
Location, Site, Existing Plans and Elevations

DRAWING NO.
(2-) A101

SCALE
@ A1
As indicated

DATE
10.03.2026

REVISION
A