
 


REVISIONS			
Rev.		Date	By
A	Boys added to Palatine Road elevation.	12.04.24	BE

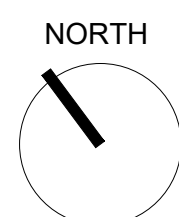

LAPWING LANE, DIDSBURY, MANCHESTER M20 3ZA

© 2024 PLANNING ISSUES

planningissues
TOWN PLANNING AND ARCHITECTURE

Nick Wood

Design Manager
Churchill House * Unit 5A Olympic Park
Woodston Grange Avenue
Birchwood * Warrington * WAZ 01L
Tel: 01457 462100
Email: design@planningissues.co.uk

Client

Churchill
Retirement Living

Project Title

Proposed Retirement Living Apartments
Lapwing Lane
DIDSBURY
M20 3ZA

Drawing Title

Second Floor Plan
PLANNING

Scale 1:100 @ A1 Date APR 2024

Drawn BE Checked NW

Drawing No. Rev.

50013DB/PL05

A