



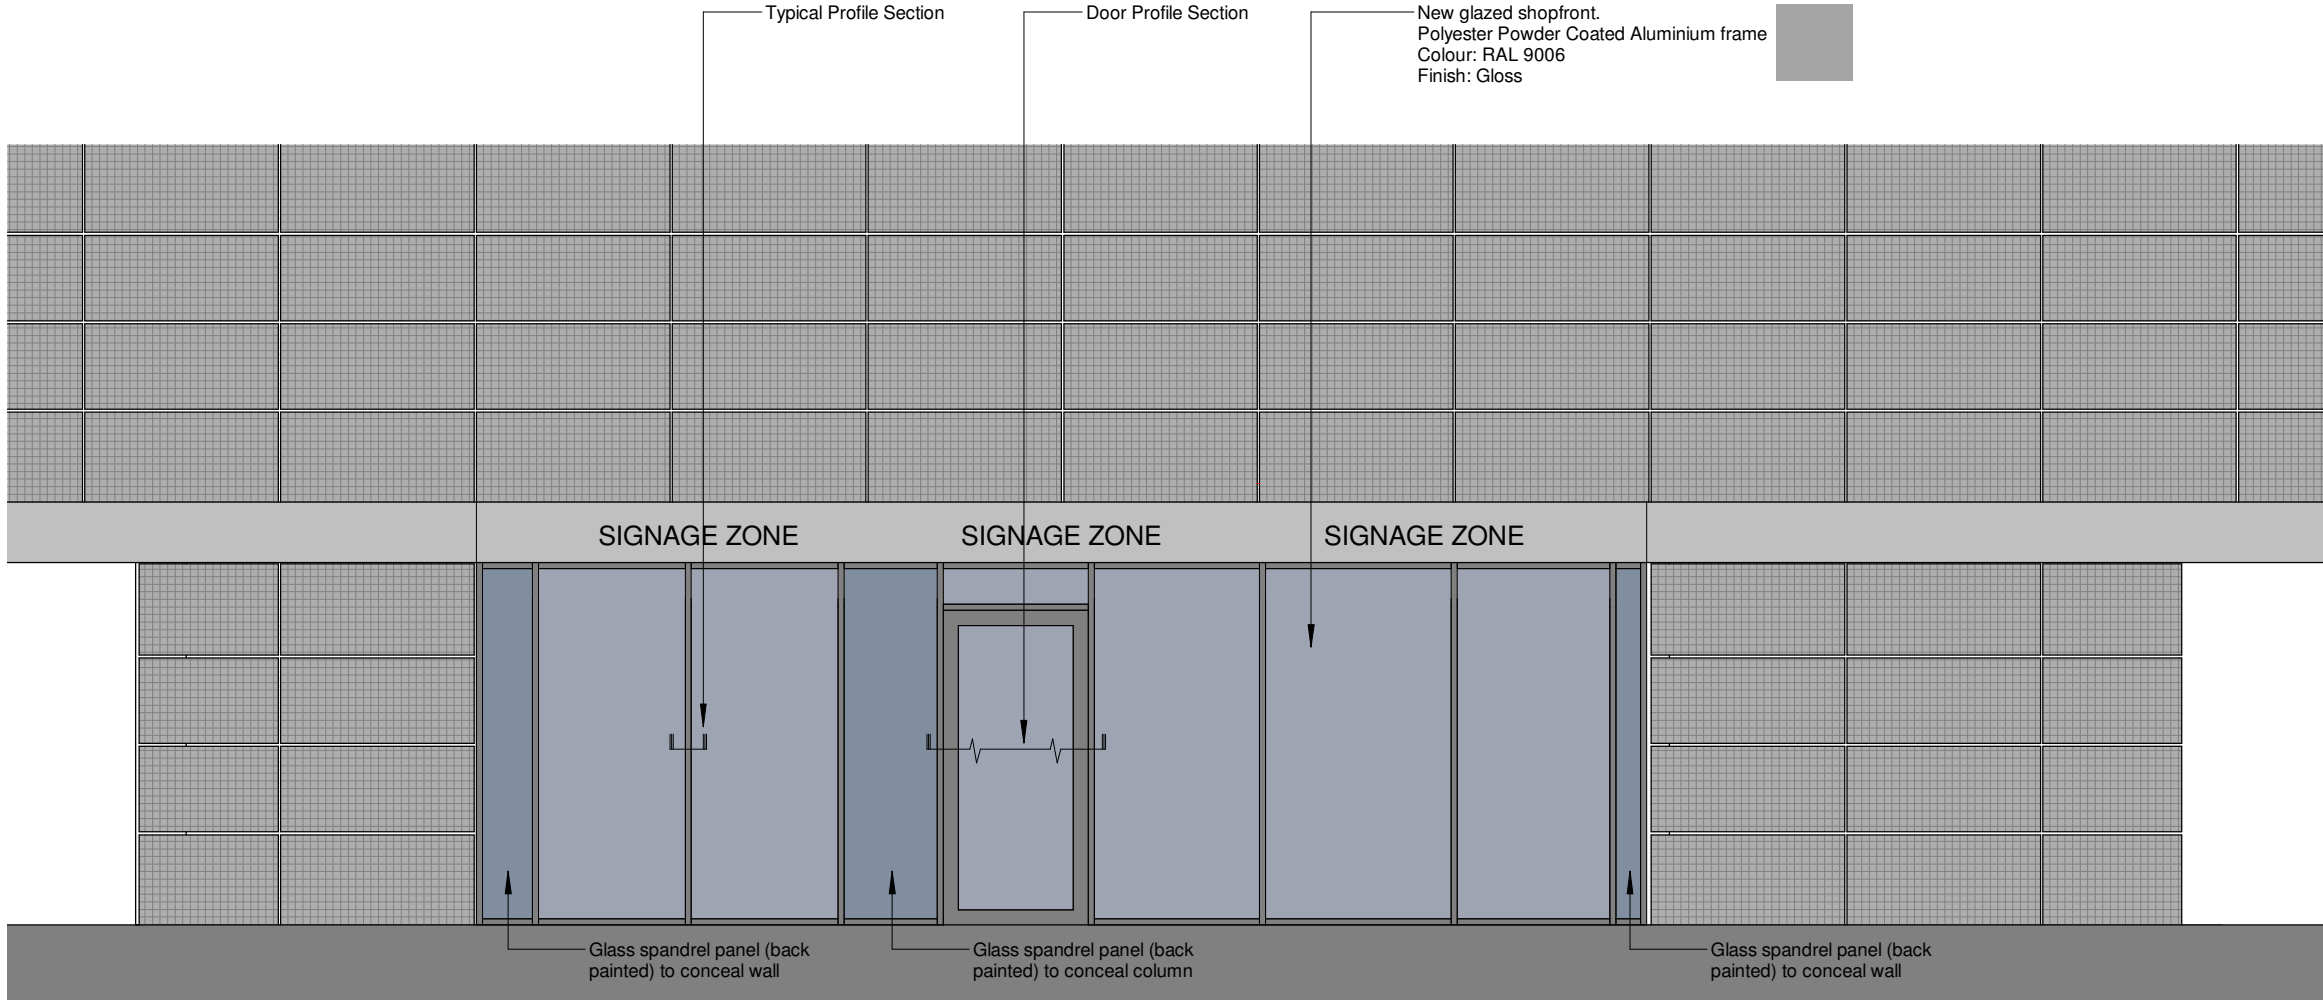


South East Elevation - Proposed

1 : 50

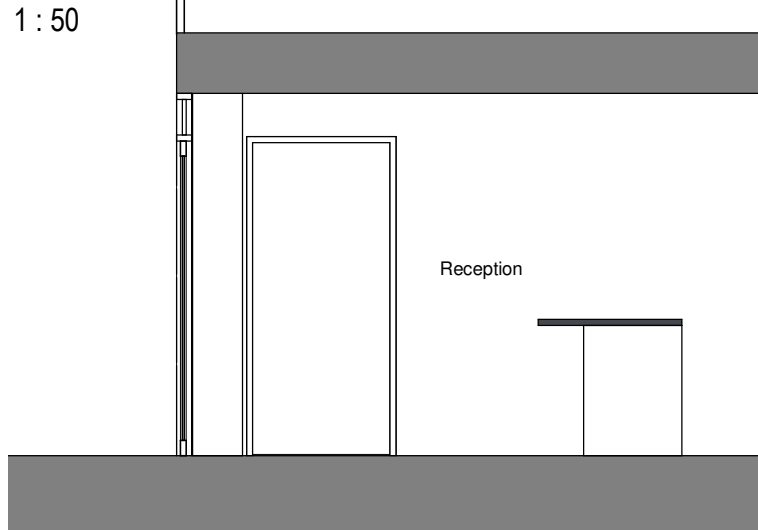


Section Through Glazed Frontage - Proposed

1 : 50

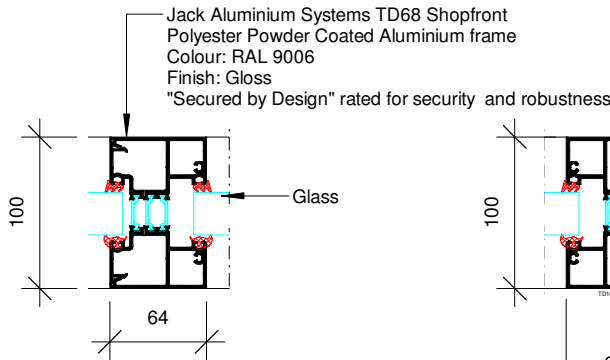

Typical Profile Section

1 : 5

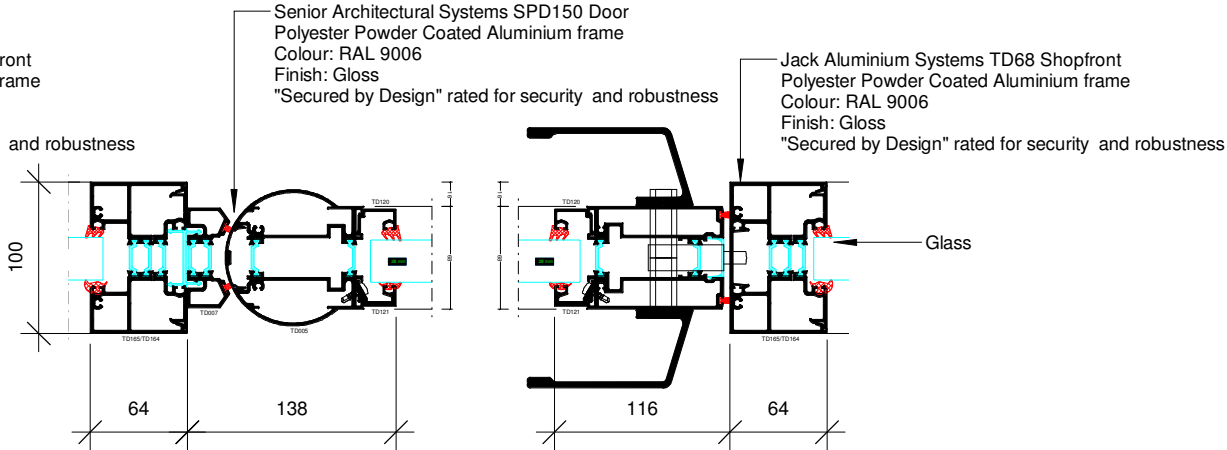

Door Profile Section

1 : 5



© COPYRIGHT
This drawing remains the copyright of Gareth King Architects Limited and may not be reproduced in any form without written consent.

DO NOT SCALE FROM THIS DRAWING
The Contractor shall check and verify all dimensions and conditions on site and report any discrepancies before commencing.

E	13/05/26	Additional details
D	09/05/26	Additional details
C	23/04/26	Elevation updated
B	02/04/26	Section added
A	24/10/25	Updated to comments
Rev	Date	Amendment

Client DDA Projects / Enterprise Holdings

Project Ground Floor, Car Park Level,
1 Chatham St, Manchester M1 3AY

Drawing Proposed Elevations

Ref. 25037-1004-E

Date 19/10/25 Scale As indicated A3

Status	Design	Planning	Tender	Construction	As Built
--------	--------	----------	--------	--------------	----------

Gareth King Architects

56 Welman Way
Altrincham
WA15 8WD
07812 346 283
gk@garethkingarchitects.com
www.garethkingarchitects.com