



Drawings are based on Ordnance Survey - design and drawing content is subject to detailed Site Survey, Structural Survey, Site Investigations, Planning and Statutory Requirements and Approvals. This drawing is not to be re produced without express permission of the architect. This drawing and all associated designs indicated remain the copyright of the architect.


Northedge Architecture Copyright.

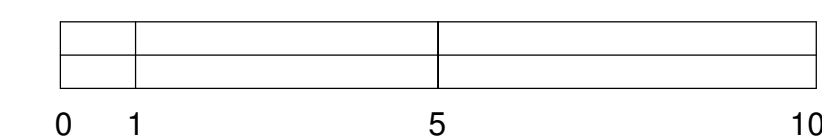

SCALE BAR 1:100

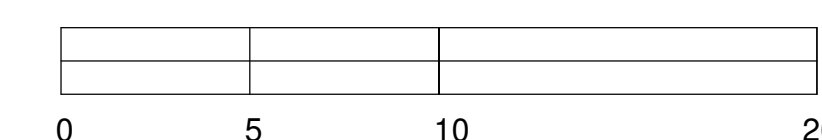

SCALE BAR 1:200

 

SCALE BAR 1:50

Project:
Cornbrook Centre,
70 Quenby Street,
Manchester

Drawing Title:

Proposed Plan and Site Plan

Scale: As indicated@A1 Status: Concept

Drawing Number:	Revision:
25-86-20-001	R3

Rev:	Description:	Issue Date:
R1	Initial Issue	30.09.25
R2	Updated	14.11.25
R3	Updated	03.01.26

T:0161 327 1986 design@nordedgearchitecture.co.uk
www.nordedgearchitecture.co.uk