




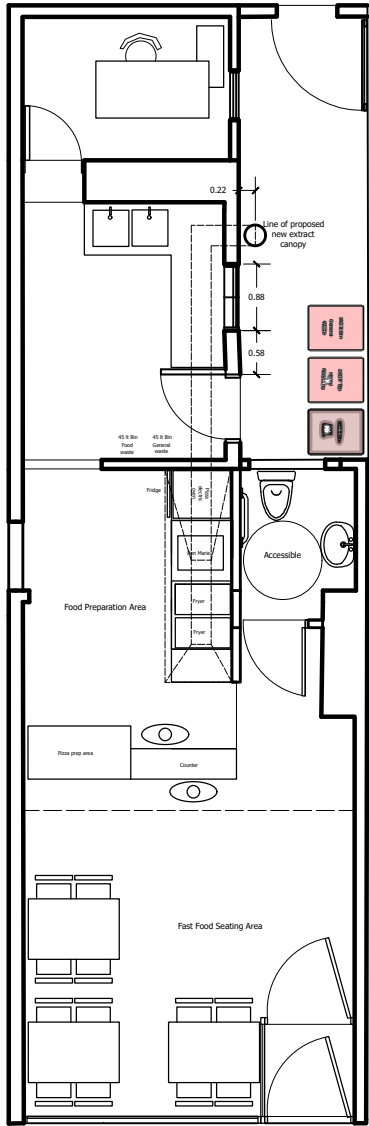

Proposed Floor Plan

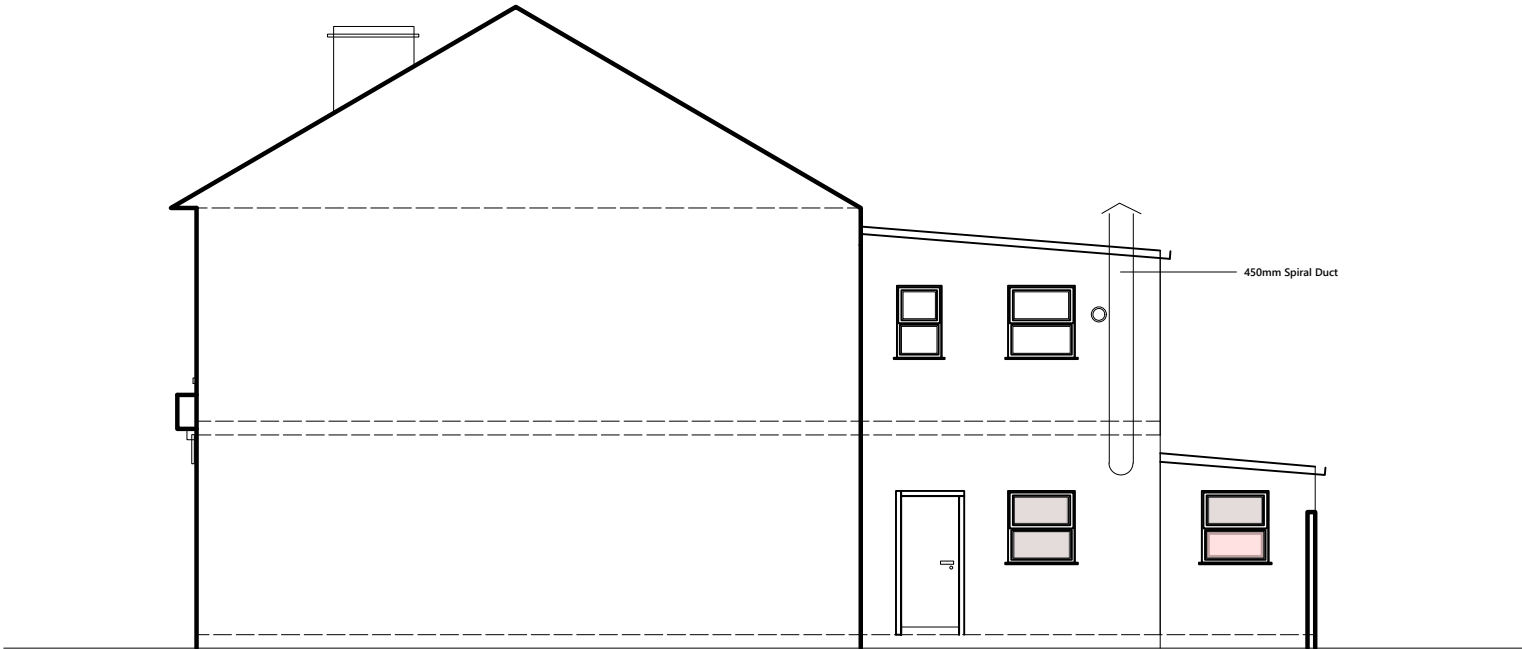

Proposed Side View

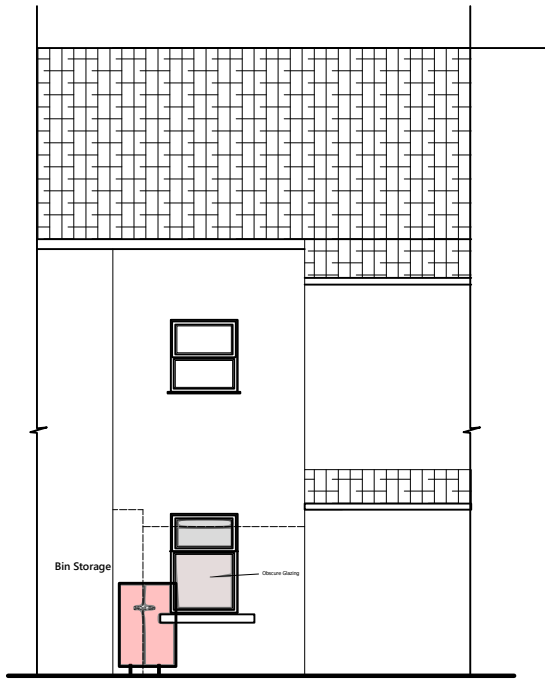

Proposed Back View



- Existing Roller Shutter
- New Aluminum Door Similar Colour with the existing frame
- Illuminating Sign Light placed inside the window frame
- Vinyl graphics placed inside the window frame



NOTES

- 1_All drawings supplied by DWGPlans Manchester are to be used for planning permission purposes only and not to be used for building regulation purposes.
- 2_The contractor or supplier is to check all relevant dimensions, levels, existing structure and materials prior to commencing works.



DWG Plans Manchester

mobile:07927976392

email:info@dwgplans-manchester.co.uk

DRAWN

NAME
EHK

DATE
14/05/2026

SIZE
A3

DWG No
10 10

TITLE : Change of use from Class E to Sui Generis

UNLESS OTHERWISE SPECIFIED DIMENSIONS ARE IN METERS

SCALE
1:100

REV
A

CLIENT: Hamad Masgood
Address: 778 Hyde Road, Gorton, M18 7JD