



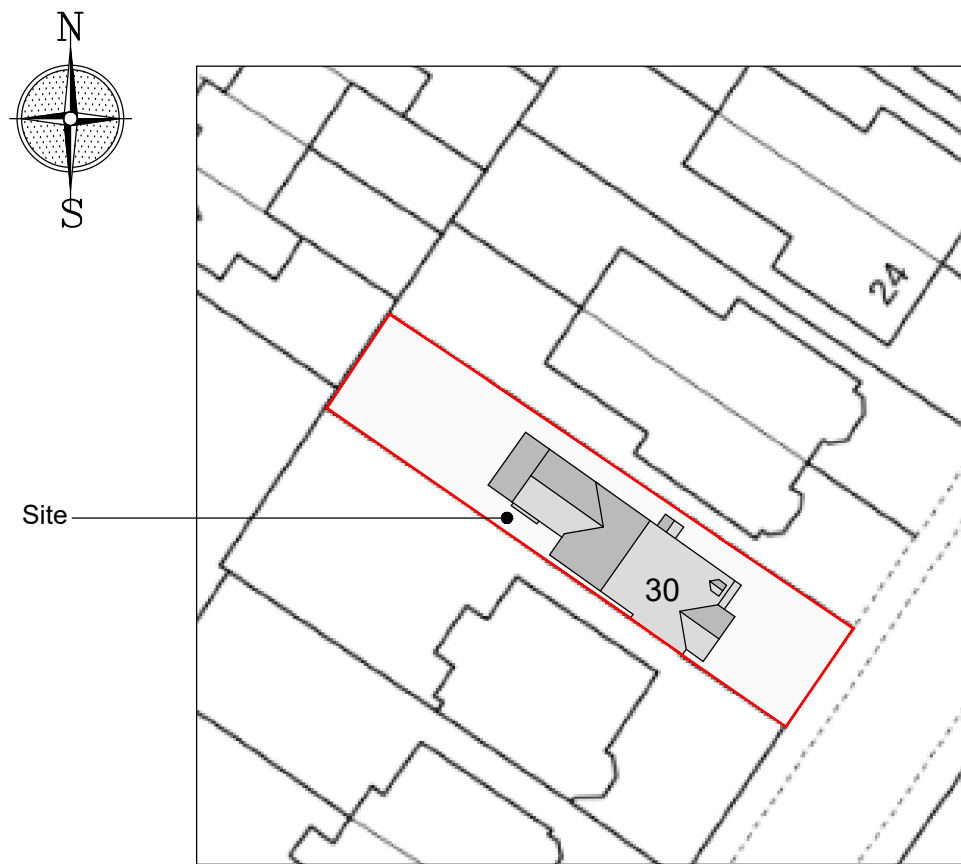


Site location plan
Scale 1:1250




Site plan
Scale 1:500

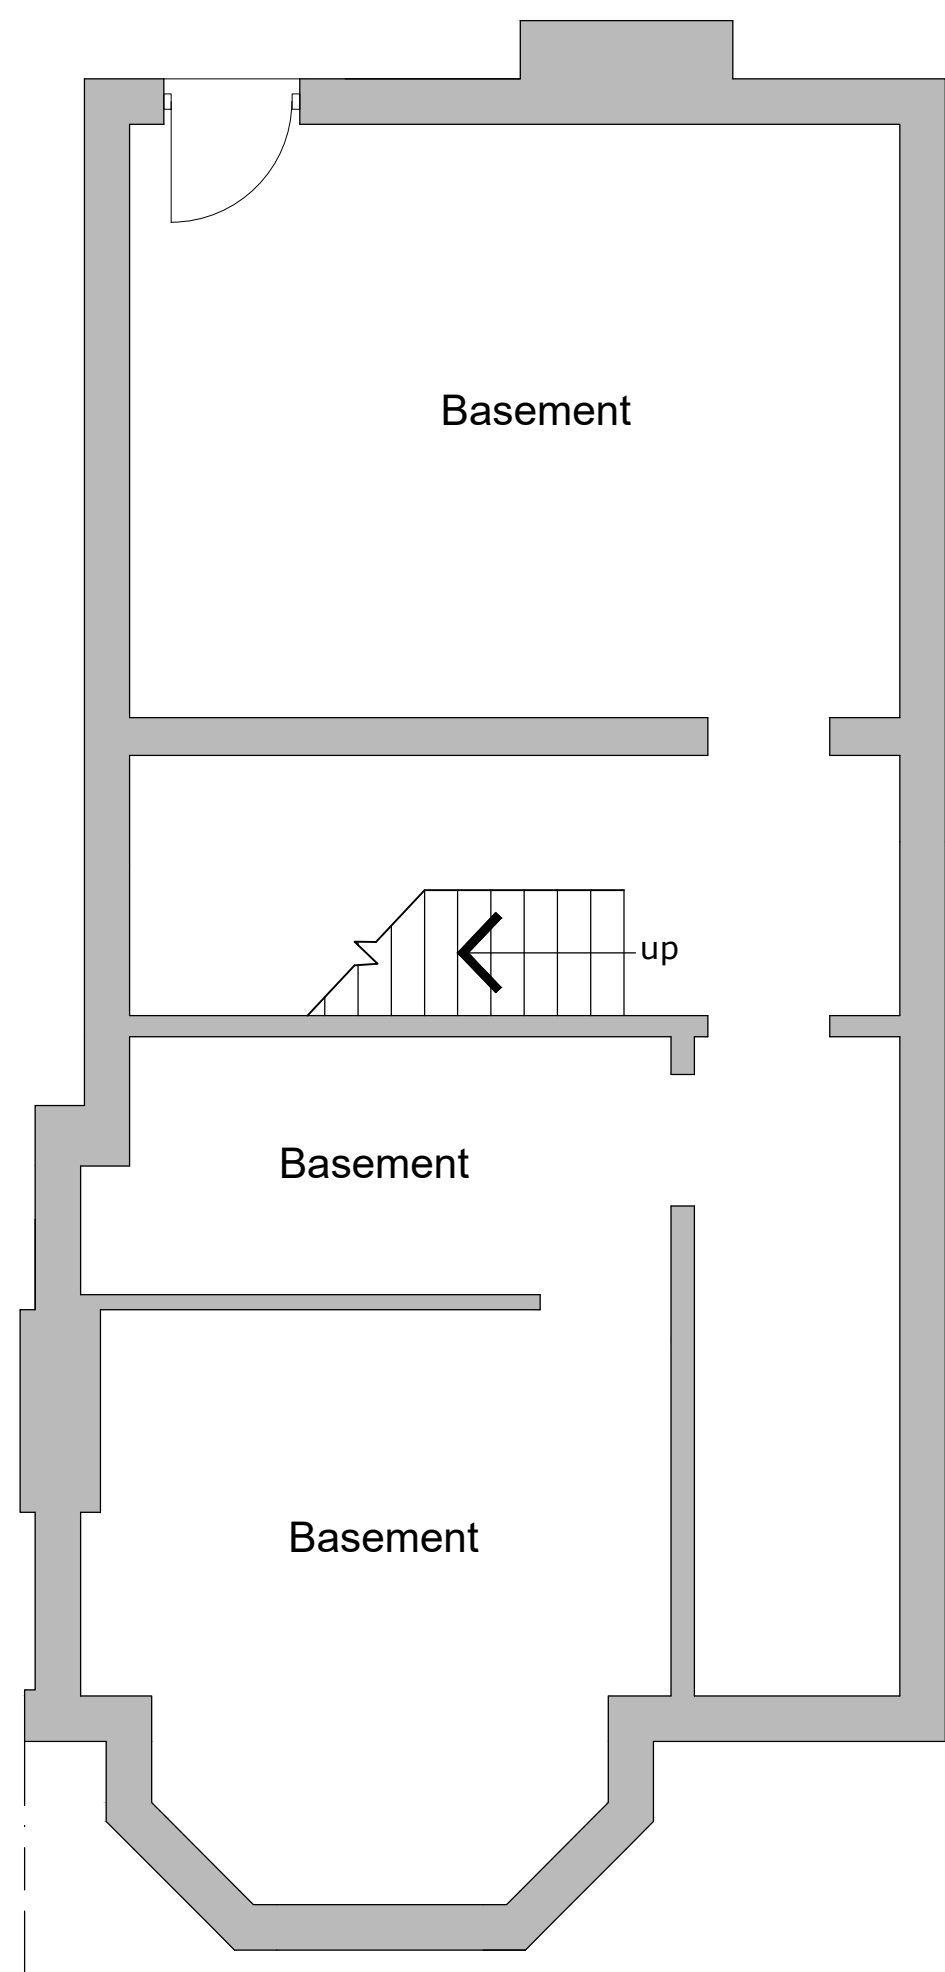


Existing basement floor plan
Scale 1:50

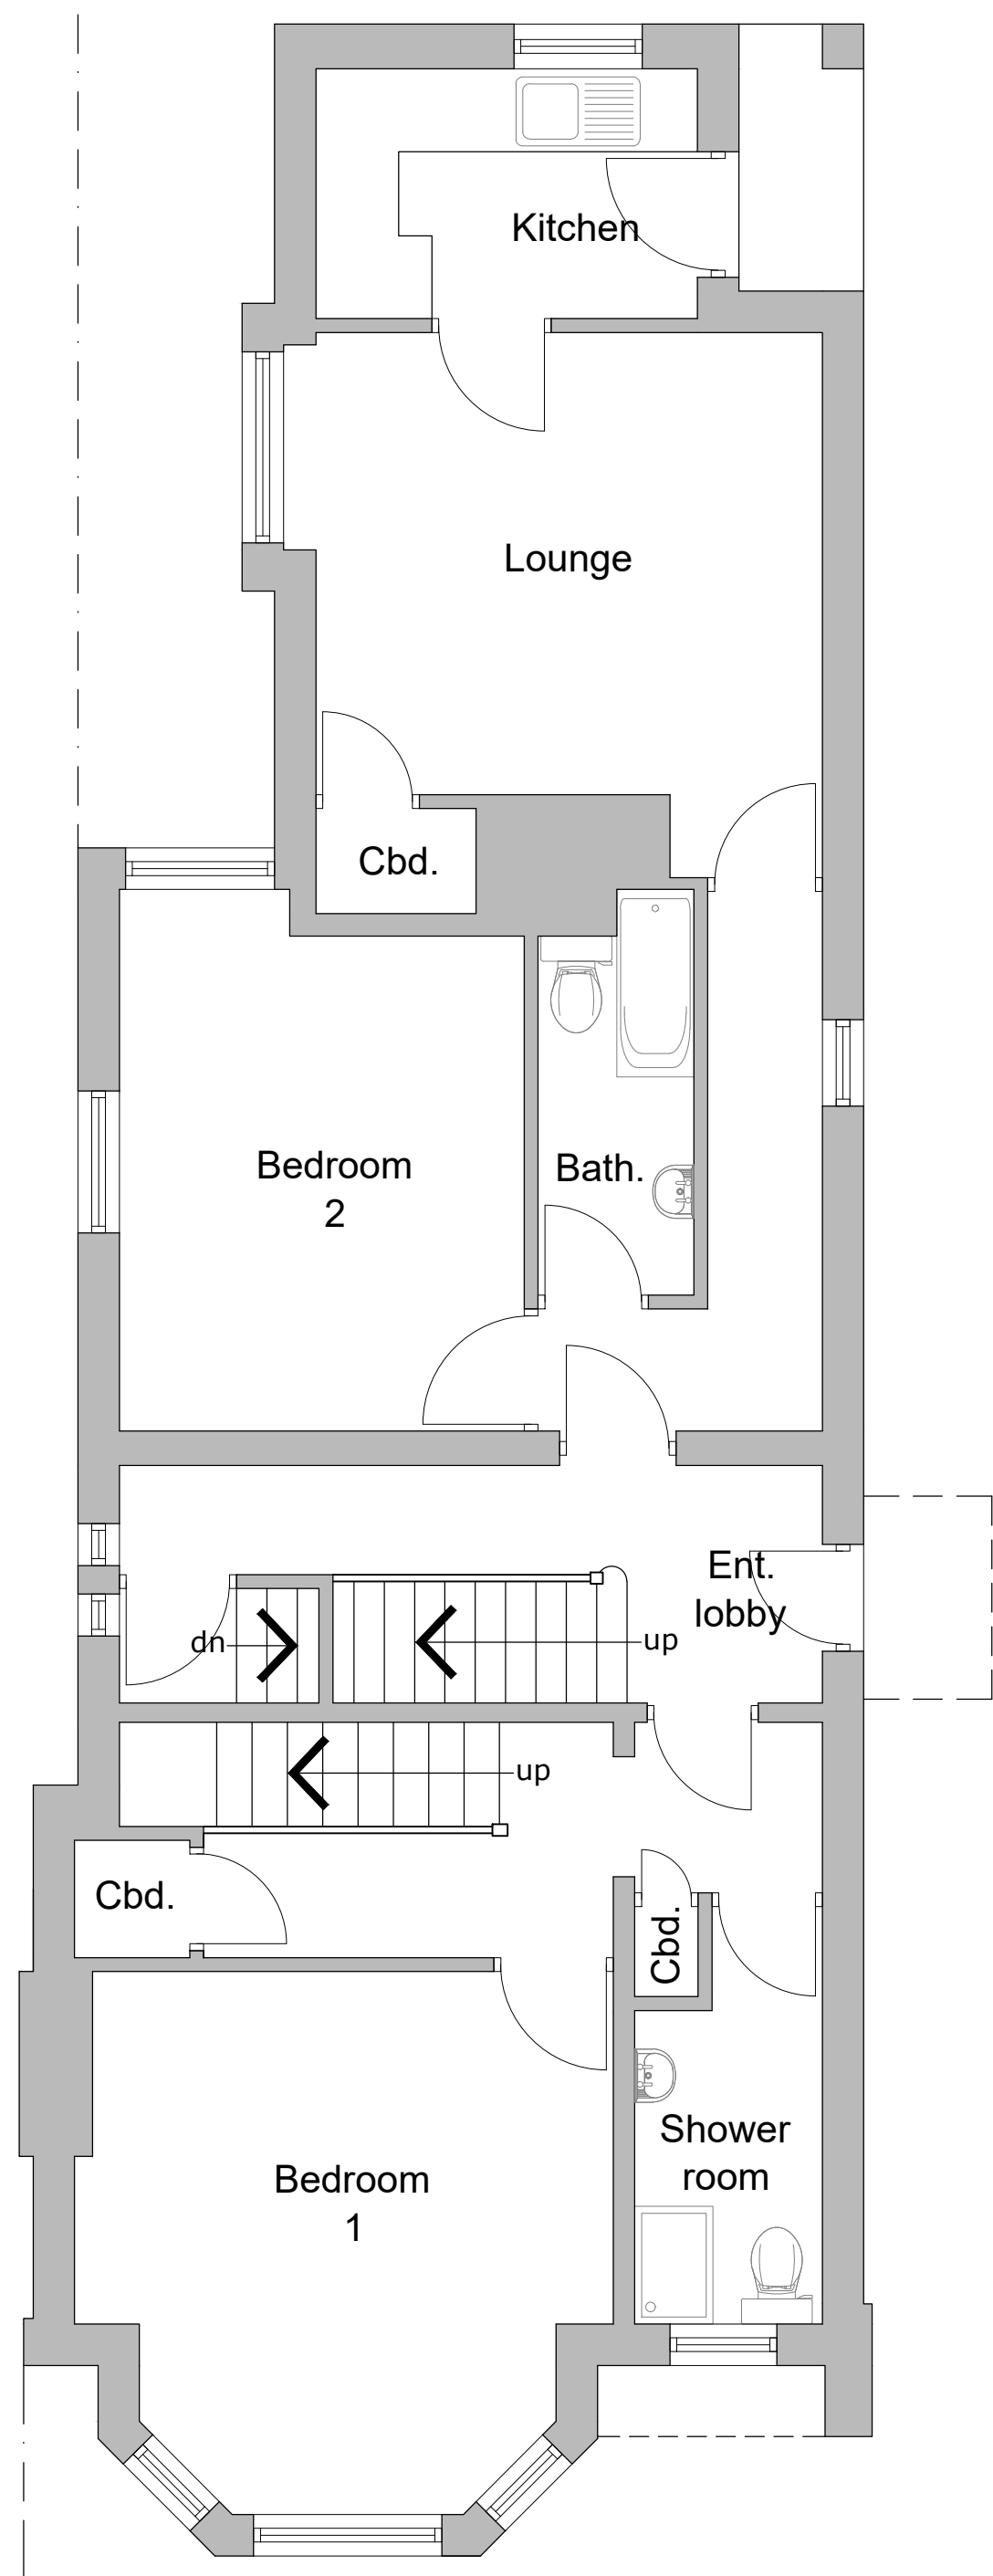

Existing ground floor plan
Scale 1:50

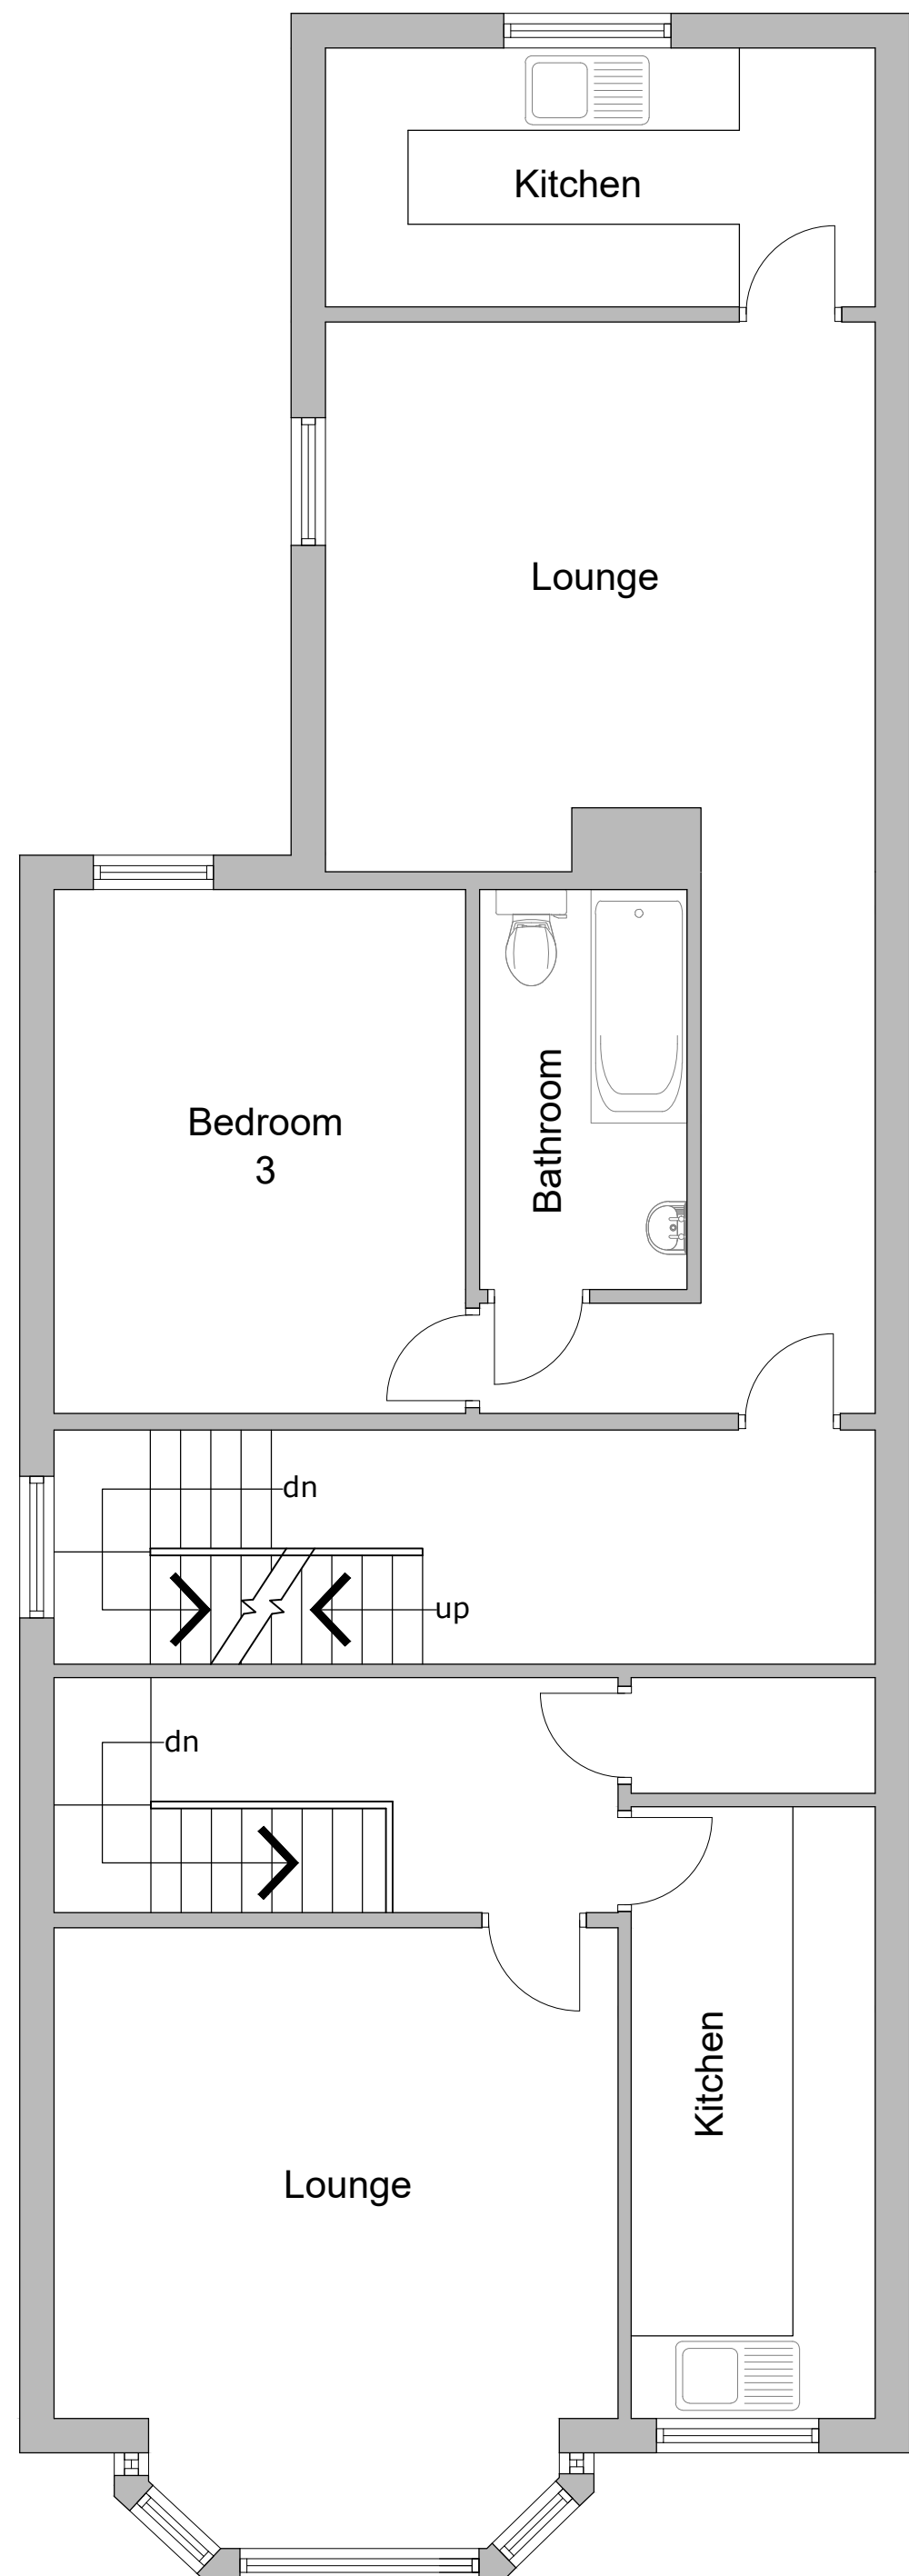

Existing first floor plan
Scale 1:50

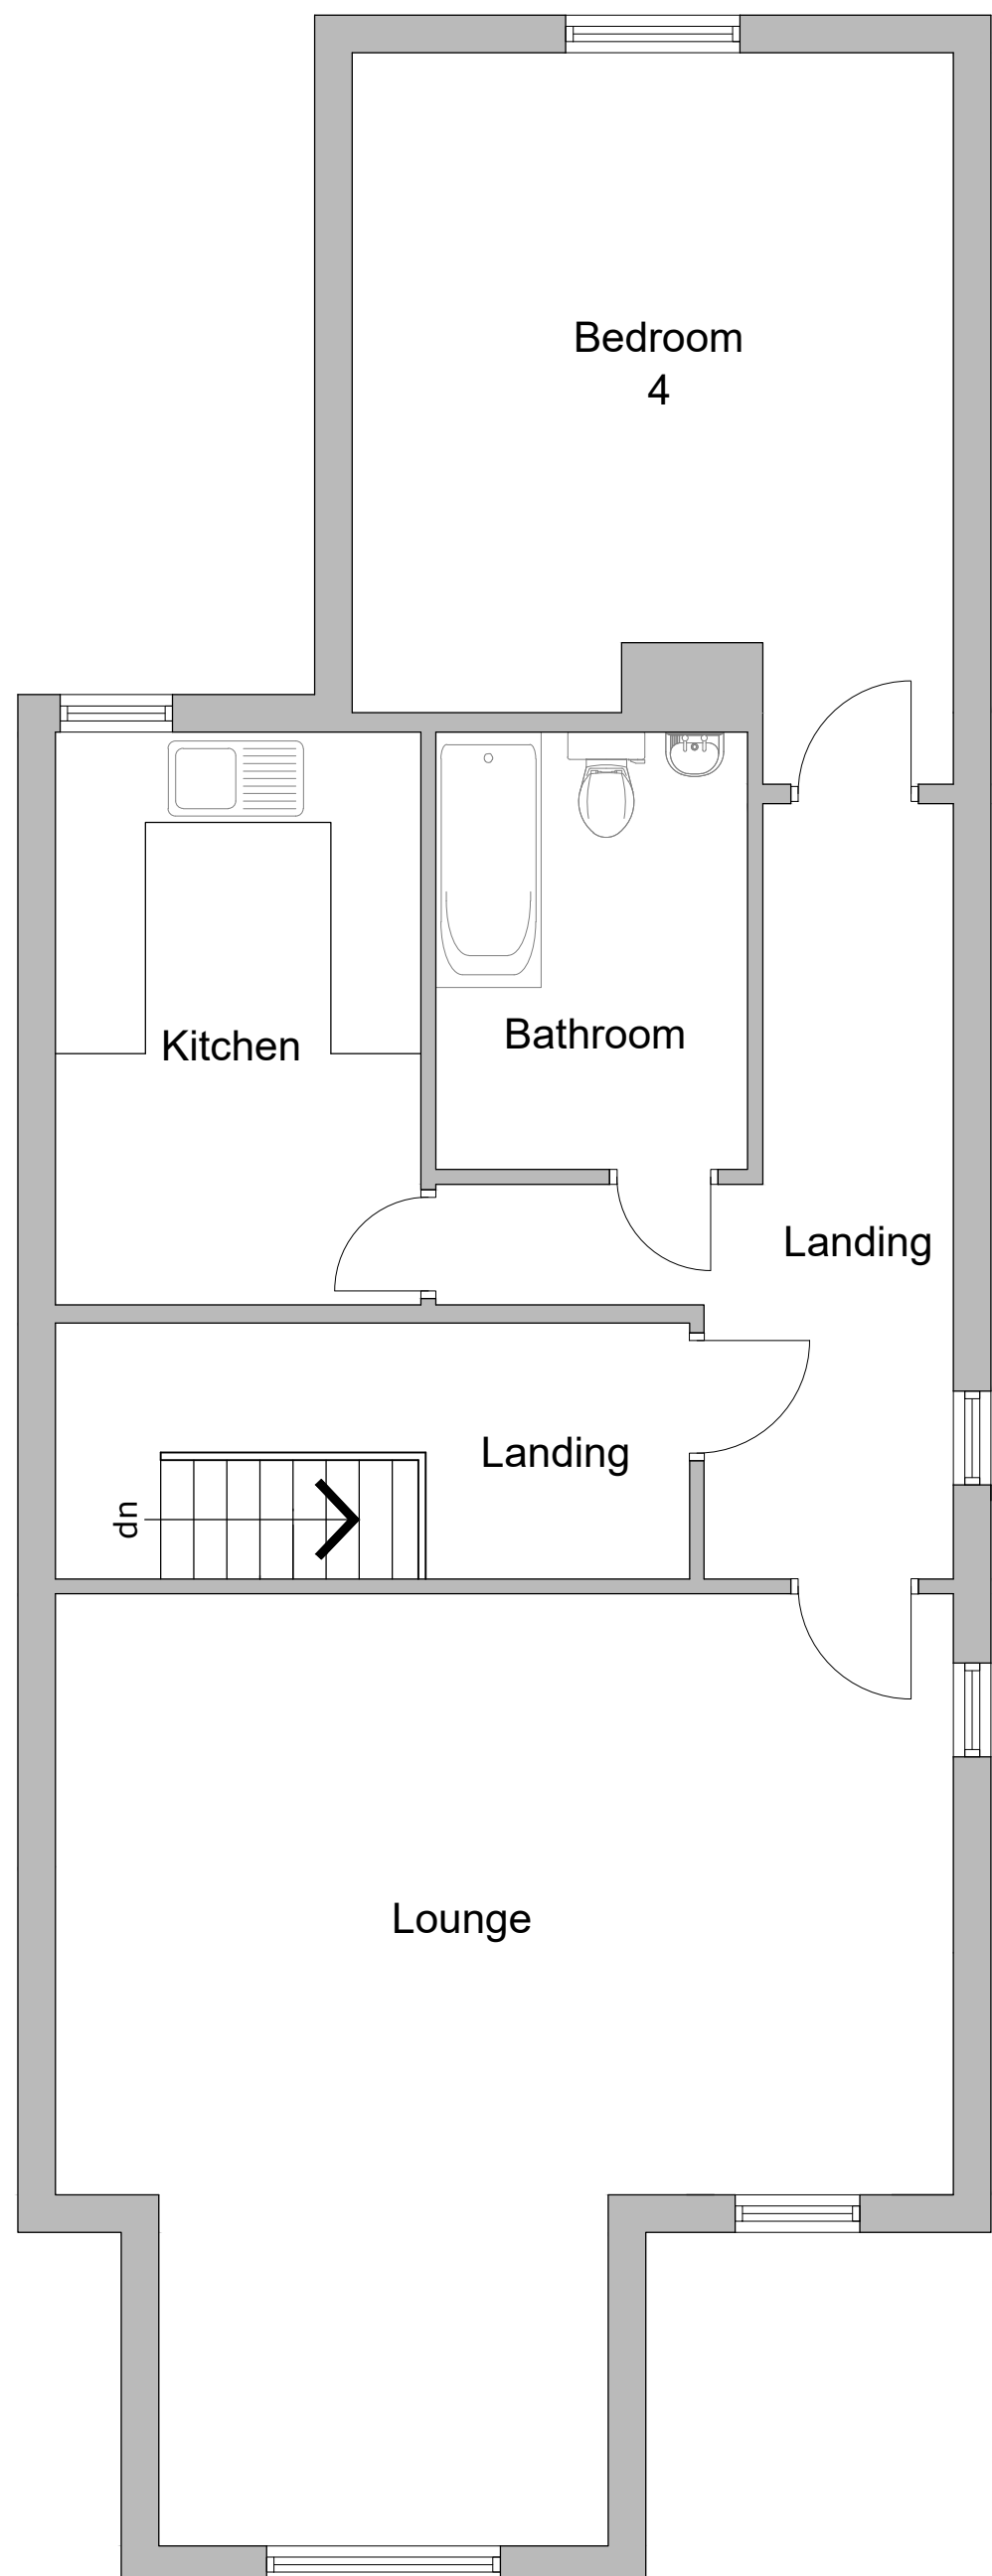

Existing second floor plan
Scale 1:50

Reproduced from the
Ordnance Survey map with the permission of Ordnance
Survey on behalf of The Controller of Her Majesty's
Stationary Office
Licence No. AL 100001834



Tel: 07391714290
Email: info@MEDesignsolutions.co.uk
www.MEDesignsolutions.co.uk

Client:
PROFAL PROPERTIES & LETTINGS

Project:
PROPOSED ALTERATIONS &
EXTENSION AT
30 CLYDE ROAD,
DIDSBURY,
M20 2HN

Title:
EXISTING PLANS

Status:
PLANNING PERMISSION

Date: NOVEMBER 2025

Scale: A40 AS SHOWN

Project No: 100-01

Copyright ©ME Design Sol. 2019. All rights reserved.