



Front (North) Elevation
1 : 100

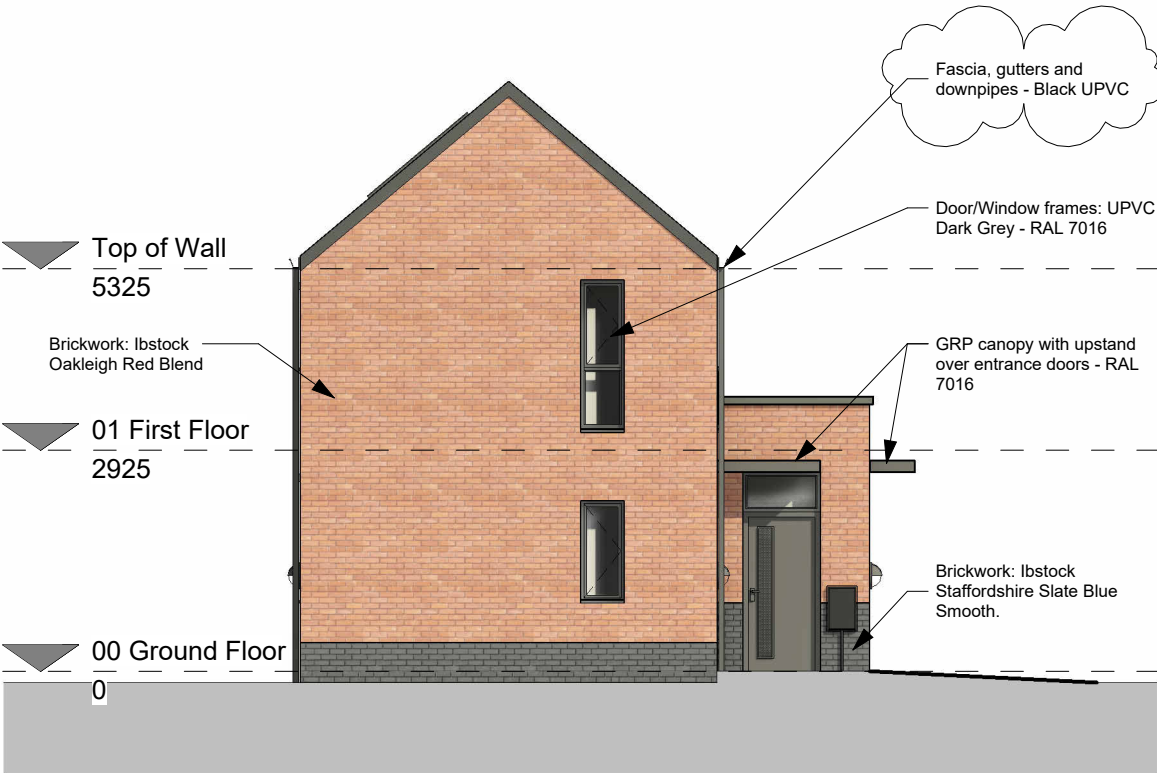


Left (East) Elevation
1 : 100




Rear (South) Elevation
1 : 100

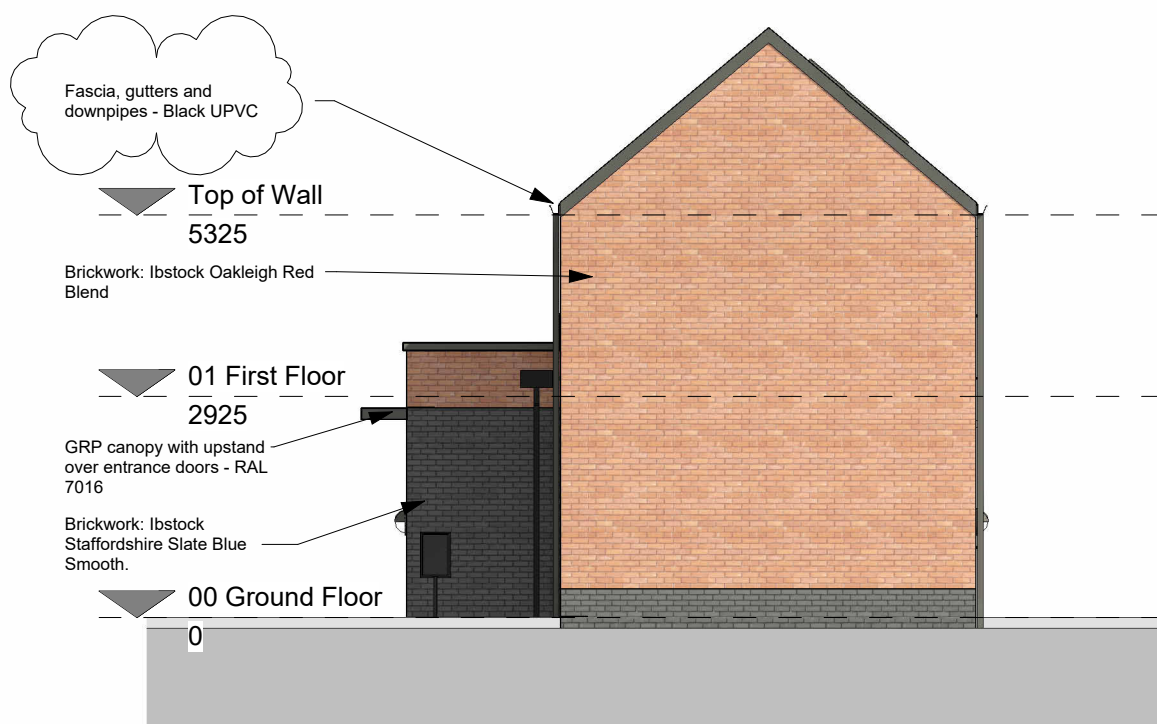


Right (West) Elevation
1 : 100

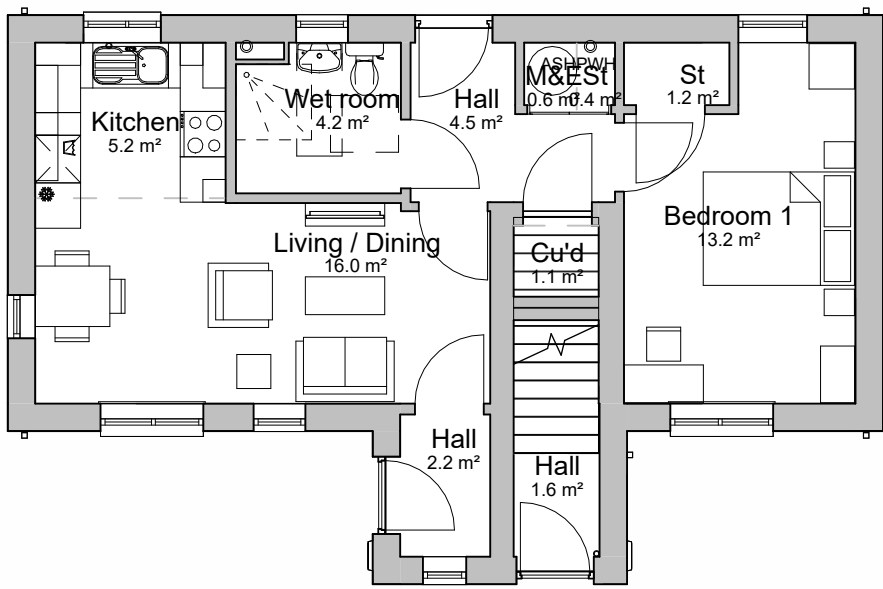

Ground Floor Plan
1 : 100

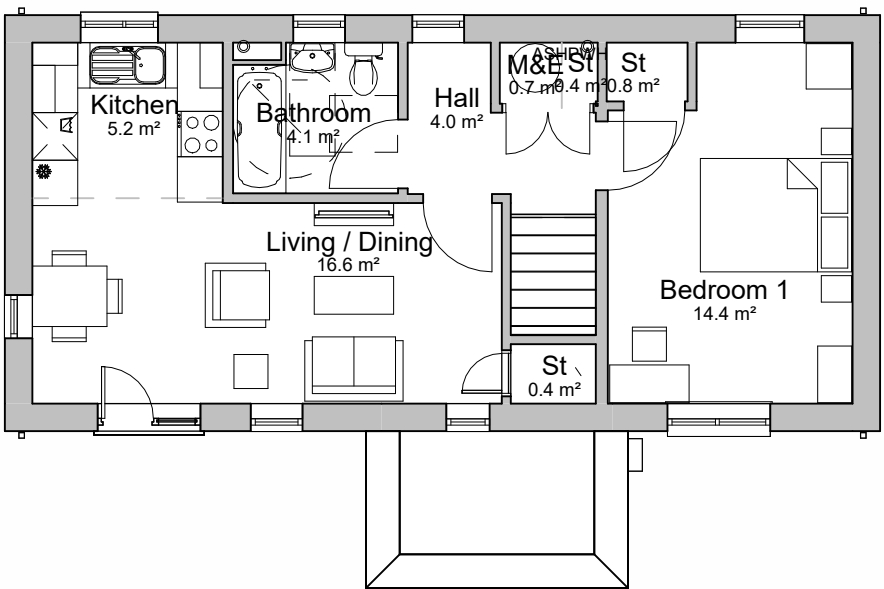

First Floor Plan
1 : 100

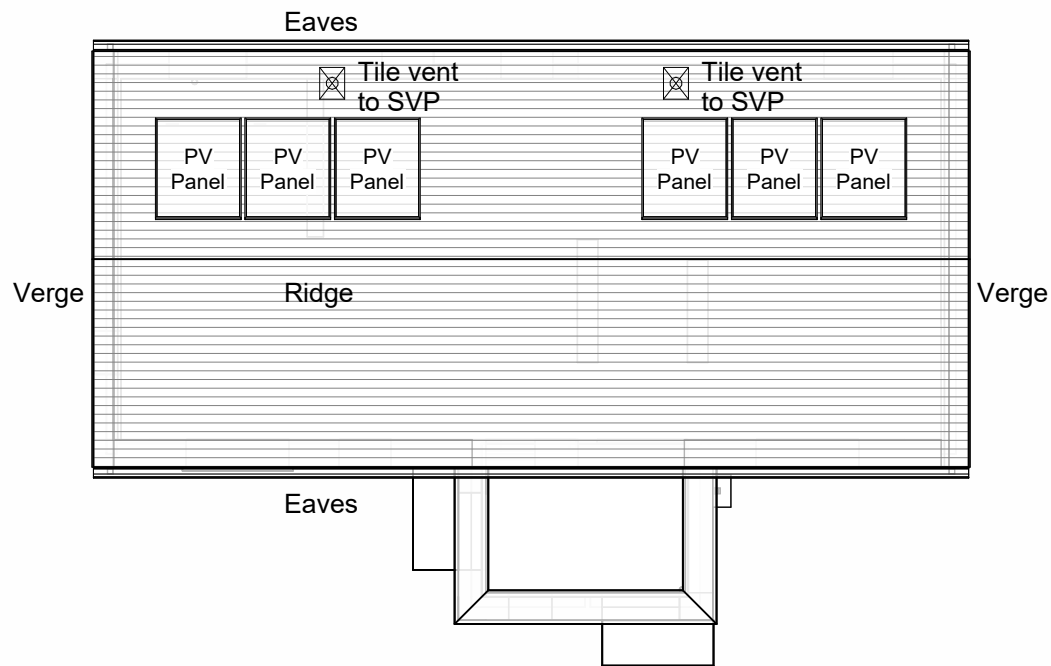

Roof Plan
1 : 100

A	17/03/26	ACo	Colour of fascia and rainwater goods amended	ACo
Rev.	Date	Dim.		Chkd.

BowkerSadler

Project
Longhurst Road, Blackley

Client
Great Places Housing
Group

Drawing
Apartments 1b2p - Block 2

Scale 1 : 100	Sheet Size @ A1	Drawn ACo	Checked ACo	Date 12/11/25
Project No. 20-043 - BSA -	Originator	Zone	Level	Form
Status	Discipline	Number	Revision	
	Planning	1045	A	
Hatherlow House, Hatherlow, Romiley, Stockport, SK6 3DY 0161 406 7333 office@bowker-sadler.co.uk www.bowker-sadler.co.uk				