

Front (North) Elevation
1 : 100




Left (East) Elevation
1 : 100




Rear (South) Elevation
1 : 100




Right (West) Elevation
1 : 100

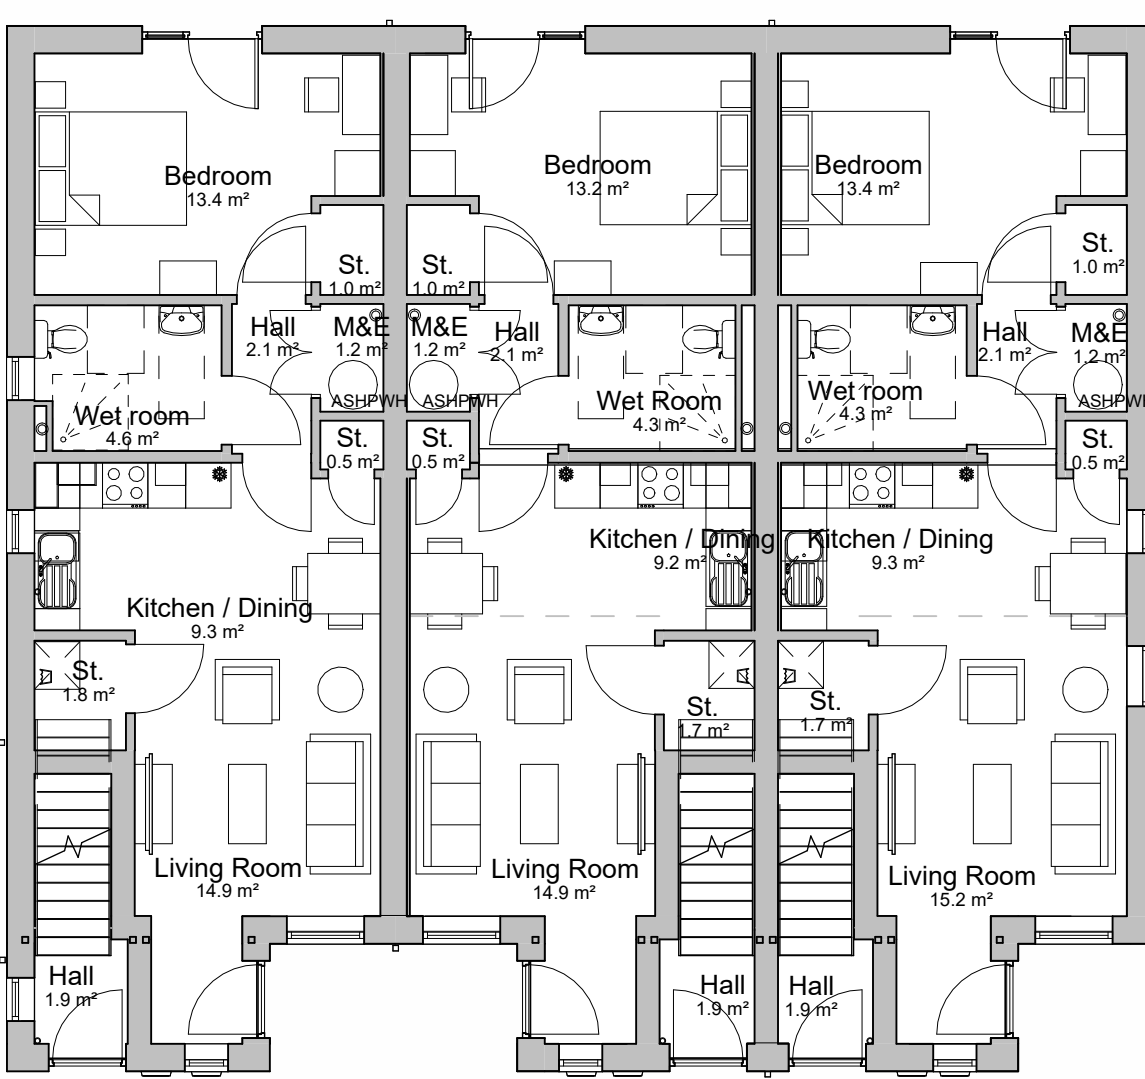

Ground Floor Plan
1 : 100

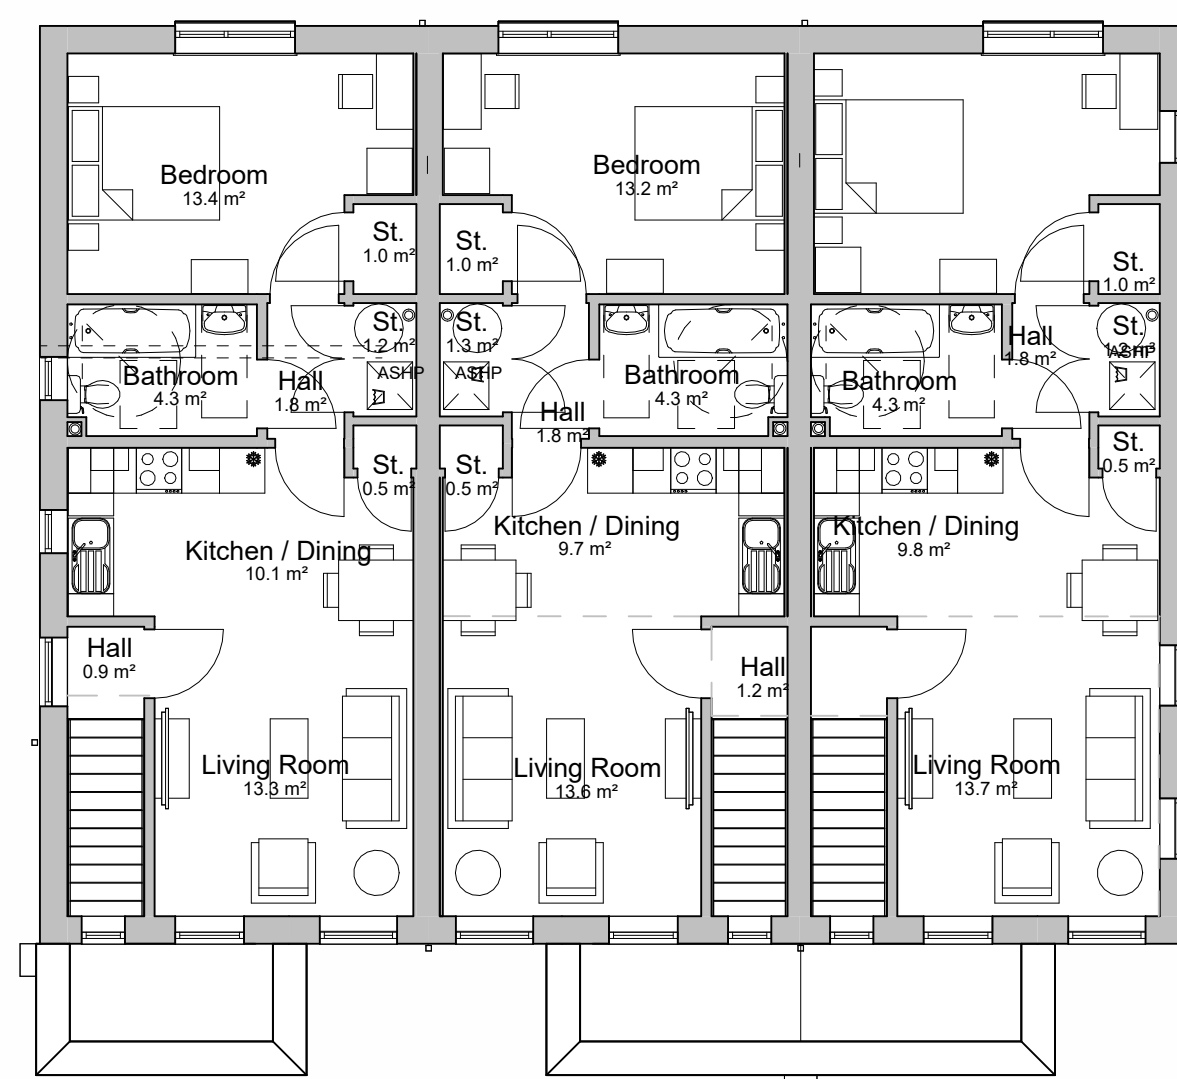

First Floor Plan
1 : 100

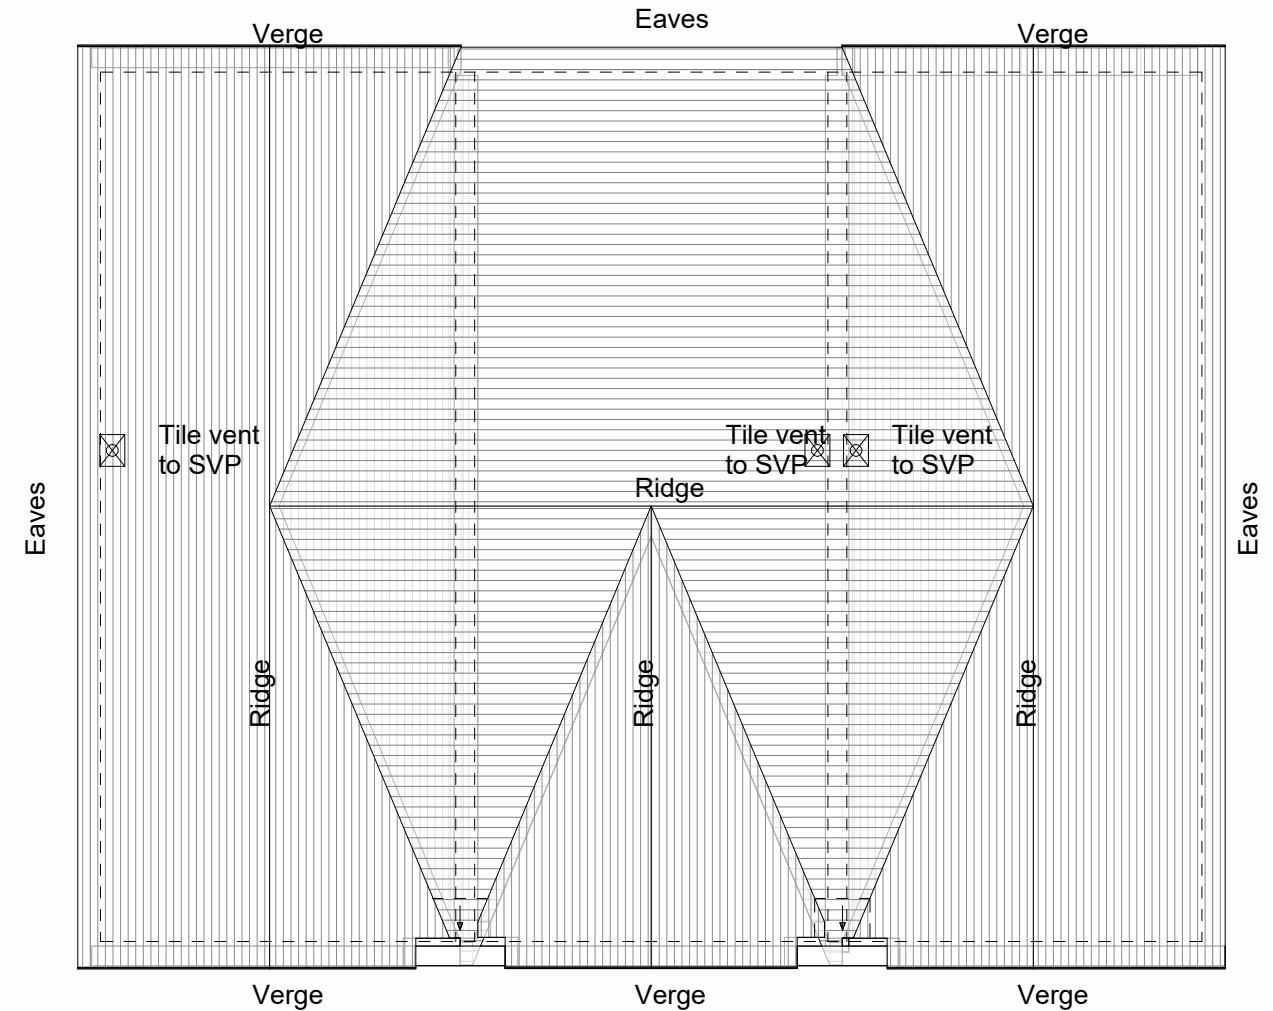

Roof Plan
1 : 100

A	17/03/26	ACo	Colour of fascia and rainwater goods amended	ACo
Rev.	Date	Dim.		Chkd.

BowkerSadler

Project
Longhurst Road, Blackley

Client
Great Places Housing Group

Drawing
Apartments - 1b2p - Block 1

Scale 1 : 100	Sheet Size @ A1	Drawn ACo	Checked ACo	Date 21/01/26
Project No. 20-043	Originator BSA	Zone XX	Level XX	Form D
Status Planning	Discipline A	Number 1040	Revision A	
Hatherlow House, Hatherlow, Romiley, Stockport, SK6 3DY 0161 406 7333 office@bowker-sadler.co.uk www.bowker-sadler.co.uk				