


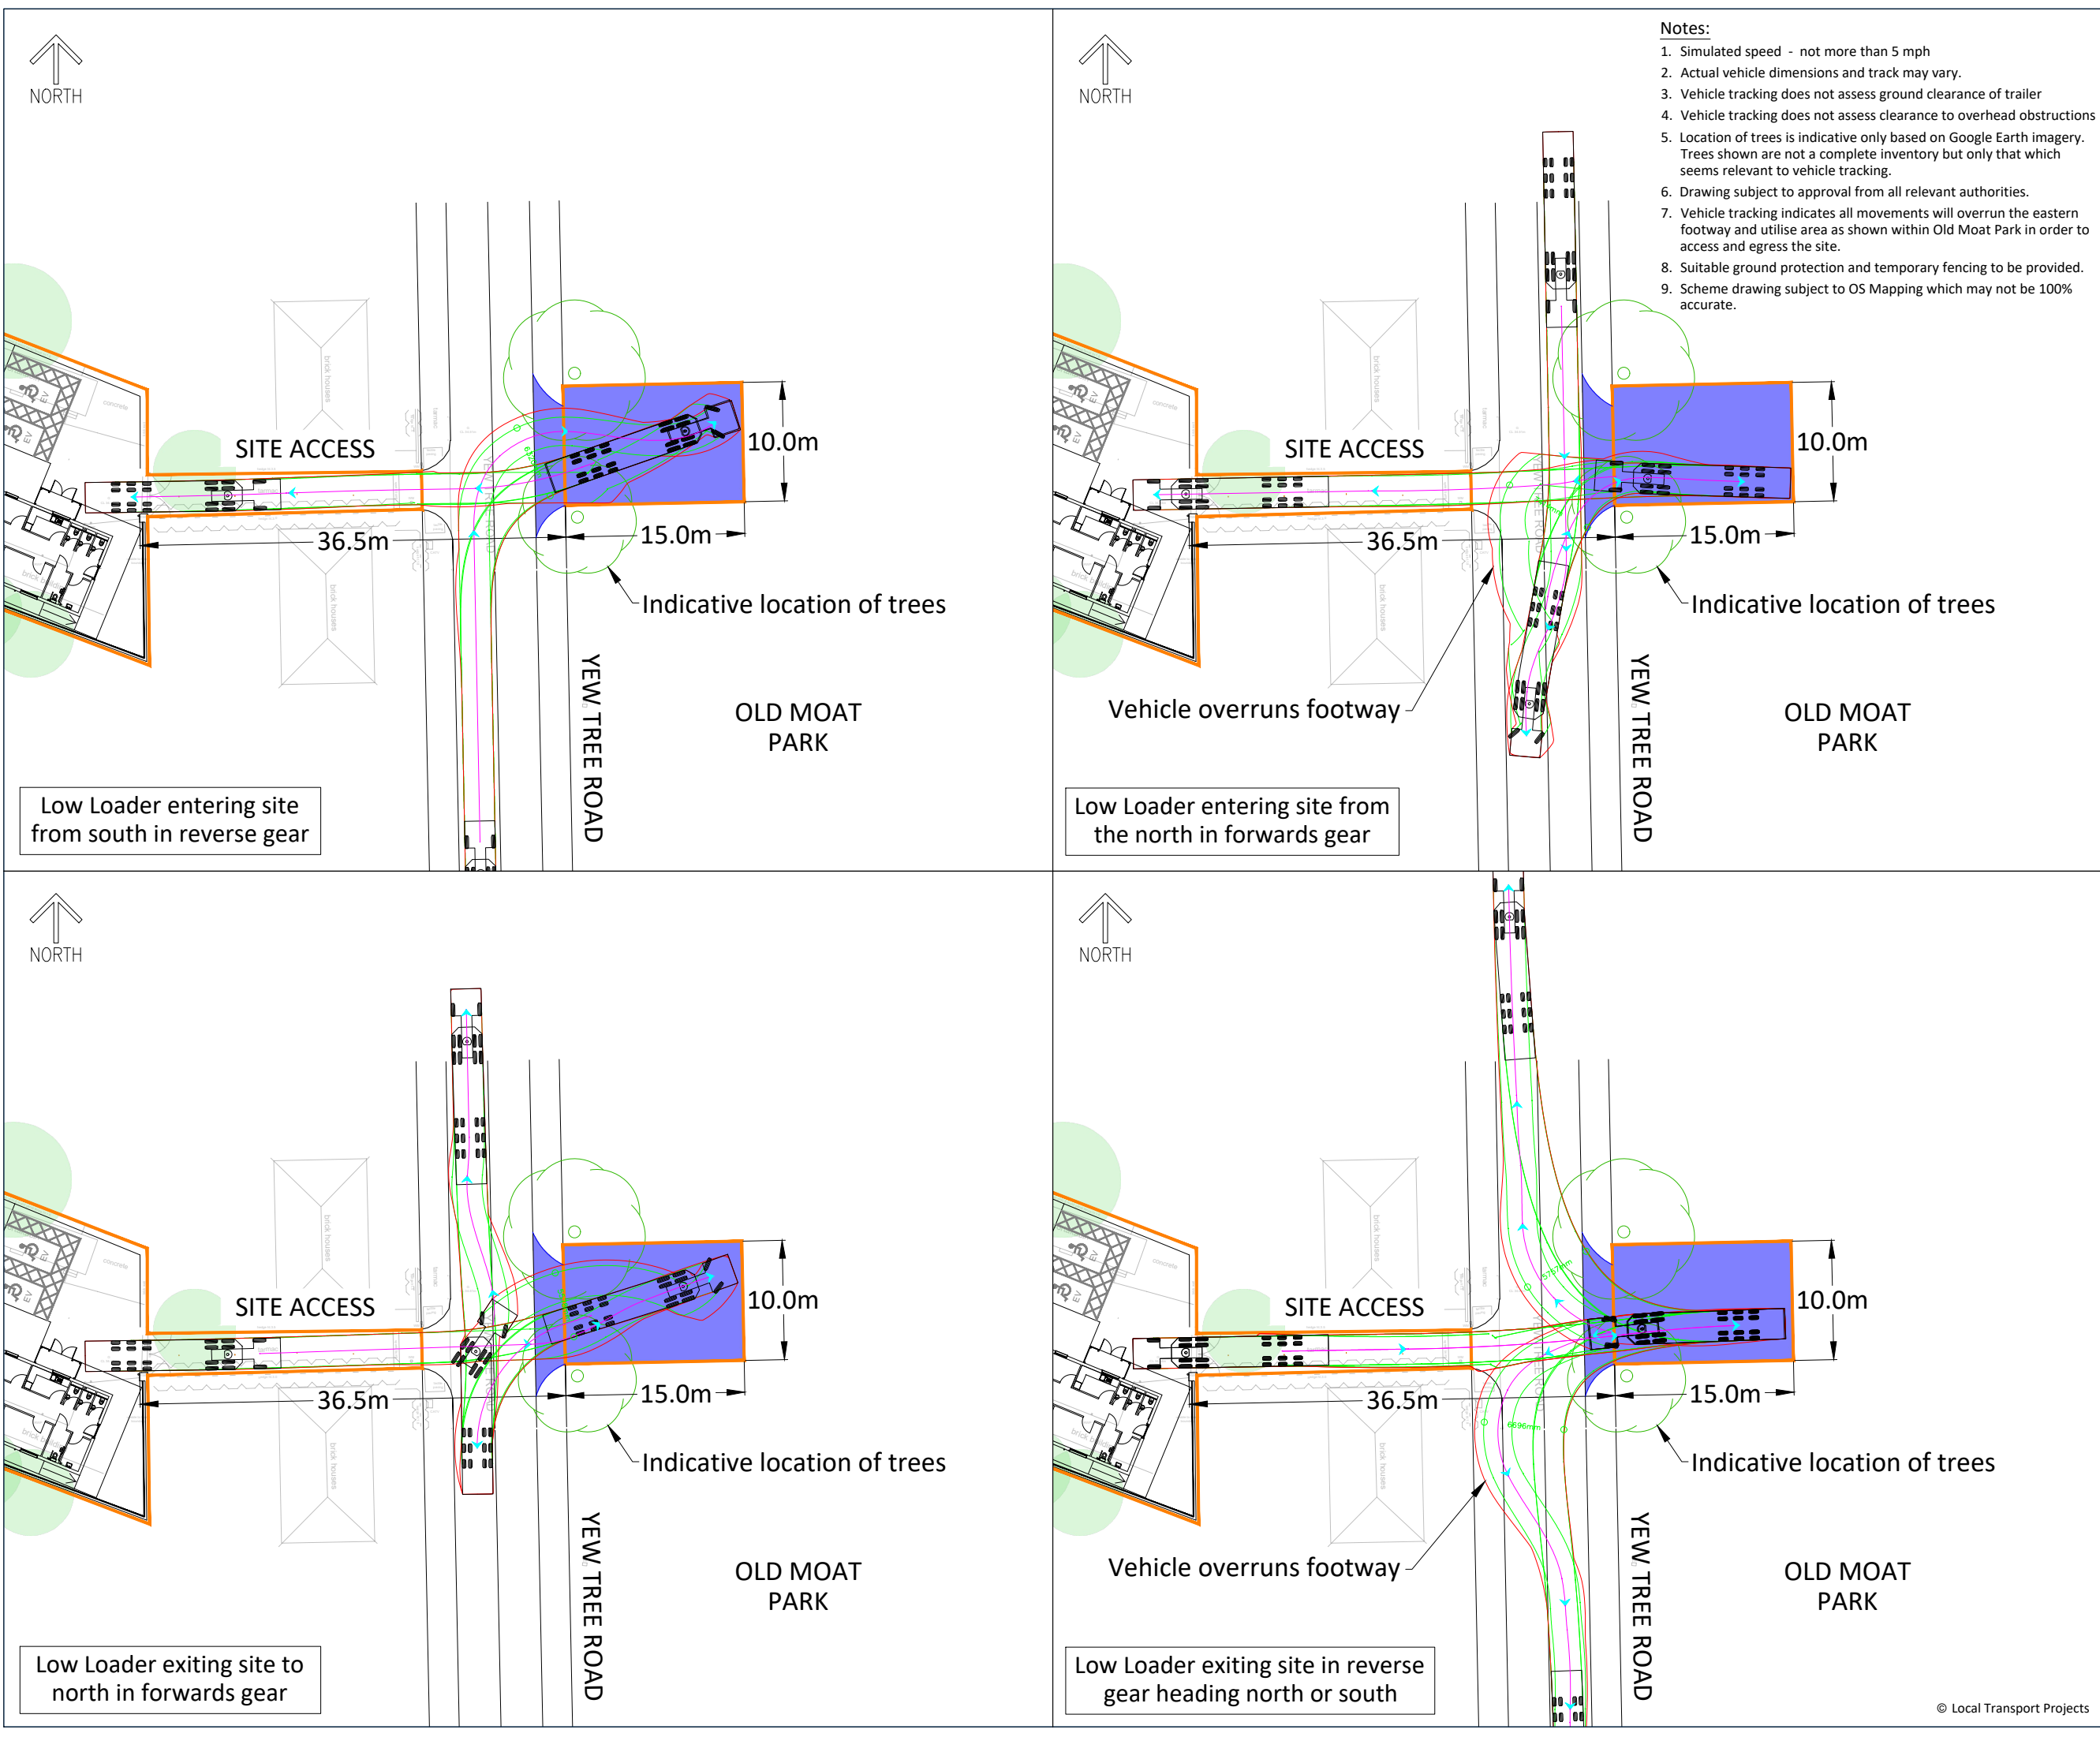

10mm

A3

Key:-

	Outer Wheel Track
	Vehicle Swept Path
	Vehicle Centreline and Direction
	Footway overrun and turning area within Old Moat Park based on dimensions provided by client.
	Site Boundary and Turning Area Extent

Notes:

1. Simulated speed - not more than 5 mph

2. Actual vehicle dimensions and track may vary.

3. Vehicle tracking does not assess ground clearance of trailer

4. Vehicle tracking does not assess clearance to overhead obstructions

5. Location of trees is indicative only based on Google Earth imagery. Trees shown are not a complete inventory but only that which seems relevant to vehicle tracking.

6. Drawing subject to approval from all relevant authorities.

7. Vehicle tracking indicates all movements will overrun the eastern footway and utilise area as shown within Old Moat Park in order to access and egress the site.

8. Suitable ground protection and temporary fencing to be provided.

9. Scheme drawing subject to OS Mapping which may not be 100% accurate.

Musgrave Low Loader - Retracted

Tractor Width	2.55m	Lock to Lock Time	6sec
Tractor Track	2.55m	Steering Angle	24.5 deg
Trailer Width	2.55m	Articulating Angle	70deg
Trailer Track	2.55m		

Disclaimers:-

i. This drawing is copyright and must not be copied in part or in whole unless agreed in writing by Local Transport Projects Ltd.

ii. Reference should be made to the project's drawing register to ensure the latest drawing is being referred to.

iii. All dimensions are to be checked by the contractor prior to commencement of work. Any discrepancy shall be reported immediately to Local Transport Projects Ltd.

iv. All work shall be carried out in accordance with local authority, statutory authority and health & safety requirements & regulations.

v. This drawing is produced to be printed and read in colour. Reproduction in black and white may prevent correct interpretation of some aspects.

vi. Based on client site plan (drawing ref: 52753-AWP-ZZ-XX-D-C-3500 P01).

A	18 05 26	OA	TK	Amended per client comment received 15.05.26
Rev.	Date	By	Chk	Description

Client

Musgrave Transport Ltd

Project

OMYOP

Title

Low Loader HGV Swept Path Analysis

traffic engineering and transport planning

Armstrong House,
The Flemington Centre,
Beverley,
East Riding of Yorkshire.
HU17 0NW.

01482 679 911

info@ltp.co.uk

www.local-transport-projects.co.uk

Registered No. 5295328

Drawn	OA	Date	05 05 26
Scale	1 : 500	Checked	TK
Status	SITE TESTING		

Drawing number

Project	Job	Drawing	Sheet	Revision
LTP/6035/T10/	01	01	A	

© Local Transport Projects