




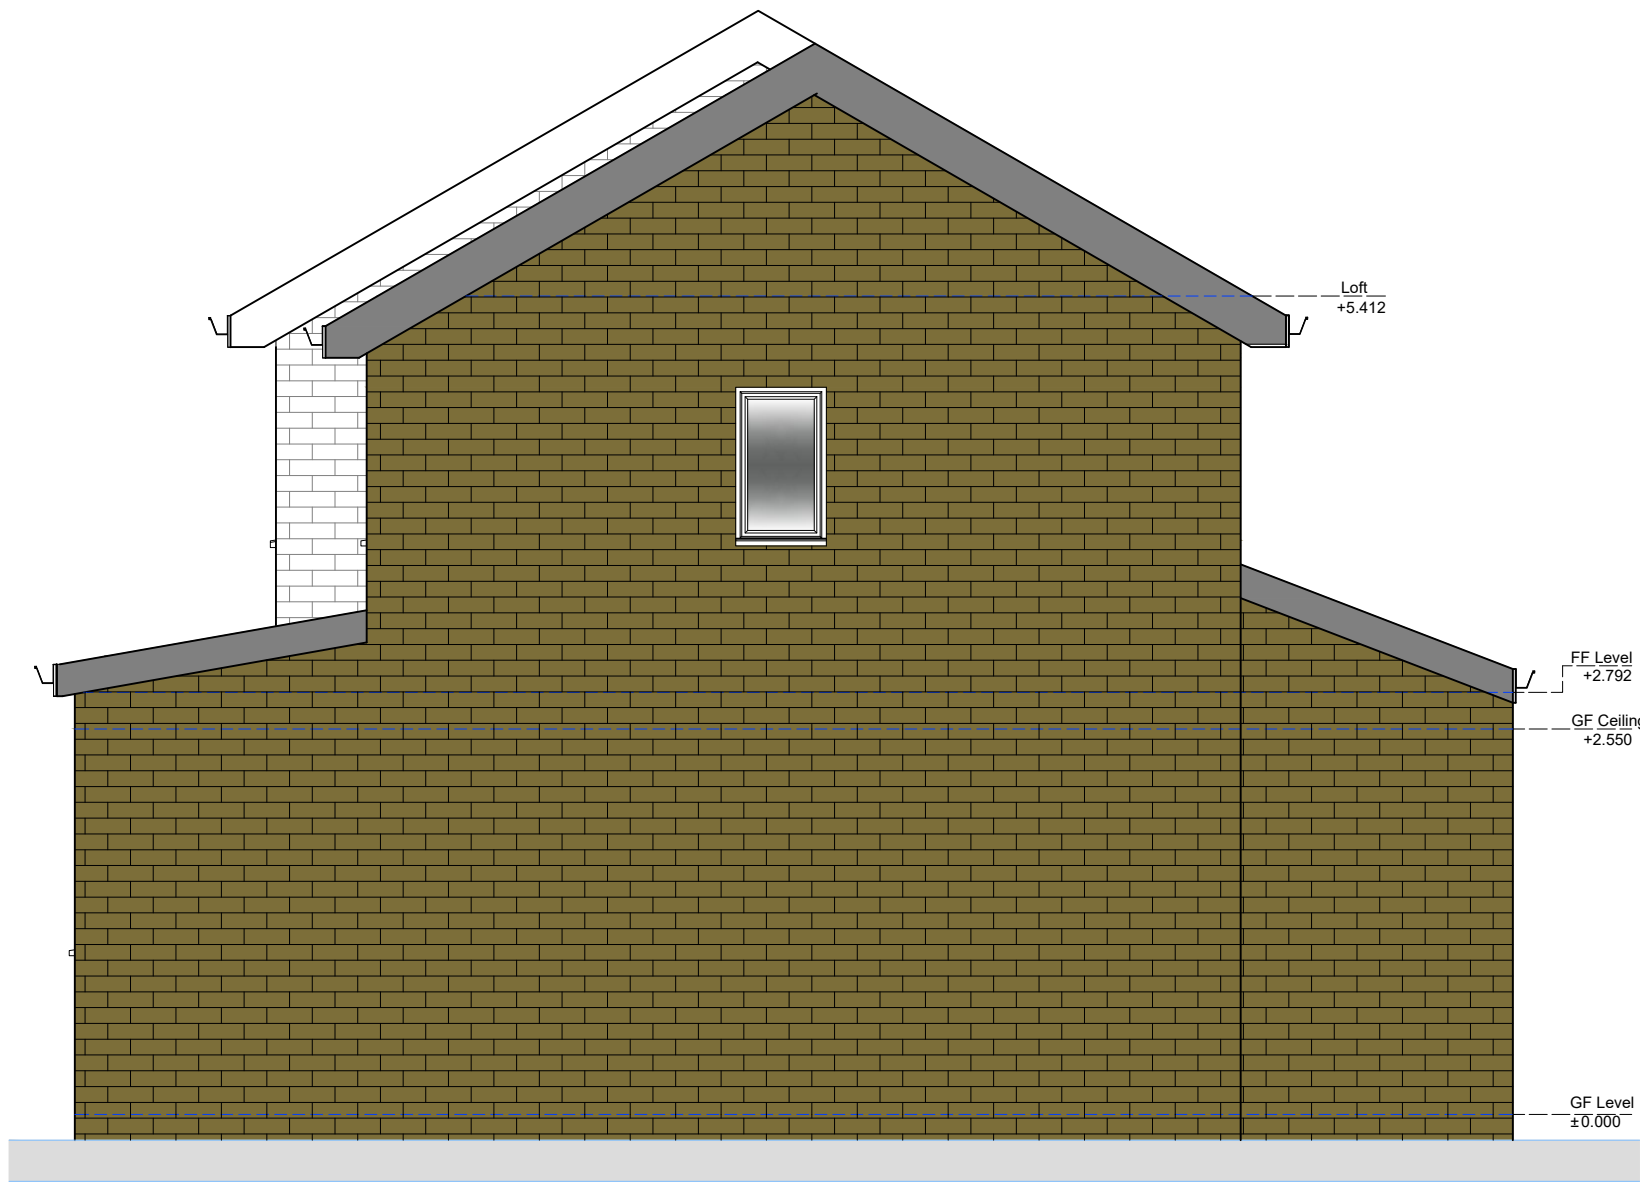


PROPOSED SIDE ELEVATION (EAST FACE)
(SCALE 1:50)

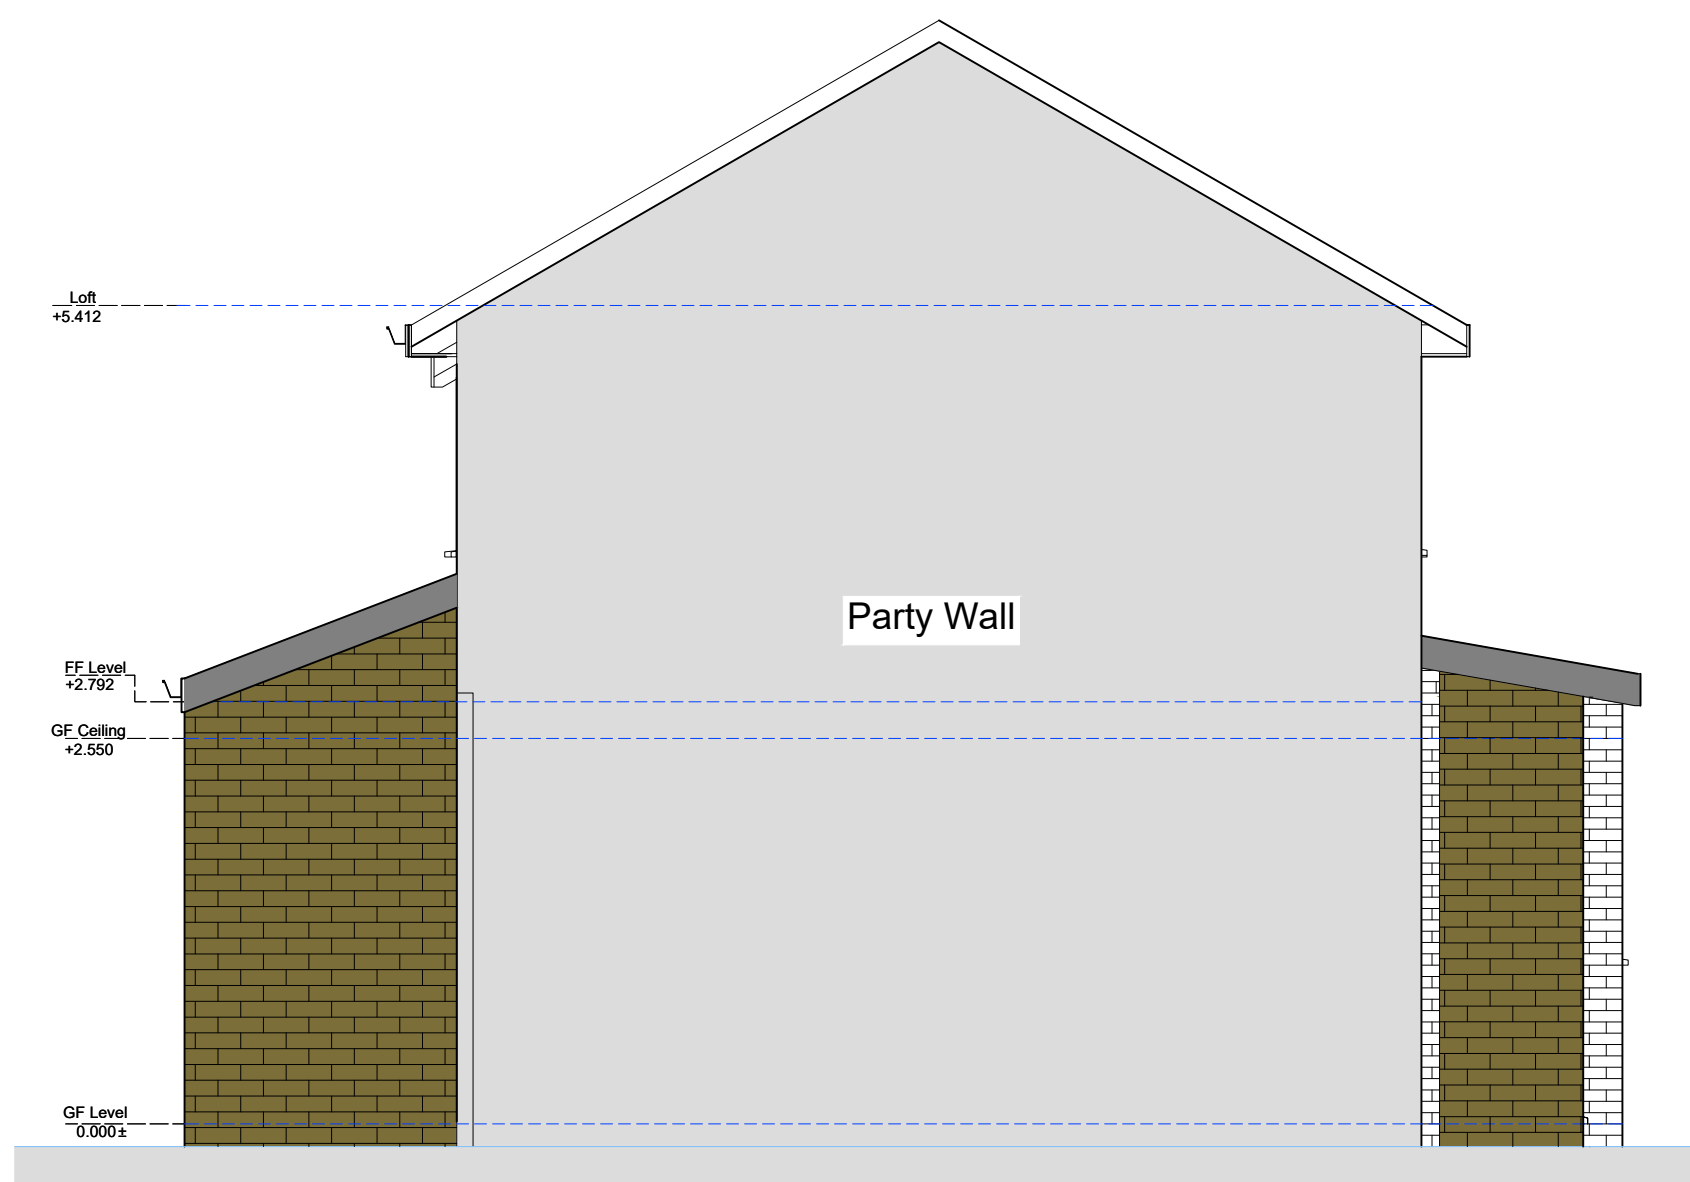


PROPOSED SIDE ELEVATION (WEST FACE)
(SCALE 1:50)

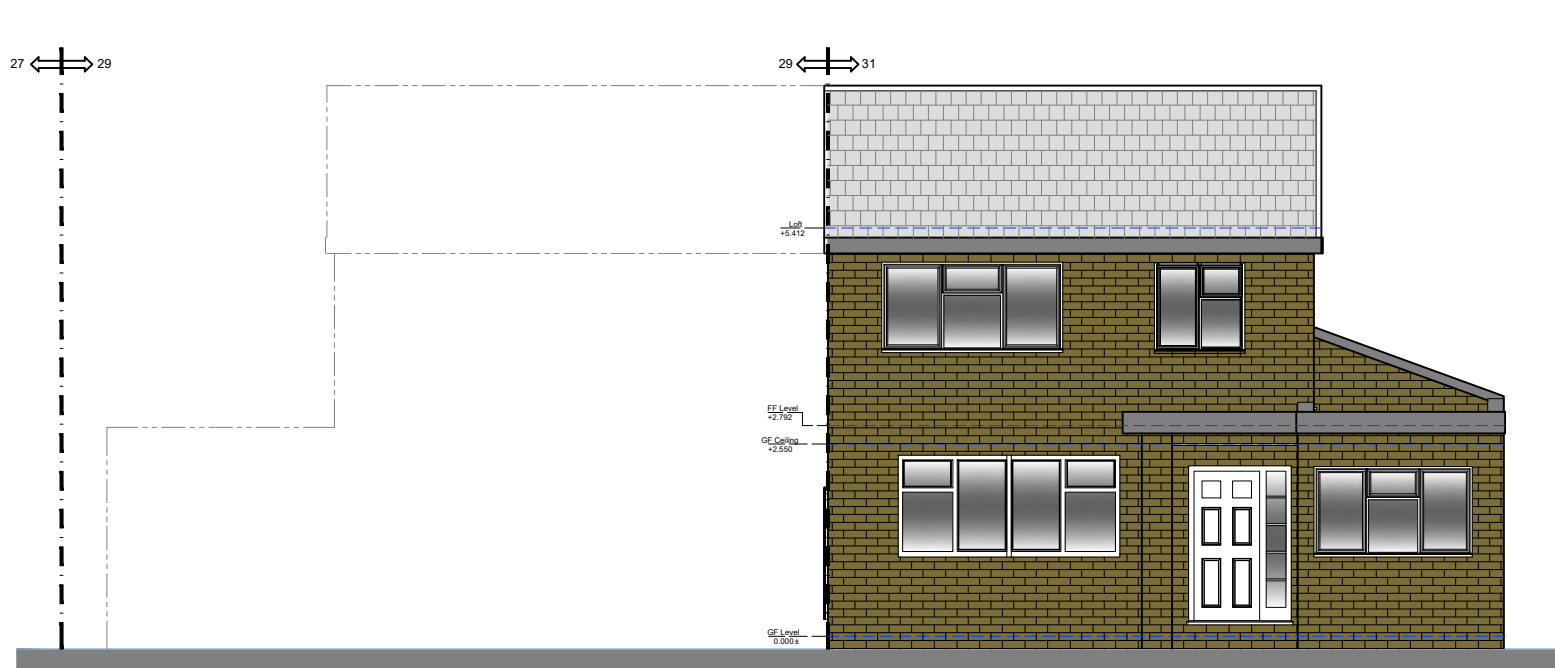


EXISTING FRONT ELEVATION (SOUTH FACE)
(SCALE 1:100)

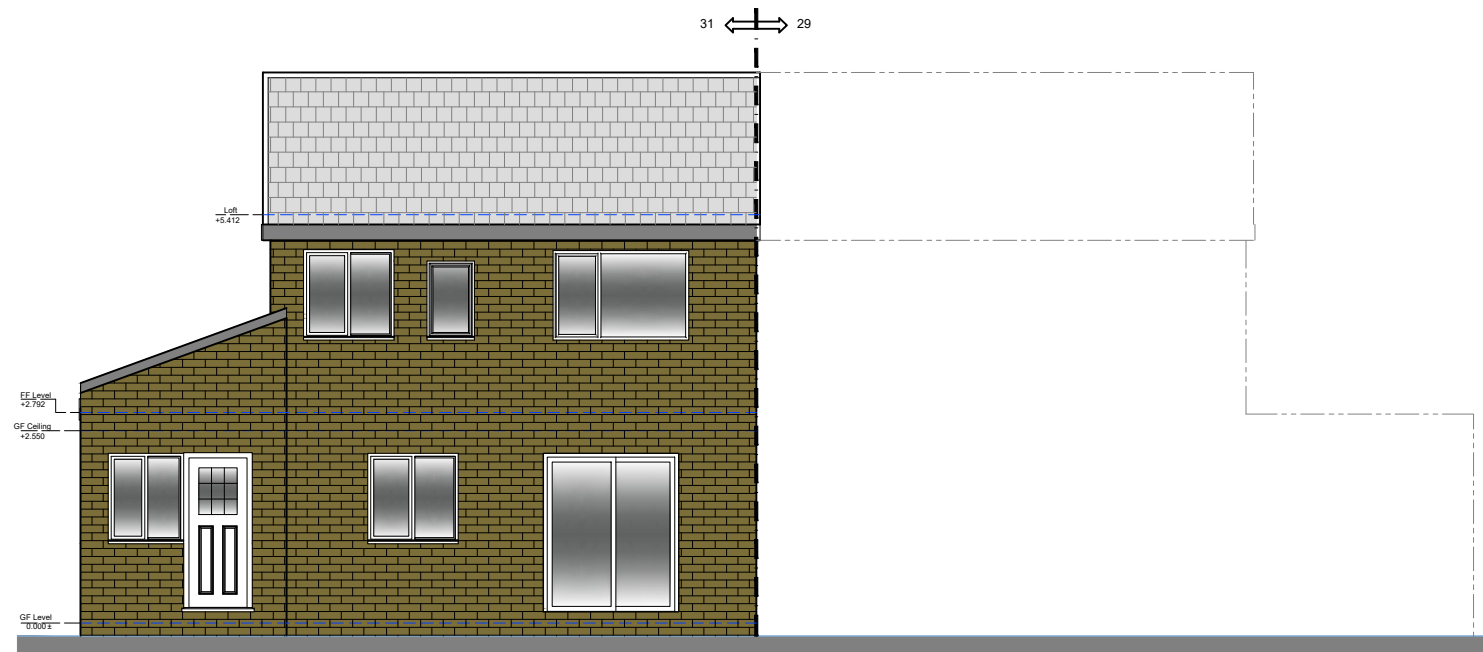

EXISTING REAR ELEVATION (NORTH FACE)
(SCALE 1:100)

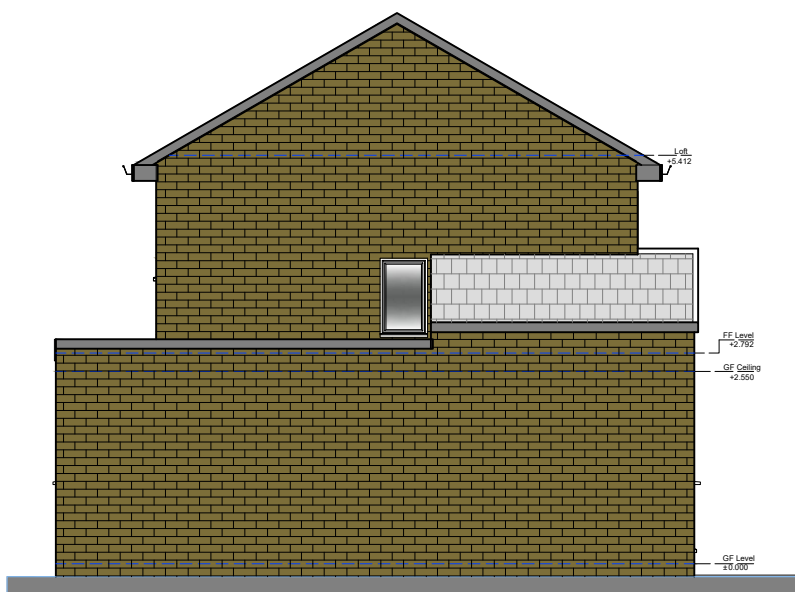


EXISTING SIDE ELEVATION (EAST FACE)
(SCALE 1:100)

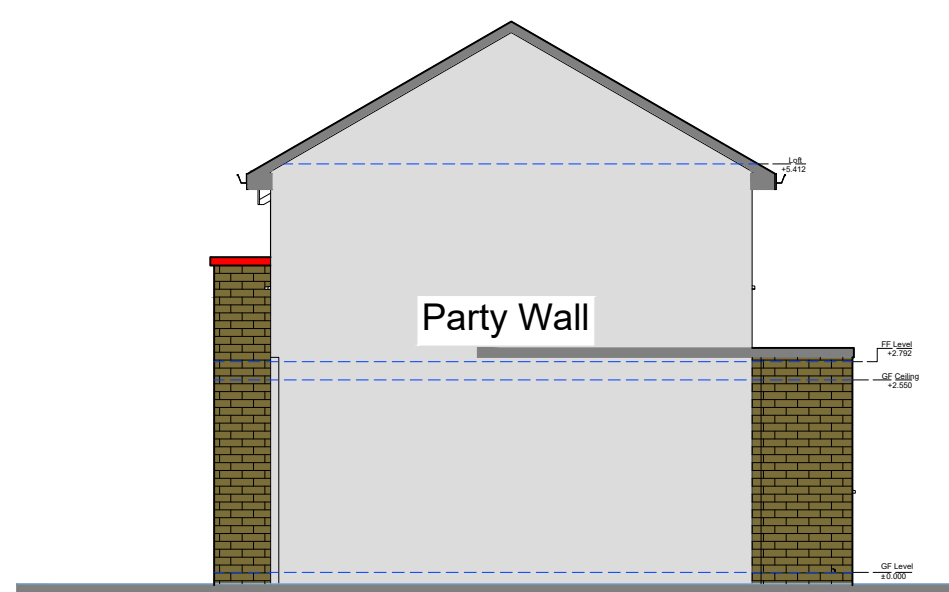

EXISTING SIDE ELEVATION (WEST FACE)
(SCALE 1:100)

SCALE BAR 1:50

 

SCALE BAR 1:100



P3	ISSUED FOR PLANNING PERMISSION	RAC	NSD	DND	20.05.26
P2	ISSUED FOR PLANNING PERMISSION	RAC	NSD	DND	10.04.26
P1	ISSUED FOR PLANNING PERMISSION	RAC	NSD	DND	12.03.26
P0	ISSUED FOR PLANNING PERMISSION	RAC	NSD	DND	22.02.26
REV. No.	DESCRIPTION	DRN BY	CKD BY	AP'D	DATE

GENERAL NOTES:

- ALL DIMENSIONS ARE IN MILLIMETRES (mm) UNLESS NOTED OTHERWISE.
- ALL LEVELS ARE IN METRES (m) ABOVE ORDNANCE DATUM UNLESS NOTED OTHERWISE.
- ALL CO-ORDINATES ARE IN METRES (m) UNLESS NOTED OTHERWISE.
- THE CONTRACTOR IS TO GAIN ALL RELEVANT PERMISSIONS PRIOR TO COMMENCEMENT OF WORKS.
- THE CONTRACTOR SHALL CARRY OUT A FULL SITE SURVEY PRIOR TO COMMENCEMENT OF WORK. SURVEY DATA SHALL BE SUPPLIED TO THE ENGINEER FOR REVIEW.
- THE CONTRACTOR SHALL BE RESPONSIBLE FOR THE ACCURACY OF ALL DIMENSIONS AND FOR THE CORRECT SETTING OUT OF WORK ON SITE. ANY DISCREPANCIES TO BE BROUGHT TO THE ATTENTION OF THE CLIENT.
- ALL STANDARDS USED SHALL BE TO THE LATEST EDITION.

PROJECT NAME
TWO STOREY SIDE &
REAR EXTENSION AT
31 Underwood Close M18 8UY

TITLE
EXISTING & PROPOSED
ELEVATIONS

DRAWN BY
R. A. C.

CHECKED BY
D.N.D

APPROVED BY:
N.D

DATE
11/02/2026

CLIENT
Mr. & Mrs. BALOGAN
31 UNDERWOOD CLOSE
MANCHESTER
M18 8UY
EMAIL: NA

AGENT/ CONSULTANT
NEEL
CIVIL ENGINEERING SERVICES LIMITED
77 HOPE ROAD
MANCHESTER
M33 3DU
EMAIL: ncesltd@hotmail.com

PROJECT
00283

SCALE
1: 50

SHEET SIZE
A2

DRAWING NO:
00283/25/PP/A-0002

SHEET NO:
1 OF 1

REVISION
P3

UNIT
m