

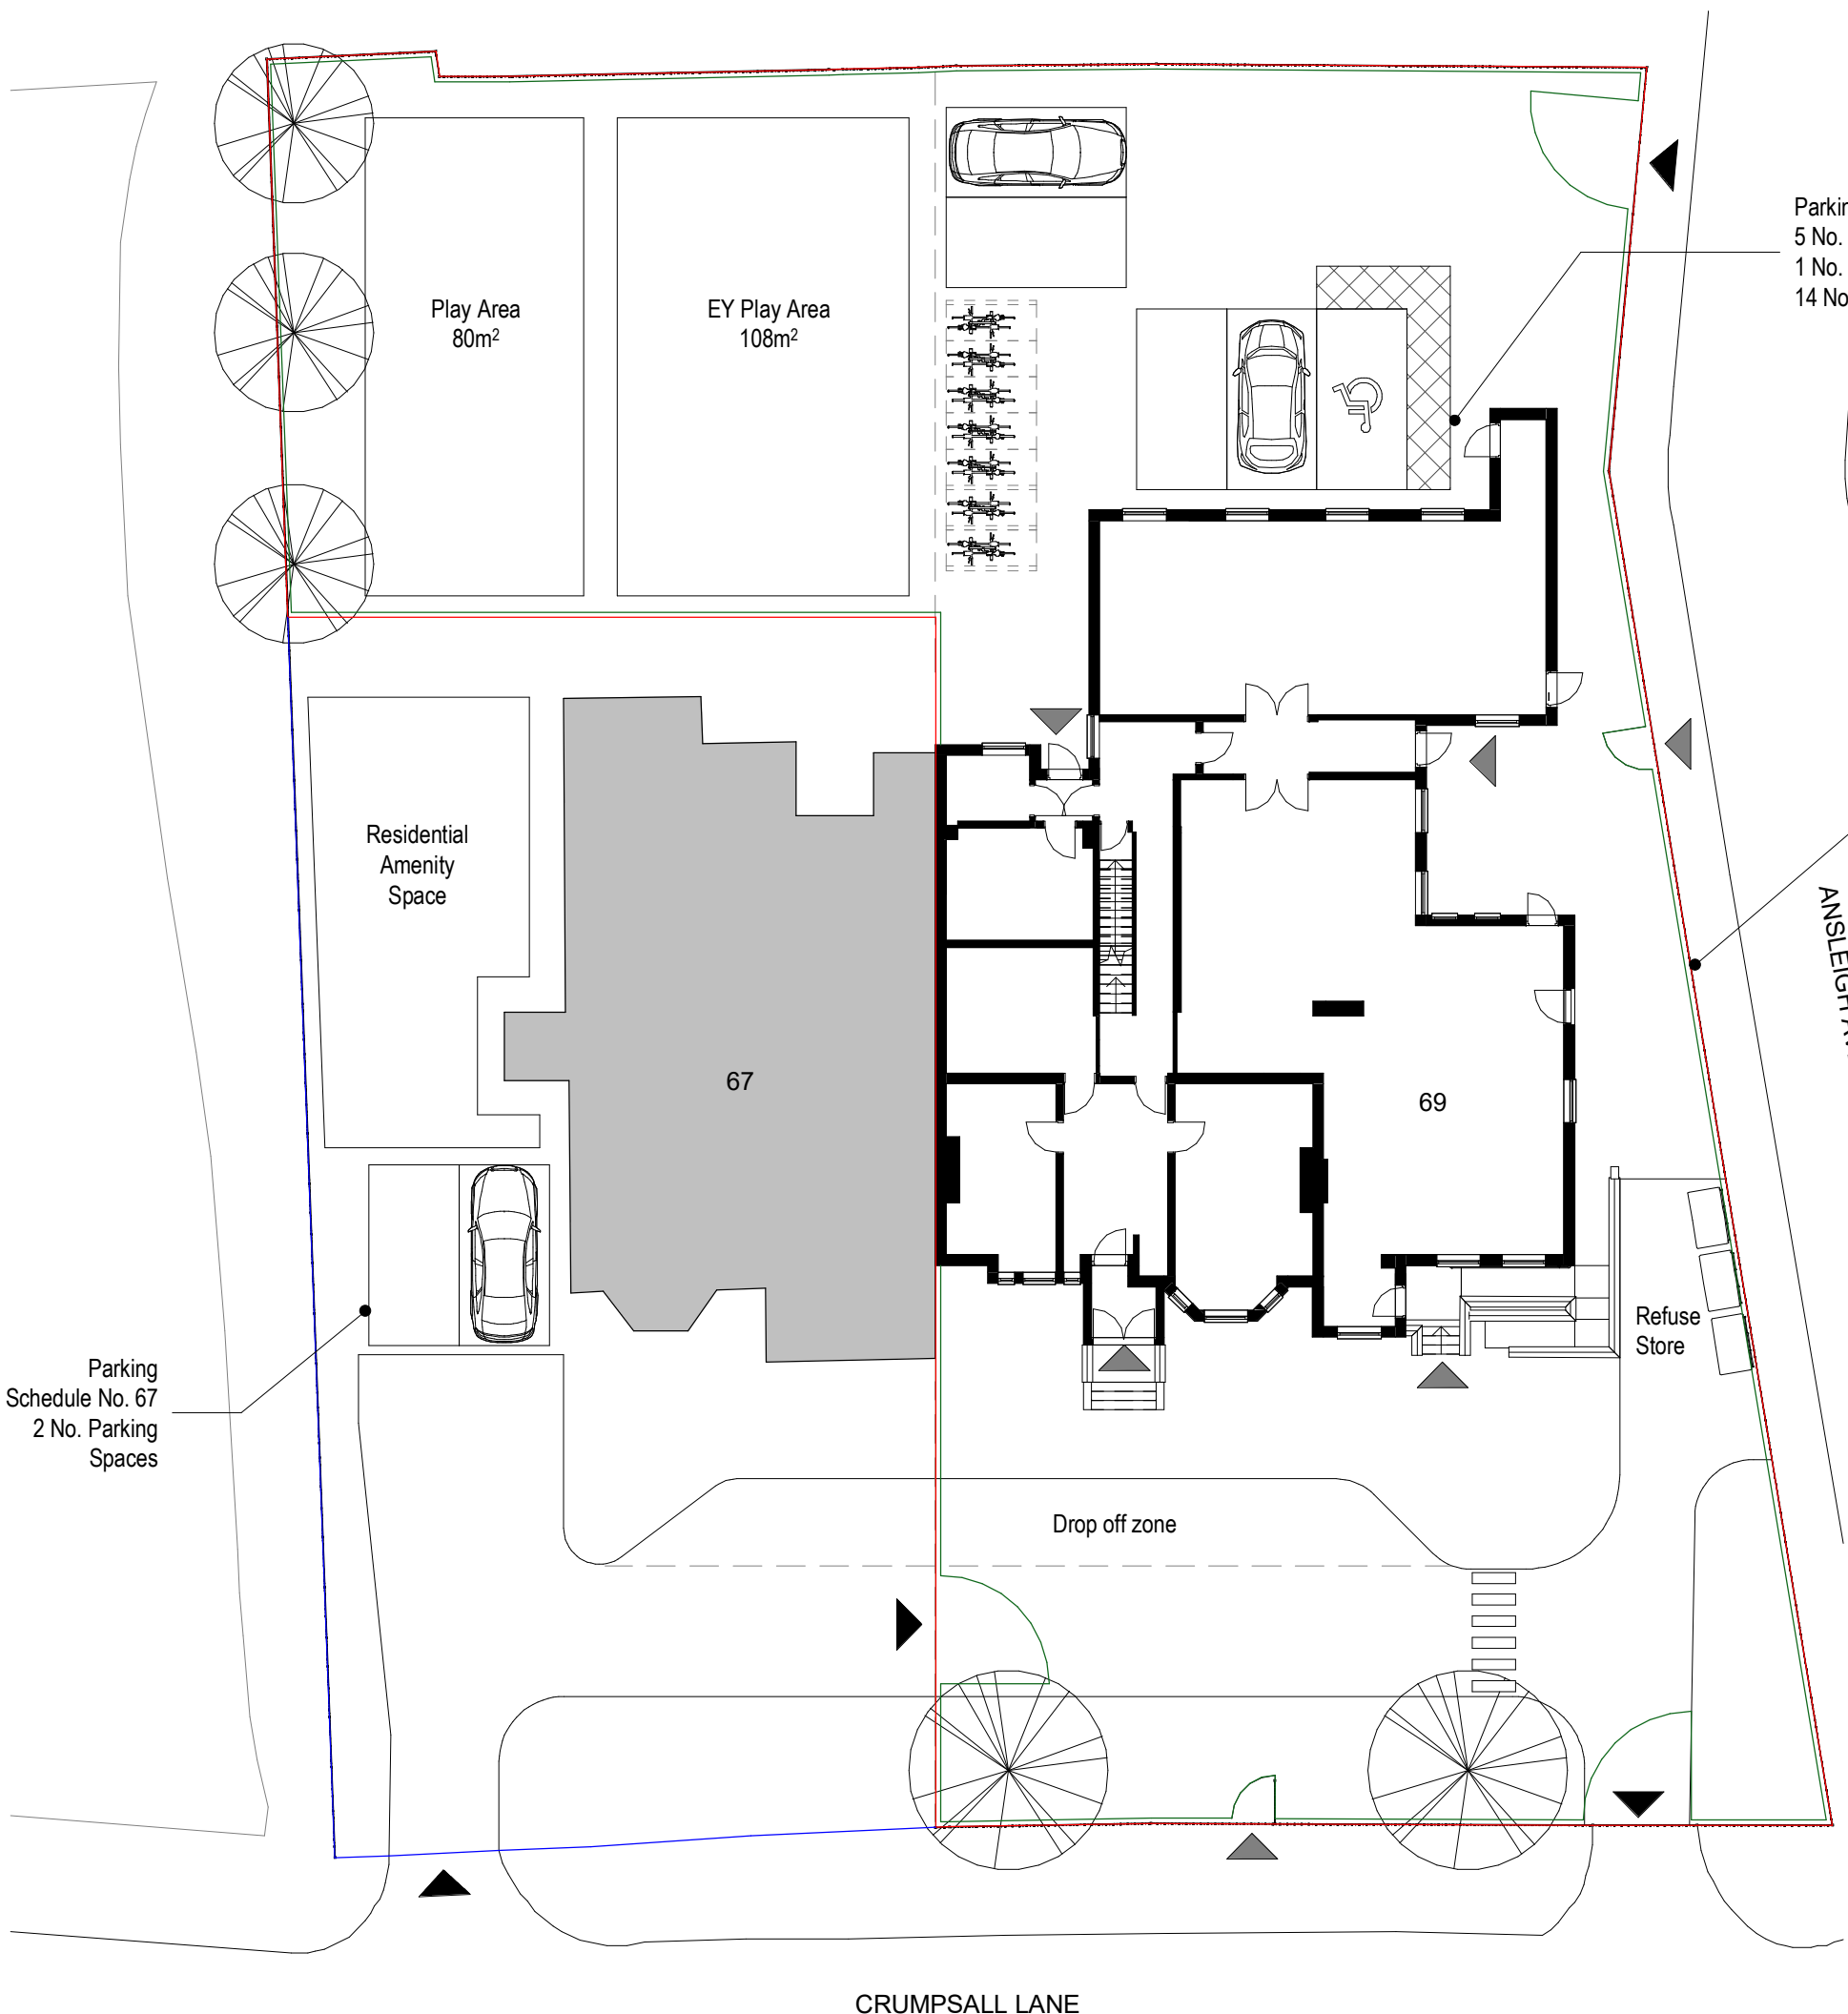


 


1. Level 0 - Landscaping

1 : 200

 

Parking Schedule No. 69
5 No. Parking Spaces including
1 No. Accessible space
14 No. Sheltered Cycle Spaces

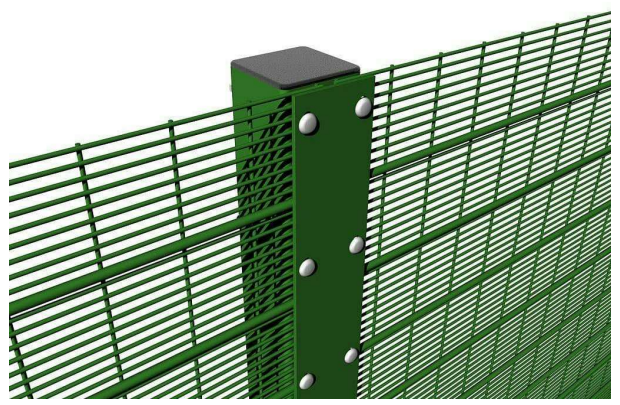

Security fencing at site perimeter.
2.4m High Securifor 358 Weldmesh Fence or equal
approved manufacturer to be installed at the red line
boundary. Fence posts and panels to be Polyester
Powder Coated - colour by Client.



2. Weldmesh Fence Examples

1 : 11

Legend - Boundaries

Site Boundary ———

Site Ownership ———

3	Amended Landscaping plans and site plan	CW	21/05/26
2	Amended Landscaping	CW	03/05/26
1	Amended Landscaping	CW	22/01/26
REV	DESCRIPTION	BY	DATE

PROJECT	69 Crumpsall Lane		SCALE @ A3	As indicated	DATE	21 MAY 2025	DRAWN BY	SP
CLIENT	Belz School		STATUS	PLANNING				
TITLE	Proposed Landscaping		PROJECT NO.	DA24069.	DRAWING NO.	004.	REV.	3
DA DEBTAL ARCHITECTURE www.debtal.co.uk			NOTES	© COPYRIGHT : ALL RIGHTS RESERVED. THIS DRAWING MUST NOT BE REPRODUCED WITHOUT PRIOR WRITTEN CONSENT. DRAWING TO BE USED FOR THE STATUS INDICATED ONLY. ALL DIMENSIONS AND SETTING OUT SHALL BE CHECKED AND CONFIRMED ON SITE. ANY DISCREPANCIES TO BE REPORTED TO THE DESIGNER PRIOR TO THE COMMENCEMENT OF ANY WORK. ALL WORK AND MATERIALS TO BE IN ACCORDANCE WITH CURRENT STATUTORY LEGISLATION, RELEVANT CODES OF PRACTICE AND BRITISH STANDARDS. ALL DIMENSIONS ON THIS DRAWING ARE IN MILLIMETRES (UNLESS OTHERWISE STATED).				

