



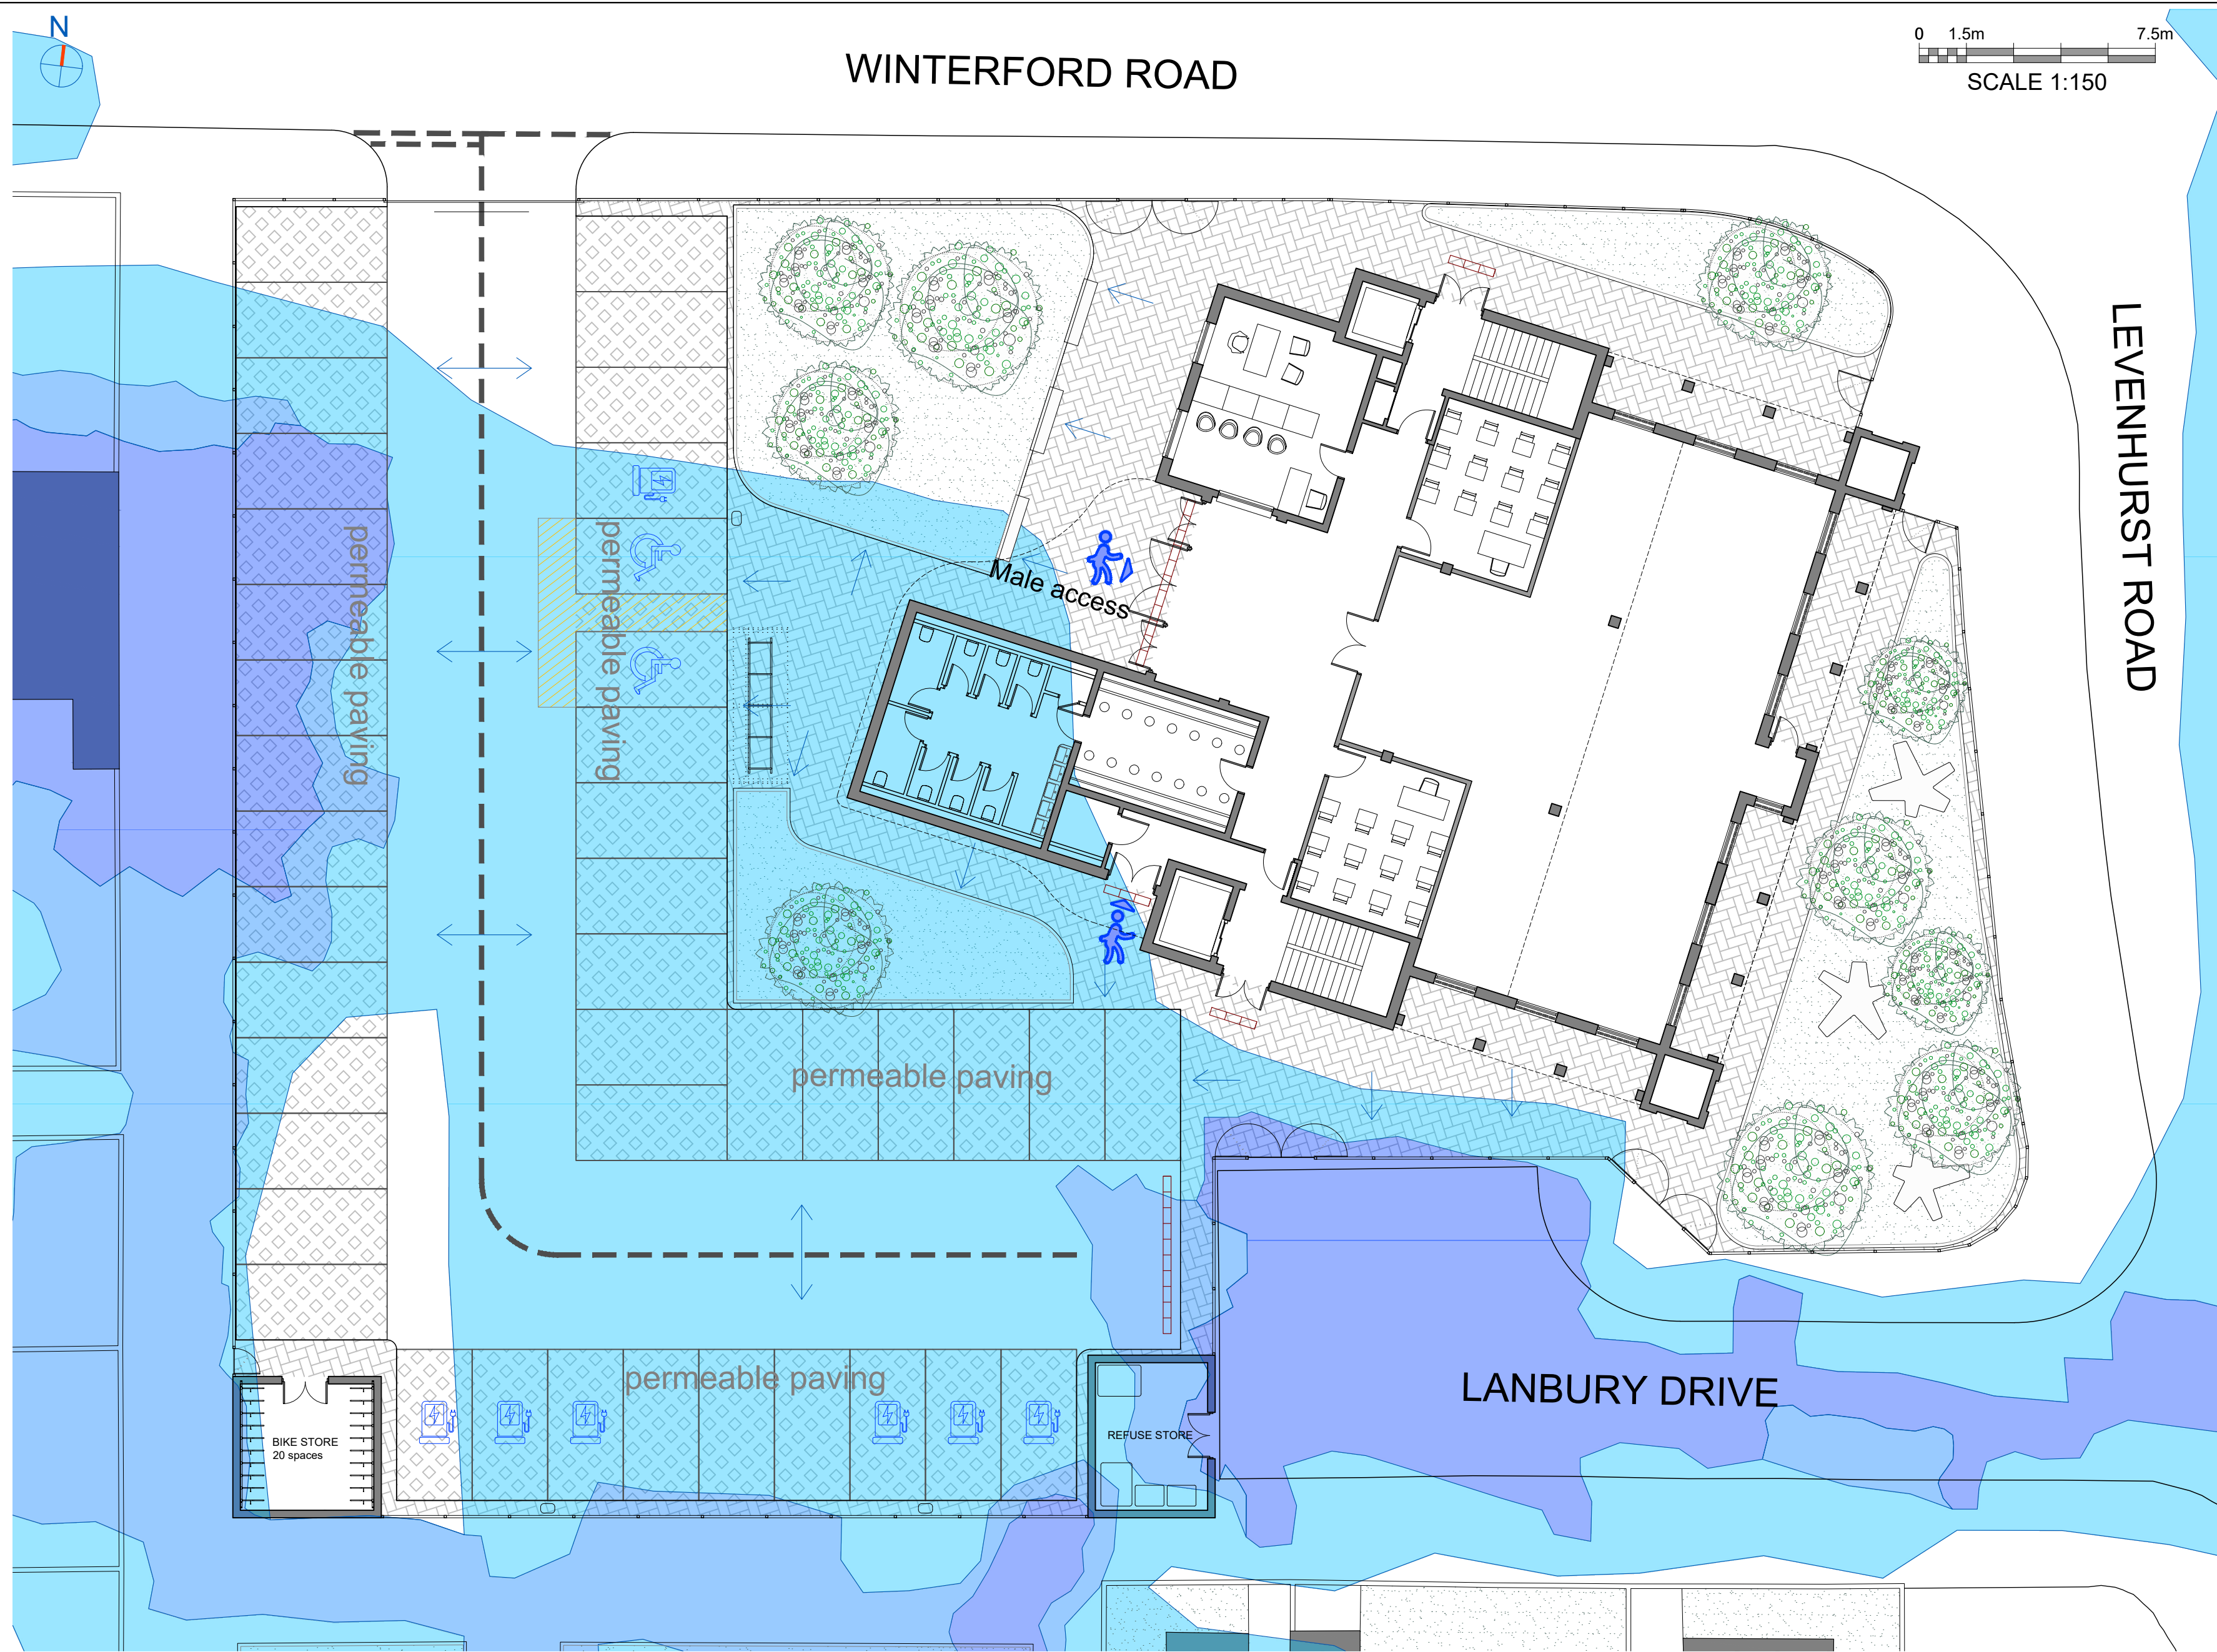

Surface flood map on proposed site plan

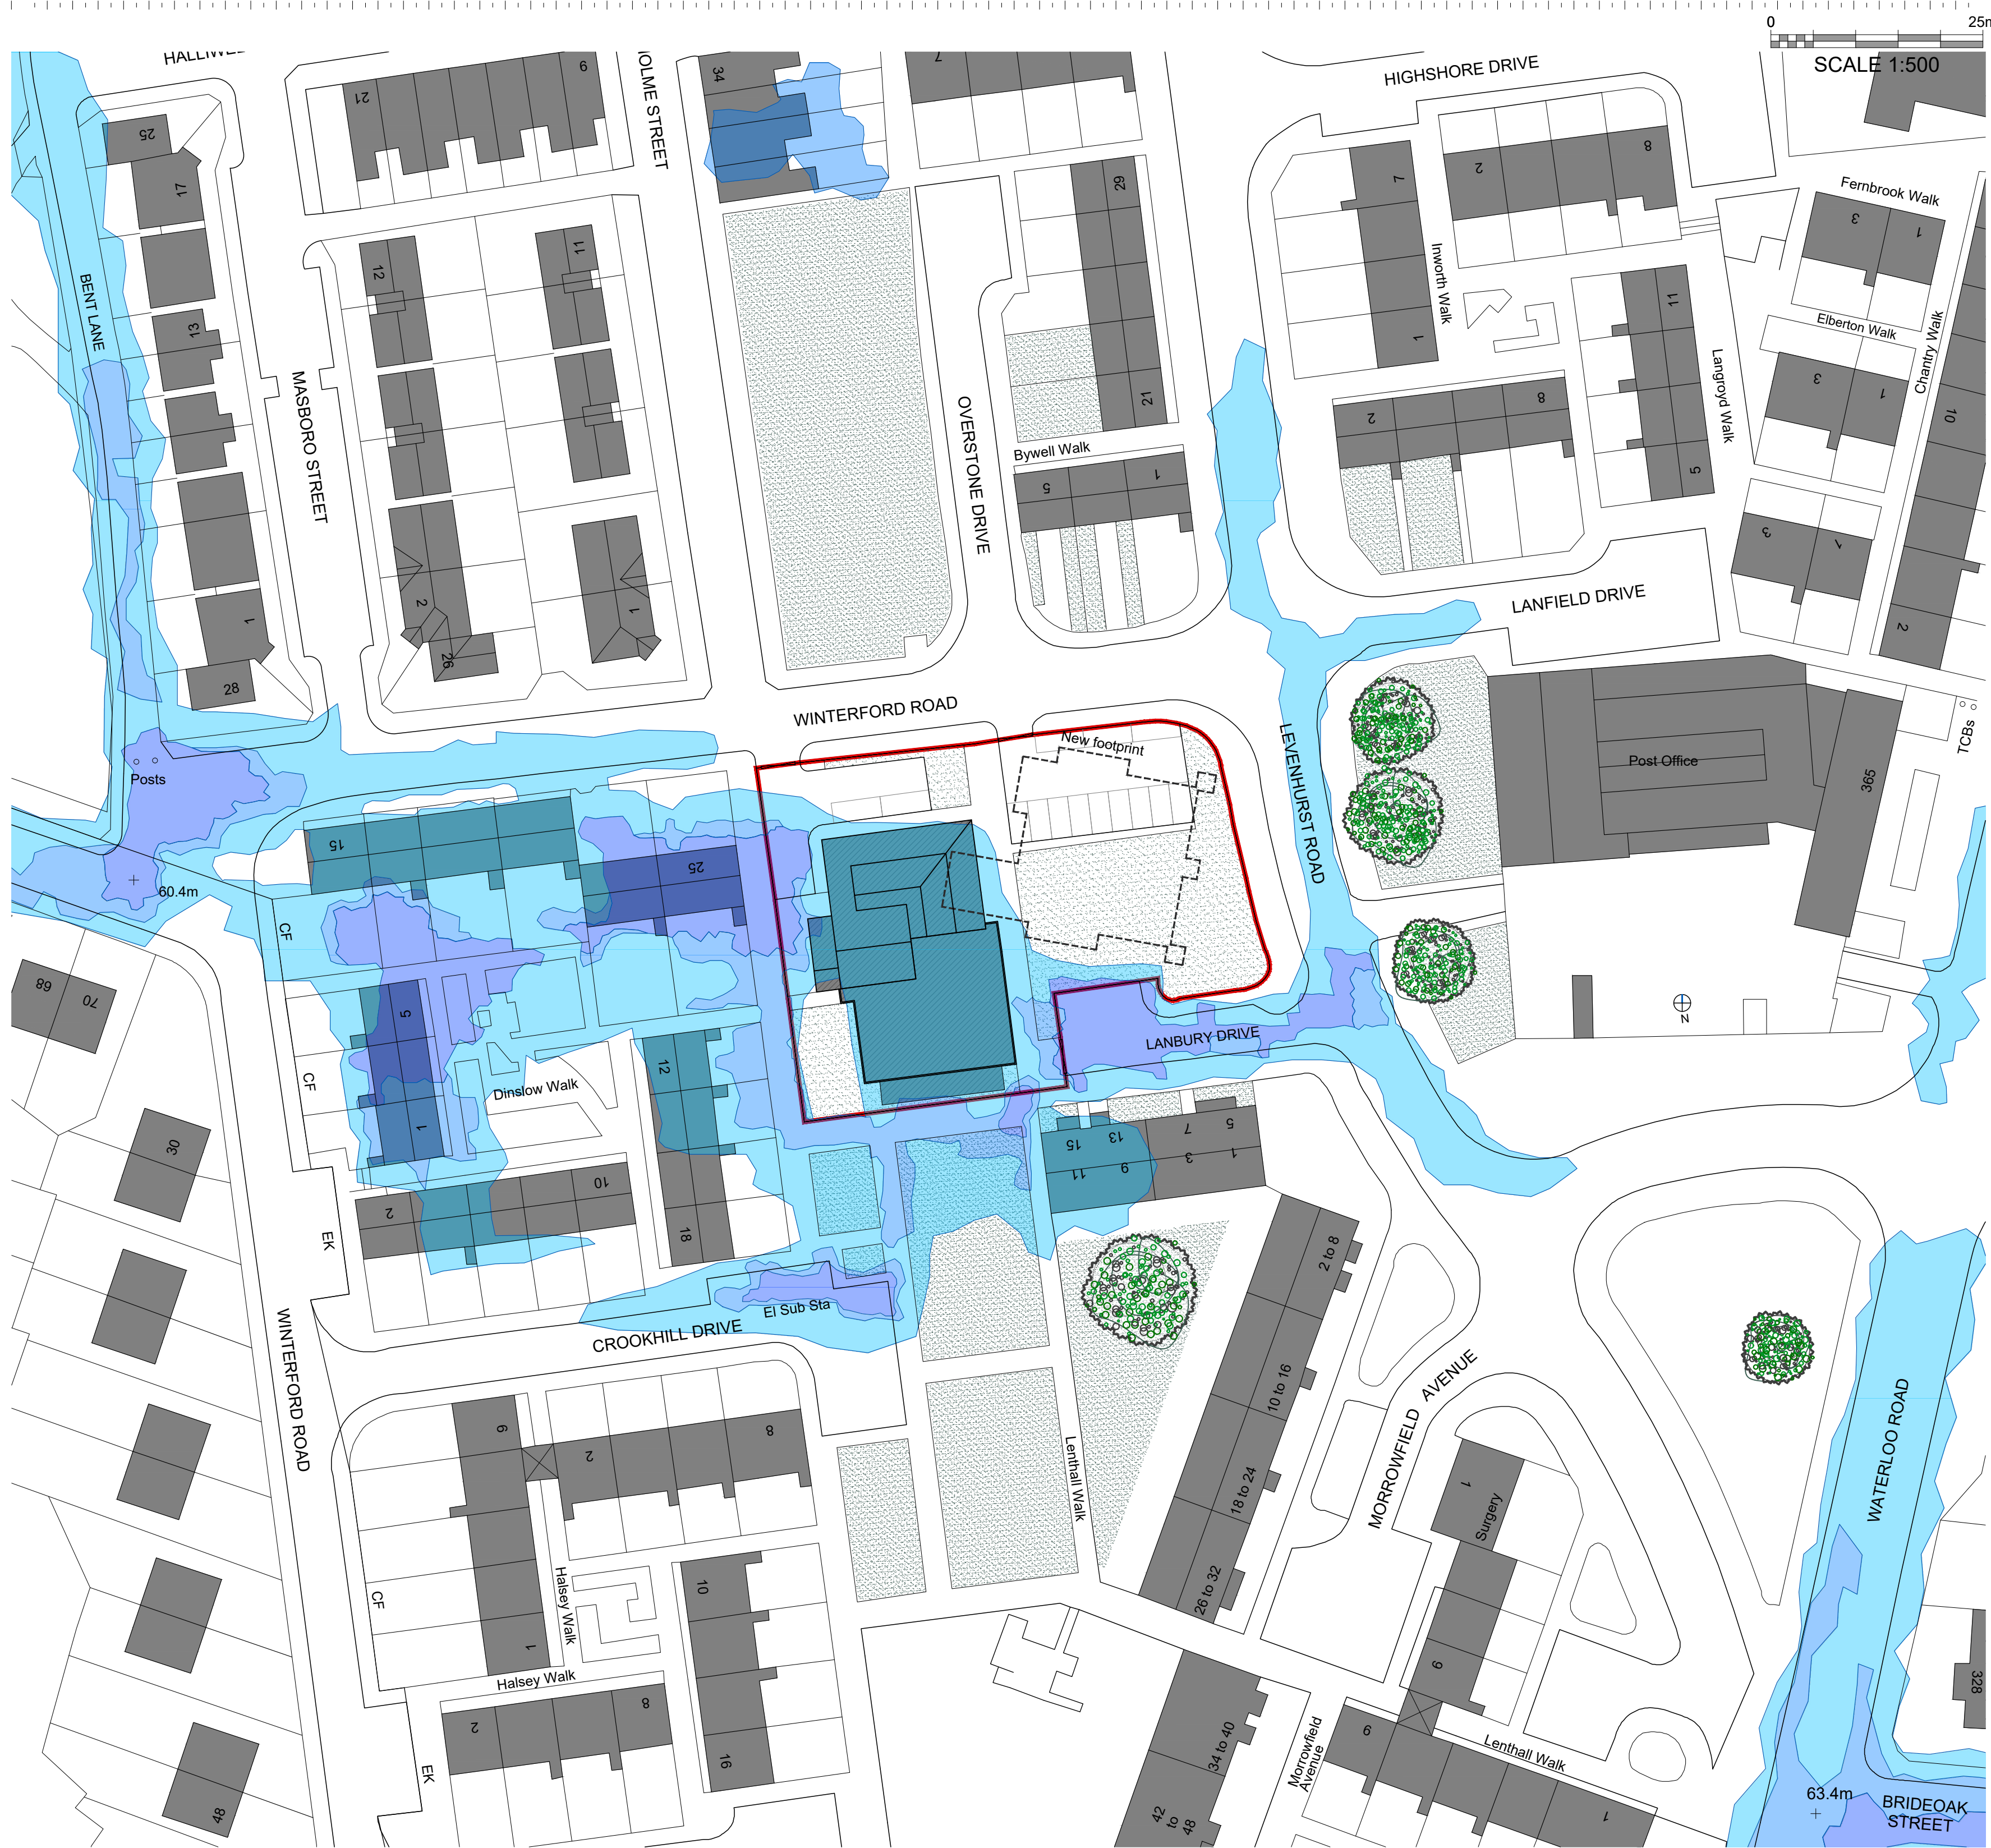

Surface flood map on existing site plan

© DO NOT SCALE. Use figured dimensions only. Contractor is to check all dimensions before commencement of works. This drawing is copyright. This data to be used as a ref file only - not as live data. This drawing must only be used for the purpose for which it is supplied.

NOTES:

Water Surface map
Yearly chance of flooding

- High chance
- Medium chance
- Low chance
- Floor slope direction
- Indicative drainage
- Main pedestrian access



Permeable paving example

B	15/05/2026	Legend	DR
A01	23/04/2026	Lift and stairshaft	DR
Rev No	Date	Revision Description	Issued by

SEED Architects. Parsonage Chambers
3 Parsonage
Manchester
M3 2HW
● Tel: 0161 832 5750 ● E: office@seedarchitects.co.uk ●

status
Planning

job title
Sunnah Mosque, Manchester

Location
Winterford Road, Cheetham Hill,
M8 9PB, Manchester

drawing title
Flood map

author DR	date 18/12/25
checker RH	date 18/12/25
scale 1:500 & 1:150 @A1	paper size A1

Project no. 3283	Cont. -	Seed drawing no. S15	Rev. B
---------------------	------------	-------------------------	-----------