





FLOOR PLAN

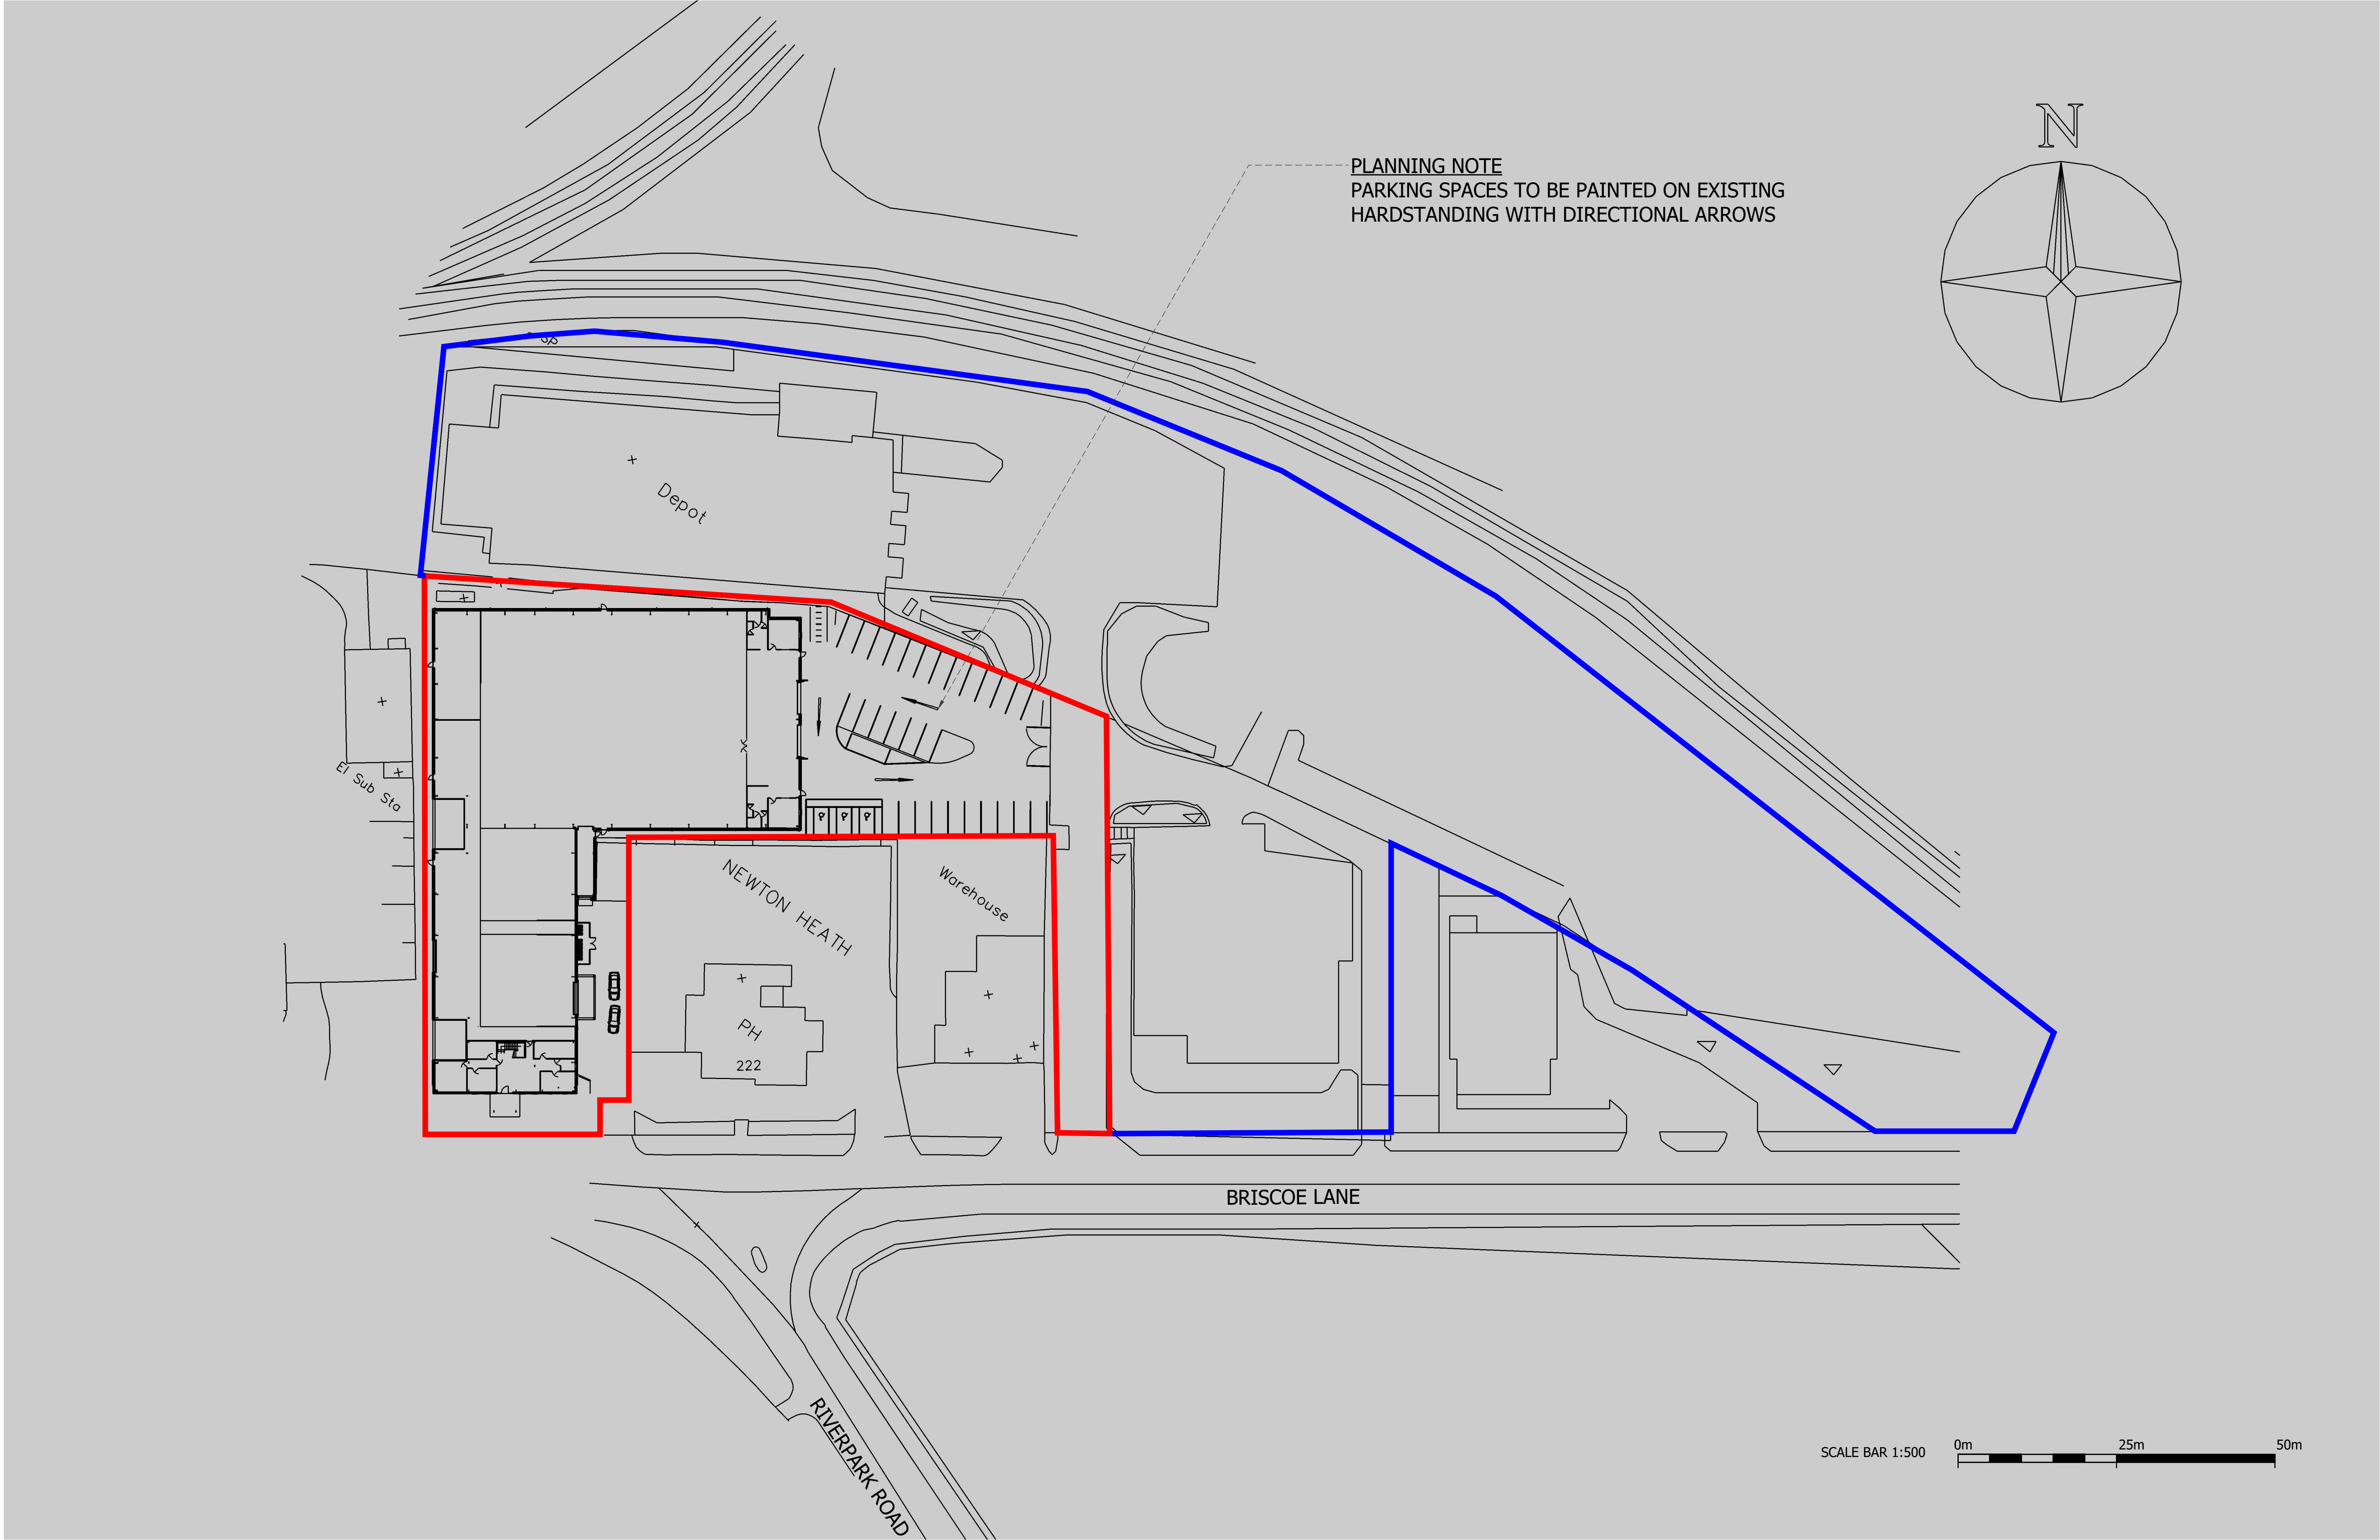


SITE PLAN




GROUND FLOOR PLAN

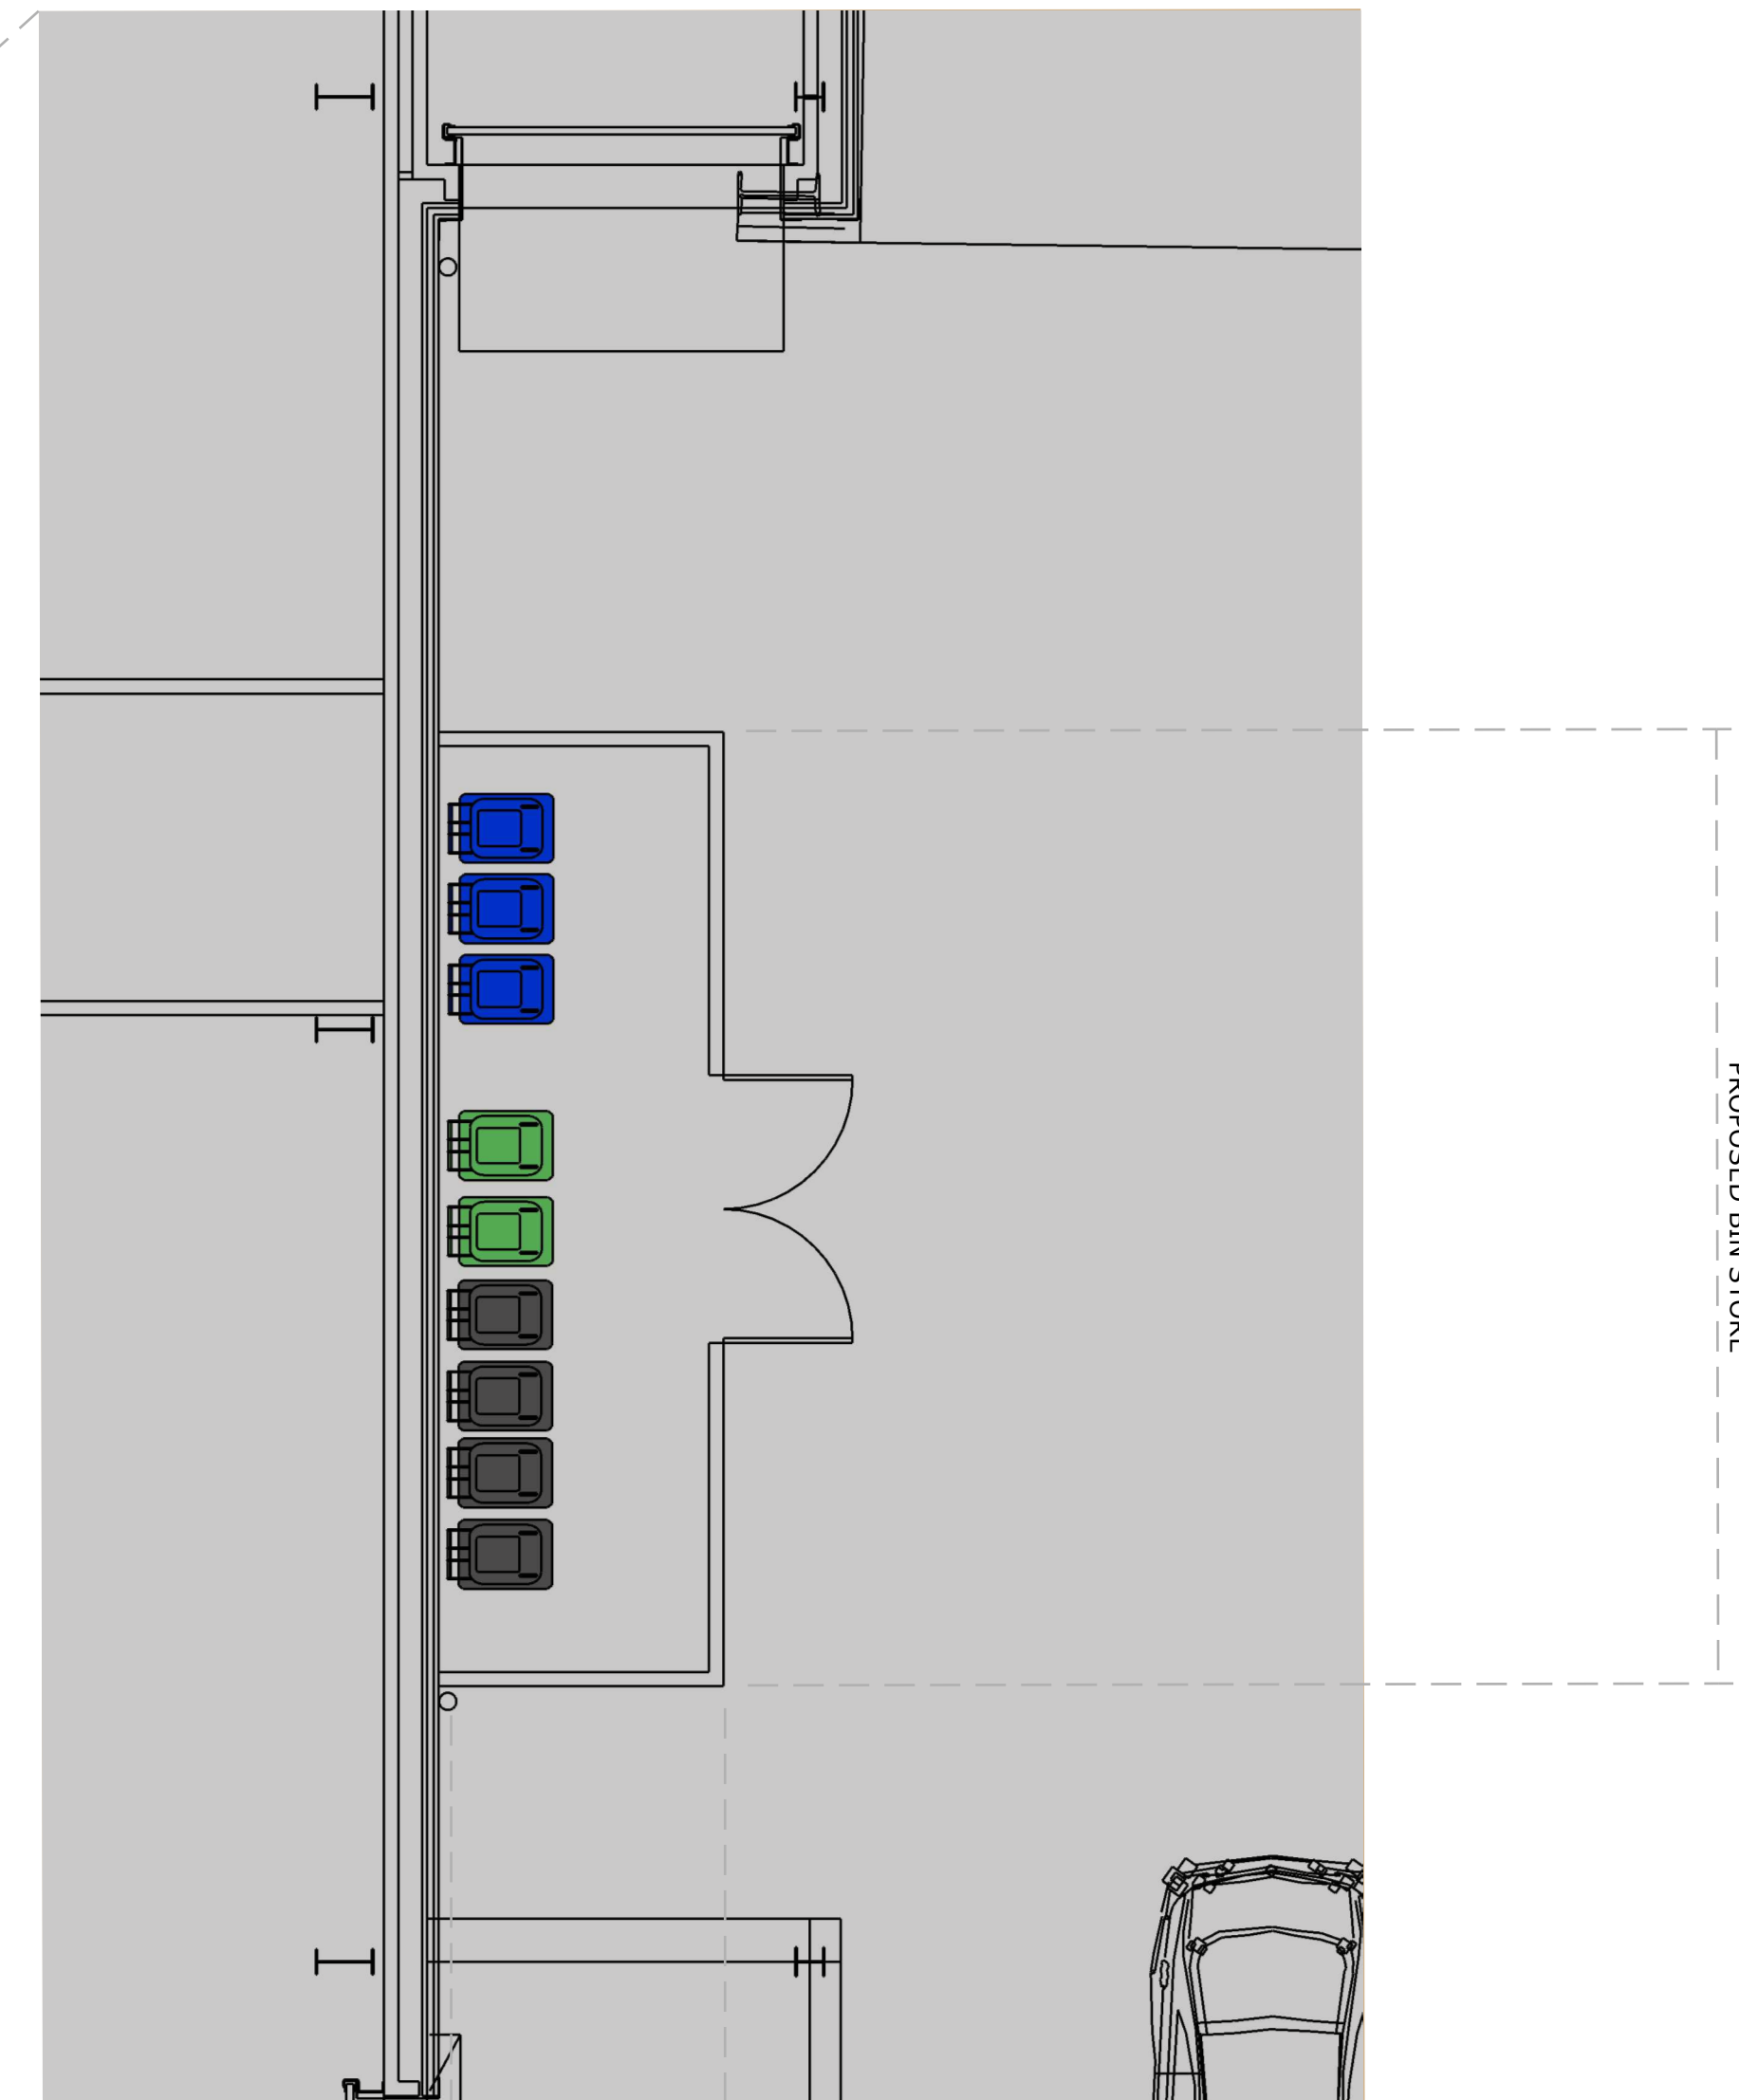


PART GROUND FLOOR PLAN SHOWING BIN STORE

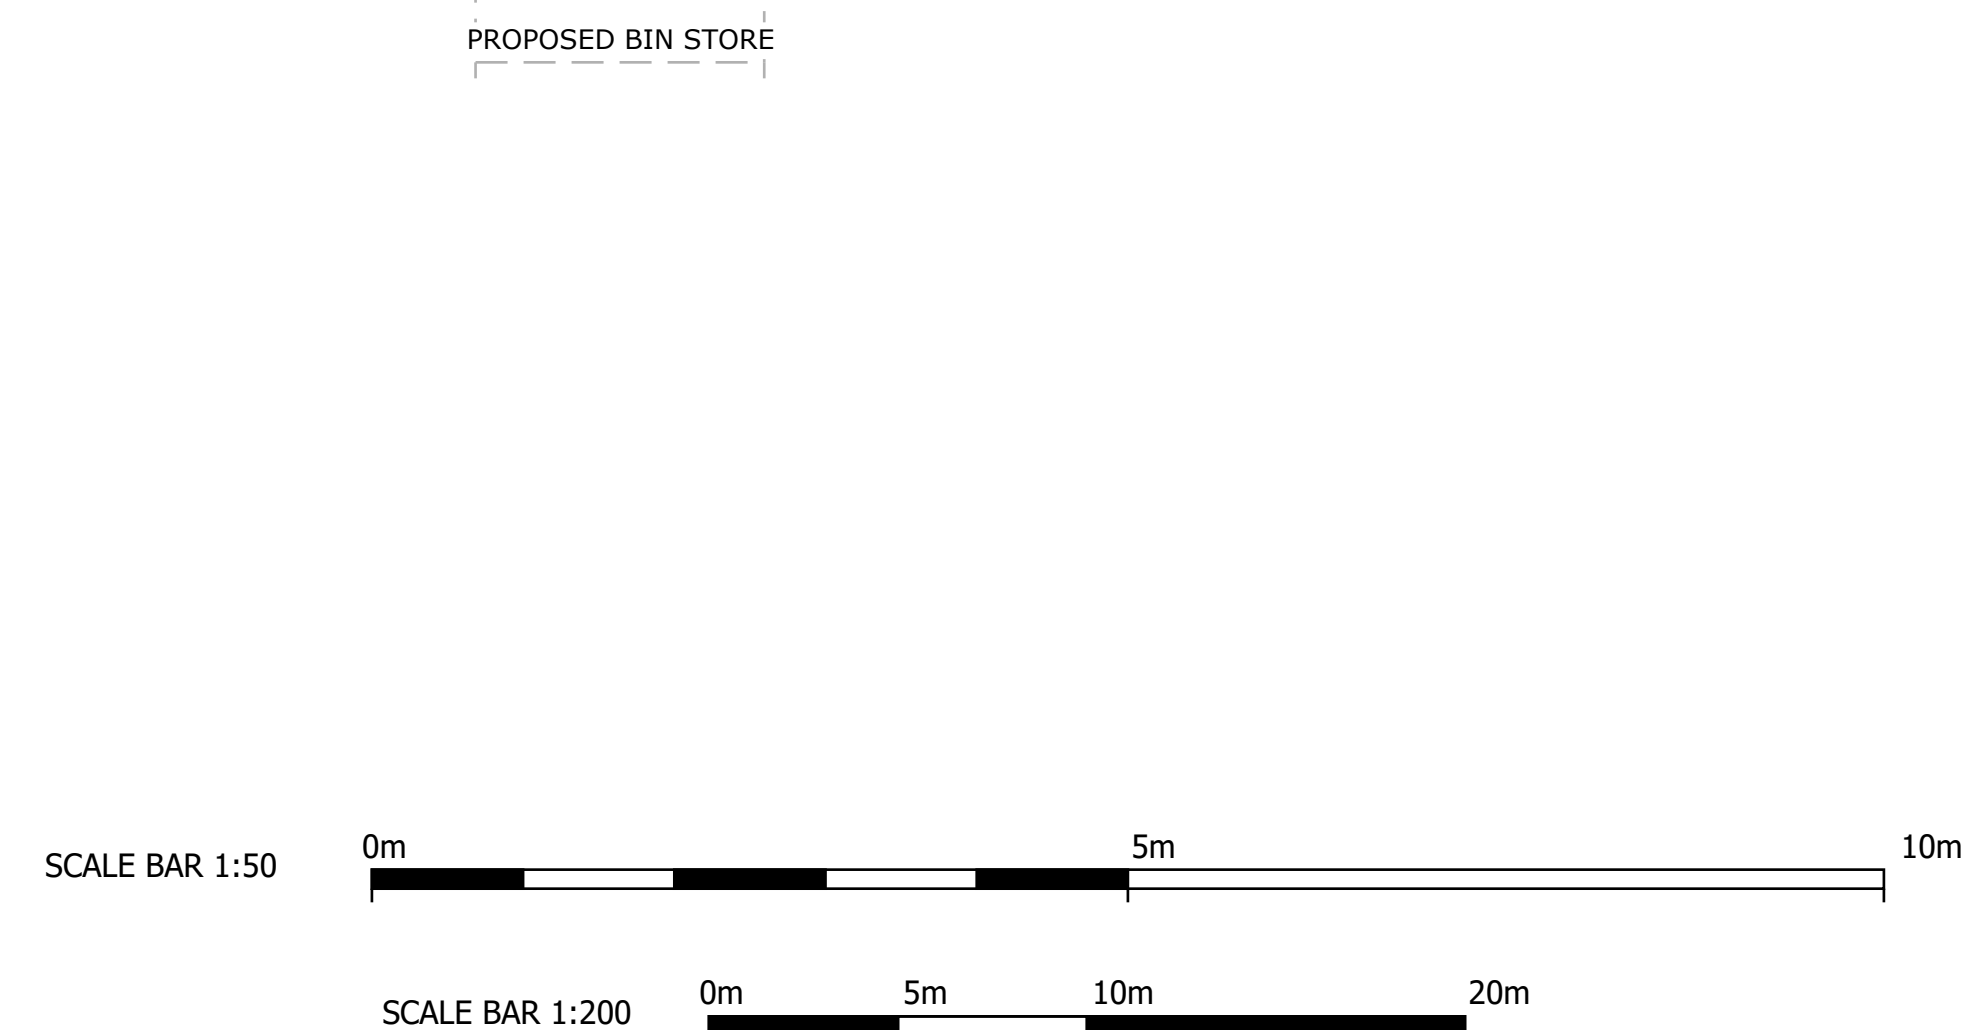


REVISION	DATE	MAY 26	C
TO LPA REQUIREMENTS			
REVISION	DATE	MAR 26	B
TO CLIENT REQUIREMENTS			
REVISION	DATE	MAR 26	A
TO CLIENT REQUIREMENTS			
SCALE		JOB NO.	
1:200@A1		25-712	
DATE		DWG. NO.	REV. NO.
Sep 25		03	C

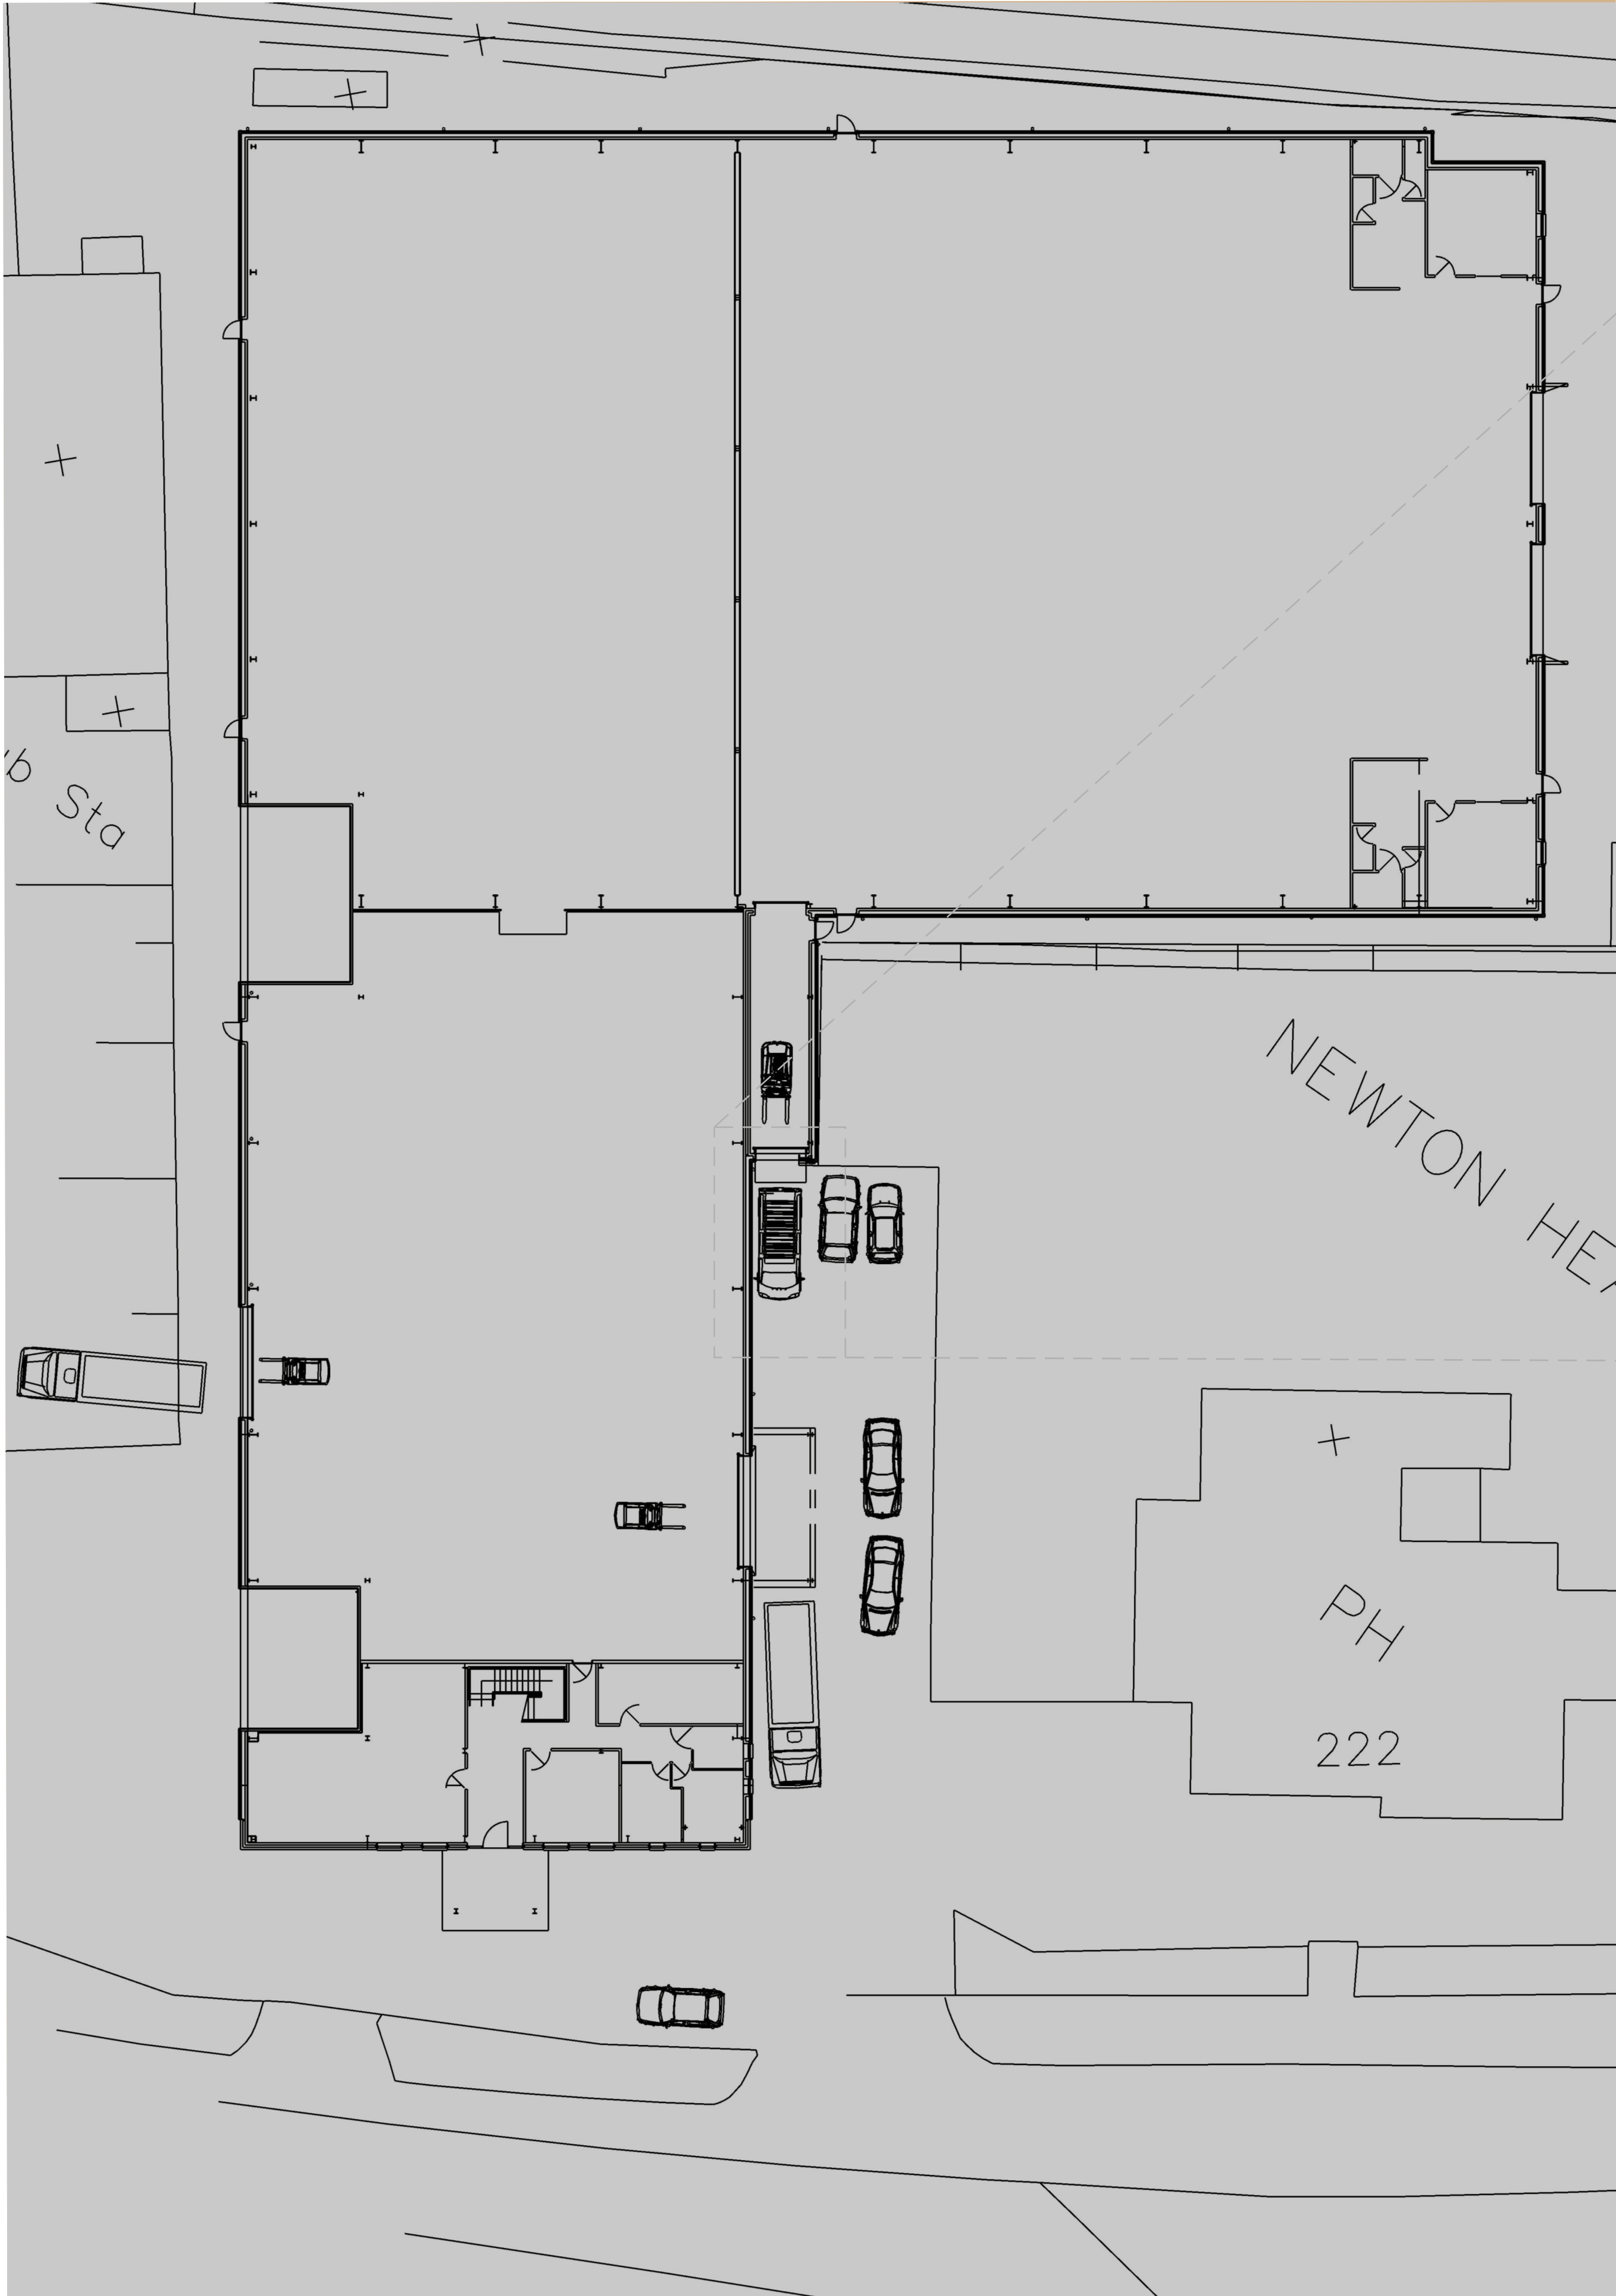


GROUND FLOOR PLAN

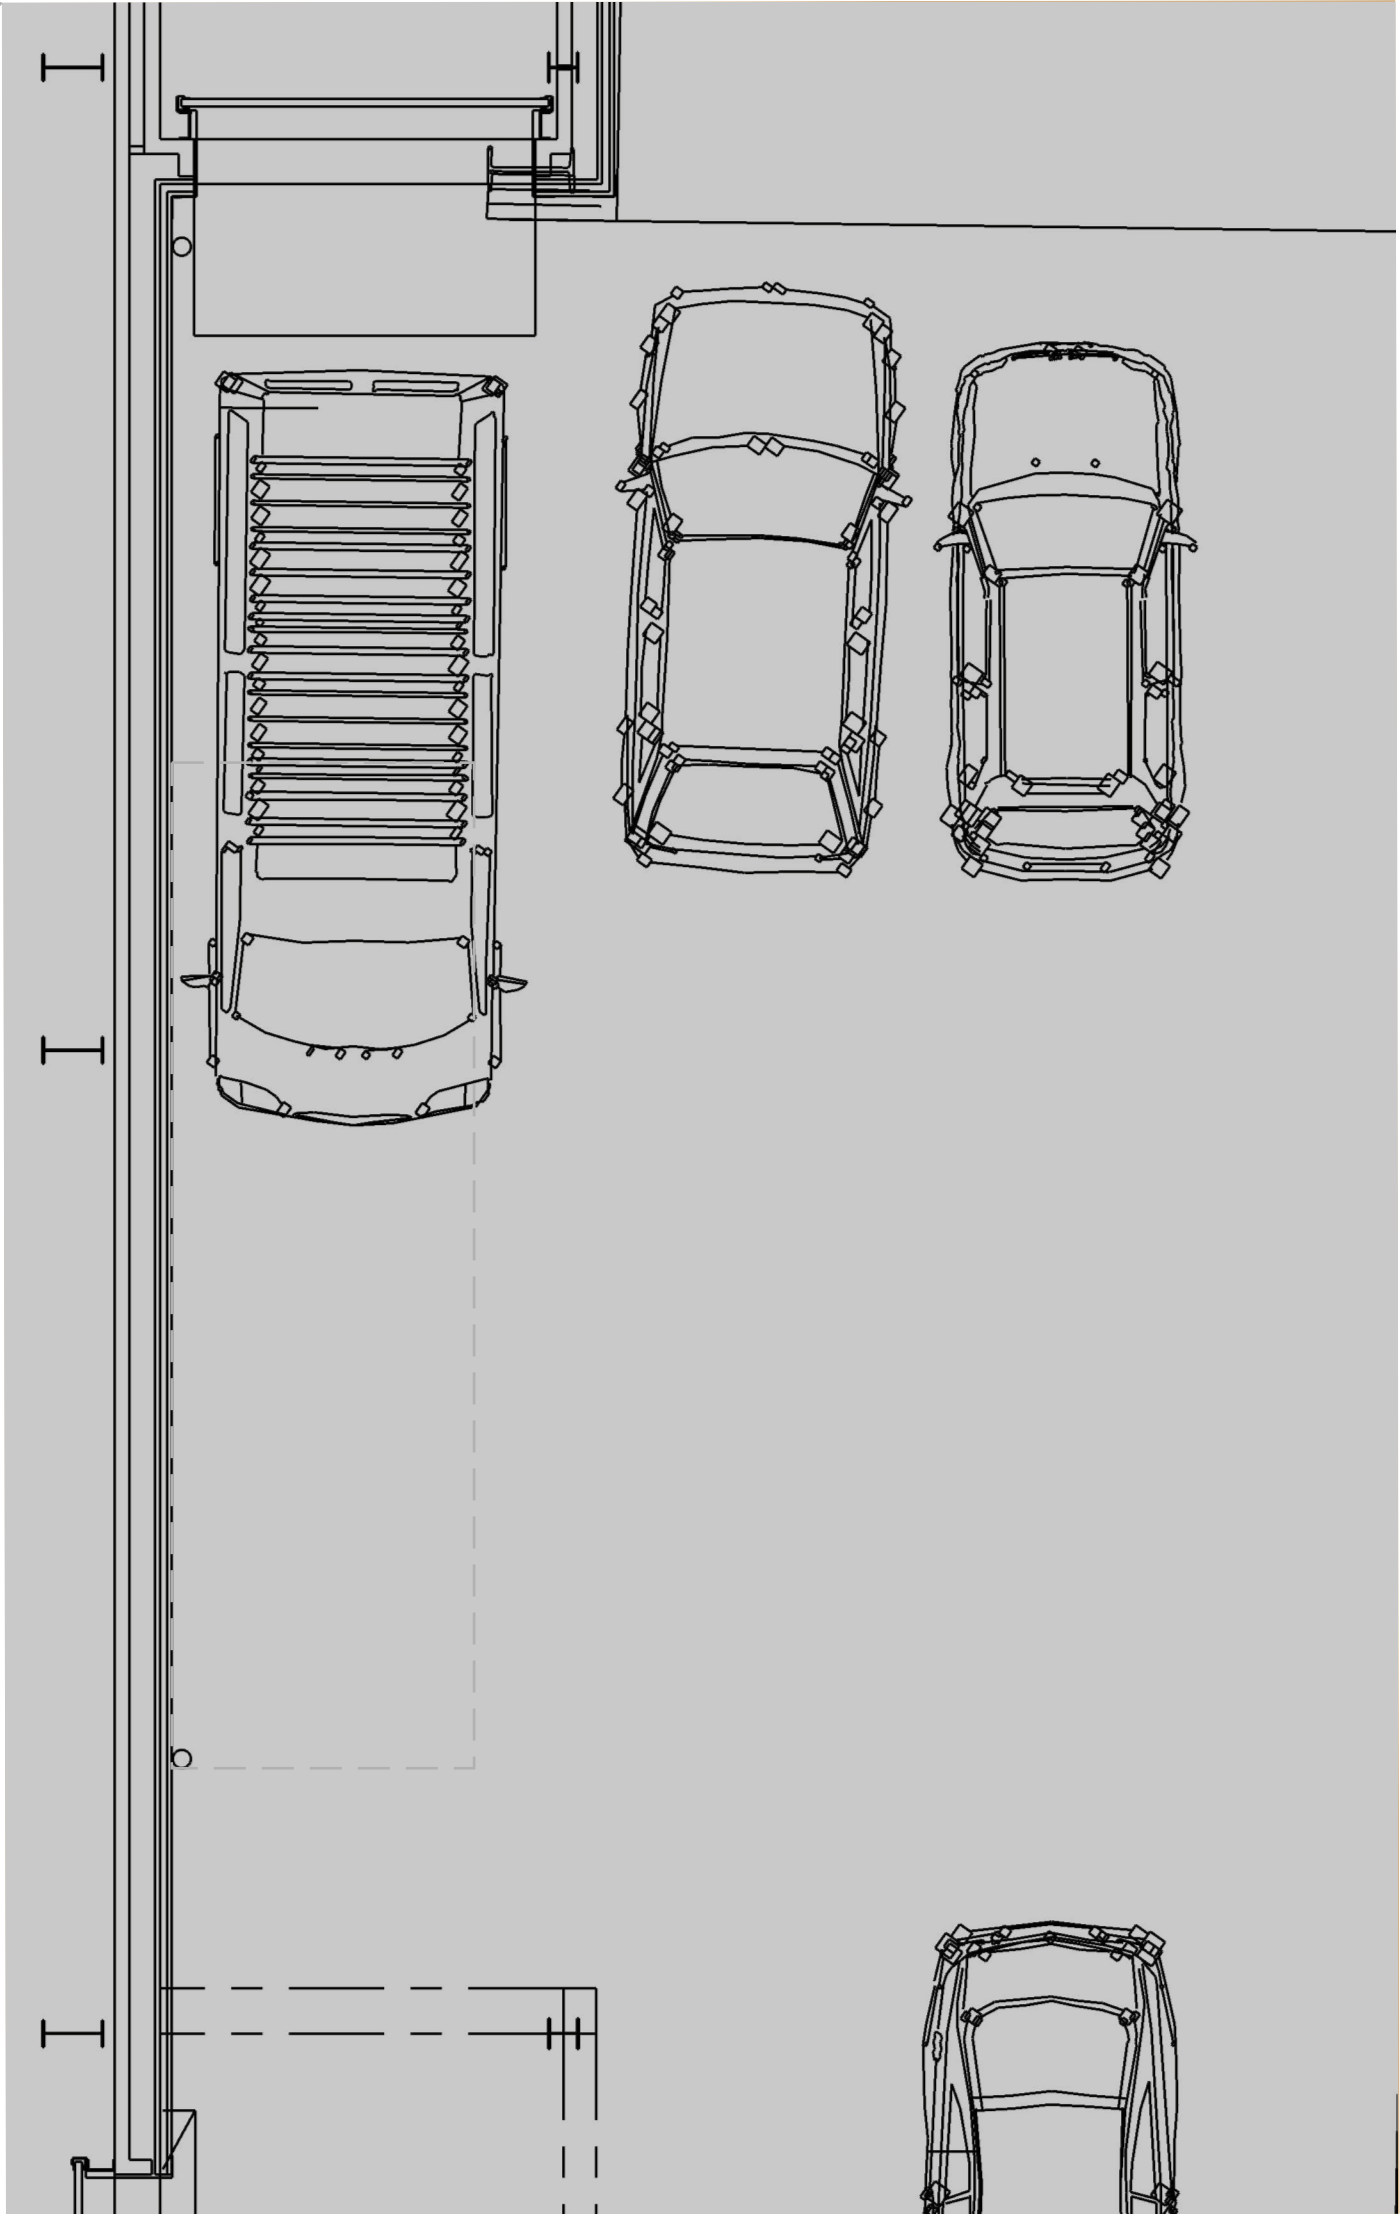


PART GROUND FLOOR PLAN SHOWING PROPOSED BIN STORE LOCATION

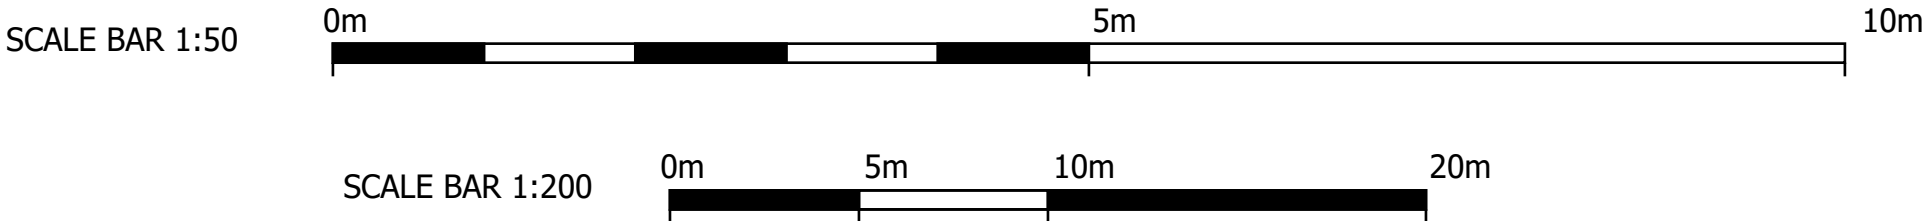

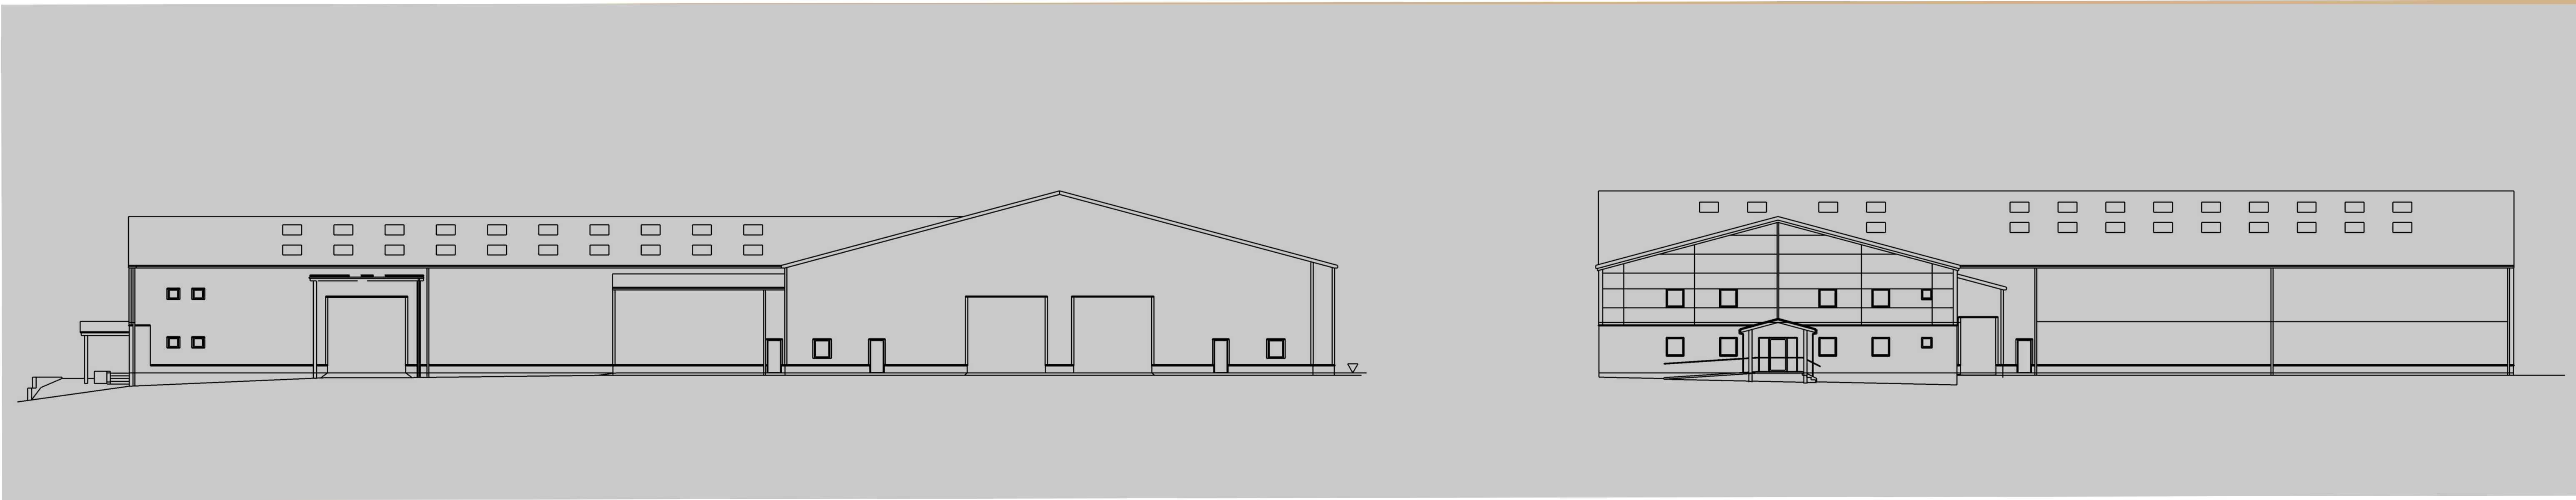


SIDE ELEVATION (EAST)


FRONT ELEVATION

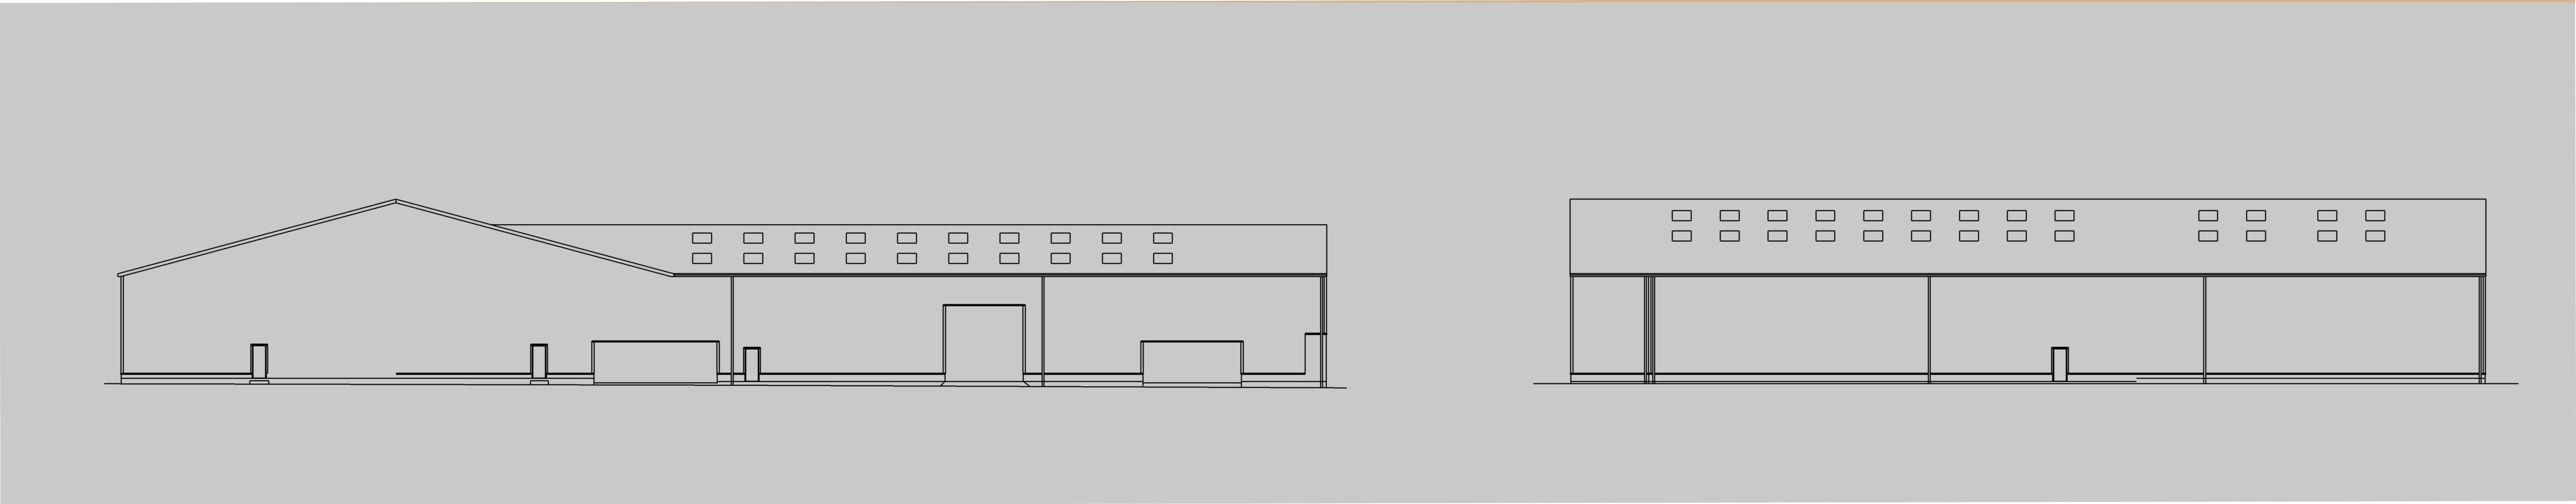

SIDE ELEVATION (WEST


BACK ELEVATION

 

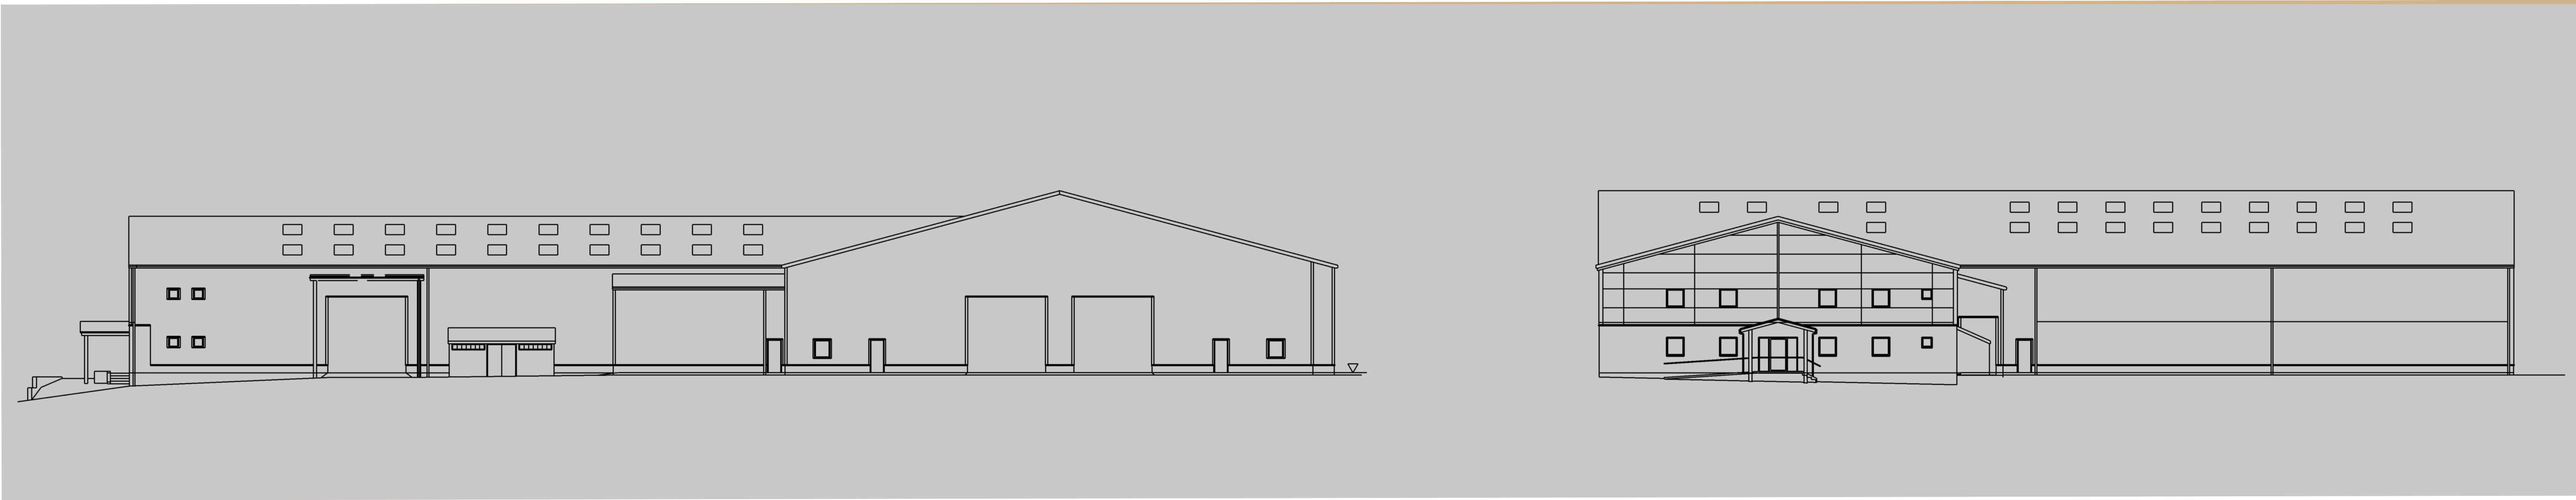

SIDE ELEVATION (EAST)

FRONT ELEVATION

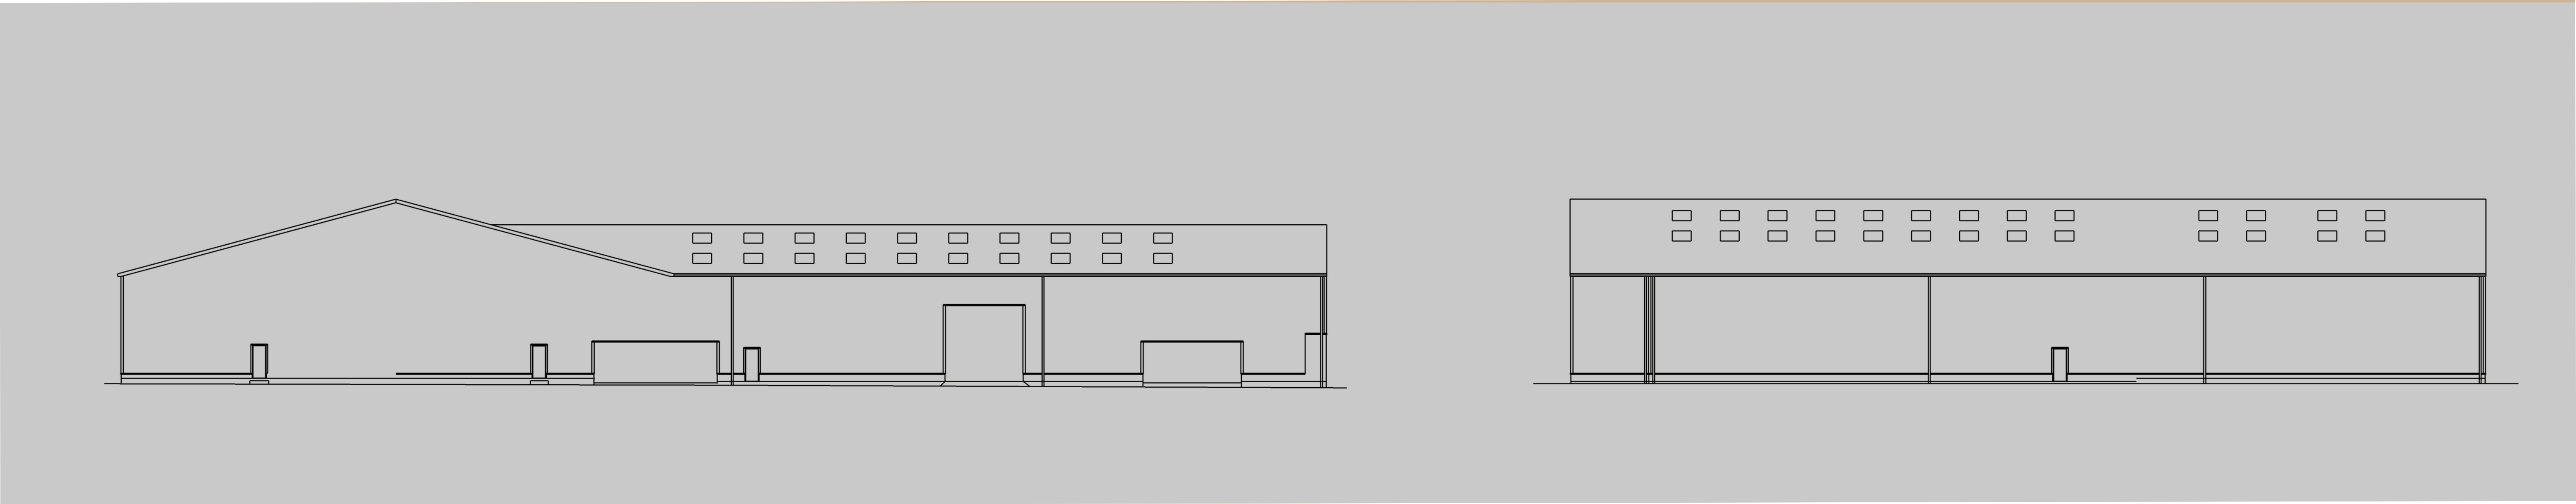

SIDE ELEVATION (WEST)

BACK ELEVATION

