



0m 1m 2m 3m 4m 5m


VISUAL SCALE 1:100 @ A3

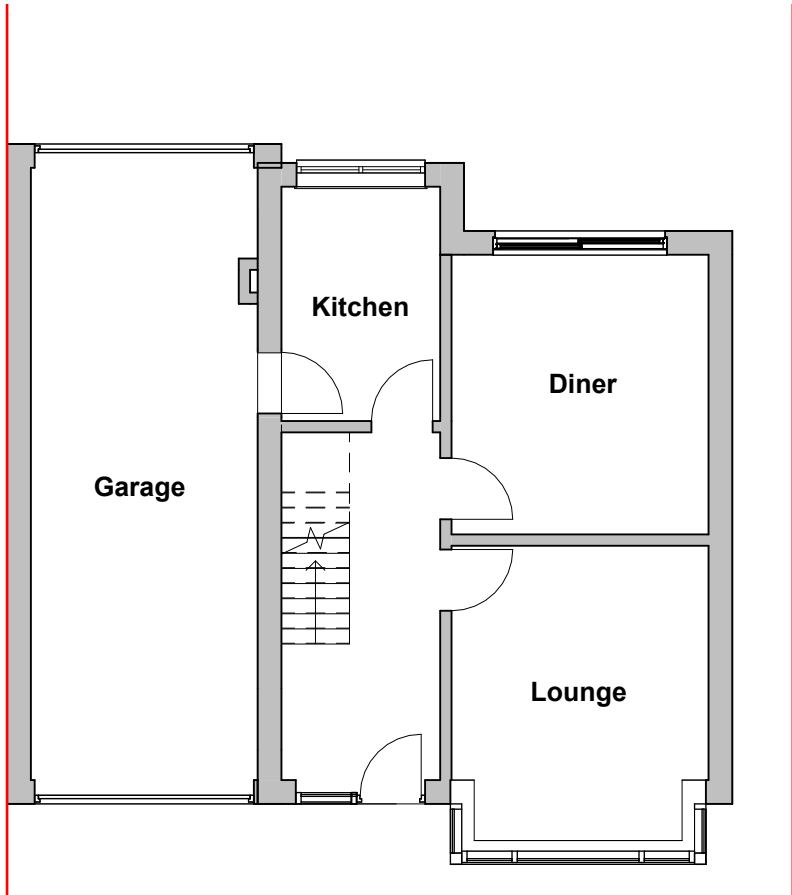

Ex Ground Floor
1 : 100

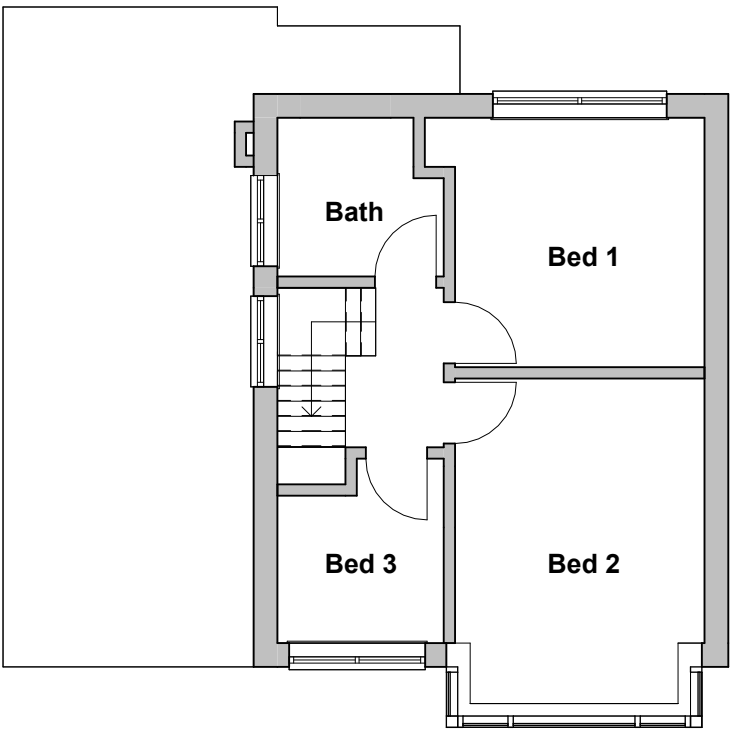

Ex First Floor
1 : 100

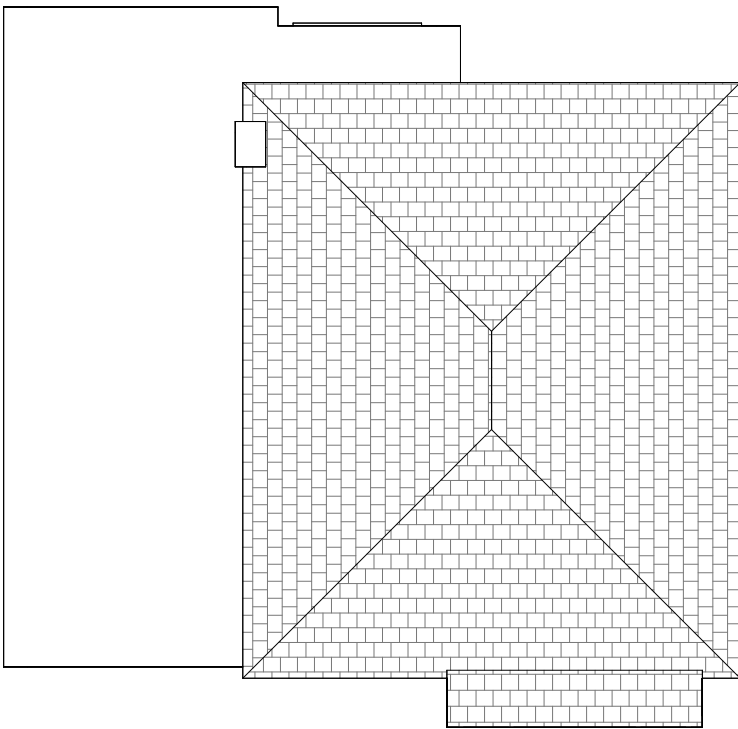

Ex Roof Plan
1 : 100

THIS DRAWING IS THE COPYRIGHT OF MD DESIGN CONSULTANCY. DO NOT SCALE FROM THESE DRAWINGS. ALL LEVELS/DIMENSIONS TO BE CHECKED ON SITE PRIOR TO WORKS COMMENCING. REPORT ALL DISCREPANCIES TO CLIENT/DESIGNER.

CIAT

affiliate



MD DESIGN
CONSULTANCY
07728417797
dabeer@mddesigns.co.uk

**Proposed Two Storey Side & Part
Single Rear Extension**
47 Park Range, Manchester M14 5HR

Existing Plans
(DR) A100

Project Number
0110

Client Name
Hani Fouani


Drawn By
MDR

Rev	Description	Date
A	Submitted for planning approval	11.04.26
B	Plans amended	01.06.26

Revision **B**



Ex Front Elevation
1 : 100

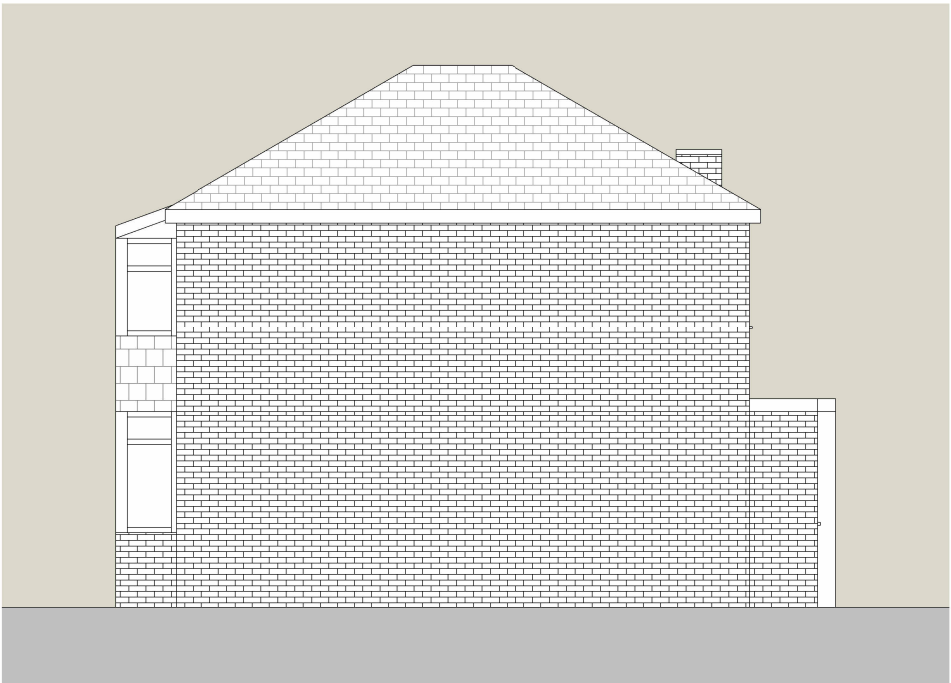

Ex RHS Elevation
1 : 100



Ex Rear Elevation
1 : 100



Ex LHS Elevation
1 : 100

THIS DRAWING IS THE COPYRIGHT OF MD DESIGN CONSULTANCY. DO NOT SCALE FROM THESE DRAWINGS. ALL LEVELS/DIMENSIONS TO BE CHECKED ON SITE PRIOR TO WORKS COMMENCING. REPORT ALL DISCREPANCIES TO CLIENT/DESIGNER.

**Proposed Two Storey Side & Part
Single Rear Extension**
47 Park Range, Manchester M14 5HR

Existing Elevations
(DR) A101



Project Number
0110

Client Name
Hani Fouani

Drawn By
MDR

Rev	Description	Date
A	Submitted for planning approval	11.04.26
B	Plans amended	01.06.26

Revision **B**

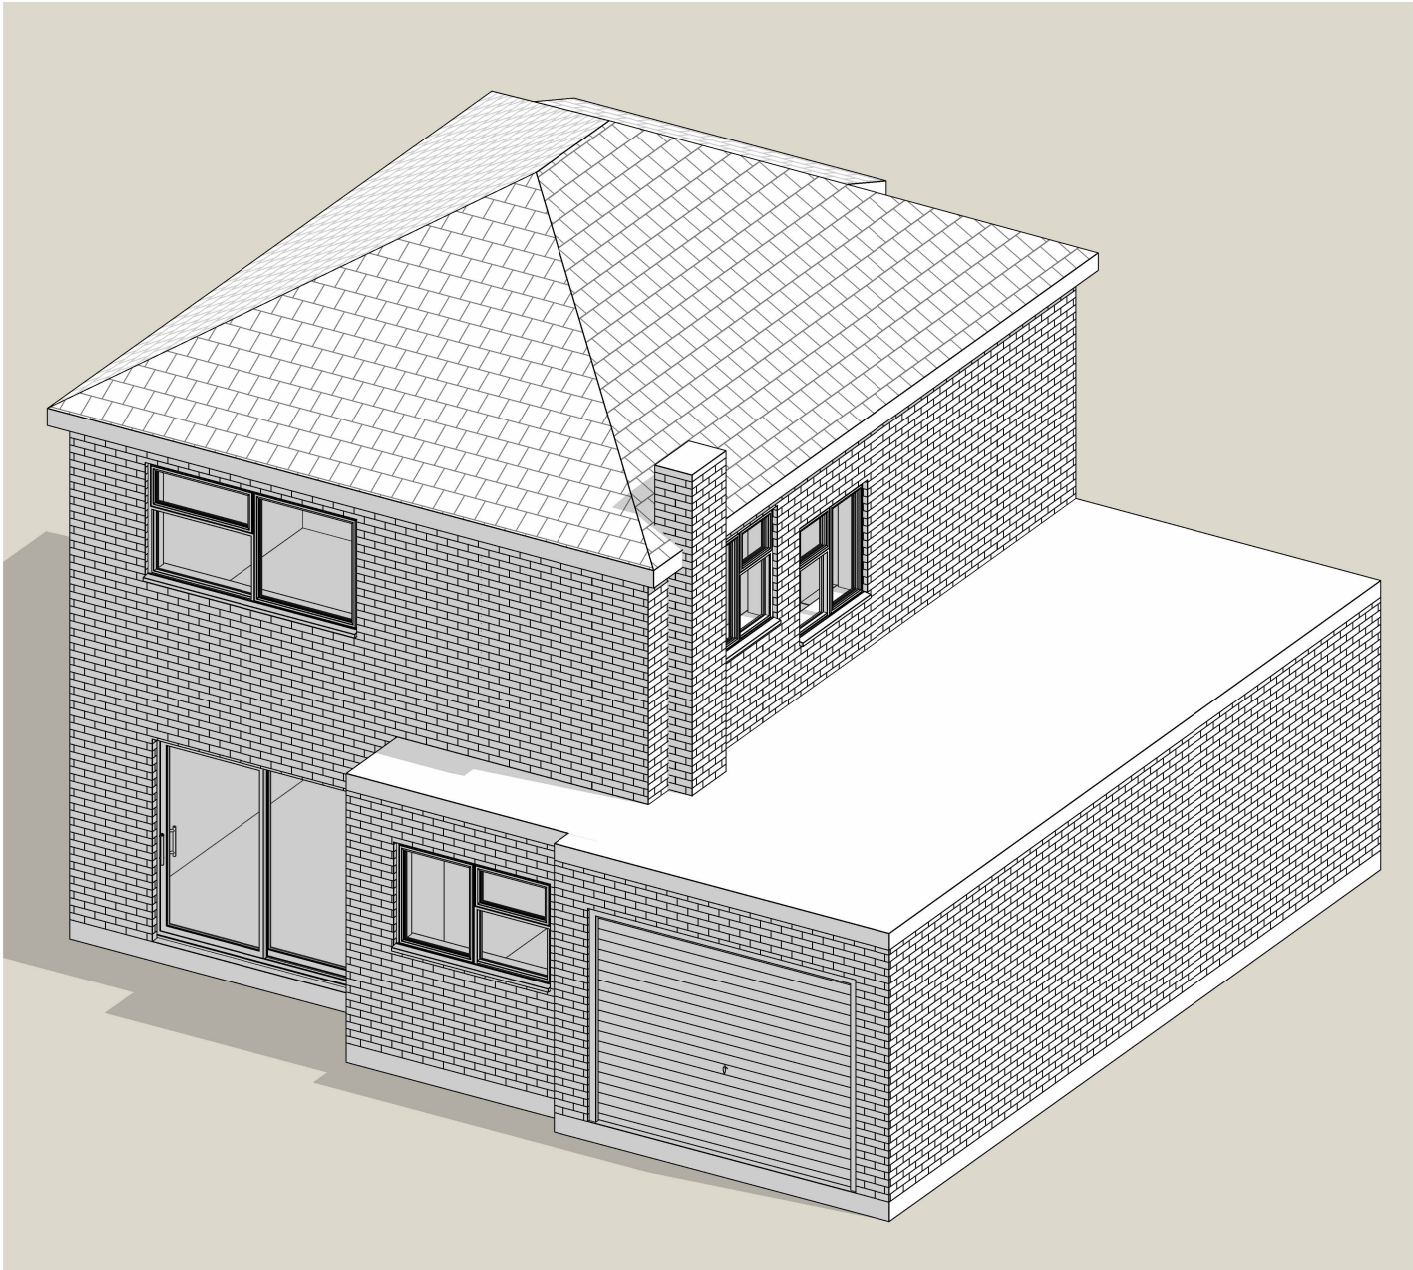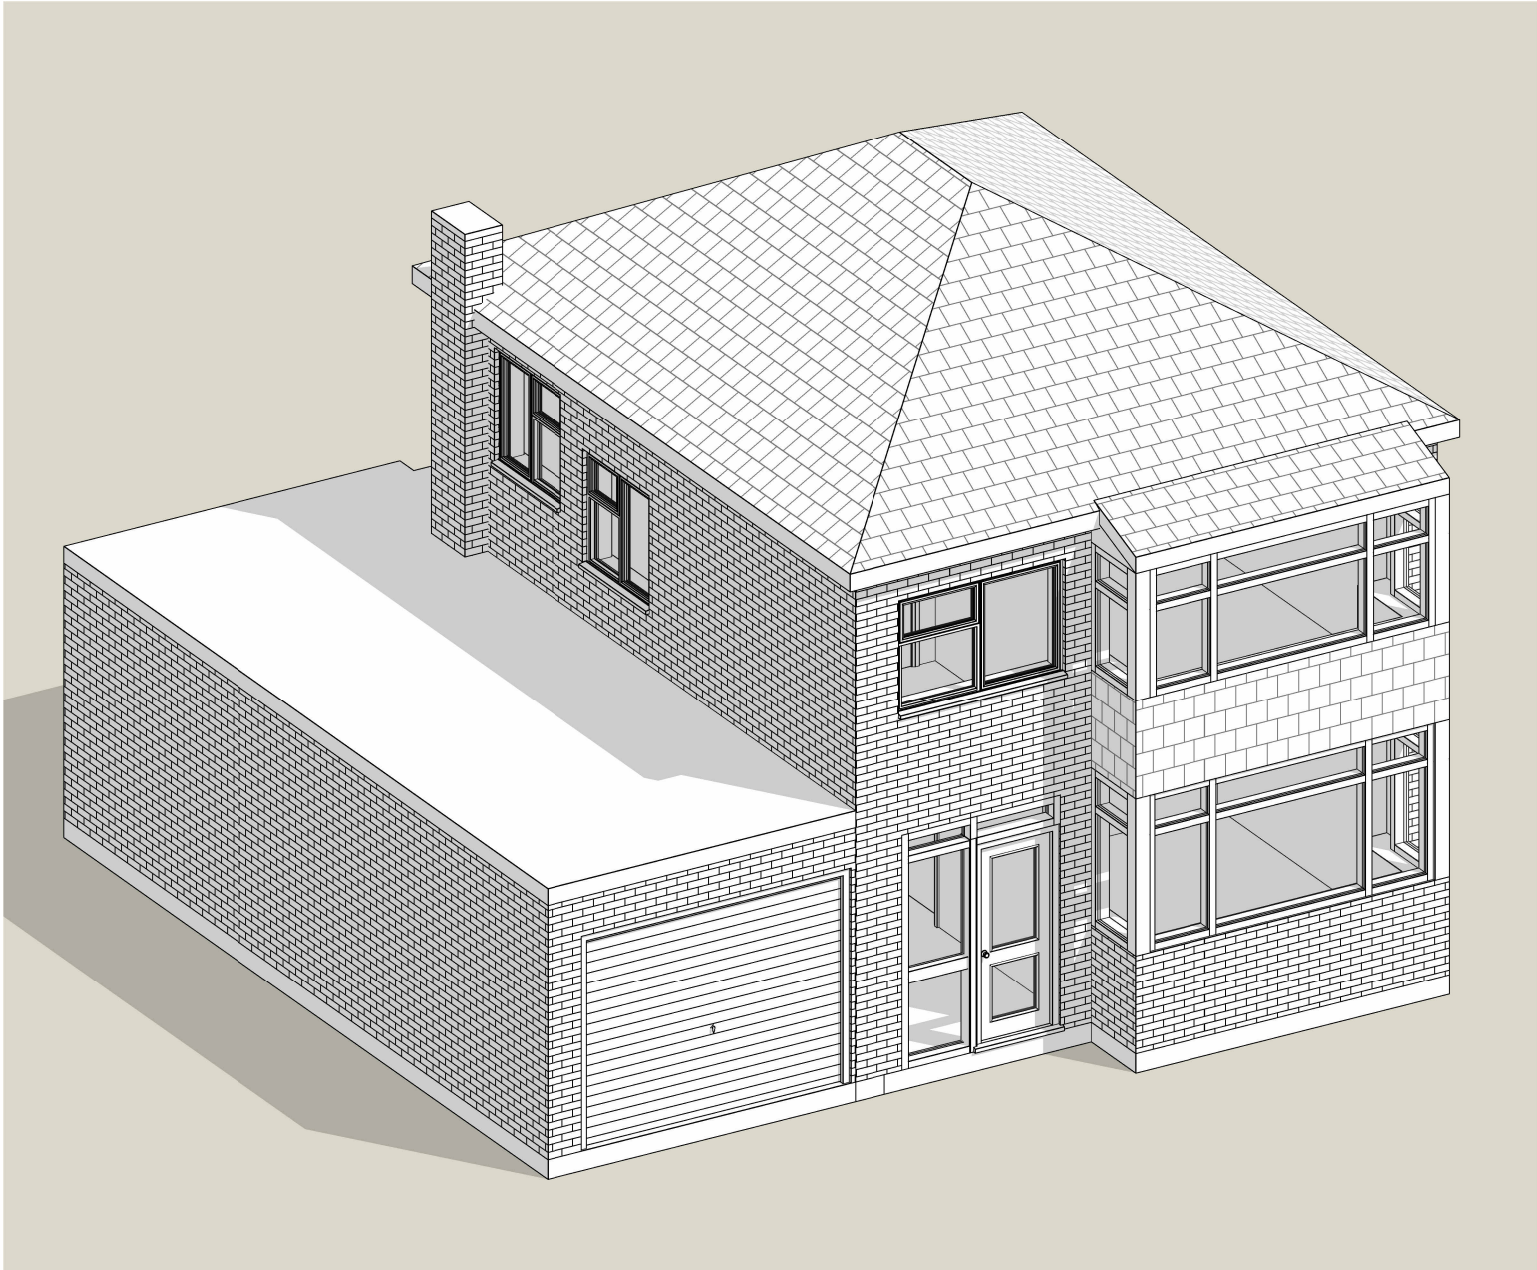

3D Ex Front

3D Ex Rear

THIS DRAWING IS THE COPYRIGHT OF MD DESIGN CONSULTANCY. DO NOT SCALE FROM THESE DRAWINGS. ALL LEVELS/DIMENSIONS TO BE CHECKED ON SITE PRIOR TO WORKS COMMENCING. REPORT ALL DISCREPANCIES TO CLIENT/DESIGNER.

**Proposed Two Storey Side & Part
Single Rear Extension**
47 Park Range, Manchester M14 5HR

Existing 3D Views
(DR) A102

Project Number
0110

Client Name
Hani Fouani

Drawn By
MDR

Rev	Description	Date
A	Submitted for planning approval	11.04.26
B	Plans amended	01.06.26

Revision **B**


CIAT

affiliate



MD DESIGN
CONSULTANCY
07728417797
dabeer@mddesigns.co.uk

0m 1m 2m 3m 4m 5m


VISUAL SCALE 1:100 @ A3

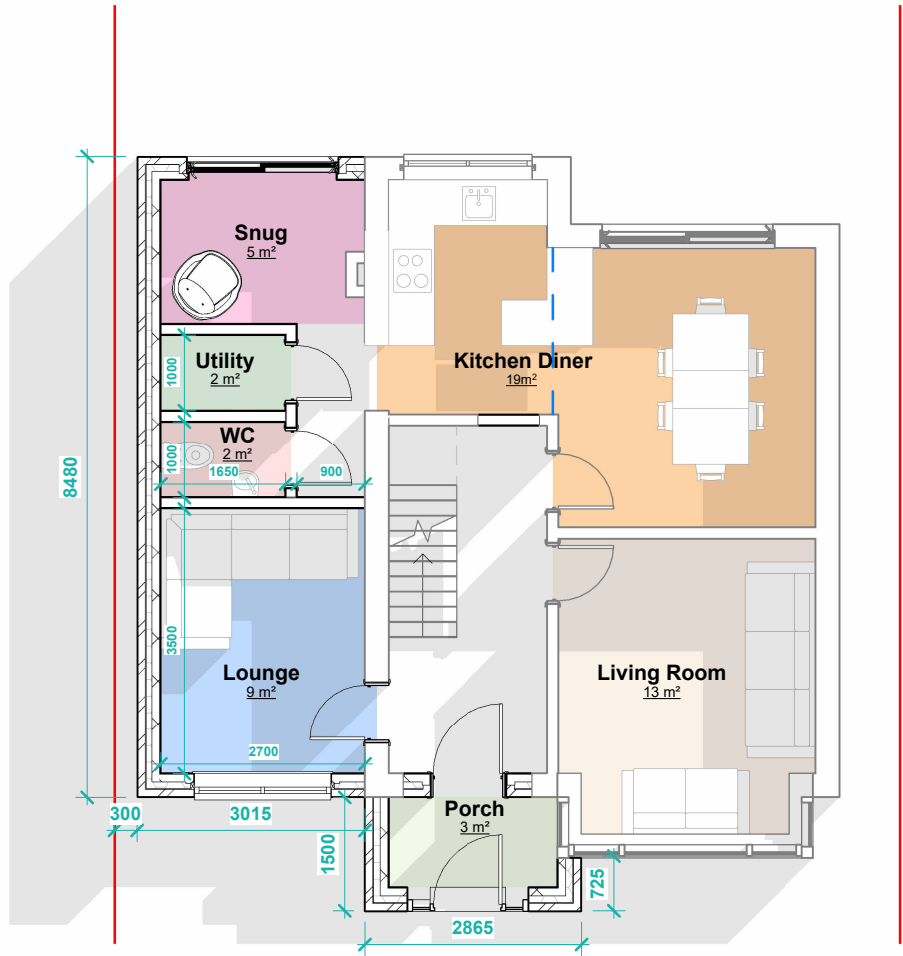

PP Ground Floor
1 : 100

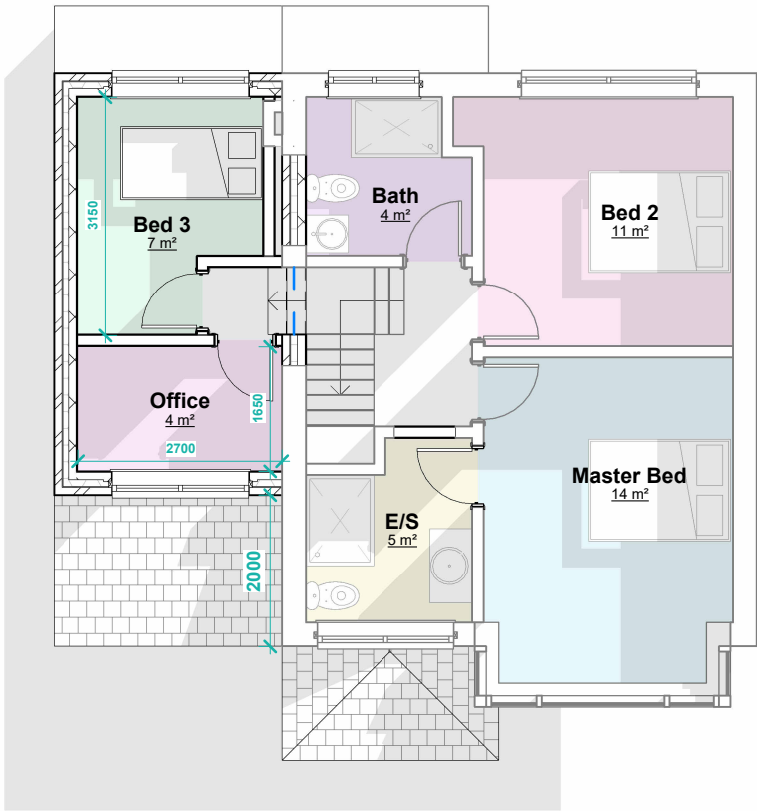

PP First Floor
1 : 100

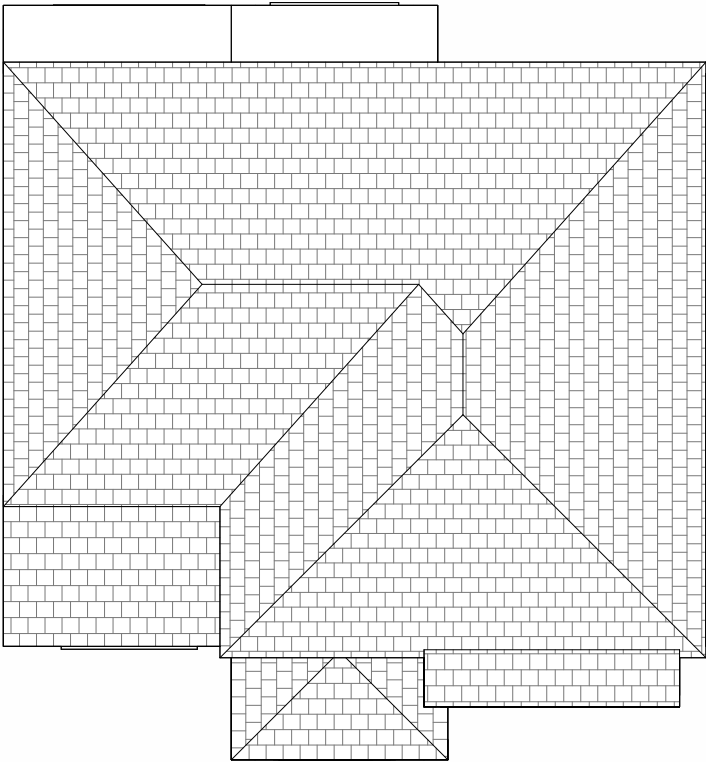

PP Roof Plan
1 : 100

THIS DRAWING IS THE COPYRIGHT OF MD DESIGN CONSULTANCY. DO NOT SCALE FROM THESE DRAWINGS. ALL LEVELS/DIMENSIONS TO BE CHECKED ON SITE PRIOR TO WORKS COMMENCING. REPORT ALL DISCREPANCIES TO CLIENT/DESIGNER.

CIAT

affiliate



MD DESIGN

CONSULTANCY

07728417797

dabeer@mddesigns.co.uk

Proposed Two Storey Side & Part
Single Rear Extension

47 Park Range, Manchester M14 5HR

Proposed Plans (DR) A200	Client Name Hani Fouani
Project Number 0110	Drawn By MDR

Rev	Description	Date
A	Submitted for planning approval	11.04.26
B	Plans amended	01.06.26

Revision **B**




PP Front Elevation
1 : 100



PP RHS Elevation
1 : 100



PP Rear Elevation
1 : 100

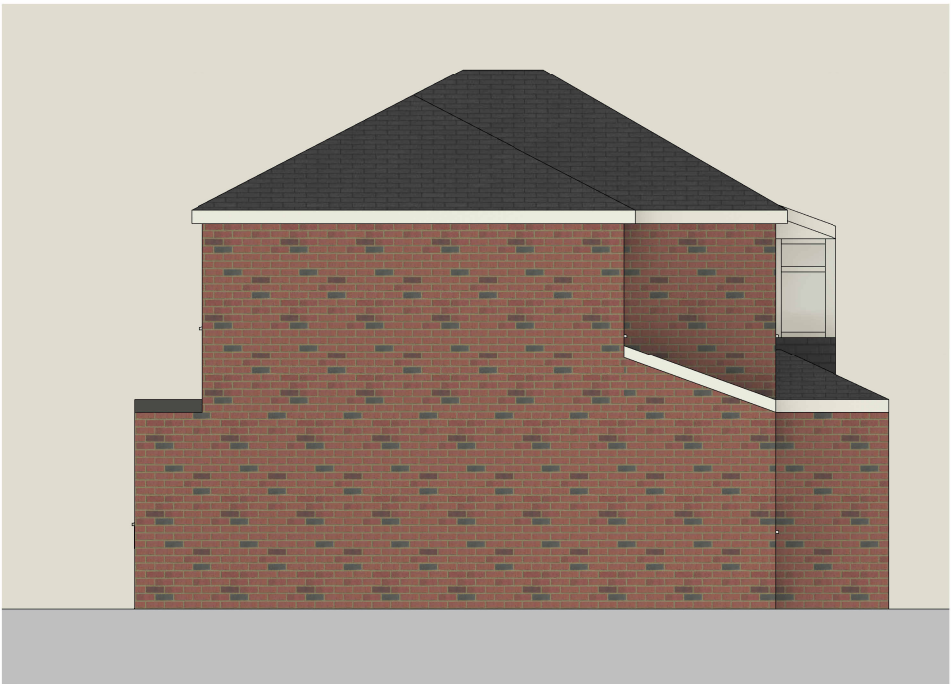

PPLHS Elevation Copy 1
1 : 100

THIS DRAWING IS THE COPYRIGHT OF MD DESIGN CONSULTANCY. DO NOT SCALE FROM THESE DRAWINGS. ALL LEVELS/DIMENSIONS TO BE CHECKED ON SITE PRIOR TO WORKS COMMENCING. REPORT ALL DISCREPANCIES TO CLIENT/DESIGNER.

**Proposed Two Storey Side & Part
Single Rear Extension**
47 Park Range, Manchester M14 5HR

Proposed Elevations
(DR) A201


Project Number
0110

Client Name
Hani Fouani

Drawn By
MDR

Rev	Description	Date
A	Submitted for planning approval	11.04.26
B	Plans amended	01.06.26

Revision **B**

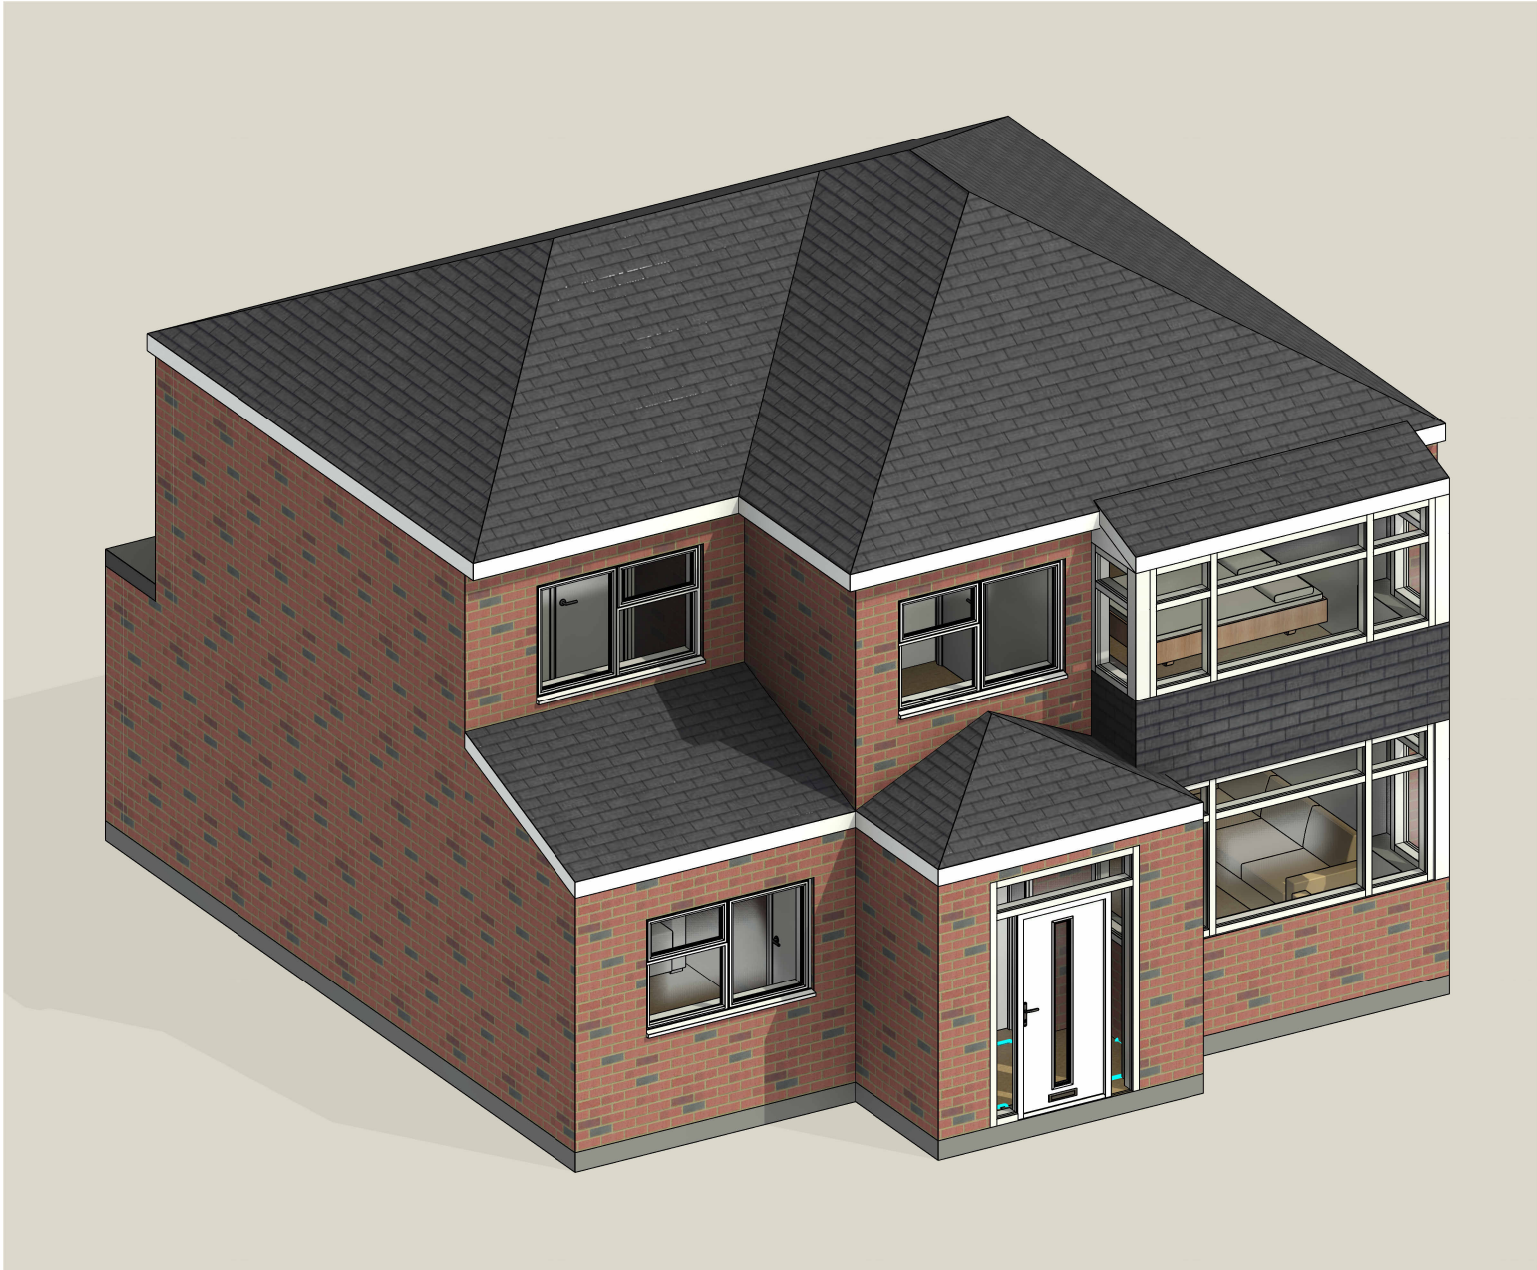

3D PP Front

3D PP Rear

THIS DRAWING IS THE COPYRIGHT OF MD DESIGN CONSULTANCY. DO NOT SCALE FROM THESE DRAWINGS. ALL LEVELS/DIMENSIONS TO BE CHECKED ON SITE PRIOR TO WORKS COMMENCING. REPORT ALL DISCREPANCIES TO CLIENT/DESIGNER.

**Proposed Two Storey Side & Part
Single Rear Extension**
47 Park Range, Manchester M14 5HR

Proposed 3D Views
(DR) A202
Project Number
0110

Client Name
Hani Fouani
Drawn By
MDR

Rev	Description	Date
A	Submitted for planning approval	11.04.26
B	Plans amended	01.06.26
Revision B		

CIAT

affiliate




MD DESIGN

CONSULTANCY

07728417797

dabeer@mddesigns.co.uk


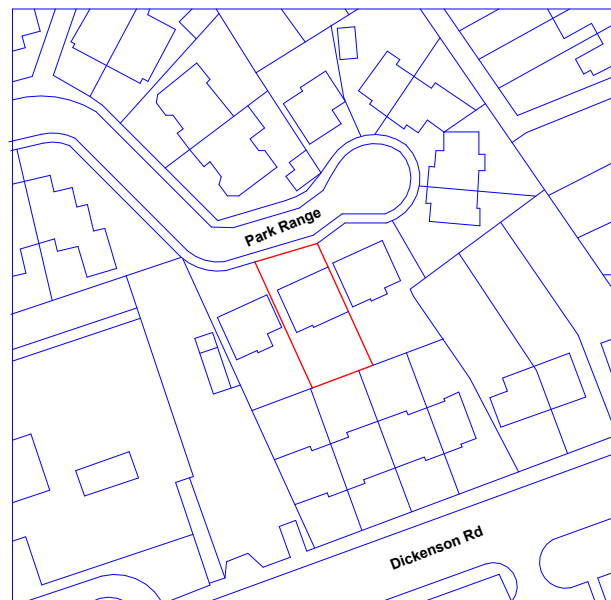


Location Plans

1 : 1250




VISUAL SCALE 1:1250 @ A3

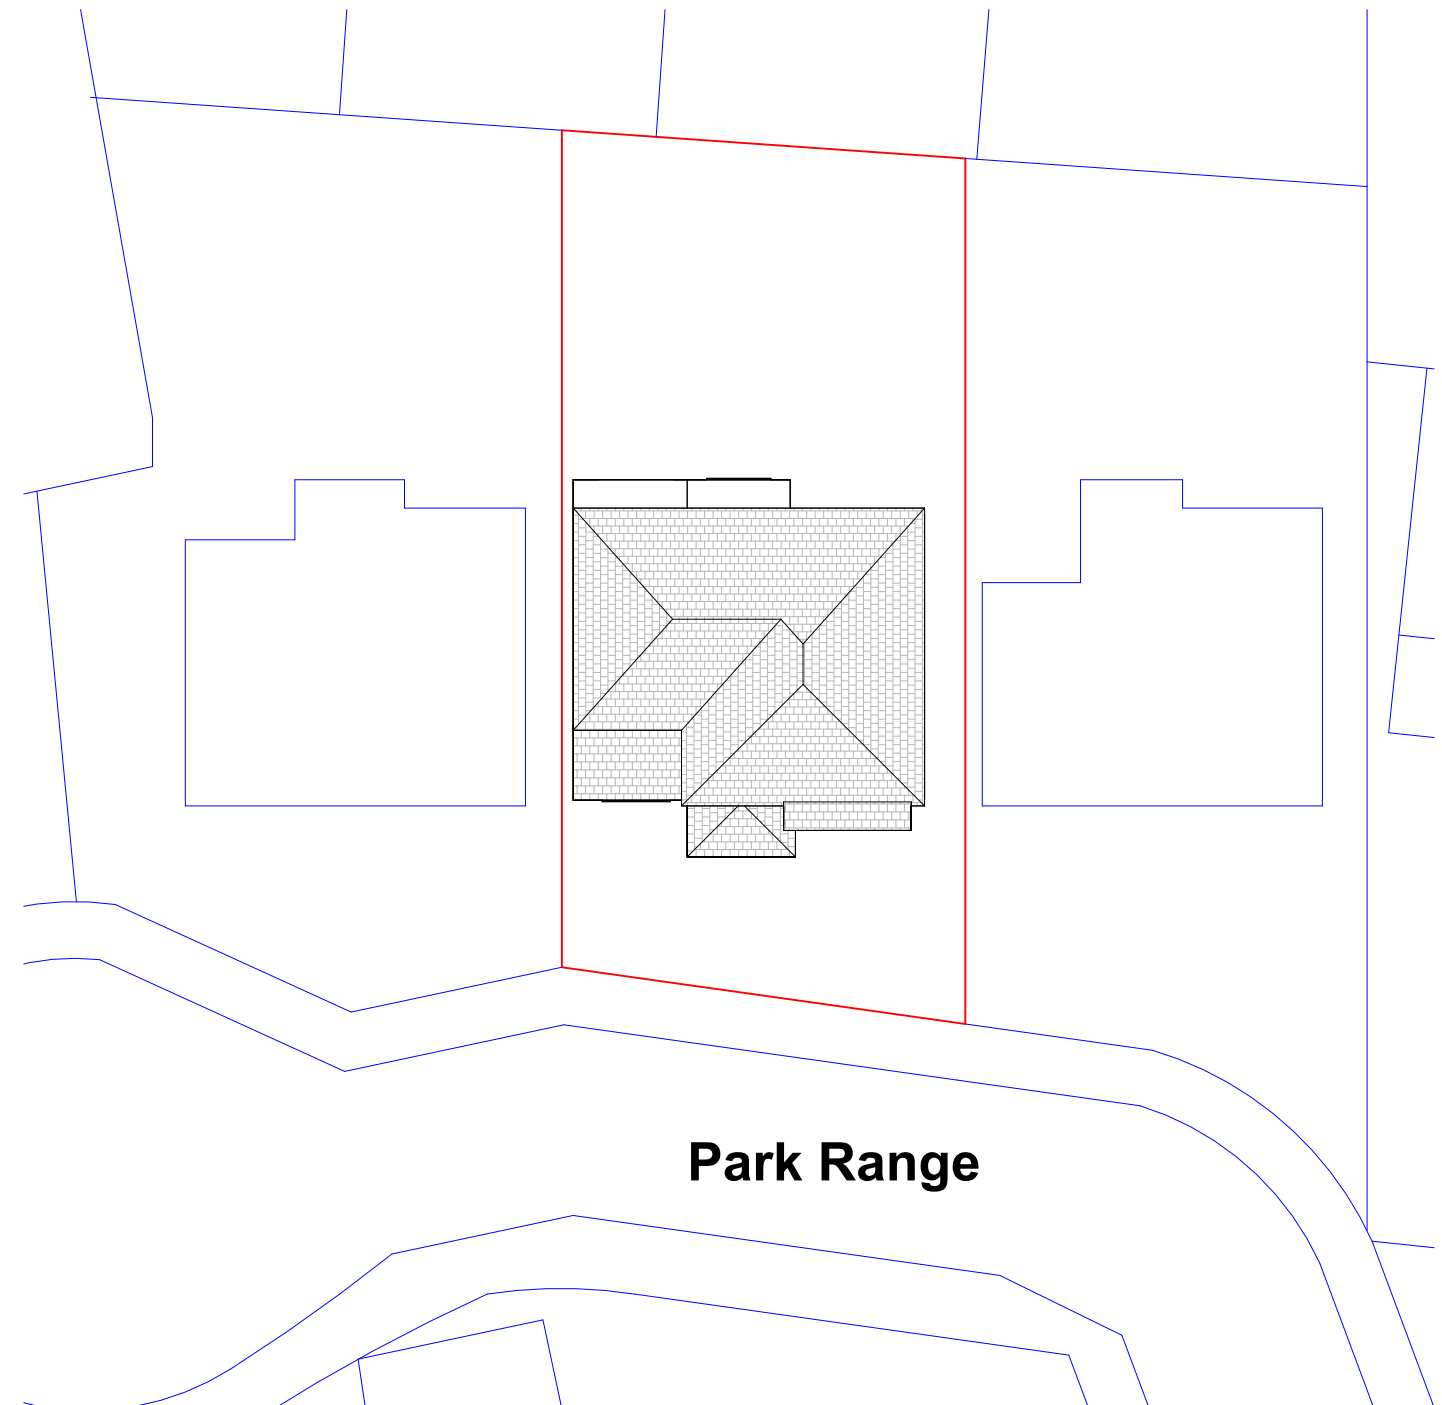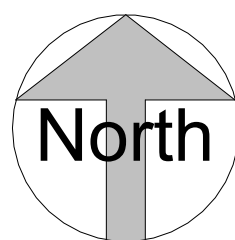


Park Range

Site Plan

1 : 200

 

VISUAL SCALE 1:200 @ A3

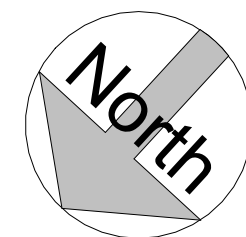

THIS DRAWING IS THE COPYRIGHT OF MD DESIGN CONSULTANCY. DO NOT SCALE FROM THESE DRAWINGS. ALL LEVELS/DIMENSIONS TO BE CHECKED ON SITE PRIOR TO WORKS COMMENCING. REPORT ALL DISCREPANCIES TO CLIENT/DESIGNER.

Proposed Two Storey Side & Part Single Rear Extension

47 Park Range, Manchester M14 5HR

Location & Site Plan
(DR) A204

Project Number
0110

Client Name
Hani Fouani

Drawn By
MDR

Rev	Description	Date
A	Submitted for planning approval	11.04.26
B	Plans amended	01.06.26

Revision **B**

CIAT

affiliate



MD DESIGN
CONSULTANCY

07728417797
dabeer@mddesigns.co.uk