

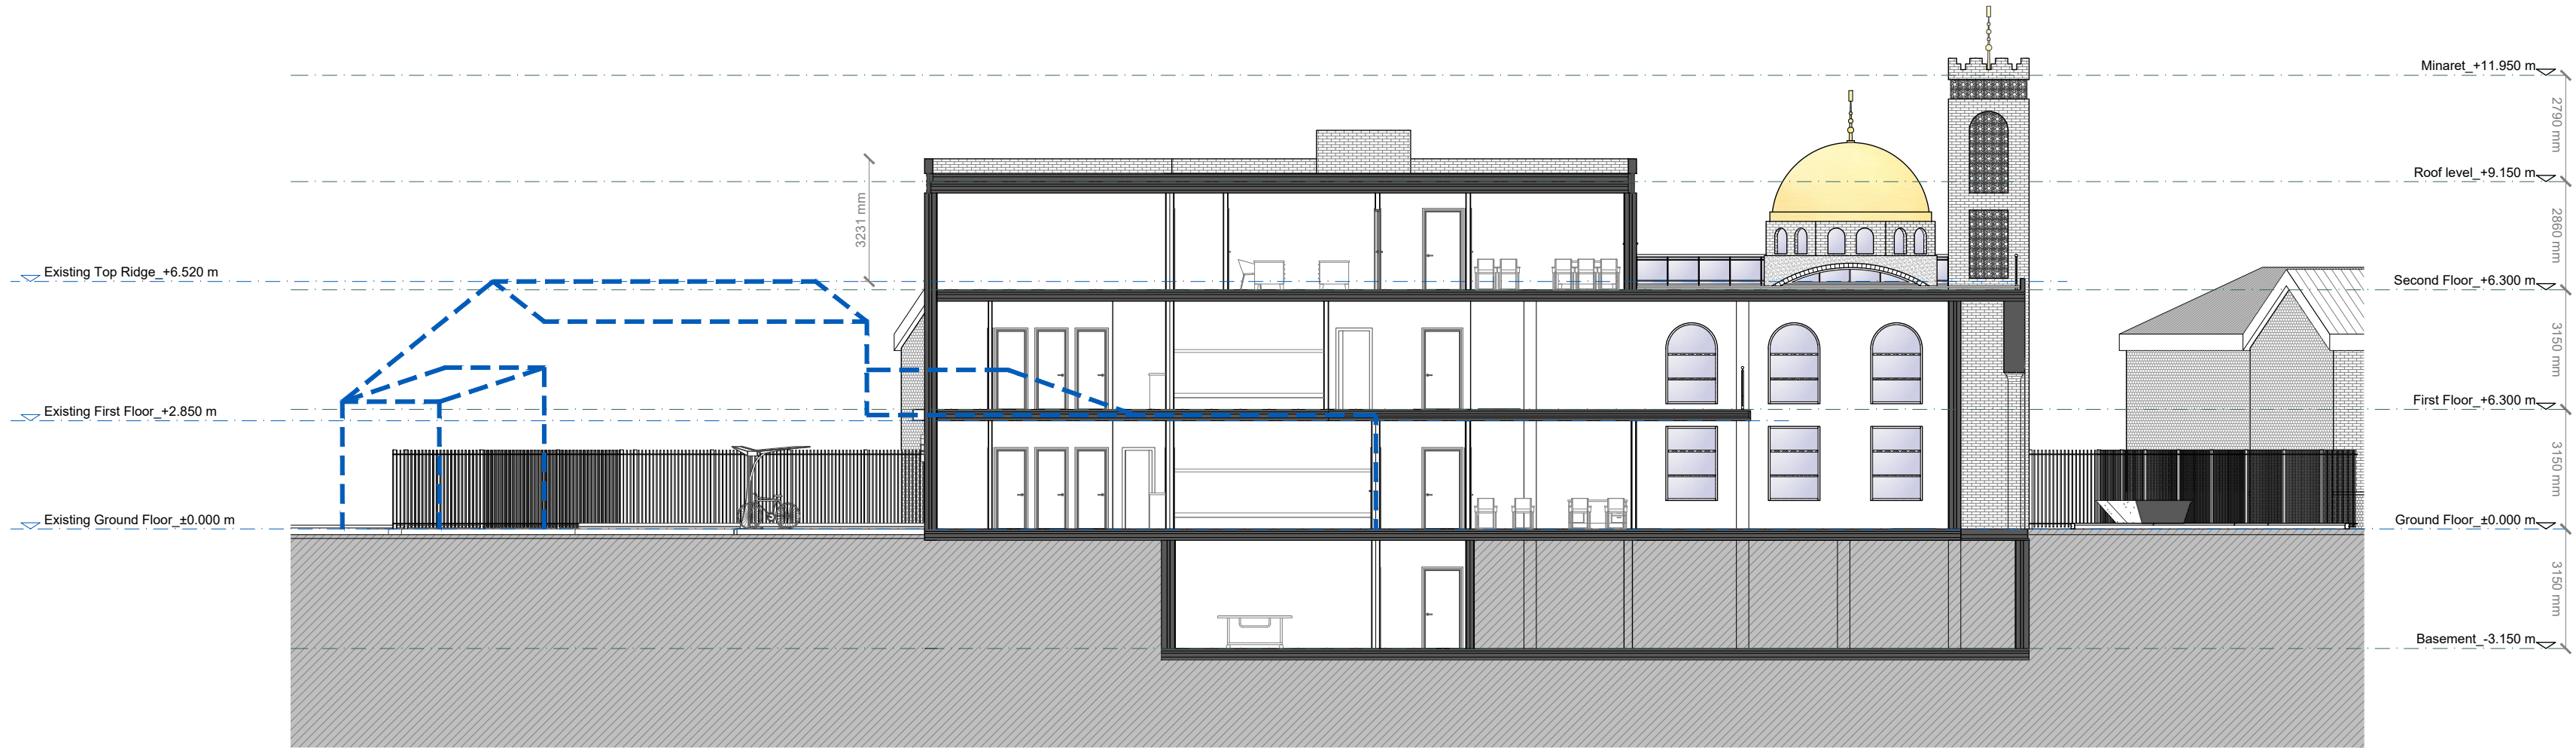


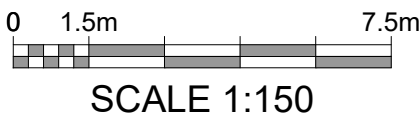

Proposed Cross Section A-A

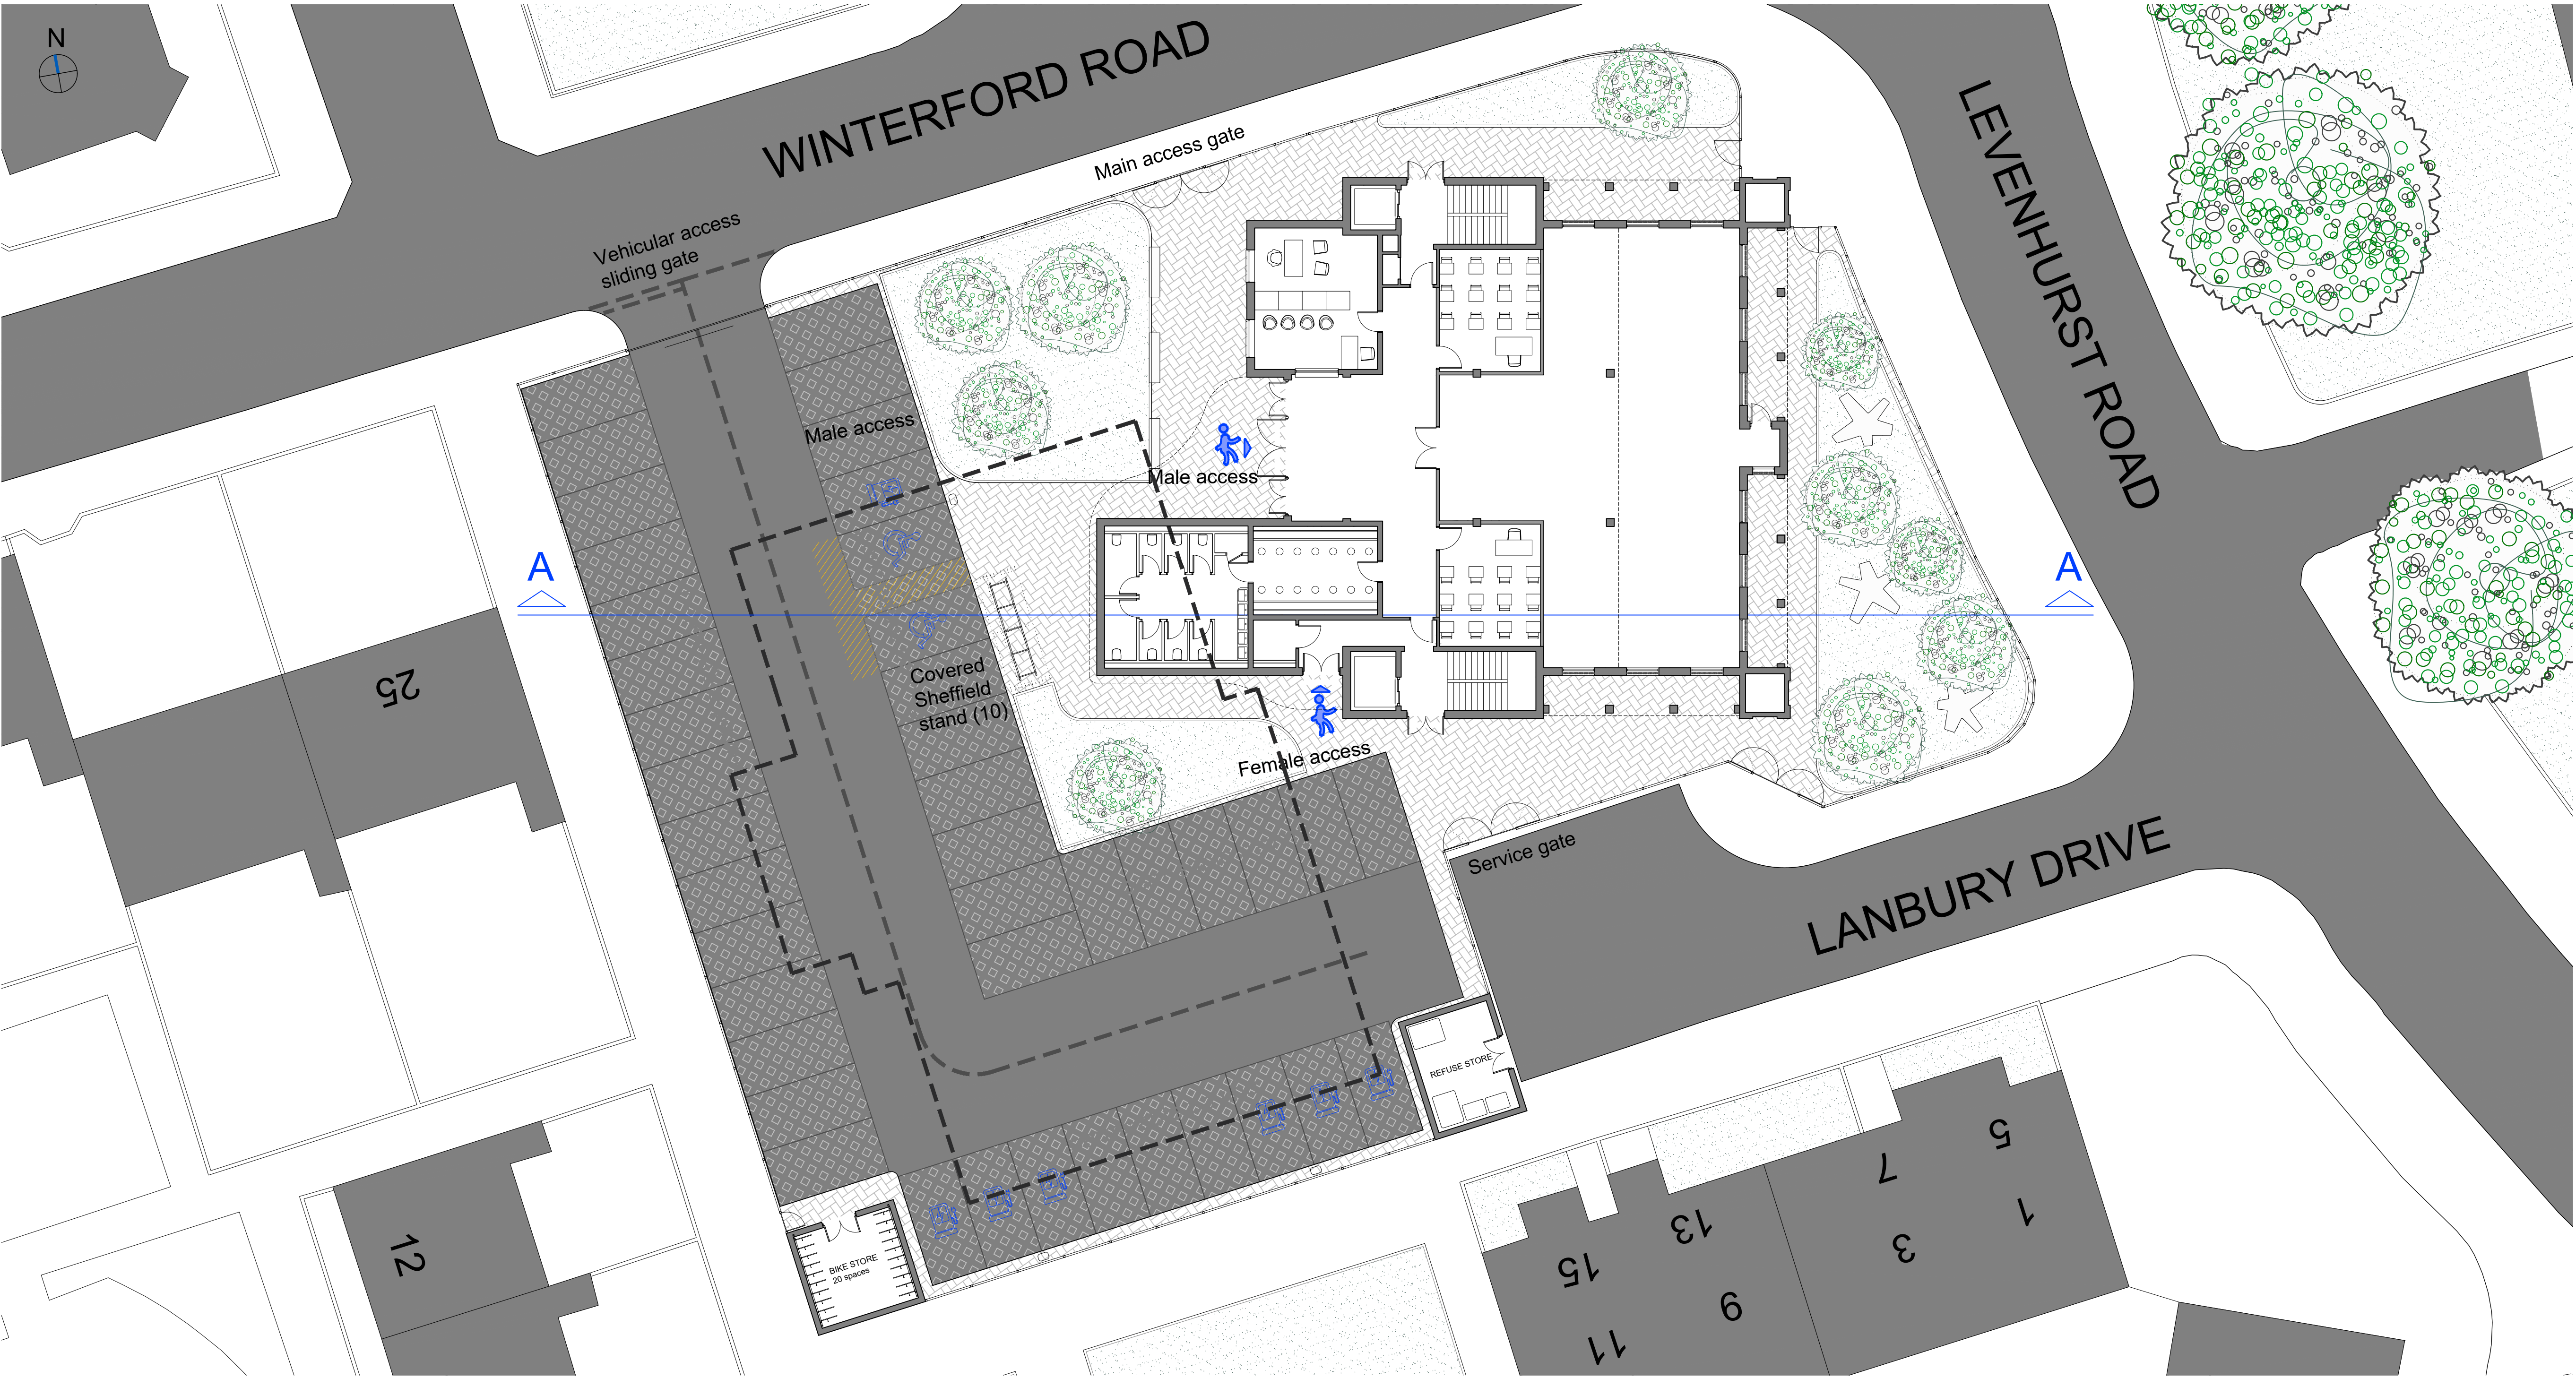

Proposed site plan

©
DO NOT SCALE - Use figured dimensions only. Contractor is to check all dimensions before commencement of works. This drawing is copyright. This data to be used as a ref file only - not as live data. This drawing must only be used for the purpose for which it is supplied.

NOTES:

B	23/04/2026	Lift and staircase	DR
A01	04/03/2026	Existing Building	DR
Rev No	Date	Revision Description	Issued by

SEED
Architects

Parsonage Chambers
3 Parsonage
Manchester
M3 2HW
● Tel: 0161 832 5750 ● E: office@seedarchitects.co.uk ●

status
Planning

job title
Sunnah Mosque, Manchester

Location	Winterford Road, Cheetham Hill, M8 9PB, Manchester
----------	---

drawing title
Cross Section-Height comparison

author DR	date 18/12/25
checker RH	date 18/12/25
scale 1:150@A1	paper size A1

Project no. 3283	Cont. -	Seed drawing no. S14	Rev. B
---------------------	------------	-------------------------	-----------