


job title
Al-Sunnah Mosque, Manchester

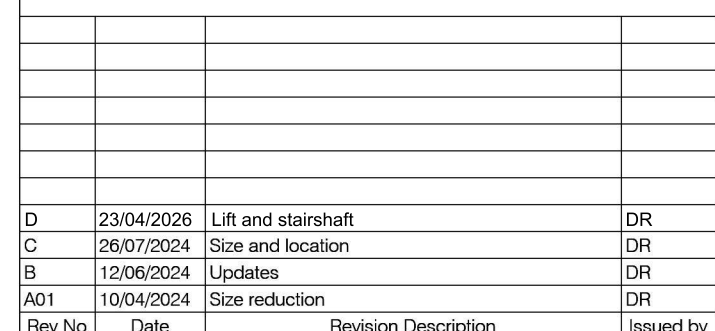

SEED Architects
Parsonage Chambers
3 Parsonage
Manchester
M3 2HW
● Tel: 0161 832 5750 ● E: office@seedarchitects.co.uk ●



job title
Al-Sunnah Mosque, Manchester



drawing title	
North and South elevations, Section AA	

author Designer	date 20/11/23
checker Checker	date 20/11/23
scale 1 : 100	paper size A1

Project no. 3283	Cont. -	Seed drawing no. S03	Rev. D
---------------------	------------	-------------------------	-----------