


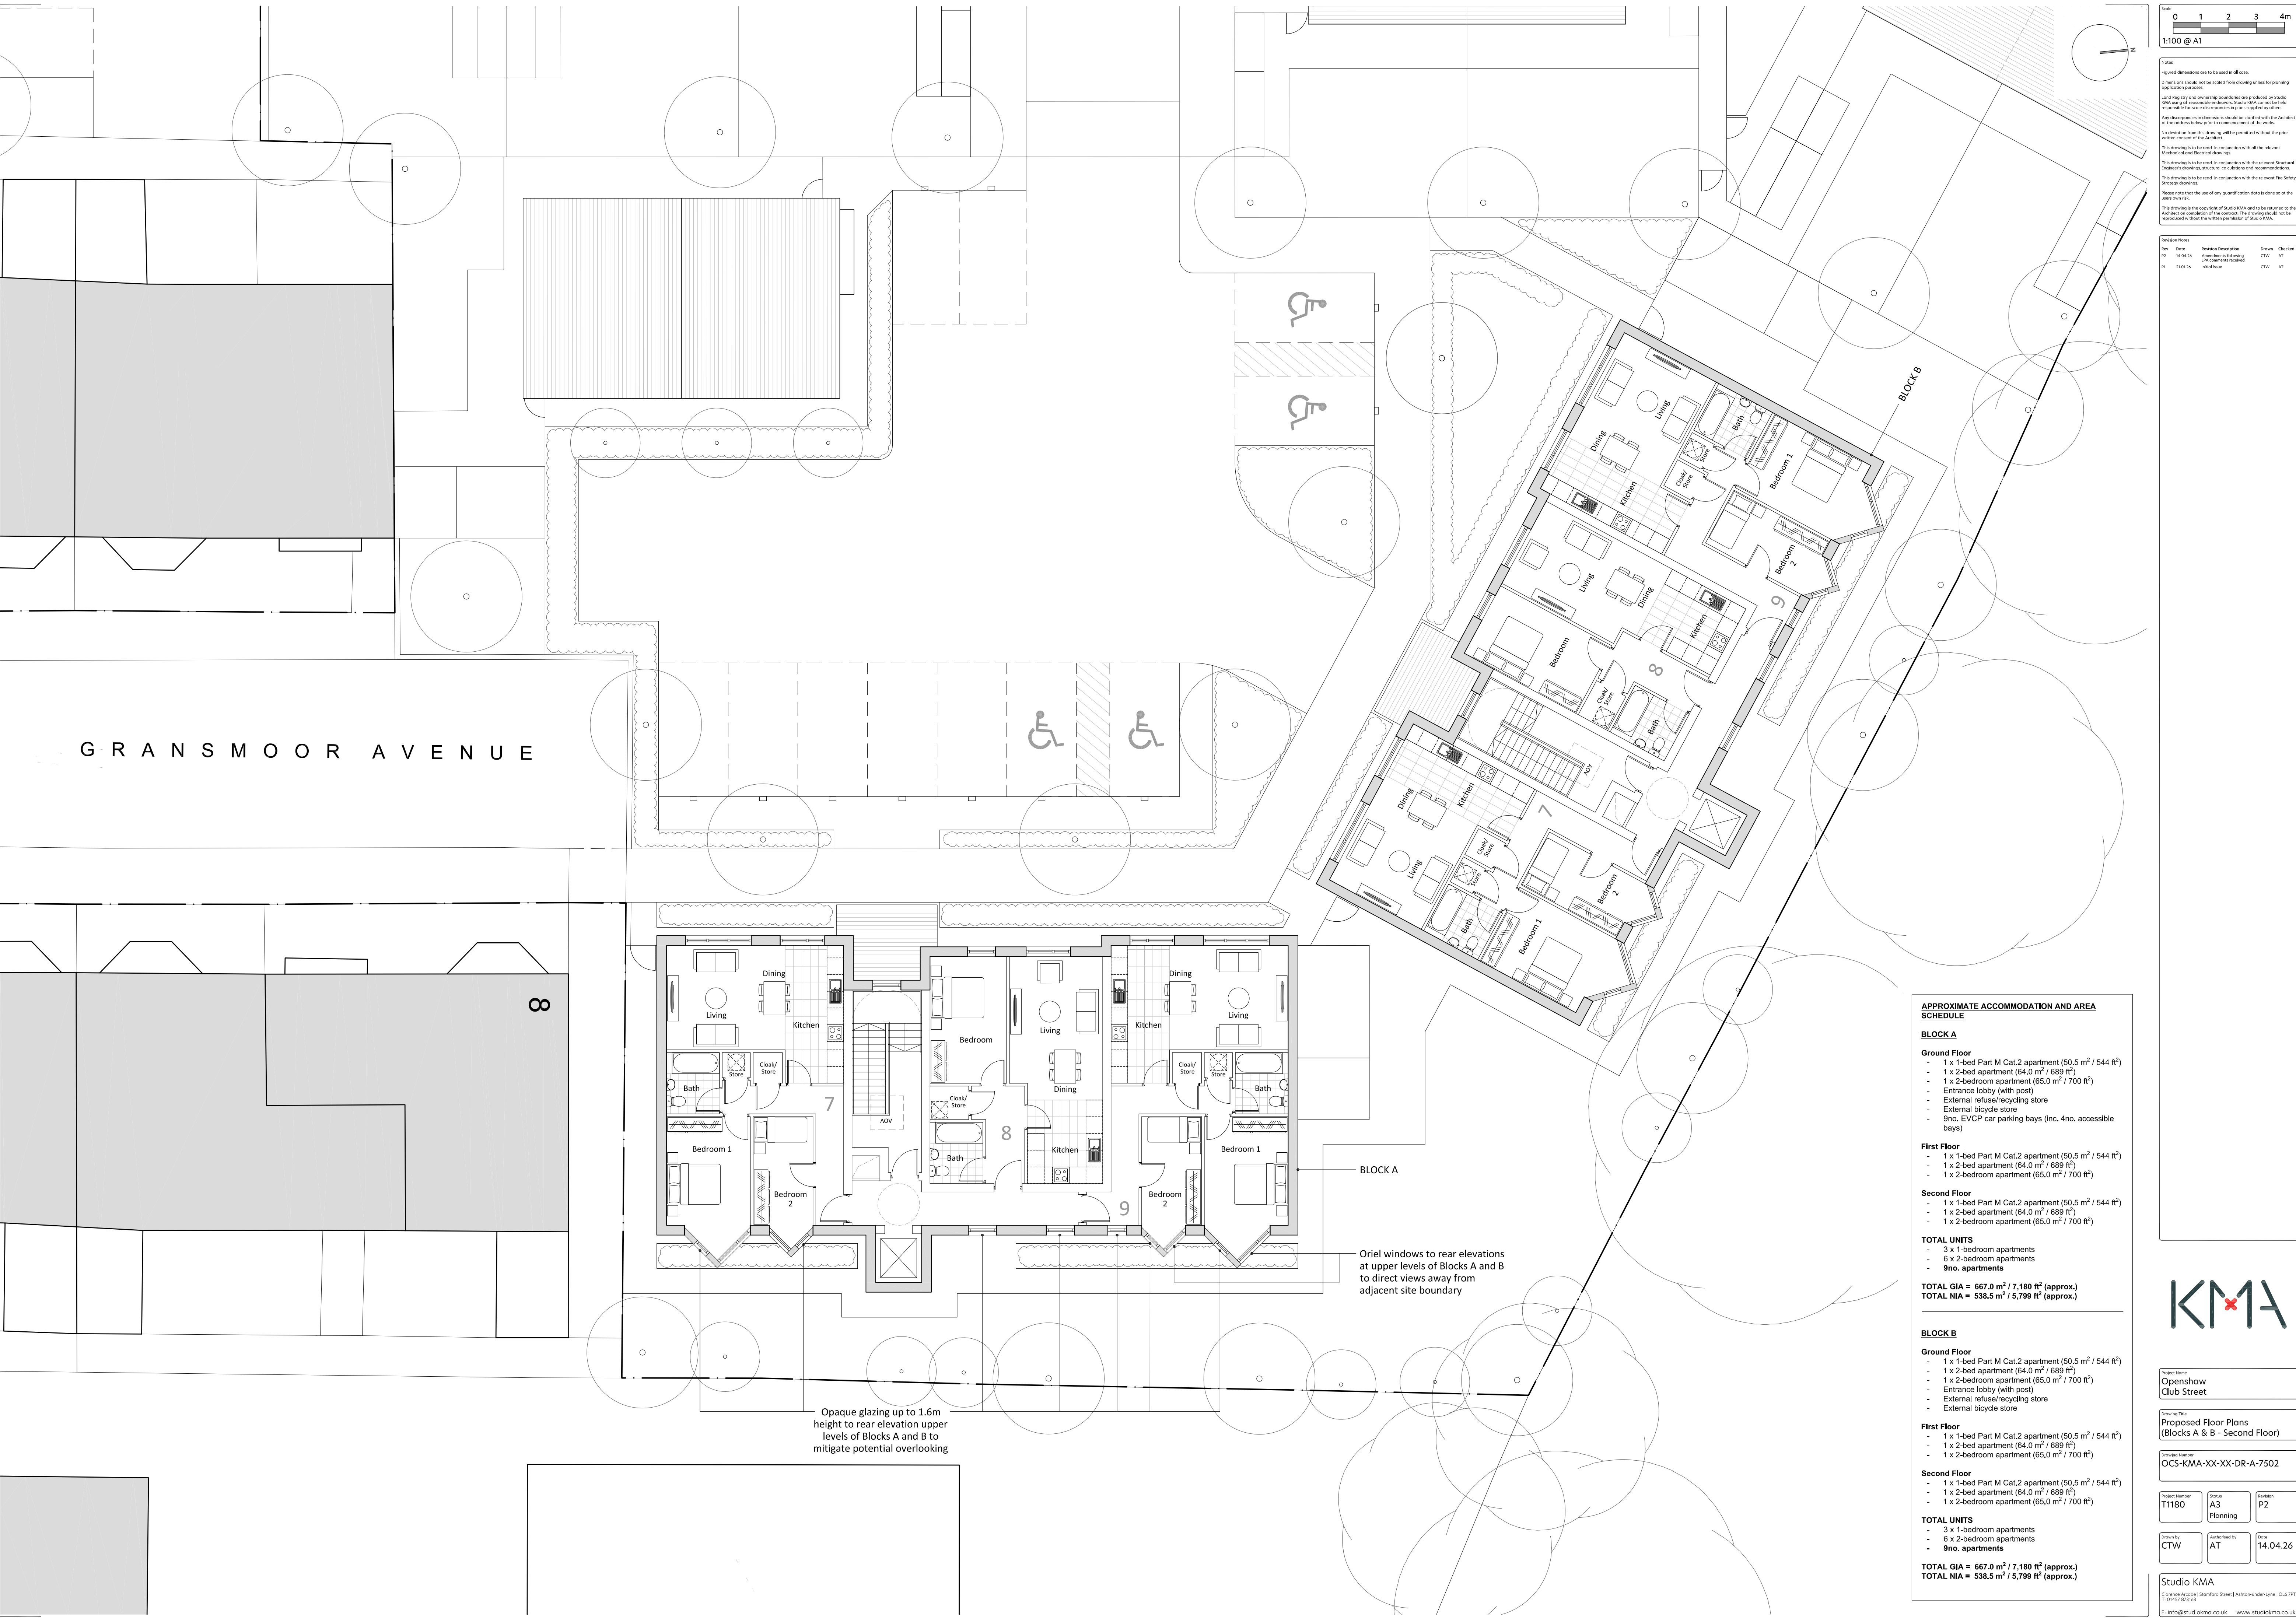

GRANSMOOR AVENUE

8

BLOCK A

APPROXIMATE ACCOMMODATION AND AREA SCHEDULE

BLOCK A

- Ground Floor**
- 1 x 1-bed Part M Cat.2 apartment (50.5 m² / 544 ft²)
 - 1 x 2-bed apartment (64.0 m² / 689 ft²)
 - 1 x 2-bedroom apartment (65.0 m² / 700 ft²)
 - Entrance lobby (with post)
 - External refuse/recycling store
 - External bicycle store
 - 9no. EVCP car parking bays (Inc. 4no. accessible bays)
- First Floor**
- 1 x 1-bed Part M Cat.2 apartment (50.5 m² / 544 ft²)
 - 1 x 2-bed apartment (64.0 m² / 689 ft²)
 - 1 x 2-bedroom apartment (65.0 m² / 700 ft²)

- Second Floor**
- 1 x 1-bed Part M Cat.2 apartment (50.5 m² / 544 ft²)
 - 1 x 2-bed apartment (64.0 m² / 689 ft²)
 - 1 x 2-bedroom apartment (65.0 m² / 700 ft²)

TOTAL UNITS

- 3 x 1-bedroom apartments
- 6 x 2-bedroom apartments
- 9no. apartments

TOTAL GIA = 667.0 m² / 7,180 ft² (approx.)
TOTAL NIA = 538.5 m² / 5,799 ft² (approx.)

BLOCK B

- Ground Floor**
- 1 x 1-bed Part M Cat.2 apartment (50.5 m² / 544 ft²)
 - 1 x 2-bed apartment (64.0 m² / 689 ft²)
 - 1 x 2-bedroom apartment (65.0 m² / 700 ft²)
 - Entrance lobby (with post)
 - External refuse/recycling store
 - External bicycle store

- First Floor**
- 1 x 1-bed Part M Cat.2 apartment (50.5 m² / 544 ft²)
 - 1 x 2-bed apartment (64.0 m² / 689 ft²)
 - 1 x 2-bedroom apartment (65.0 m² / 700 ft²)

- Second Floor**
- 1 x 1-bed Part M Cat.2 apartment (50.5 m² / 544 ft²)
 - 1 x 2-bed apartment (64.0 m² / 689 ft²)
 - 1 x 2-bedroom apartment (65.0 m² / 700 ft²)

TOTAL UNITS

- 3 x 1-bedroom apartments
- 6 x 2-bedroom apartments
- 9no. apartments

TOTAL GIA = 667.0 m² / 7,180 ft² (approx.)
TOTAL NIA = 538.5 m² / 5,799 ft² (approx.)

Opaque glazing up to 1.6m height to rear elevation upper levels of Blocks A and B to mitigate potential overlooking

Oriel windows to rear elevations at upper levels of Blocks A and B to direct views away from adjacent site boundary

Scale: 0 1 2 3 4m
1:100 @ A1

Notes:
Figured dimensions are to be used in all cases.
Dimensions should not be taken from drawing unless for planning application purposes.
Local Rights and ownership boundaries are indicated by Studio KMA using all responsible endorses. Studio KMA cannot be held responsible for scale discrepancies if plans supplied by others.
Any discrepancies in dimensions should be clarified with the Architect at the address below prior to commencement of the works.
No deviation from this drawing will be permitted without the prior written consent of the Architect.
This drawing is to be used in conjunction with all the relevant Mechanical and Electrical drawings.
This drawing is to be used in conjunction with the relevant Structural Engineer's drawings, structural calculations and recommendations.
This drawing is to be used in conjunction with the relevant Fire Safety Strategy drawings.
Please note that the use of any quantification data is done so at the client's own risk.
This drawing is the copyright of Studio KMA and is to be returned to the Architect on completion of the contract. The drawing should not be reproduced without the written permission of Studio KMA.

Revision Notes					
Rev	Date	Revisions/Description	Drawn	Checked	
P2	14.04.26	Approved following all comments received	CTW	AT	
P1	21.01.26	Initial issue	CTW	AT	

KMA

Project Name
Openshaw Club Street

Drawing Title
Proposed Floor Plans (Blocks A & B - Second Floor)

Drawing Number
OCS-KMA-XX-DR-A-7502

Project Number T1180	Status A3 Planning	Revision P2
-------------------------	-----------------------	----------------

Drawn by CTW	Authorised by AT	Date 14.04.26
-----------------	---------------------	------------------

Studio KMA
Clarence Arcade | Stamford Street | Ashford-under-Lyne | CL4 7PT
T: 01457 87363
E: info@studiokma.co.uk www.studiokma.co.uk