

01 Proposed Front Elevation
Scale 1:200 @ A3



PRECEDENT IMAGE FOR BRICK WORK FACADE
ALONG TEN ACRES LANE




SCALE BAR 1:200

General Notes:

All site dimensions shall be verified by the Contractor on site prior to commencing any works.

Design intent drawing only. Construction to comply with latest building regulation requirements.


This drawing is the property of "Studio Tashkeel Architecture Ltd." and copyright is reserved by them. The drawing is not to be copied or disclosed by or to any unauthorised persons without the prior written consent of Studio Tashkeel Architecture Ltd.

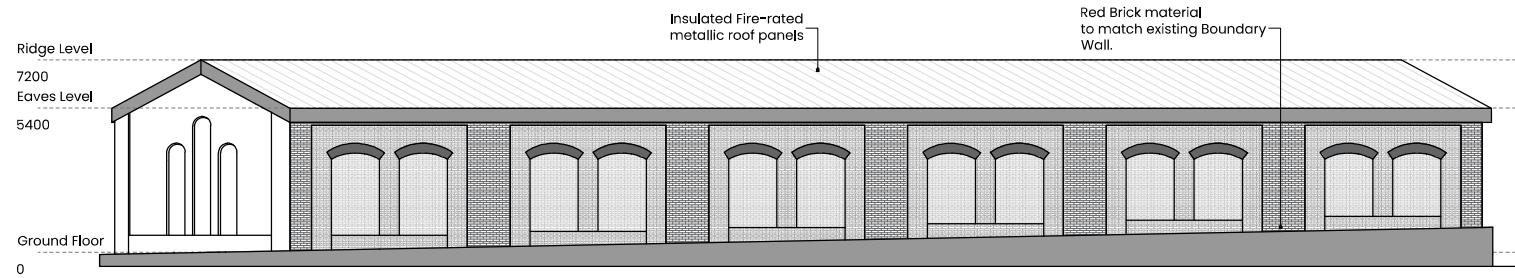


02 Proposed Rear Elevation
Scale 1:200 @ A3

Rev	Description	Date	Dr by	App by
C	Elevation amended	07.06.2028	HP	MK
B	Validation	26.11.2025	SM	MK
A	Validation	05.11.2025	SM	MK
-	First Issue	18.05.2024	SM	MK

STUDIO TASHKEEL ARCHITECTURE LTD.
1-3 Ashton Lane, Sale M33 6WT
Manchester, United Kingdom
T +44(0)161 548 5395
E info@StudioTashkeel.com
www.studiotashkeel.com

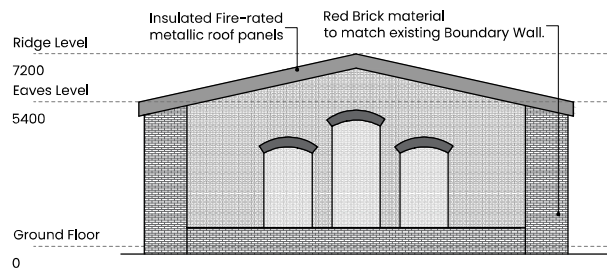

03 Proposed Side Elevation
Scale 1:200 @ A3

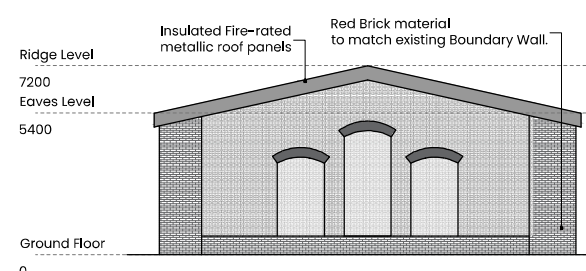

04 Proposed Side Elevation
Scale 1:200 @ A3

client name T & A Textiles and Hosiery Ltd	
project Sleepdown House, M40 2BH	
drawing Proposed Elevations	
project number 25133	scale 1:200 @ A3
drawing number PL005	rev C
issue status Planning	
This drawing is to be read in conjunction with all related drawings. All dimensions must be checked and verified on site before commencing any work or producing shop drawings. The originator should be notified immediately of any discrepancy. This drawing is copyright and remains the property of Studio Tashkeel Architecture Ltd.	