


Poplar Court M16 7DH

Waste Management Plan

- Bin Storage Area
- Collection Point
- Waste collection vehicle and Route

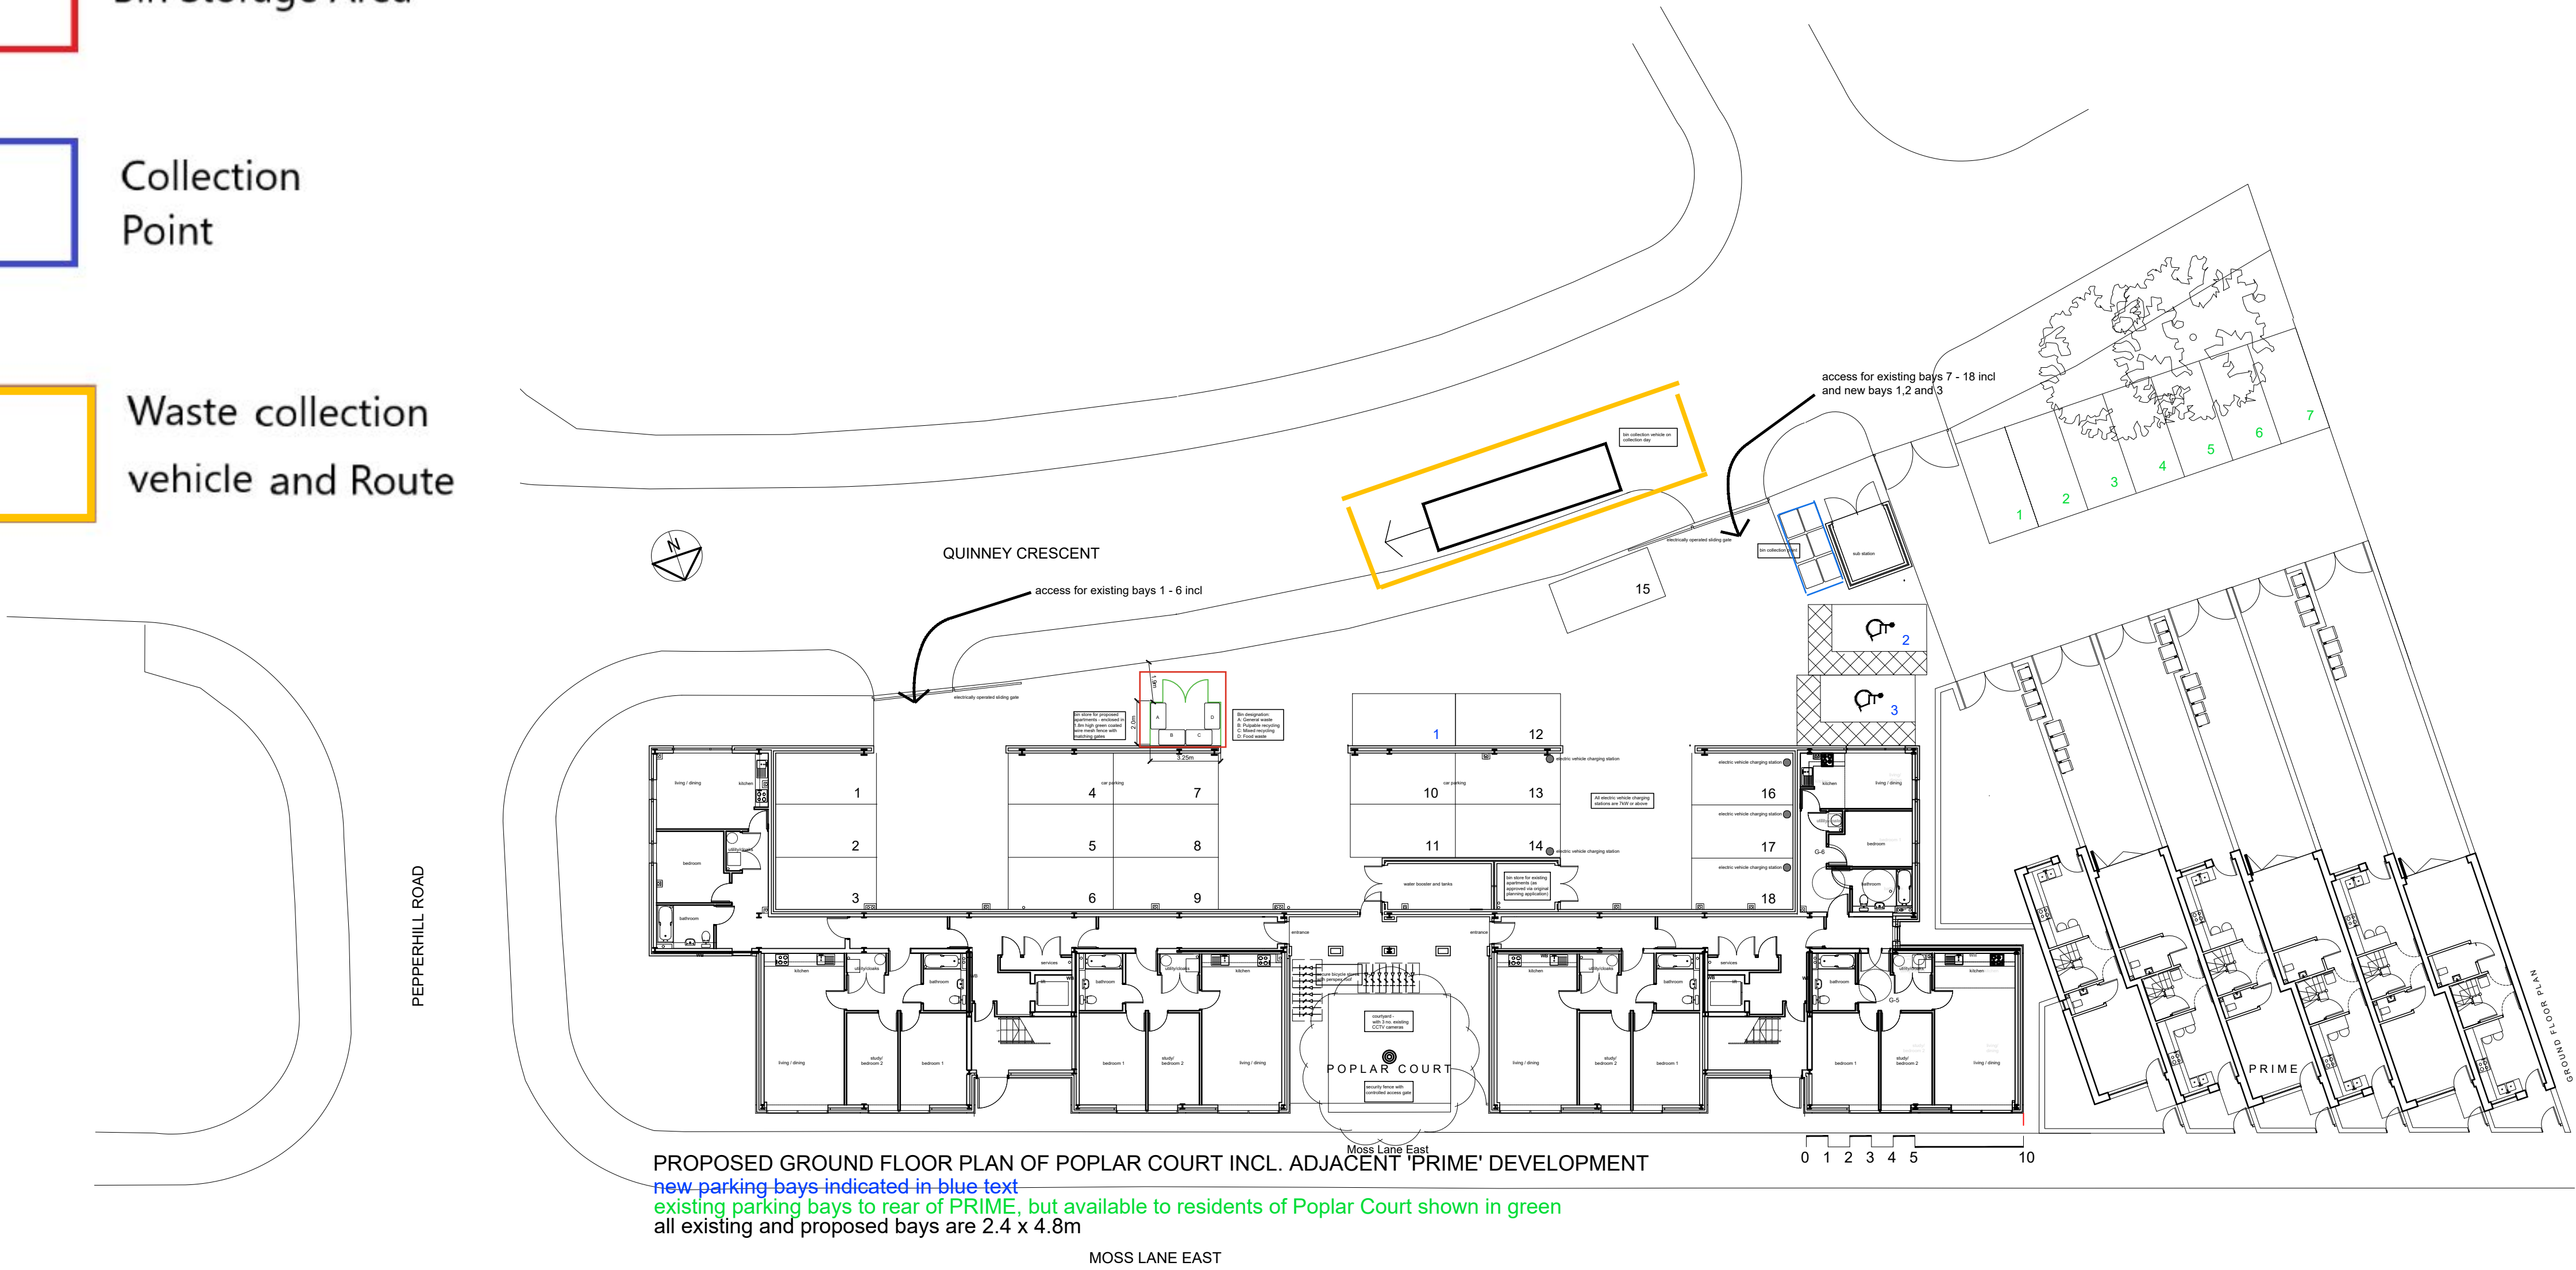

PROPOSED GROUND FLOOR PLAN OF POPLAR COURT INCL. ADJACENT 'PRIME' DEVELOPMENT

new parking bays indicated in blue text

existing parking bays to rear of PRIME, but available to residents of Poplar Court shown in green

all existing and proposed bays are 2.4 x 4.8m

FOR INFORMATION PURPOSES ONLY (Refer to planning approval ref 120644/JO/2018 also)

Copyright: All rights reserved. This drawing must not be reproduced without permission. The drawing must not be used in relation to any other project unless otherwise specified.					
no.	description	date	by	checked	status
A	disabled bays moved closer to Poplar Court	12.01.23	by MJD	checked mjd	
B	rear fence line adjusted to align taken on site	03.02.23	by MJD	checked mjd	
C	former bay no. 1 removed, bin store re-positioned	20.02.23	by MJD	checked mjd	
D	number of EV charging points increased to 5	03.06.26	by MJD	checked mjd	
E	rating of EV charging points and bin designation clarified	05.06.26	by MJD	checked mjd	

PRELIMINARY

s p a c e

architecture and design limited

The Studio

Lake House

Blackmoorfoot Road

Huddersfield

HD7 5TR

t 01484 841423

f 01484 847757

e: msd@spacearchitecture.net

w: www.spacearchitecture.net

Client

Irish Anglo Properties (Hulme) Ltd

Project

Upward Extension of Existing Apartment Building

Poplar Court, Moss Lane East

Manchester

M16 7DH

Drawing Title

Scale

1:200

1:400

09.01.23 MJD

checked mjd

Drawing Number

21.004(2-3)017

Revision

E

Copyright

©