



The builder must check the site and the approved drawings before commencing the works and must take any working measurements as necessary. Any discrepancy in the drawing must be reported to the client.

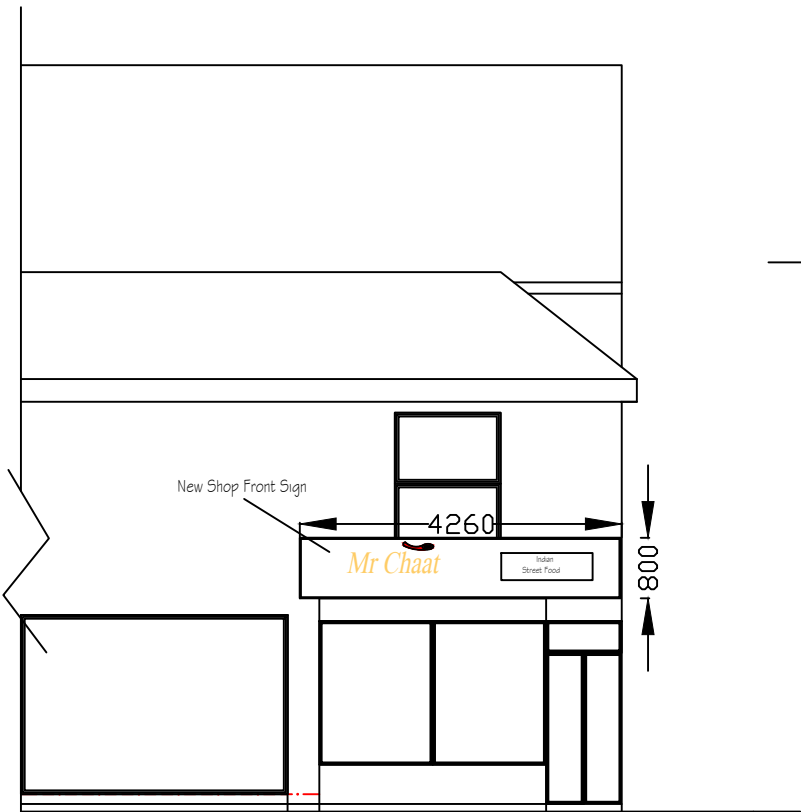

Front Elevation From Cheetham Hill Rd

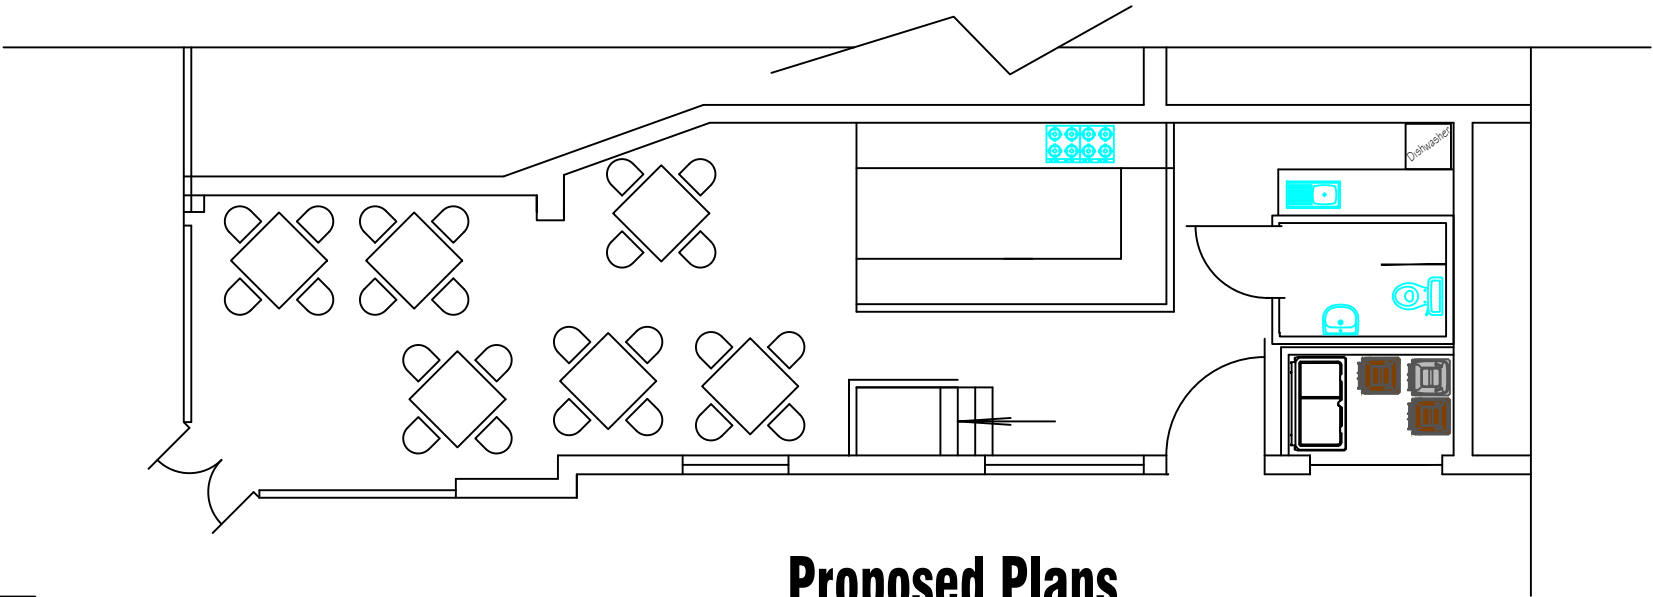

Proposed Plans

Please Note See additional as attached



Elevation From Back St Mary's Road

		REVISION			initial
no.	date	description			
A	15.5.20	Planning			
H S H Engineering Design Services Ltd 428 Cheetham Hill Road Cheetham Manchester M8 9LE, UK 01617956385,07940197 333					
project title	Proposed change of use of the ground floor from a shop to Restaurant Class E including the installation of an external flue pipe.				
client	LPR Ch Ltd				
dwg. title	Proposed Elevations & Plan				
dwg. no.	sheet no.	scale.	job no.		
03A		1:100	A3		
595 Cheetham Hill Road M8 5EJ					
drawn by.	checked by.	approved by.	date		
TZ		-	Dec 24		