
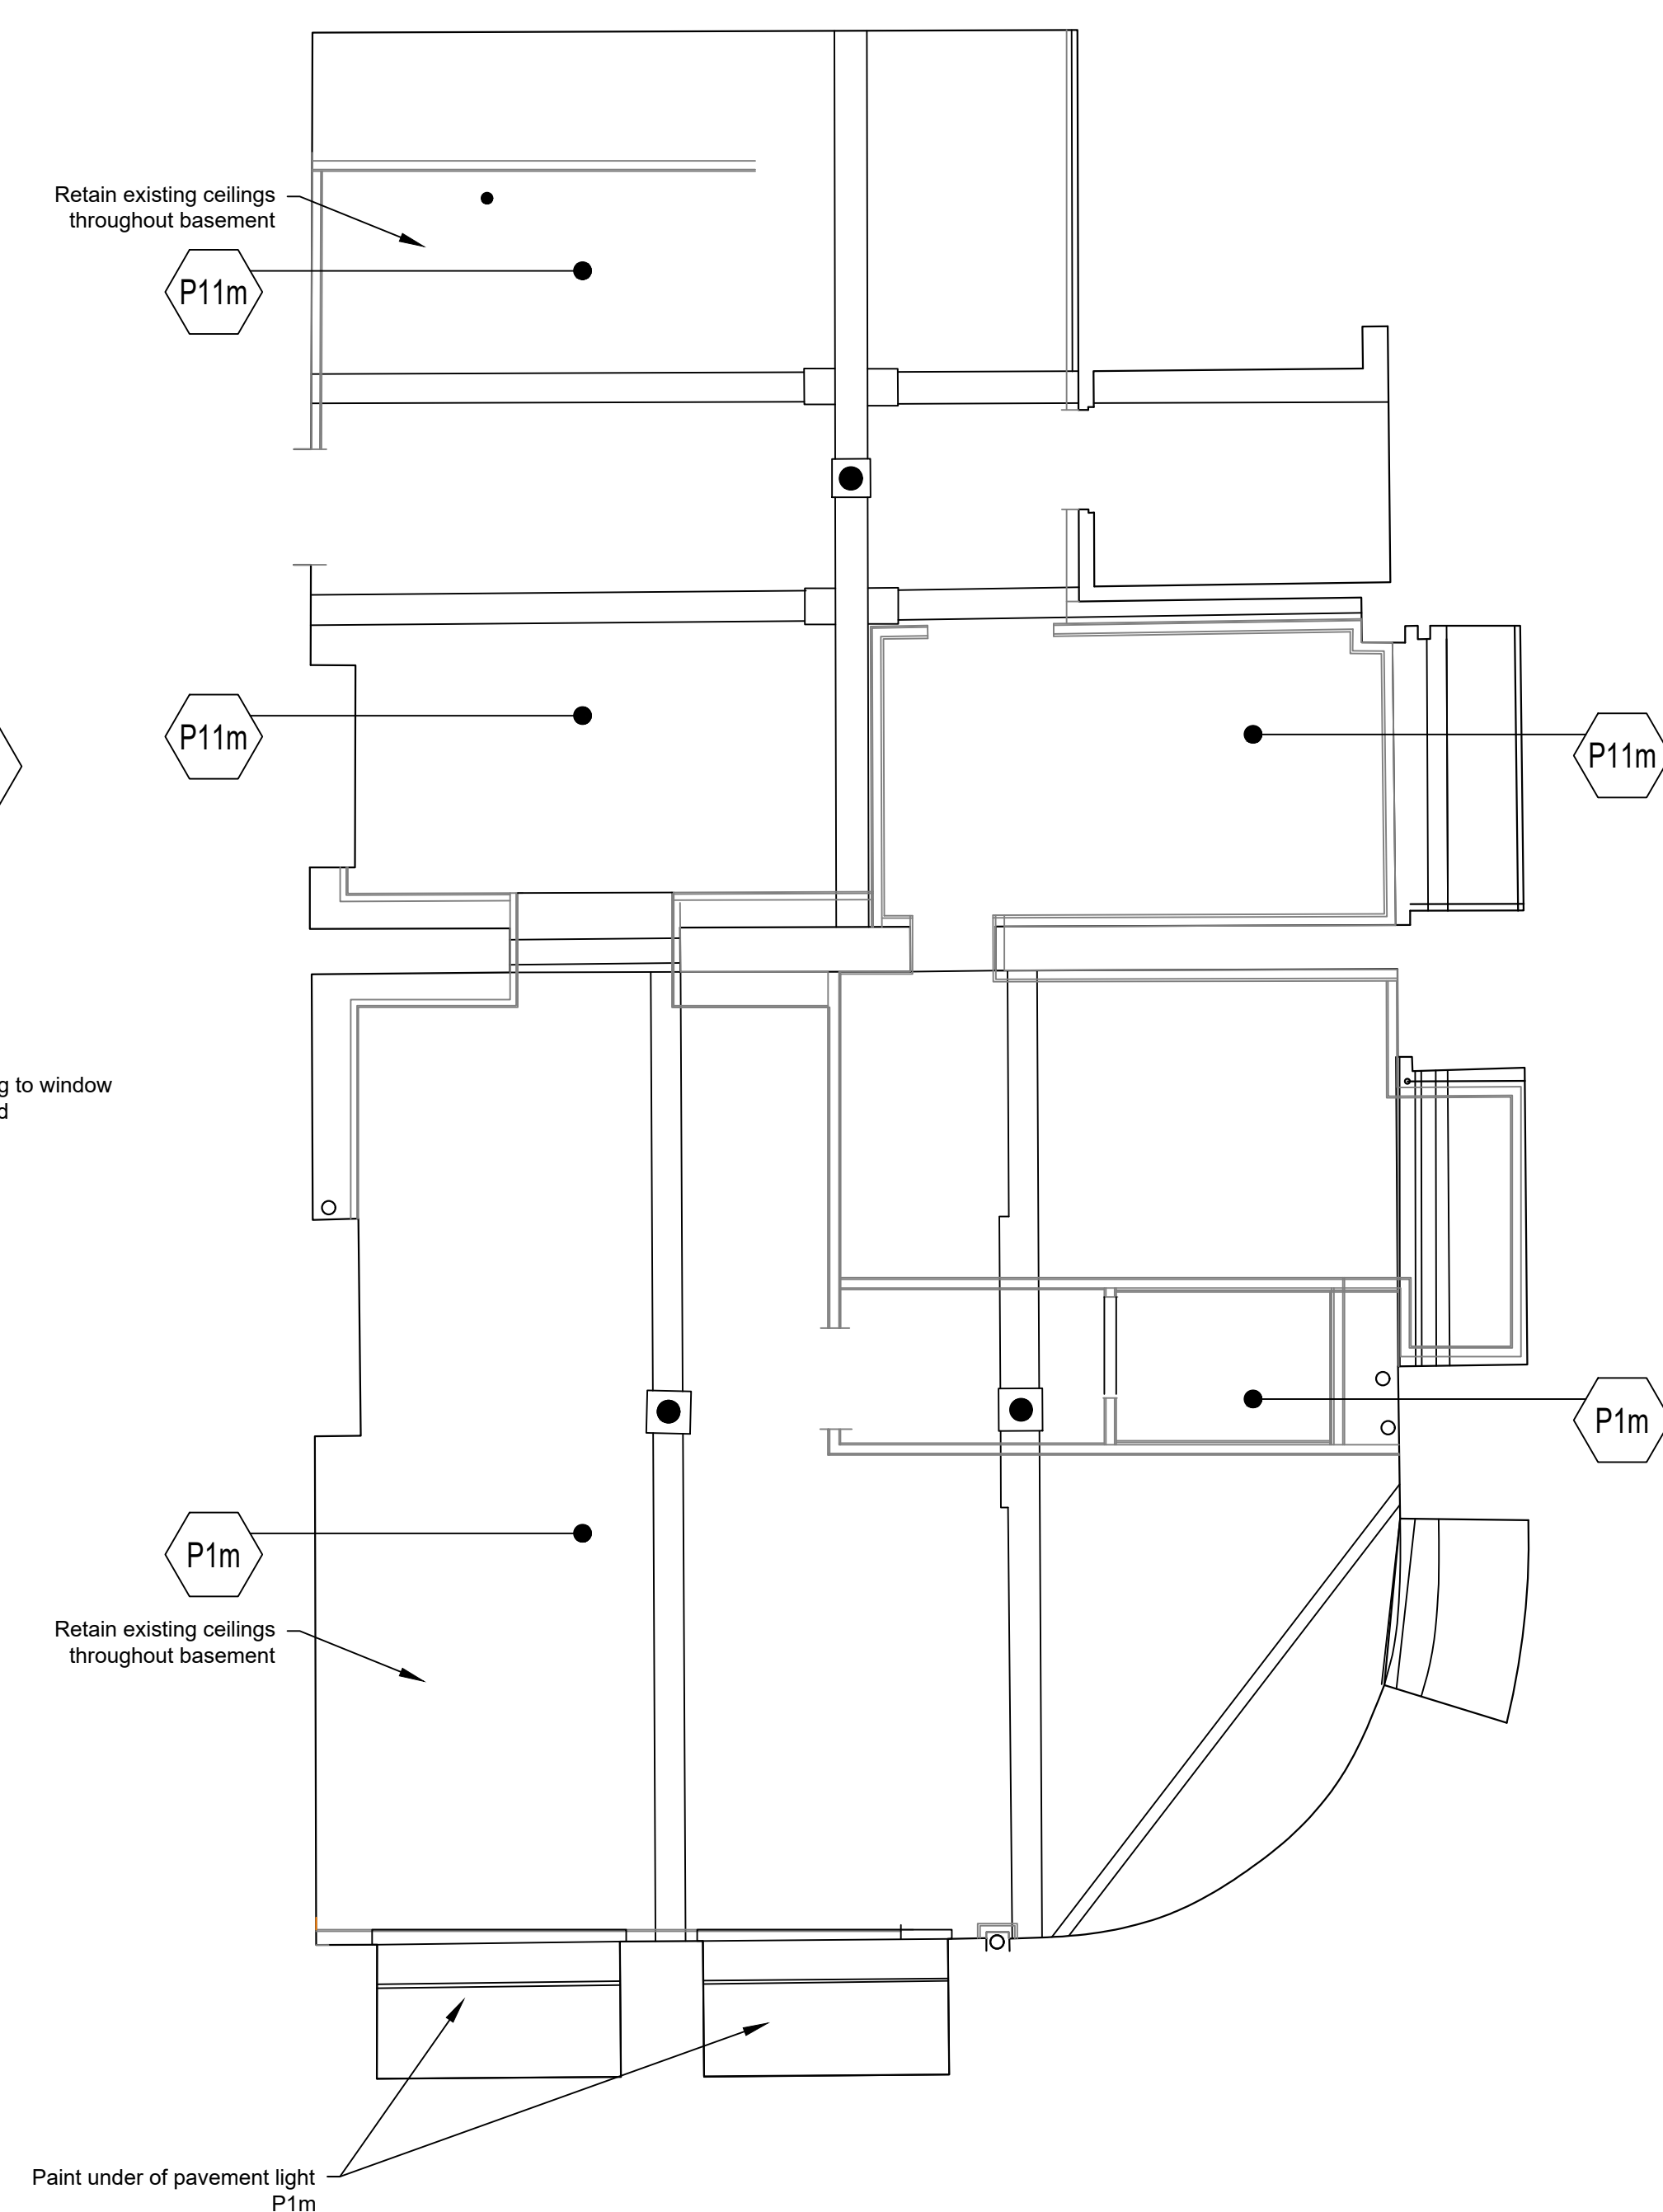


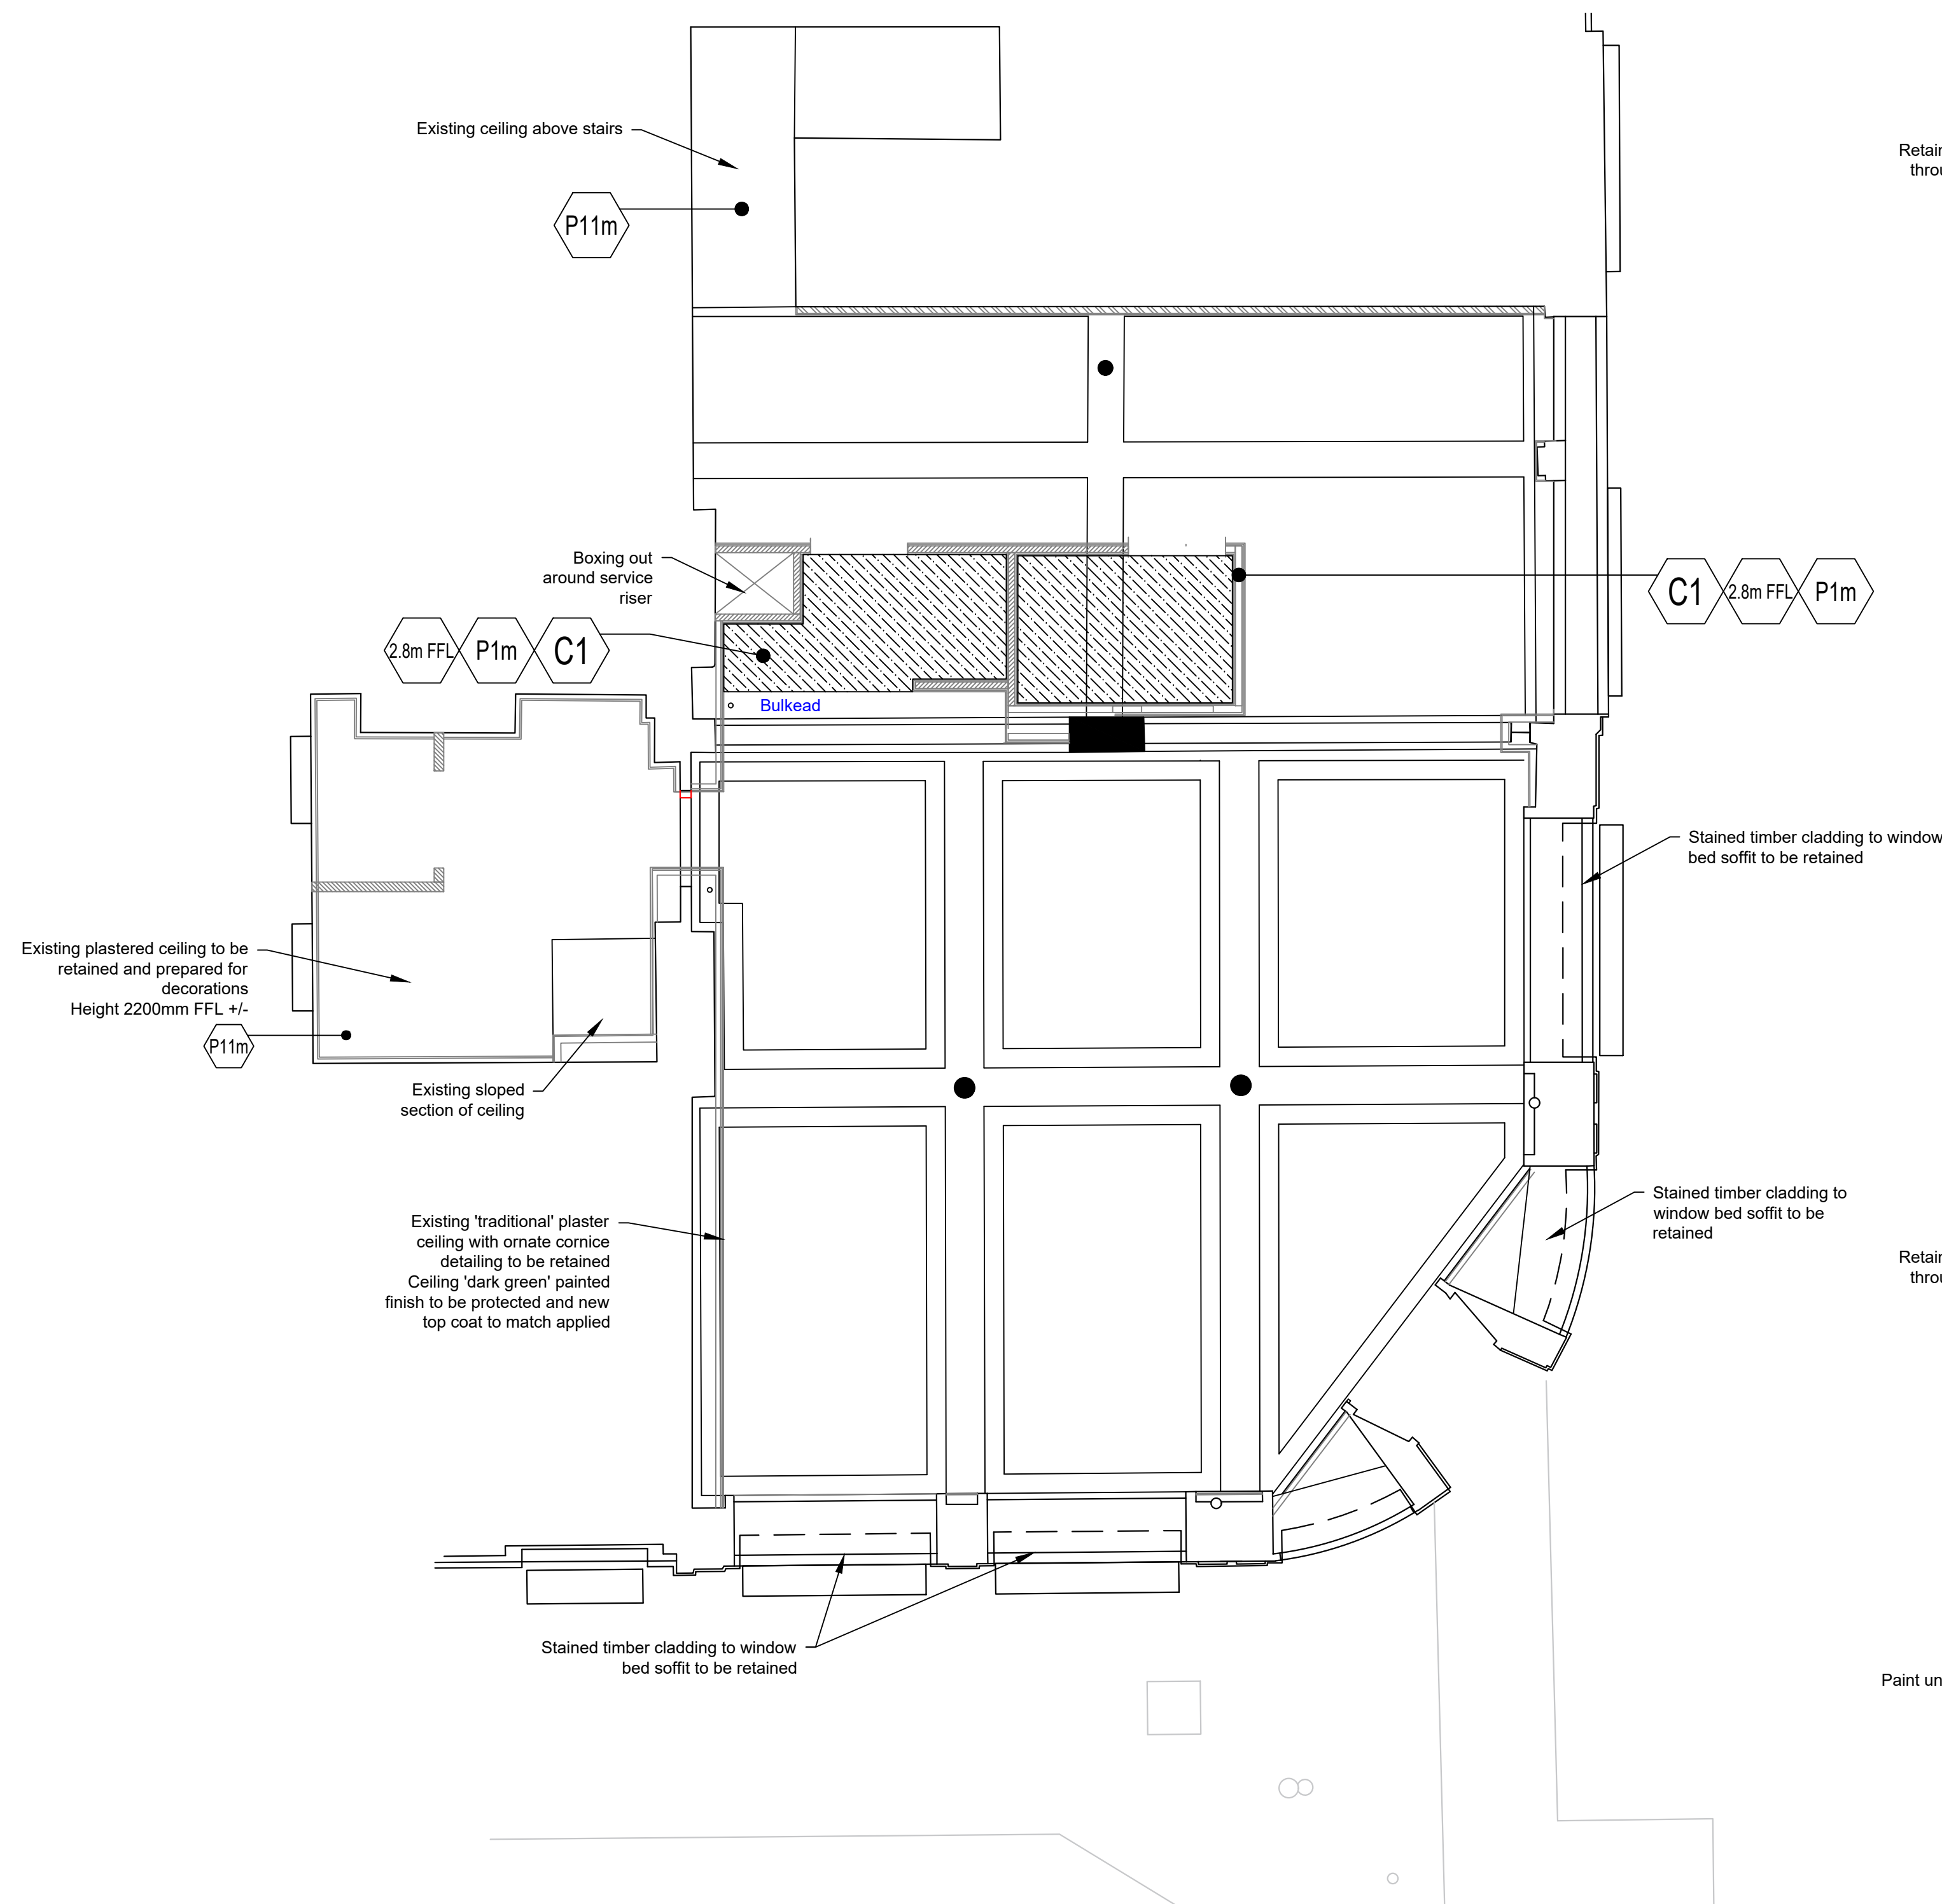

Ceiling Type		Paint Type		Colour Reference					
C1 Type CF1 Application: Front of House Min Fire Rating: n/a Min Acoustic: None Nominal Thickness: n/a Build up: British Gypsum Casoline MF suspended system with 1x layer 12.5mm Wall board Installed to manufacturers guidelines	m	Use	Internal walls & ceilings	P1	Ref	P1	P11	Ref	P11
		Supplier	Dulux Trade	RAL 7032	Range	Dulux Trade	Pure White	Range	RAL Classic
		Type	Dulux Diamond Matt		Colour	RAL 7032 Pebble Grey		Colour	RAL 9010 Pure White
	Sheen	2-5 %		LRV	43		LRV	85	
	e	Use	Internal walls & ceilings						
		Supplier	Dulux Trade	P2	Ref	P2	P12	Ref	P12
Type		Dulux Diamond Eggshell		Range	Dulux Trade		Range	RAL Classic	
C2 Type CF2 Application: BOH Areas Min Fire Rating: n/a Min Acoustic: None Nominal Thickness: n/a Build up: 600 x600 Square Edge Ceiling Tile Lay-in Grid Ceiling Vinyl Faced Wipeable Surface / Kitchen Grade Installed to manufacturers guidelines	s	Sheen	10-25%	RAL 7033	Colour	RAL 7033 Cement Grey	Anthracte Grey	Colour	RAL 7016 Anthracite Grey
		Use	Internal Woodwork		LRV	22		LRV	8
		Supplier	Dulux Trade						
	g	Type	Dulux Diamond Satinwood	P5	Ref	P2			
		Sheen	25-35 %		Range	Dulux Trade			
		Use	Internal Woodwork	90YY 15 / 279	Colour	90YY 15 / 279 Ludlow Falls			
	Type	Dulux High Gloss		LRV	TBA				
	Sheen	85% +							

REVISION	DATE	DETAILS
PROJECT		
77 Mosley Street Manchester		
JOE & THE JUICE		
FLOOR		
Ground & Basement		
DRAWING TITLE		
Reflected Ceiling Plan		
SCALE	PAPER SIZE	
1:50	A1	
DRAWING NUMBER	REVISION	
7042-03.1	E	
DRAWN BY	DATE	
SE	March 25	
STATUS		
L1	info@designitime.com www.designitime.uk.com	
	2-Work, 7 Cutter Mill Tileyard North WF1 5PL	