



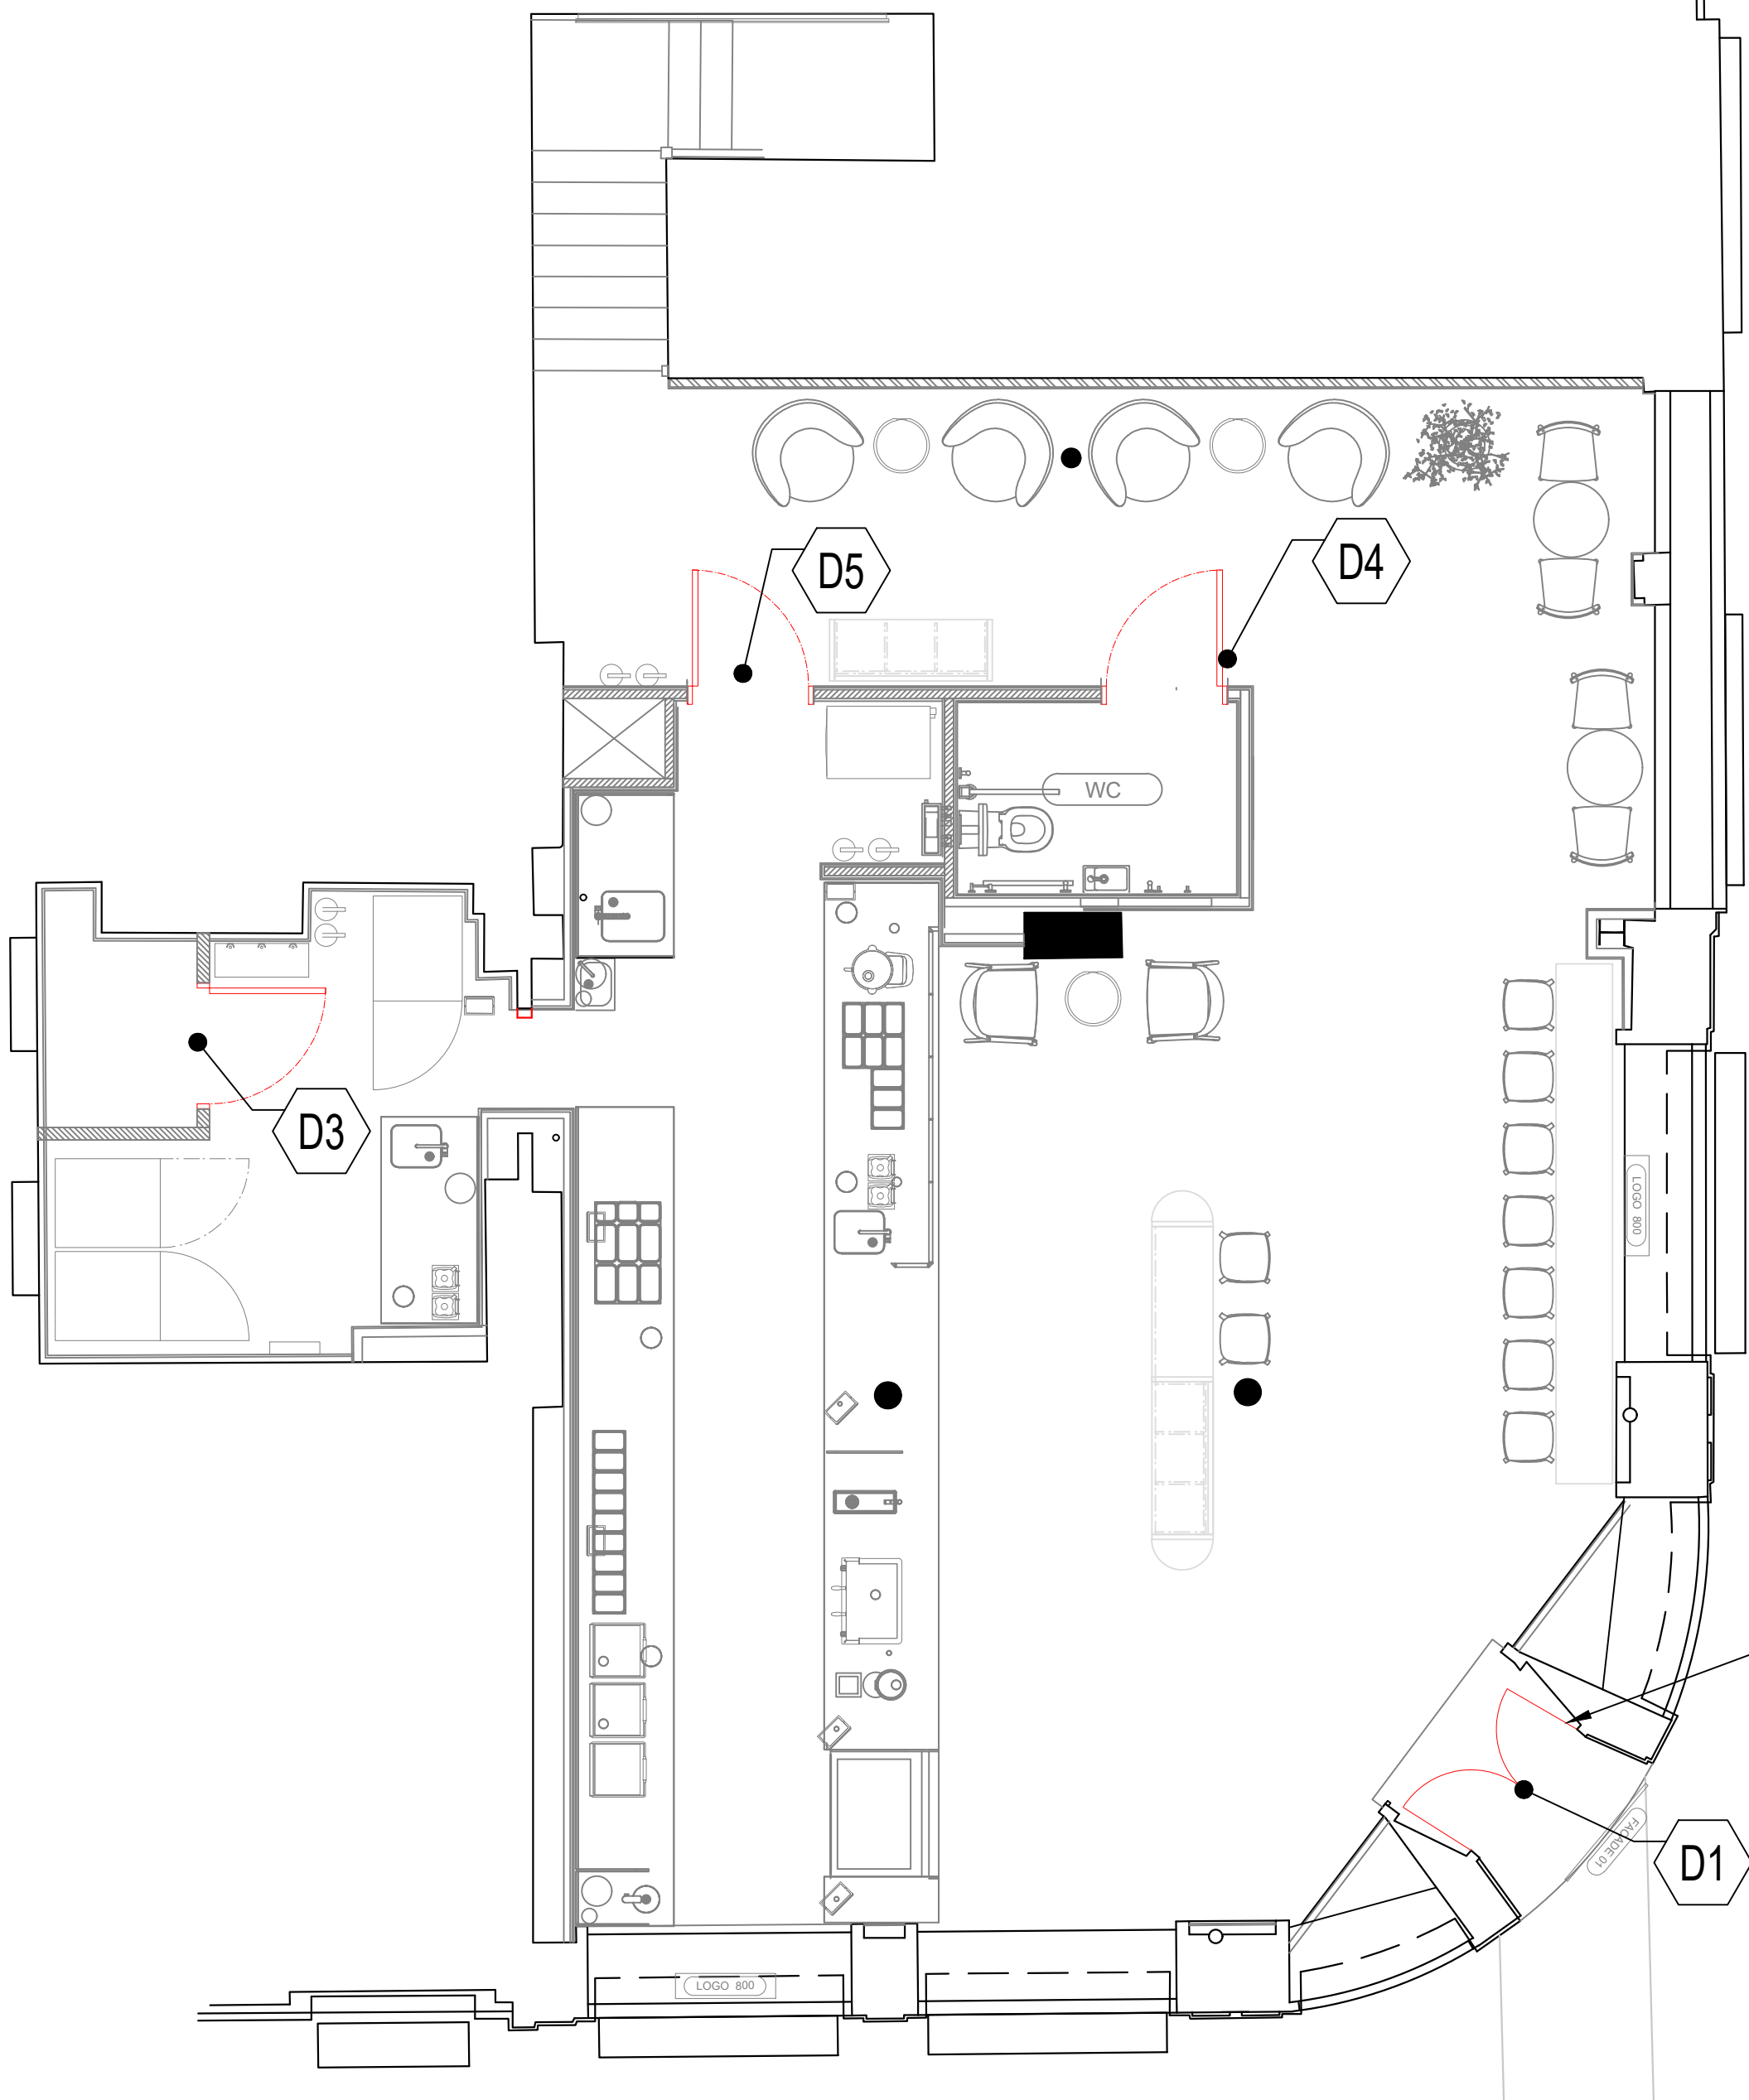

4.1 Ground Floor | Door Schedule

Scale: 1:50@A1

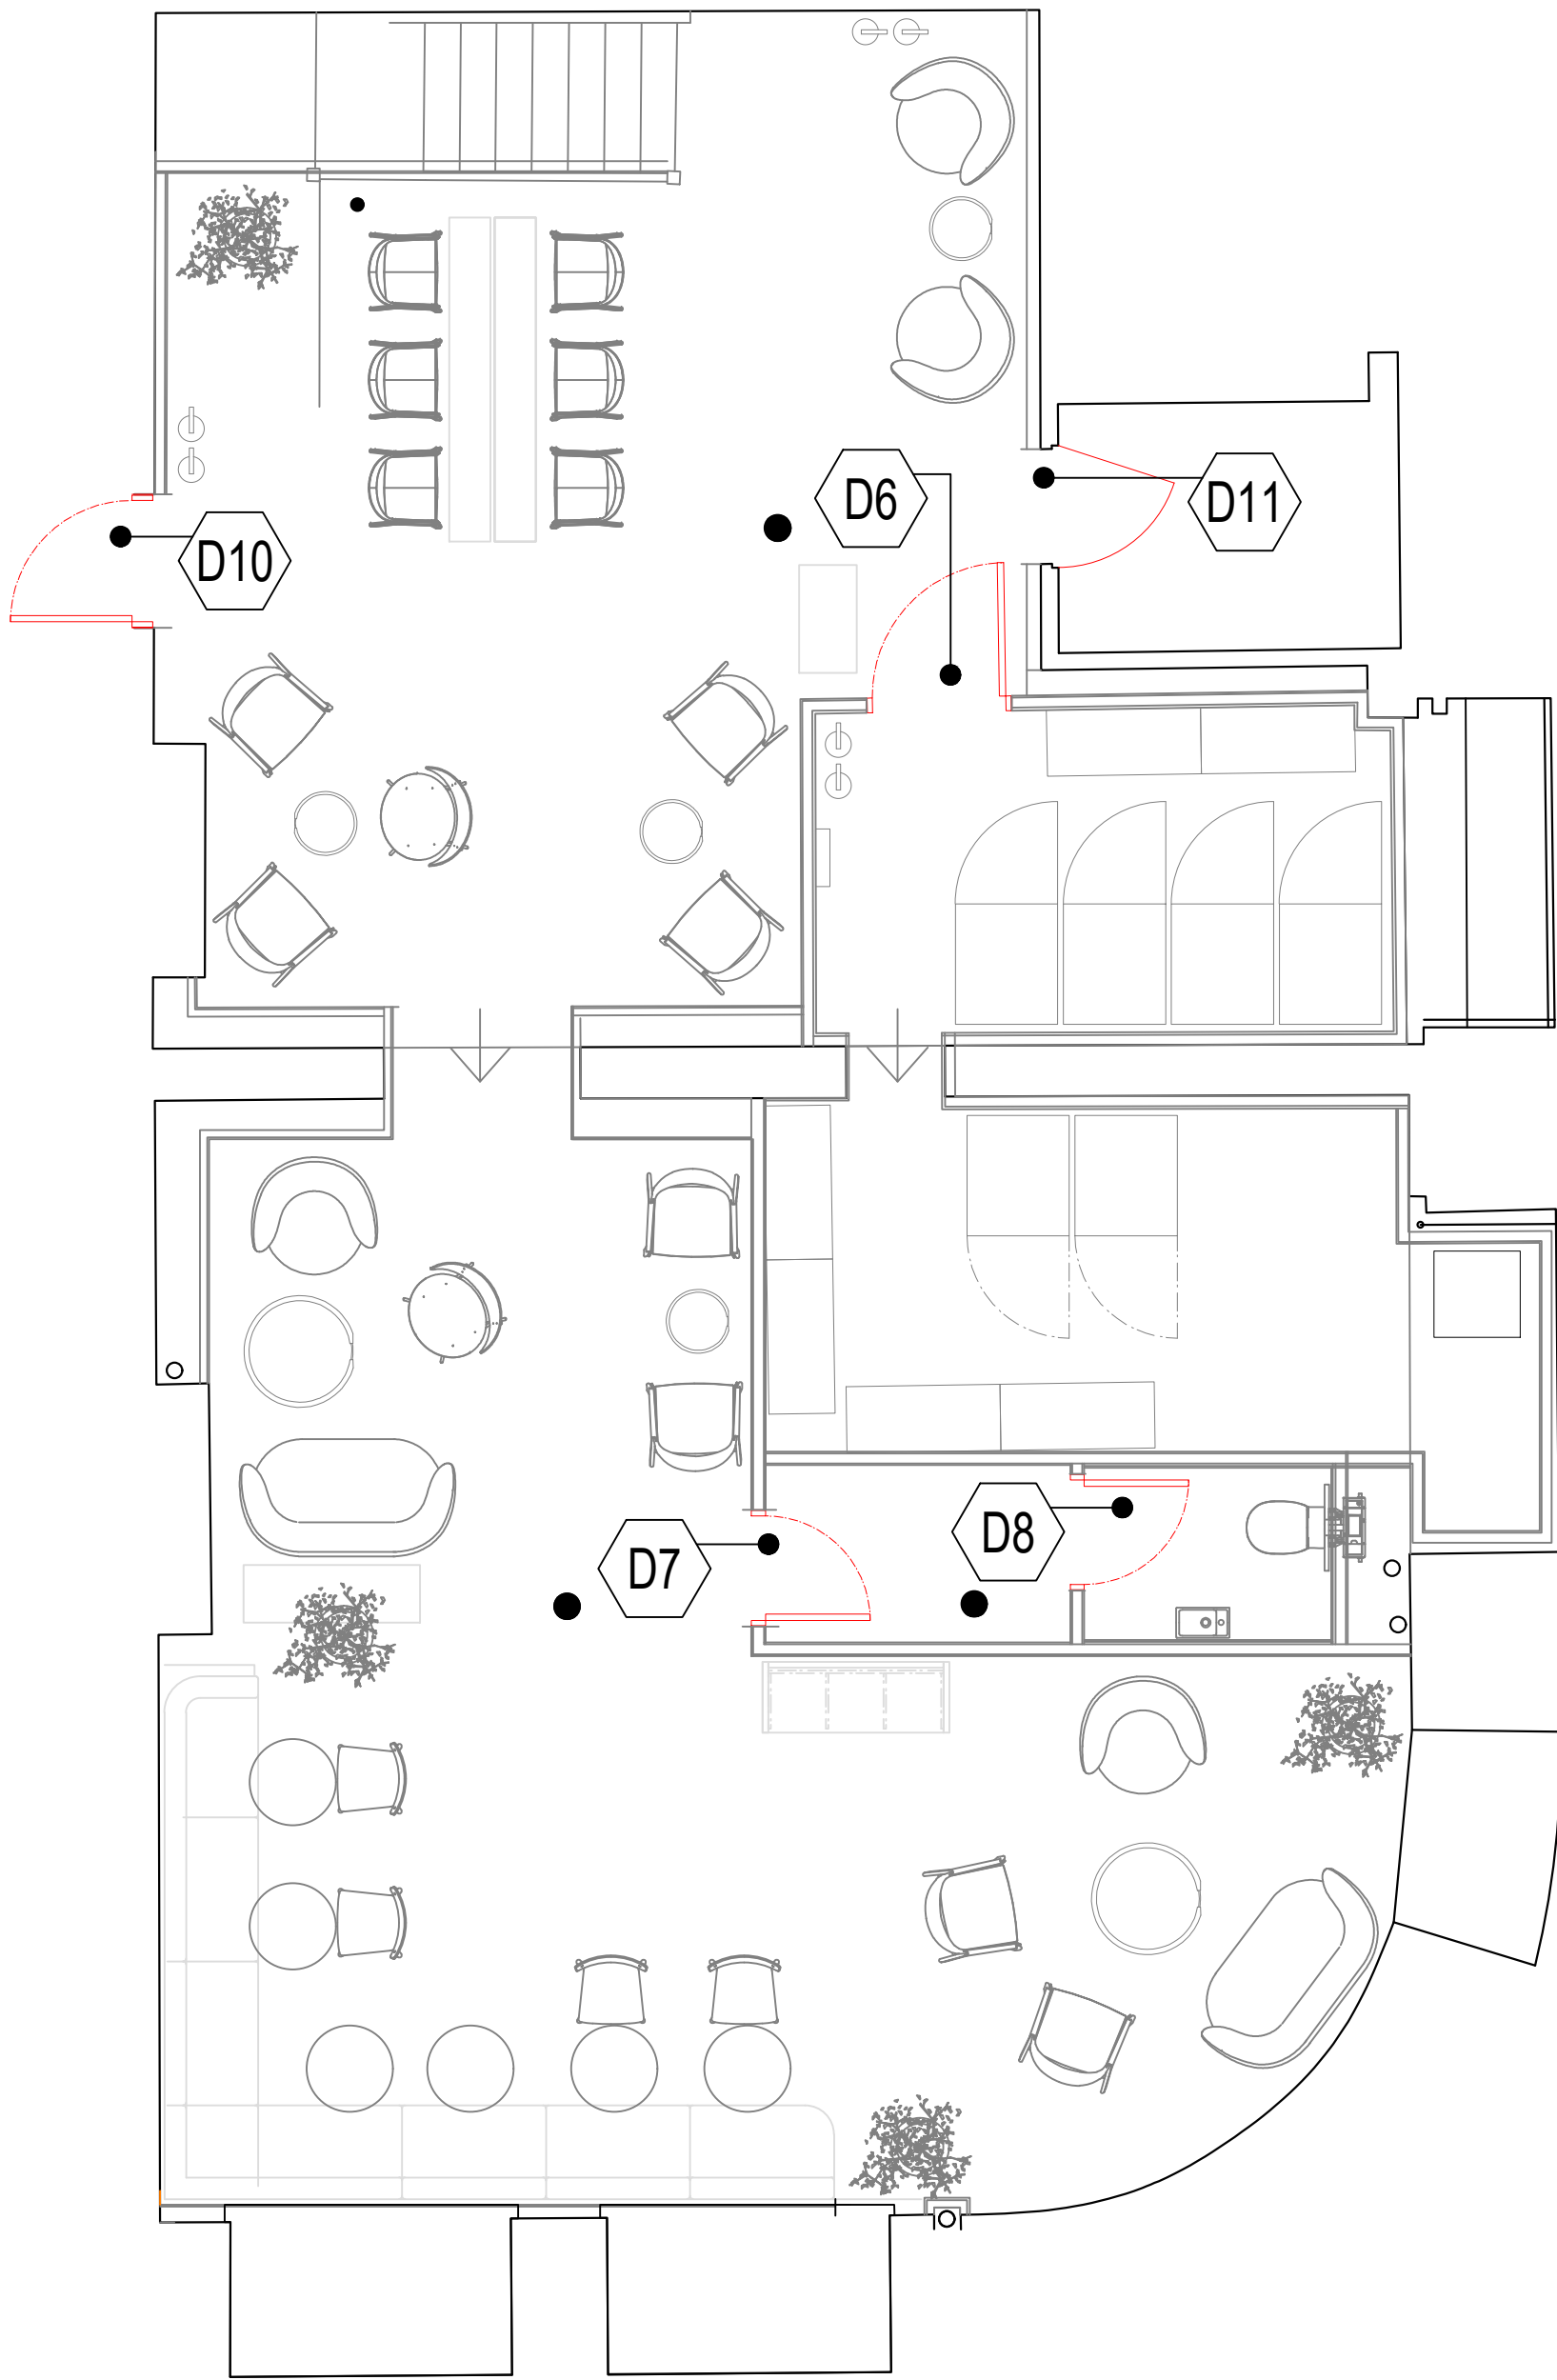

4.1 Basement | Door Schedule

Scale: 1:50@A1

Paint Type		
m	Use	Internal walls & ceilings
	Supplier	Dulux Trade
	Type	Dulux Diamond Matt
	Sheen	2-5 %
e	Use	Internal walls & ceilings
	Supplier	Dulux Trade
	Type	Dulux Diamond Eggshell
	Sheen	10-25%
s	Use	Internal Woodwork
	Supplier	Dulux Trade
	Type	Dulux Diamond Satinwood
	Sheen	25-35 %
g	Use	Internal Woodwork
	Supplier	Dulux Trade
	Type	Dulux High Gloss
	Sheen	85% +
Colour Reference		
P1	Ref	P1
	Range	Dulux Trade
	Colour	RAL 7032 Pebble Grey
	LRV	43
P2	Ref	P2
	Range	Dulux Trade
	Colour	RAL 7033 Cement Grey
	LRV	22
P5	Ref	P2
	Range	Dulux Trade
	Colour	90YY 15 / 279 Ludlow Falls
	LRV	TBA
P11	Ref	P11
	Range	RAL Classic
	Colour	RAL 9010 Pure White
	LRV	85
P12	Ref	P12
	Range	RAL Classic
	Colour	RAL 7016 Anthracite Grey
	LRV	8

Door Schedule																					
No.	Location	Supplier	Blade Size	Masons Opening	Fire Rating	Seals	Handing	Type	Finish	Vision Panel	Door Closer	Architrave	Architrave Finish	Frame	Frame Finish	Lock	Handle	Kick Plates	Stencil	Statutory Signage	Notes
D1	Main Entrance	Existing	-	-	n/a	n/a	Double	To be retained as is								Replace Locks	Retain Existing				Provide 6x keys
D02	Side Entrance	OMITTED																			
D03	Waste Holding	Contractor	926x2040	2100x1010	FD30	Intumescent	LH	44mm Solid core paint grade with Oak h/w lippings all round	Laminate : Formica F0949 White	No	Yes	19mm x 50mm pencil round soft wood	Painted P12S	Sofwood	Painted P12S	None	Push Plate & D Handle	1500mm (h) S/Steel	None	'Fire Door Keep Closed'	
D04	Accessible Toilet	Contractor	926x2040	2100x1010	n/a	n/a	RH	44mm Solid core with Oak h/w lippings all round	Laminate : Formica F5344 Seed	No	No	19mm x 50mm Square edge	Veneer to match Wall Panels	Oak	Stained to match wall panels	DDA Bathroom lock / catch	DDA Handle	150mm (h) S/Steel	'Toilet'	n/a	Grab rail to rear
D05	Store Room	Contractor	926x2040	2100x1010	n/a	n/a	LH	44mm Solid core with Oak h/w lippings all round	Laminate : Formica F5344 Seed	No	Yes	19mm x 50mm Square edge	Veneer to match Wall Panels	Oak	Stained to match wall panels	None	Push Plate & D Handle	920mm (h) S/Steel	'Juicers Only'	n/a	
D06	Store Room	Contractor	926x2040	2100x1010	n/a	n/a	RH	44mm Paint Grade Solid core with Oak h/w lippings all round	Blade Faces painted P5S Oak Lippings stained to match wall panels	No	Yes	19mm x 50mm Square edge	Painted P5S	Sofwood	Painted P5S	None	Push Plate & D Handle	920mm (h) S/Steel	'Juicers Only'	n/a	
D07	WC Lobby	Contractor	826x2040	2100x910	n/a	n/a	RH	44mm Paint Grade Solid core with Oak h/w lippings all round	Blade Faces painted P5S Oak Lippings stained to match wall panels	Yes	Yes	19mm x 50mm Square edge	Painted P5S	Sofwood	Painted P5S	None	Push Plate & D Handle	150mm (h) S/Steel	'Toilet'	n/a	
D08	WC	Contractor	826x2040	2100x910	n/a	n/a	LH	44mm Solid core paint grade with Oak h/w clippings all round	Laminate : Formica F5344 Seed	No	Yes	19mm x 50mm Square edge	Veneer to match Wall Panels	Oak	Stained to match wall panels	Bathroom Lock	Push Plate & D Handle	150mm (h) S/Steel	'Toilet'	n/a	
D09	OMITTED																				
D10	Fire Escape	Existing			Assumed 60 min.		LH	Existing - Assumed Timber	Painted P11S			Existing	Painted P11S	Existing	Painted P11S	Existing	Existing	None		'Fire Door Keep Closed'	
D11	Electrical Cupboard	Existing			Assumed 60 min.		LH	Existing - Assumed Timber	Painted P11S			Existing	Painted P11S	Existing	Painted P11S	Existing	Existing	None		'Fire Door Keep Closed'	

Door and frame assembly are to be complete with all necessary seals to achieve the fire ratings identified on the specific contract drawing door schedule

Contractor to be responsible for tolerance between door and frame to ensure that the fire seal is maintained.

Dimensions of all doors / frames etc to be checked on site prior to any manufacture

Door frame details to be handed / mirrored as necessary to achieve orientation as shown on plans

Vision Panels- 6mm polished plate glazing & fire resistant glazing channels by door set supplier with hardwood glazing bead pinned & glued

Refer to door schedule on contract drawings for specific ironmongery set for door type

Door sets to be manufactured in accordance with BS 8214 2008 Fire Door Assemblies

FIRE DOORS

ALL FIRE DOORS TO BE COMPLETE FIRE DOOR ASSEMBLES (CASING, FRAME AND BLADE FROM SINGLE MANUFACTURER) FULLY TESTED AND MANUFACTURED IN ACCORDANCE WITH BS 8214 2008 FIRE DOOR ASSEMBLIES.

DOOR ASSEMBLY TO BE INSTALLED IN ACCORDANCE WITH TESTED DETAIL. CONTRACTOR TO PROVIDE WRITTEN CONFIRMATION

REVISION	DATE	DETAILS
PROJECT		
77 Mosley Street Manchester		
FLOOR		
Ground & Basement		
DRAWING TITLE		
Door Schedule		
SCALE 1:50		PAPER SIZE A1
DRAWING NUMBER 7042-04		REVISION F
DRAWN BY SE		DATE March 25
STATUS L1		designtime
ad@designtime.com www.designtime.uk.com		2-Work, 7 Cutter Mill Teydard North WF1 5FY