






1 North Elevation
1:100

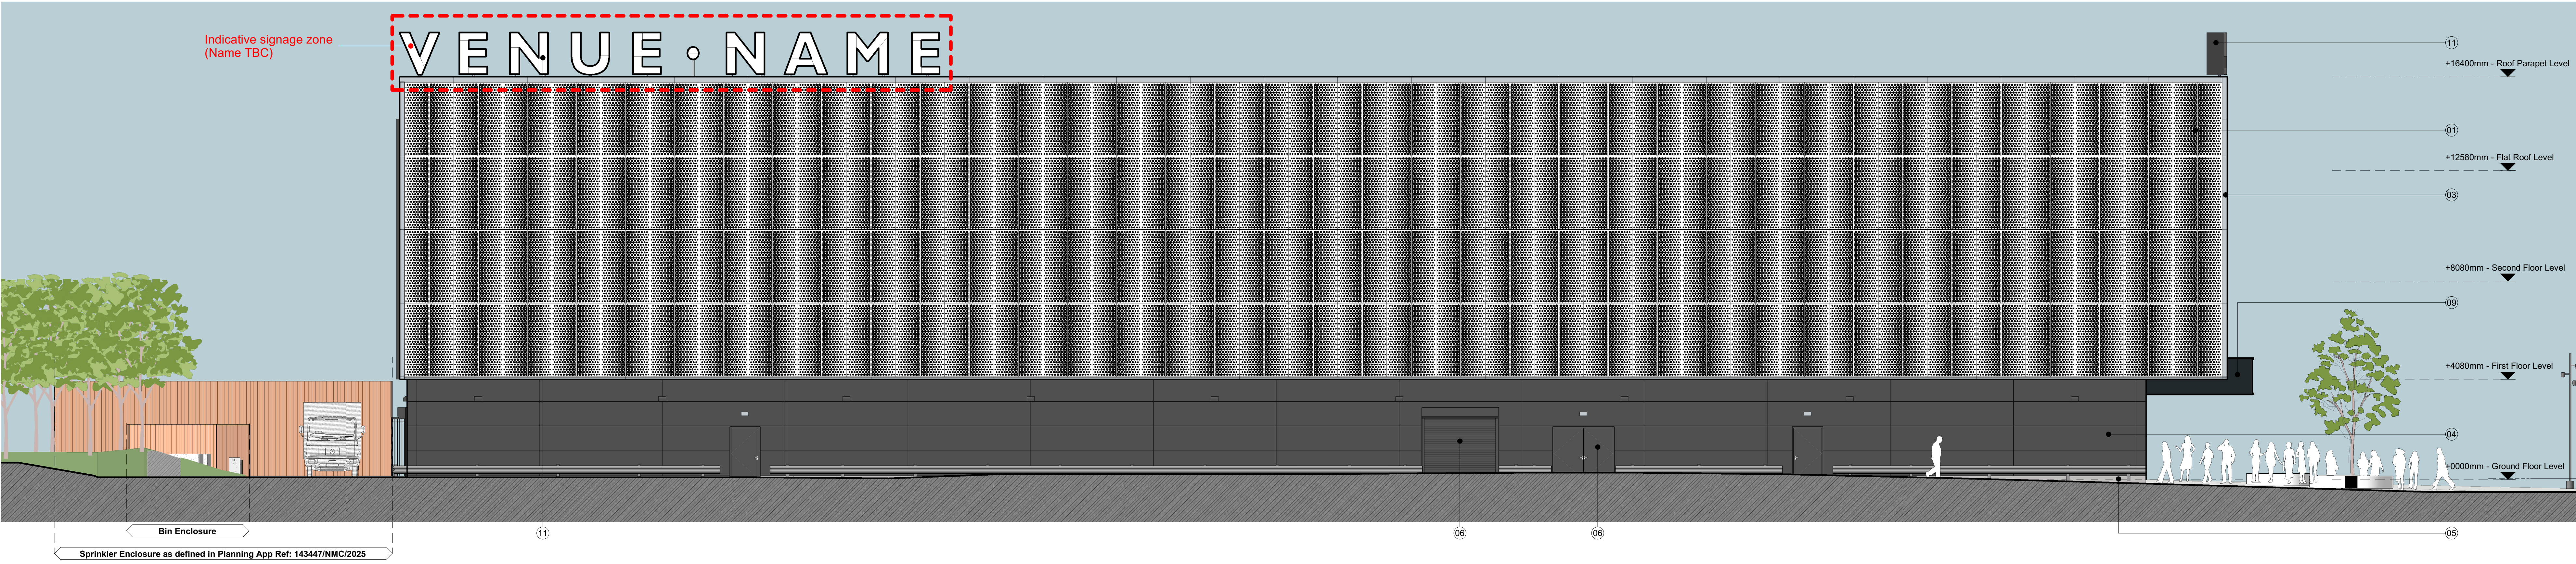

2 West Elevation
1:100

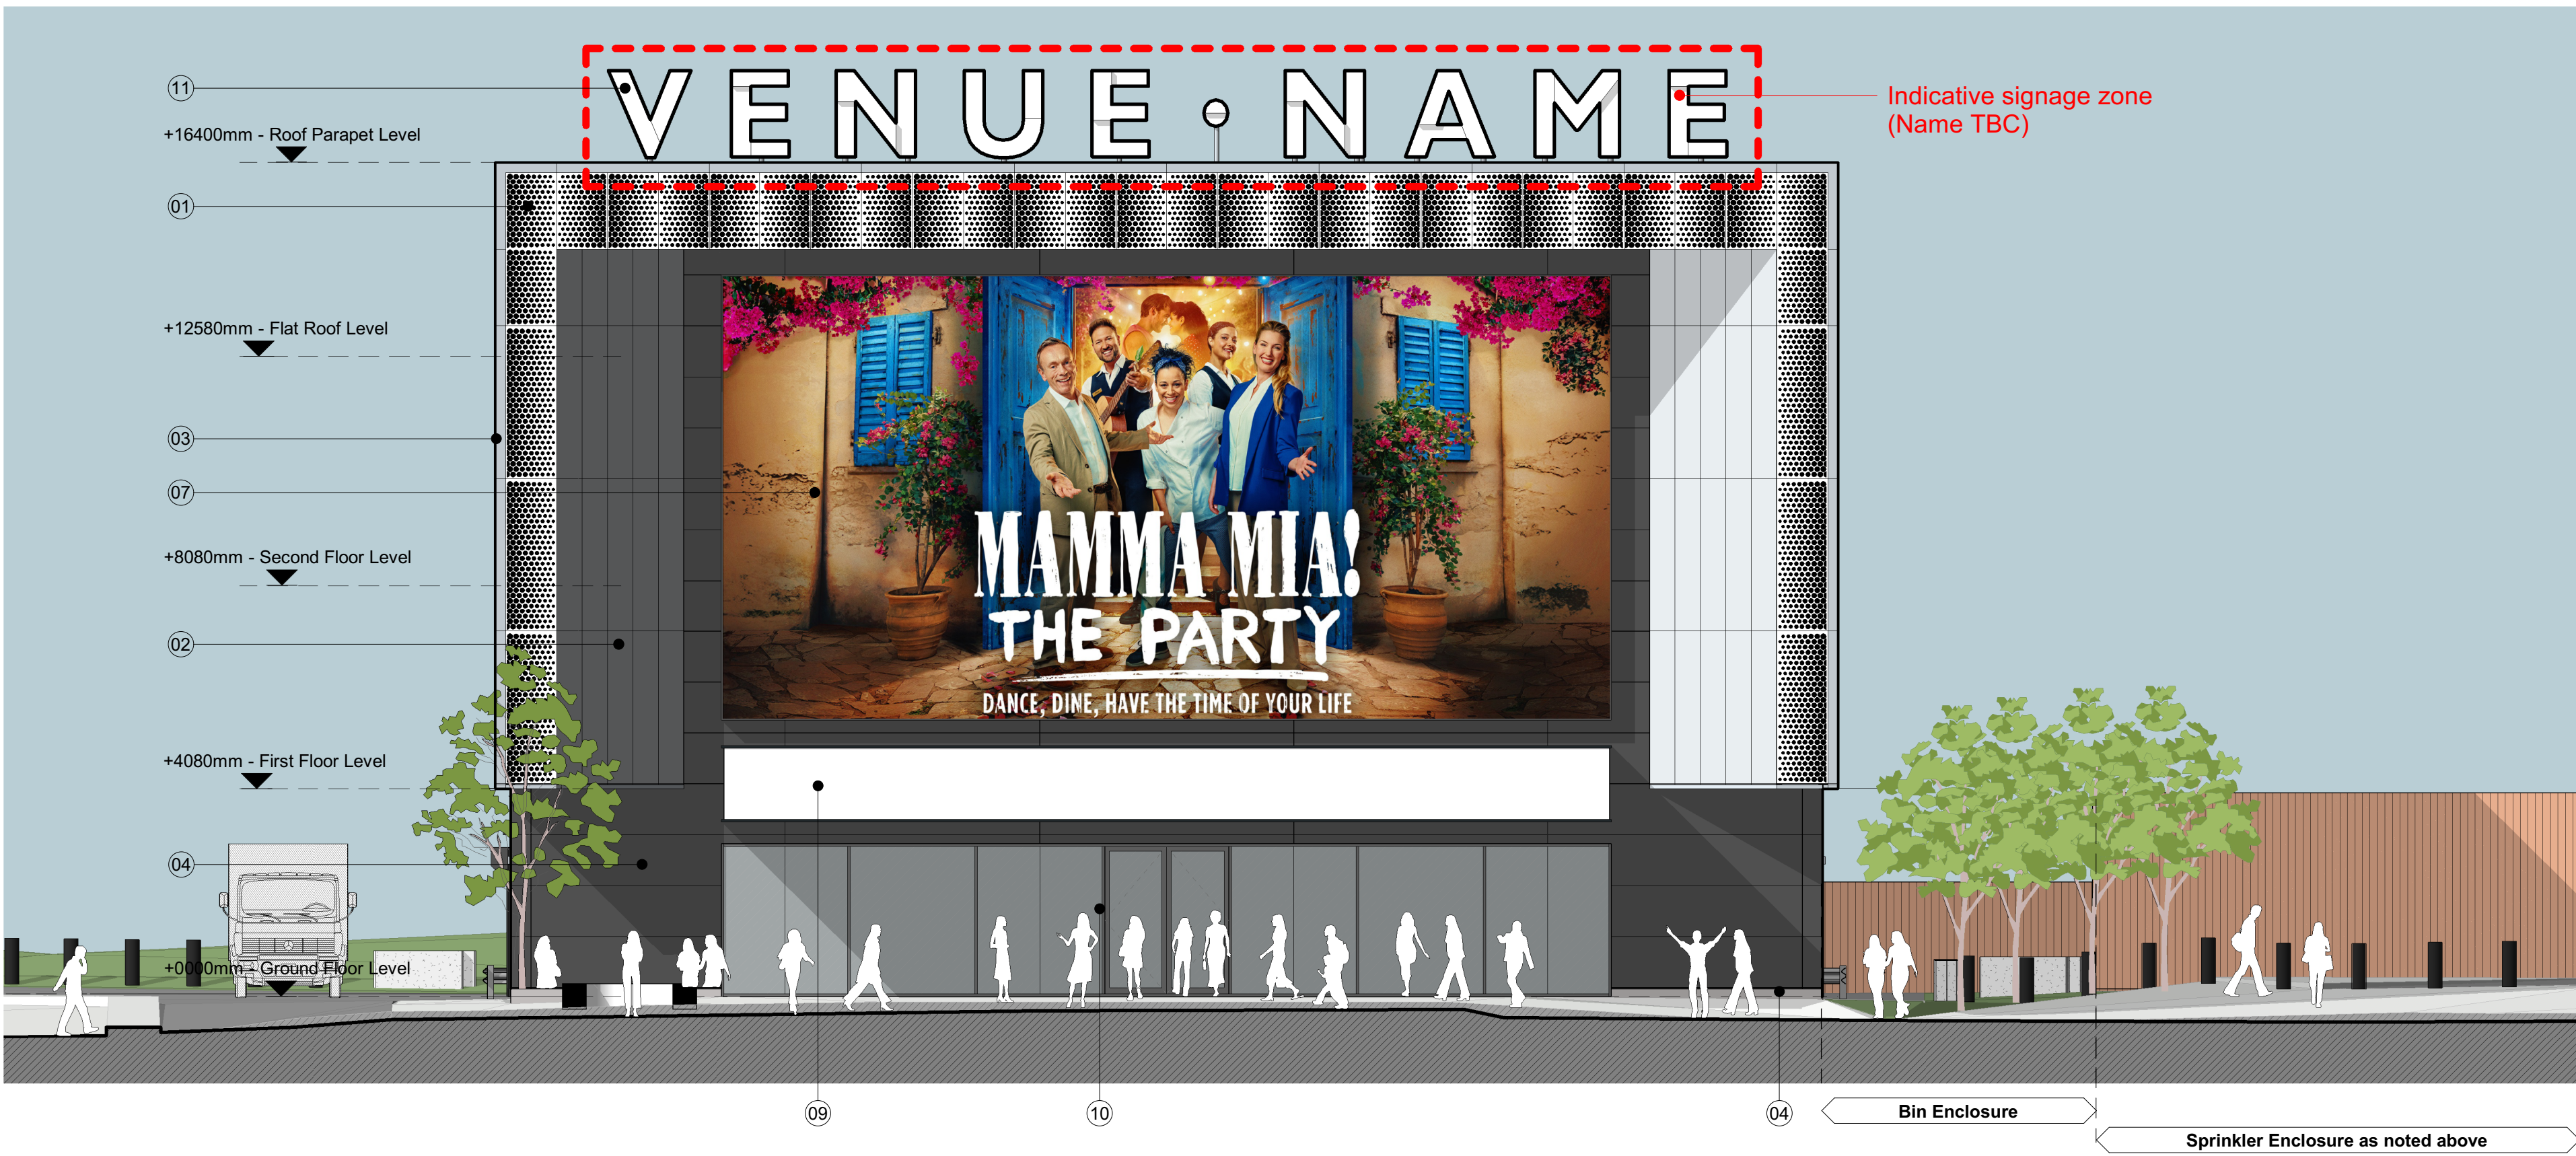

3 East Elevation
1:100

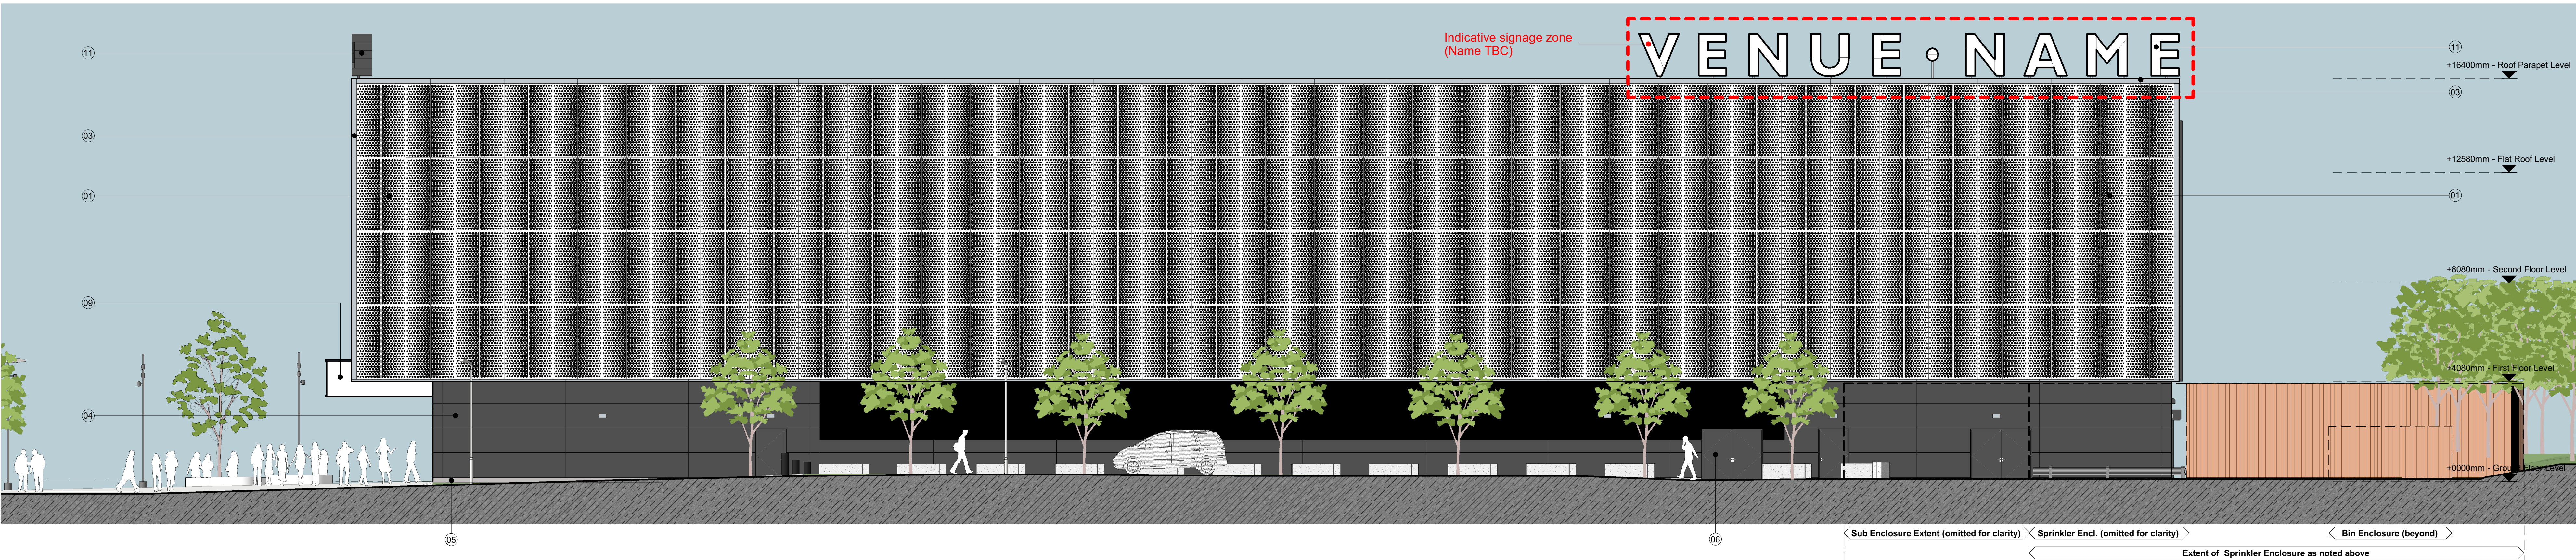

4 South Elevation
1:100

The Principal Contractor is responsible for checking dimensions, tolerances and references. Any discrepancy to be notified to the Architect before proceeding with the works.

Where an item is covered by drawings to different scales the larger scale drawing is to be worked to. Do not scale drawing. Figured dimensions to be worked to in all cases.

Where products have been specified, PRP have reviewed applicable products available in the UK at the time of writing the specification, from which products named in the specification have been selected. Where the Principal Contractor wishes to propose alternative products, representative samples and a full technical appraisal demonstrating that their proposed alternative has equal or better performance should be submitted by the Principal Contractor in accordance with the agreed project Change Control Procedures. On any Higher Risk Building (HRB), the Principal Contractor should confirm if they consider the alternative (and / or any consequential impacts) as a recordable, notifiable or major change under Regulation 28 of The Building (Higher-Risk Buildings Procedures) (England) Regulations 2023.

CDM REGULATIONS 2015. All current drawings and specifications for the project must be read in conjunction with the Designer's Hazard and Environment Assessment Record.

All intellectual property rights reserved.

Materials Legend	
Key	Description
01	Silver anodised perforated panels with concealed downlighting / backlighting from parapet level (pattern shown is indicative and subject to final agreement through consultation with the LPA).
02	Silver anodised flat rainscreen panel.
03	Silver anodised parapet / sill / corner flashings.
04	Black polyester powder coated metal composite insulated panel system.
05	Fair faced in situ concrete upstand.
06	Black polyester powder coated metal door set / roller shutter.
07	Backlit show branding board with fixed image. West elevation board to have concealed perimeter lighting.
09	Illuminated fascia.
10	Curtain walling with automatic sliding doors. Specification to be determined by requirements of Secured by Design (SBD) and other relevant security / anti-terrorism reviews.
11	Placeholder for venue signage (Naming, artwork, final design and placement to be confirmed).

P02	24/05/25	Planning Issue: Signage zone	JK	BDP
P01	05/03/25	Planning Issue	JS	AW
Rev	Date	Description	Dwn	Cld

Project Taverna
General Arrangement Elevations

Project Origin Function Space Form Discipline Number
MCFC-PRP-ZZ-ZZ-DR-A-02400

Revision
P02 - Preliminary

Status
For Planning -

Drawn: MC Checked: JH Date: OCT 2025 Scale: @ A0 1:100

PRP
prp-co.uk
Manchester
0161 242 8950

Sheet Originates from Model: MCFC-PRP-ZZ-ZZ-AS-A-00002