

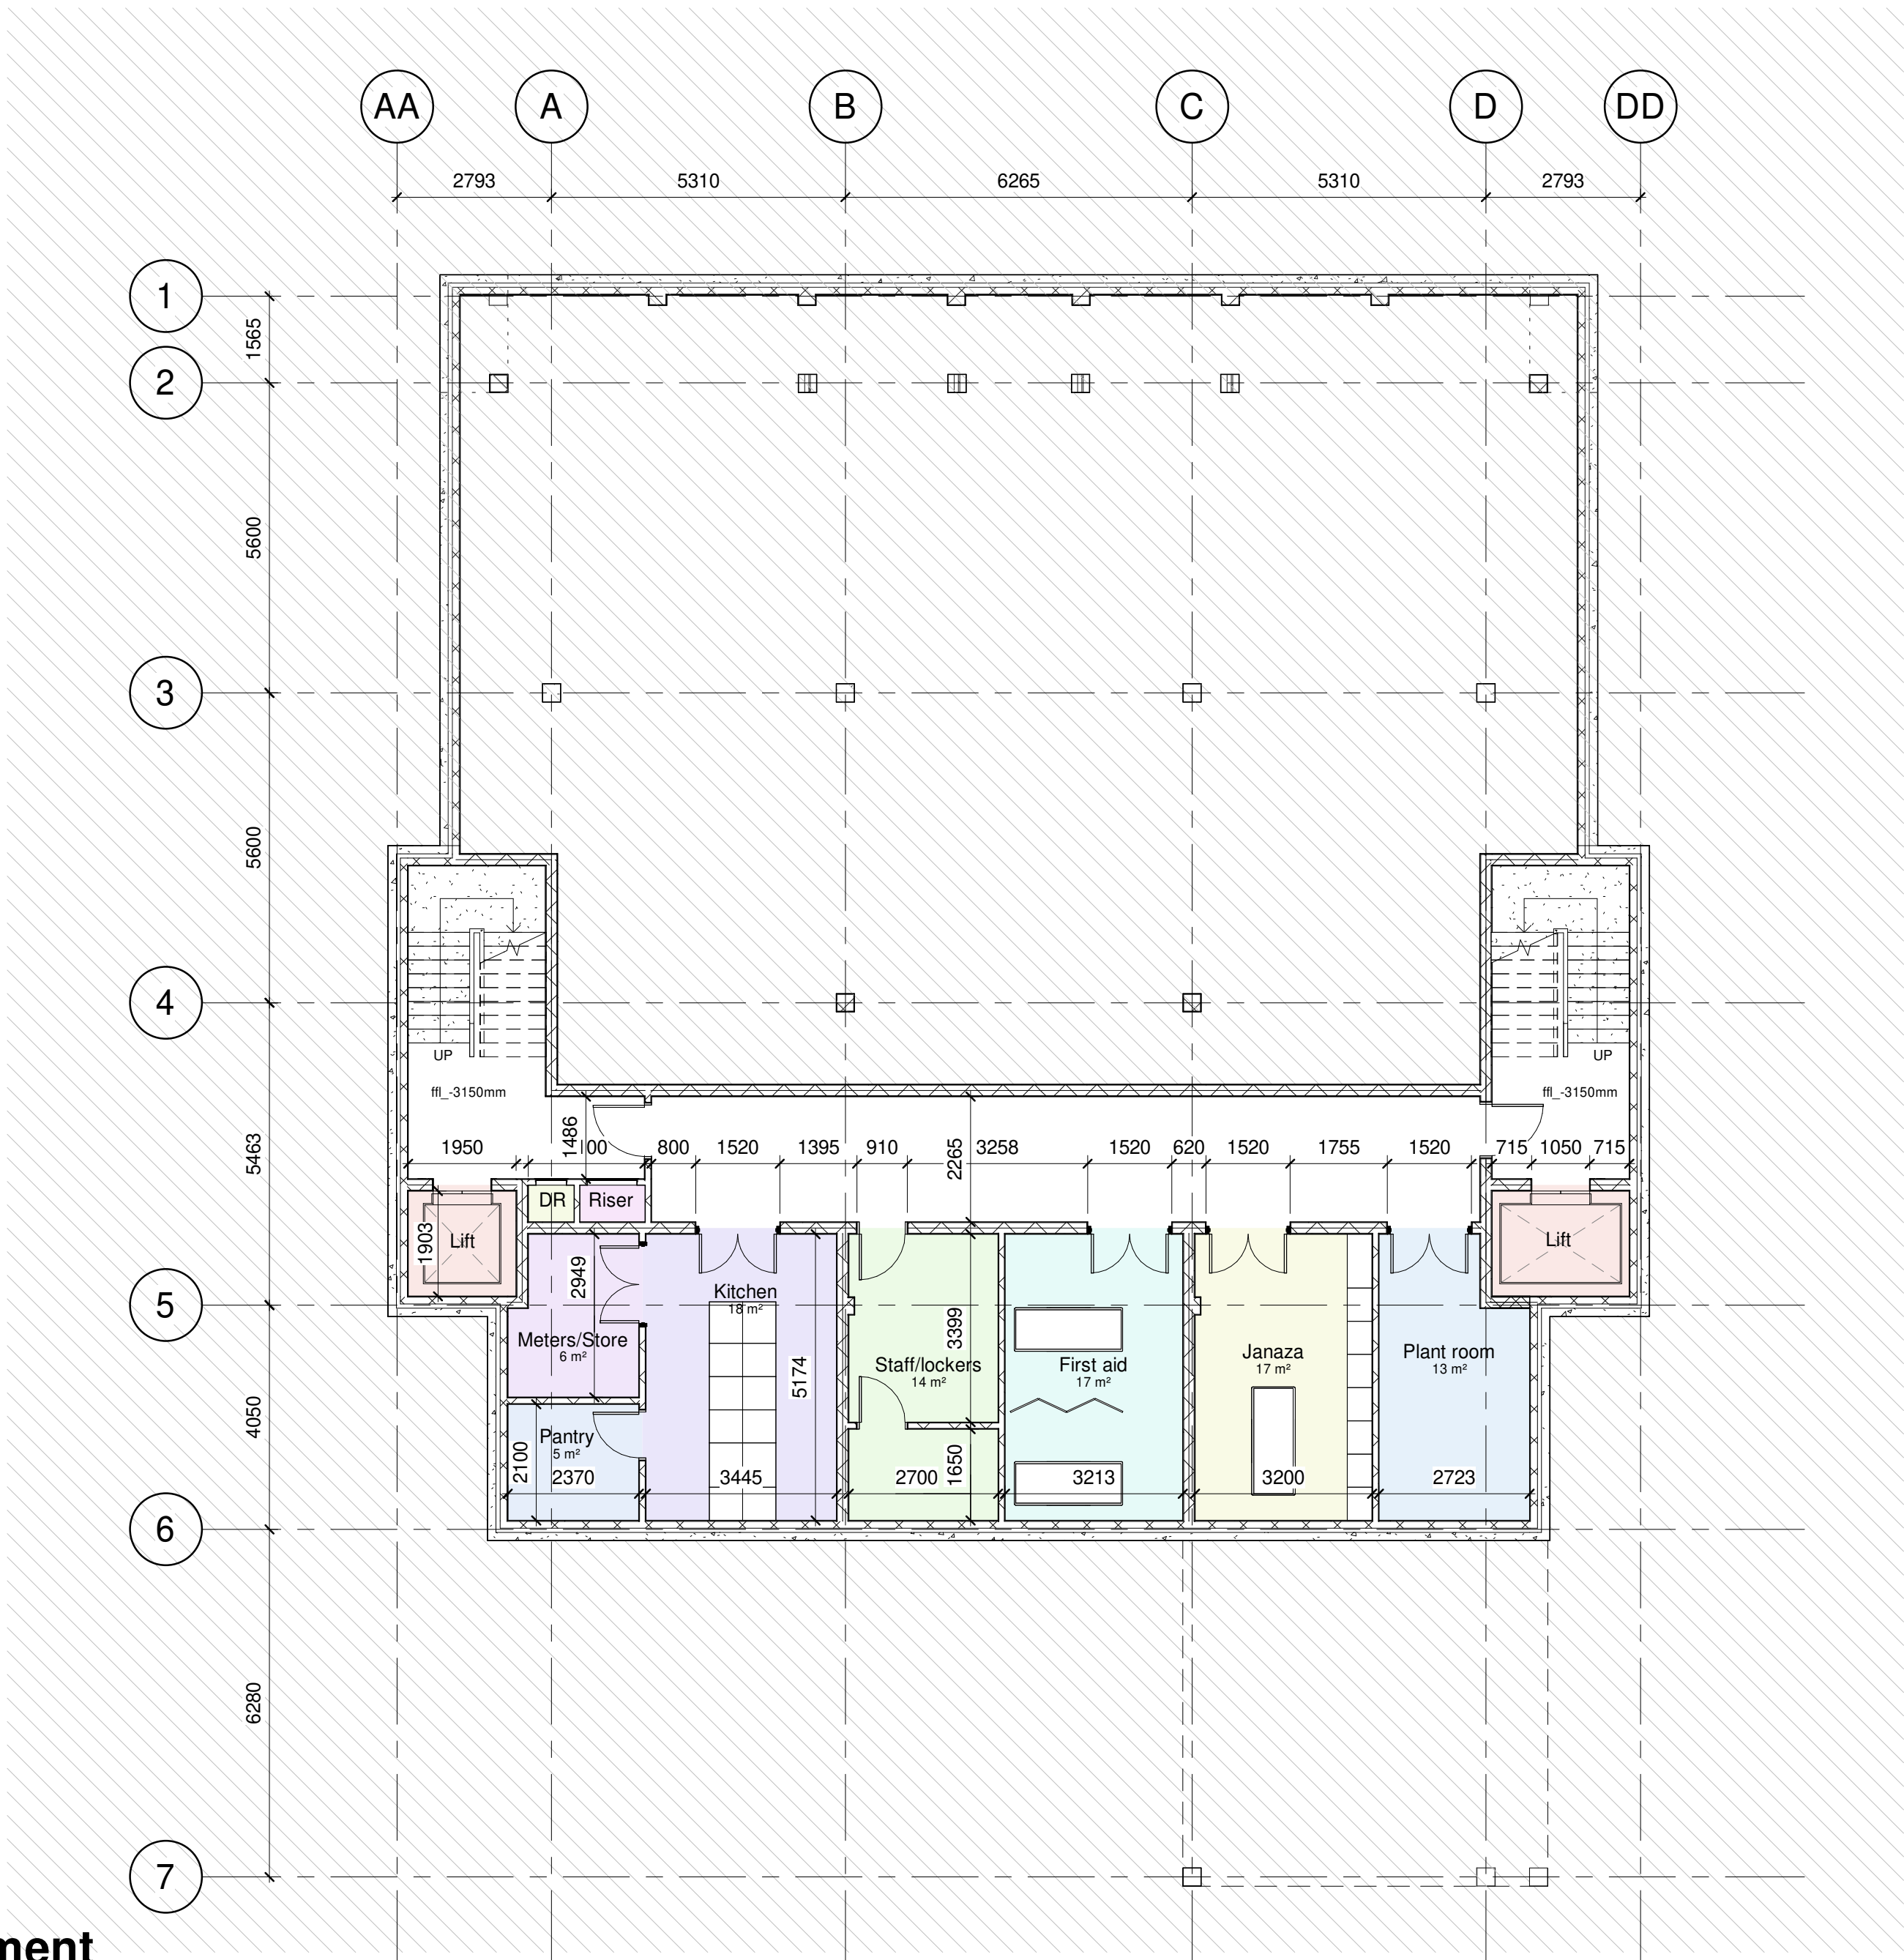
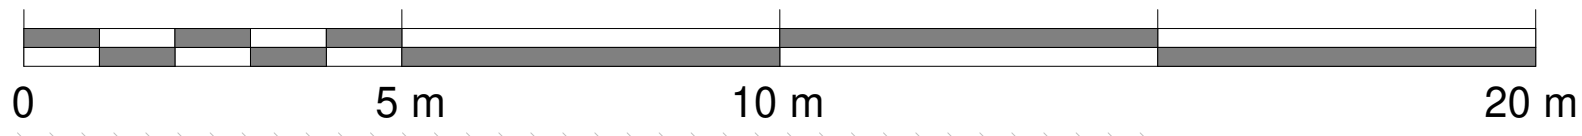


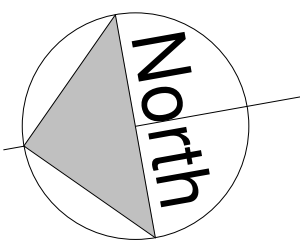

Lvl 0_Basement
1 : 100

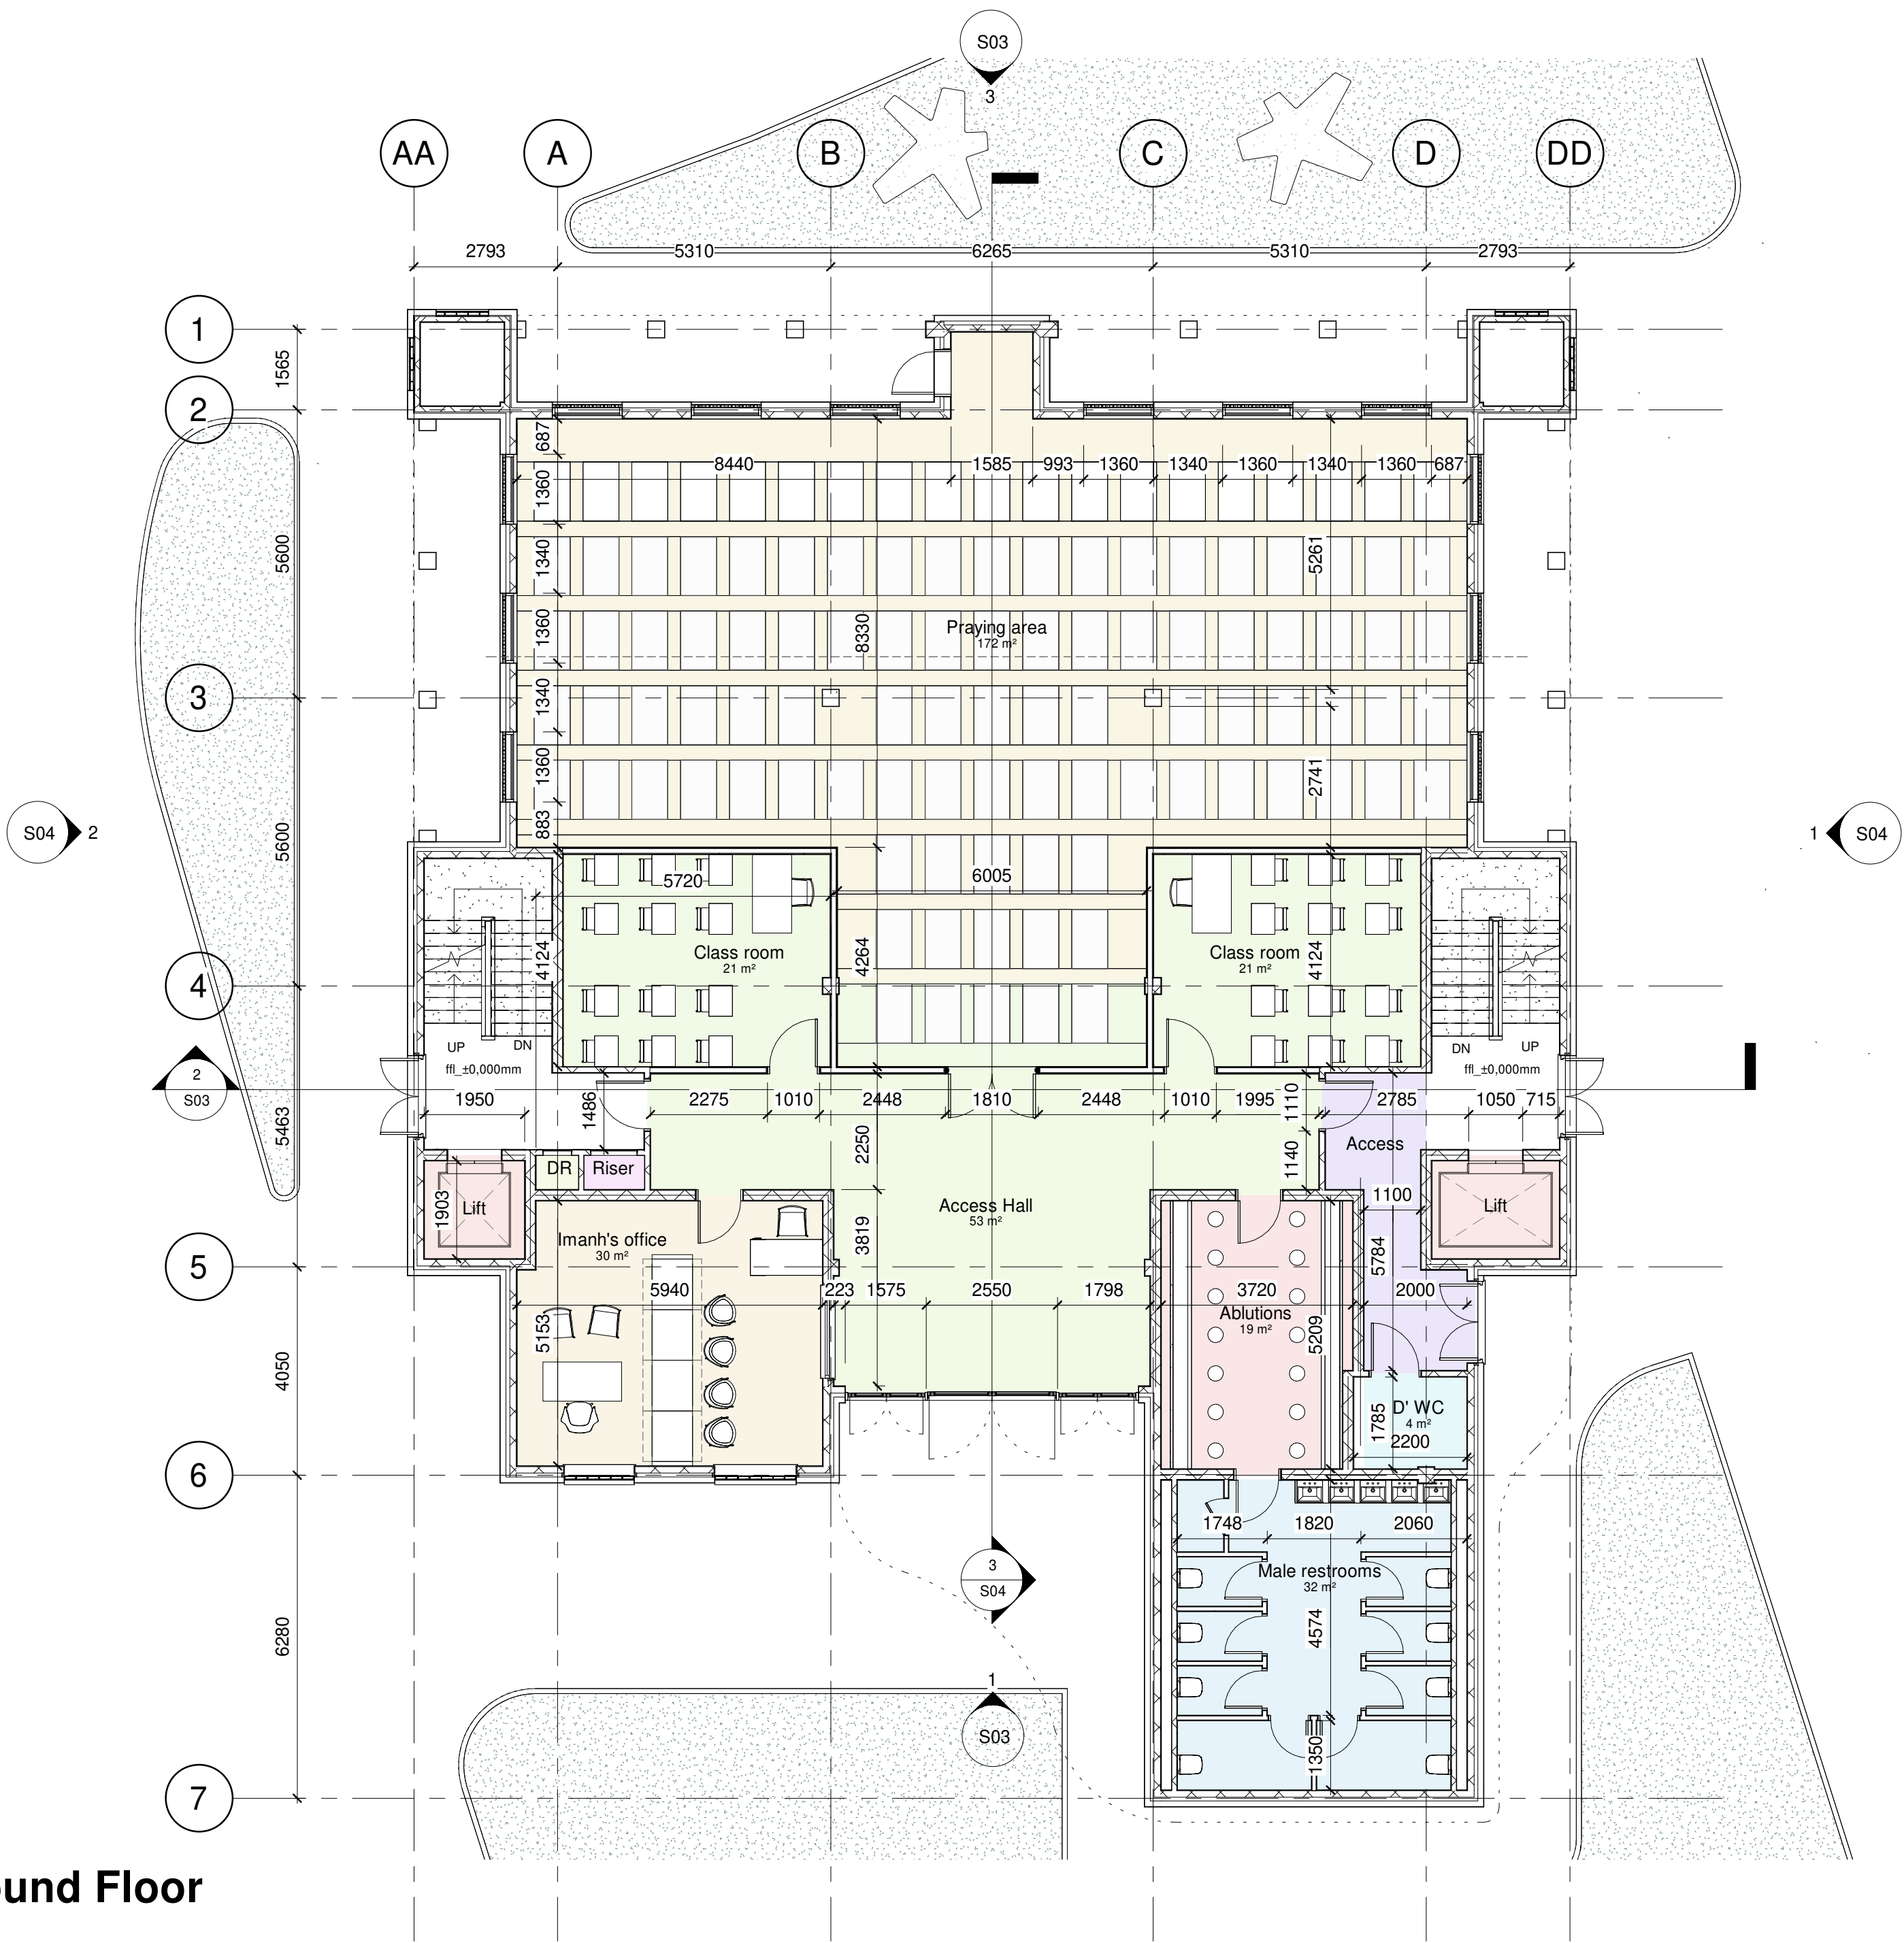

Lvl 1_Ground Floor
1 : 100

©
DO NOT SCALE. Use figured dimensions only. Contractor is to check all dimensions before commencement of works. This drawing is copyright. This data to be used as xref file only - not as live data. This drawing must only be used for the purposes for which it is supplied.

NOTES:

Rev No	Date	Revision Description	Issued by
F	10/06/2026	GIA	DR
E	13/05/2026	FFFLs	DR
D	23/04/2026	Lift and staircase	DR
C	26/07/2024	Size and location	DR
B	12/06/2024	Updates	DR
A01	10/04/2024	Size reduction	DR

SEED Architects
Parsonage Chambers
3 Parsonage
Manchester
M3 2HW
Tel: 0161 832 5750 E: office@seedarchitects.co.uk

status
Planning

job title
Al-Sunnah Mosque, Manchester

Location
Winterford Road, Cheetham Hill,
M8 9PB, Manchester

drawing title
Basement and Ground Floor plans

author DR	date 20/11/23
checker RH	date 20/11/23
scale 1 : 100	paper size A1

Project no. 3283	Cont. -	Seed drawing no. S01	Rev. F
---------------------	------------	-------------------------	-----------