


Key:

	Direction of roof fall
	Downstand above
	Existing structure above




EXISTING REAR PHOTO

A	10.10.25	REVISED PLANNING ISSUE
-	11.06.25	PLANNING ISSUE
REV	DATE	AMENDMENT

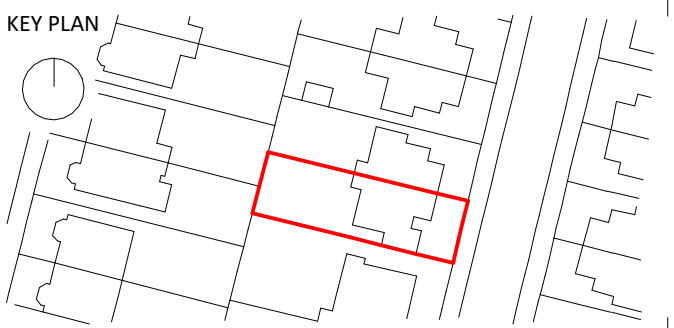

TITLE
20 HARTINGTON ROAD
CHORLTON-CUM-HARDY
M21 8UY

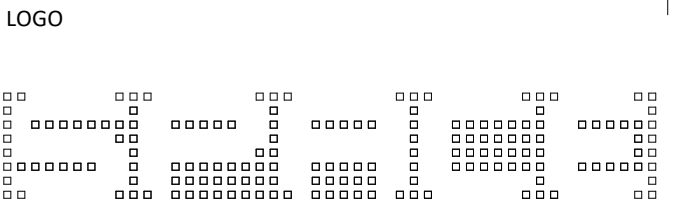

SPACE | ARCHITECTURE+PLANNING
THE OLD TOWN HALL | LAPWING LANE | DIDSBURY

LOCATION M20 2NR WEBSITE www.spaceap.com
PHONE +44 (0) 161 713 2718 E-MAIL info@spaceap.com


DRAWING
EXISTING PLANS

SCALE@A1	DATE	ORIGINATOR	CHECKED	AUTHORISED
1:50	250416	OC	SPT	SPT

STATUS
PLANNING


DRAWING NO.
0296_00_200

REV
A

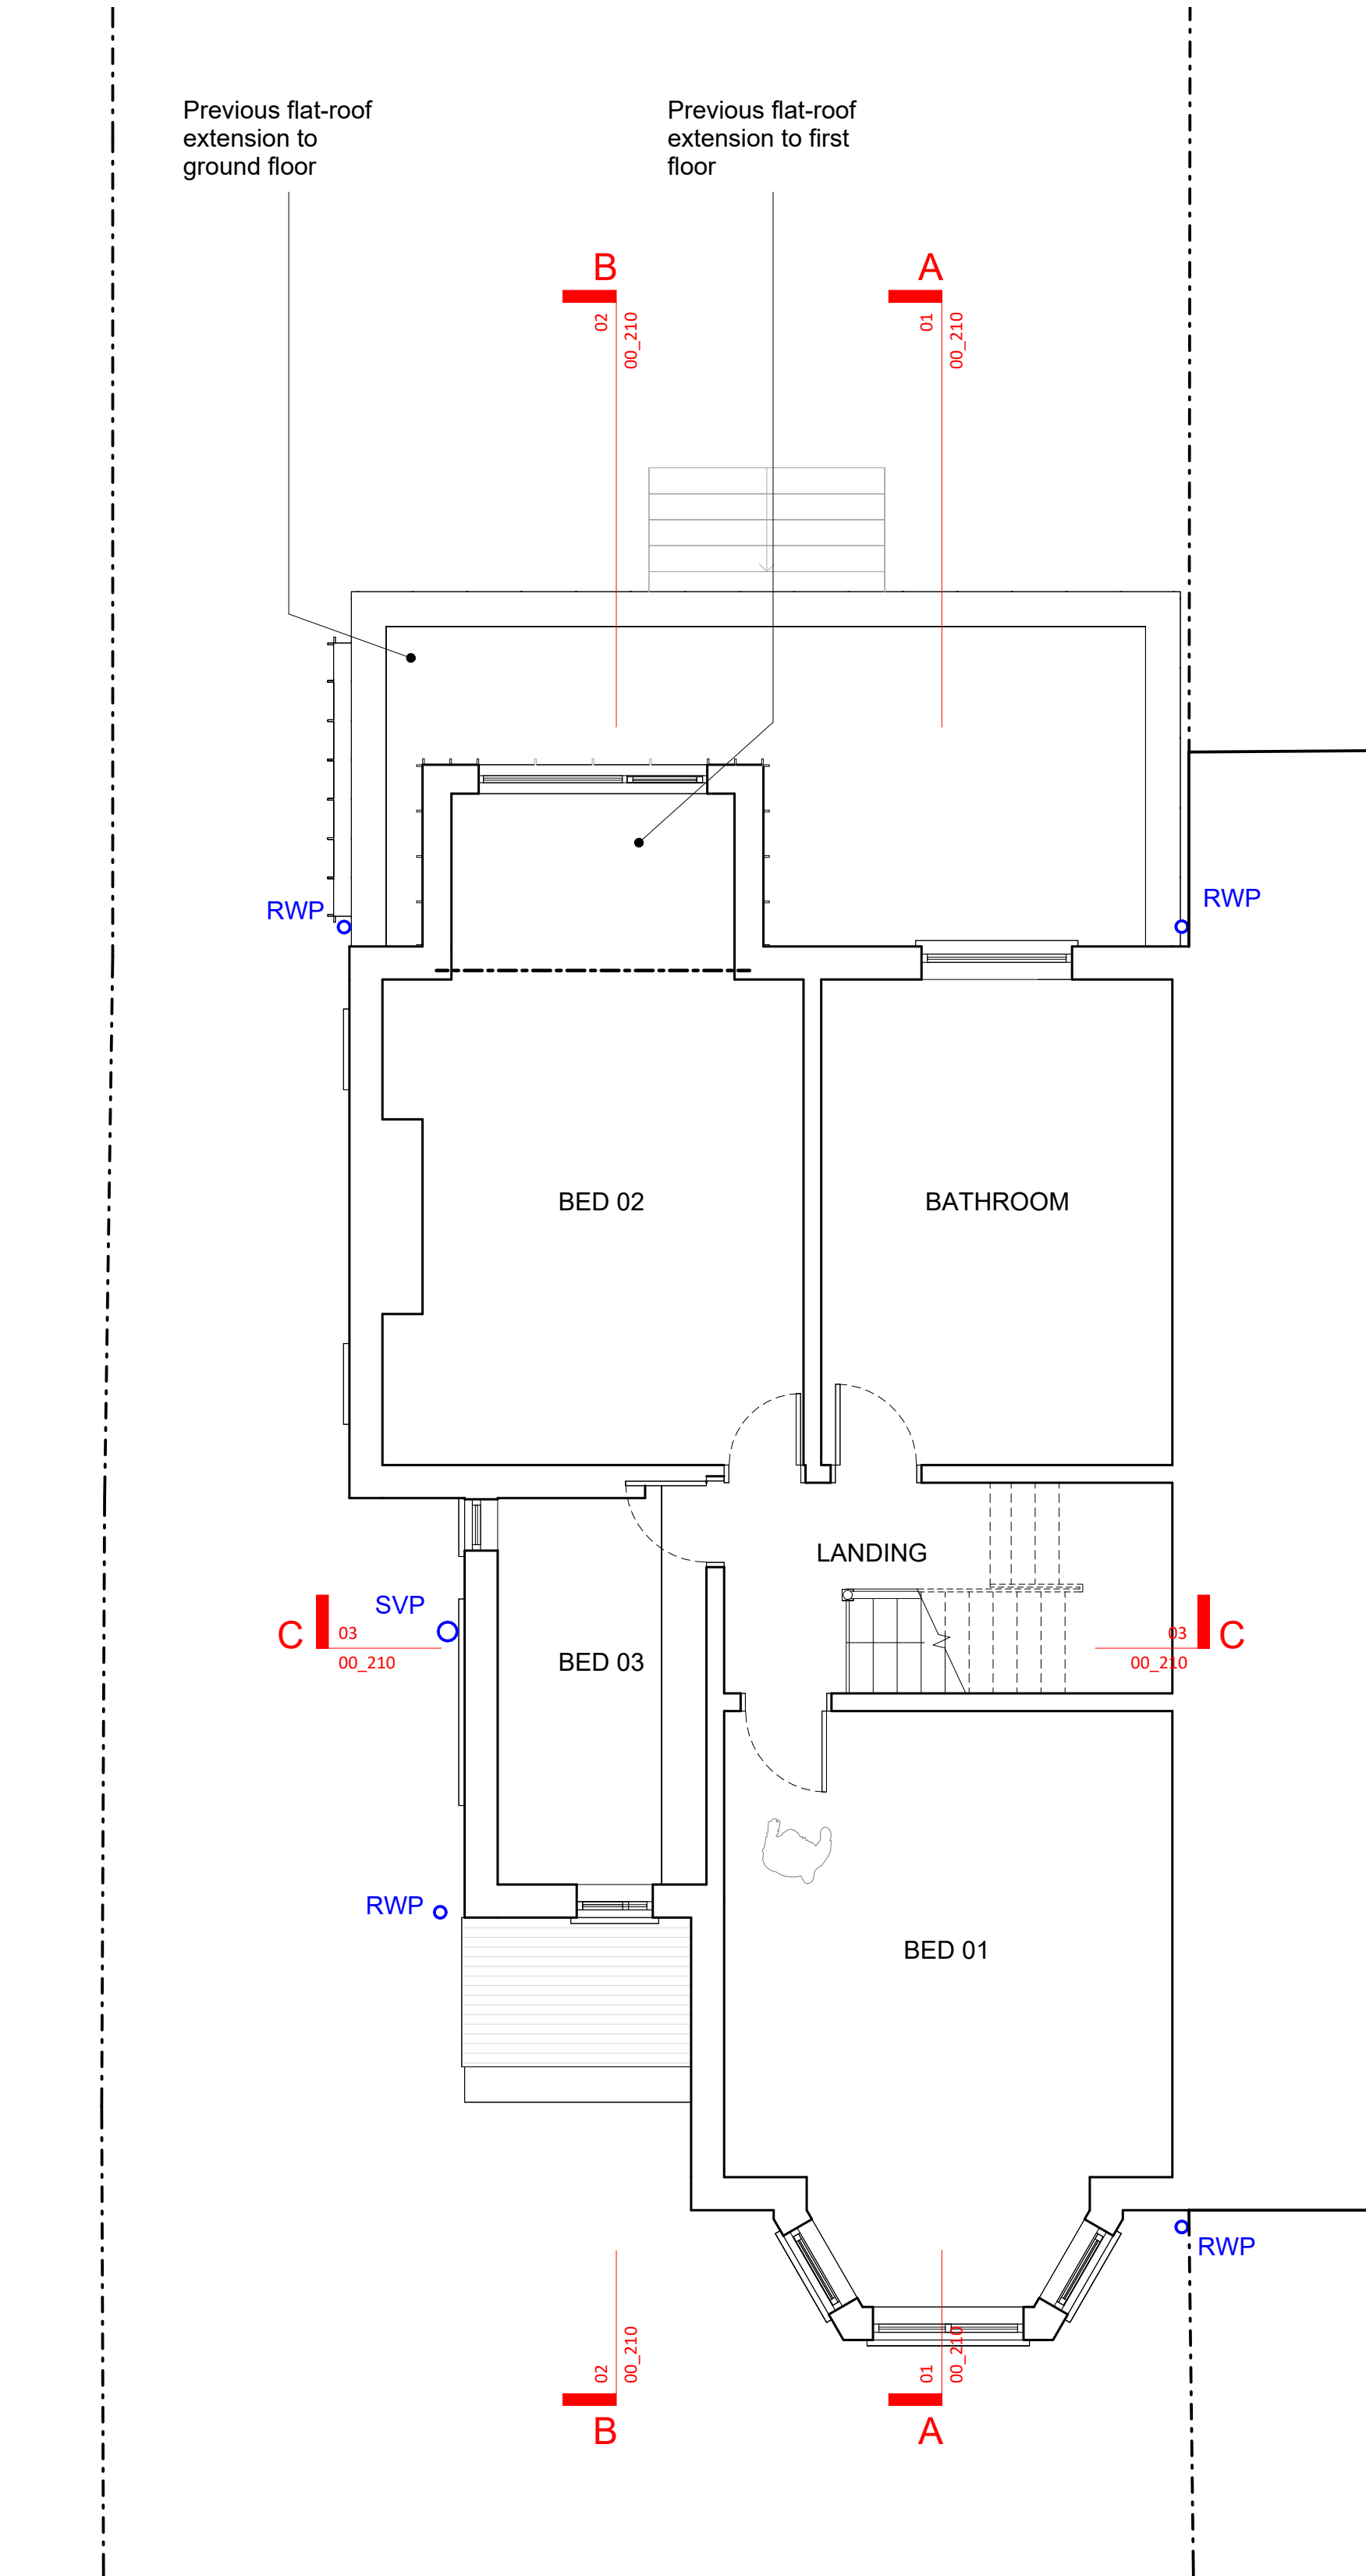


01 EXISTING L1 PLAN

1 : 50

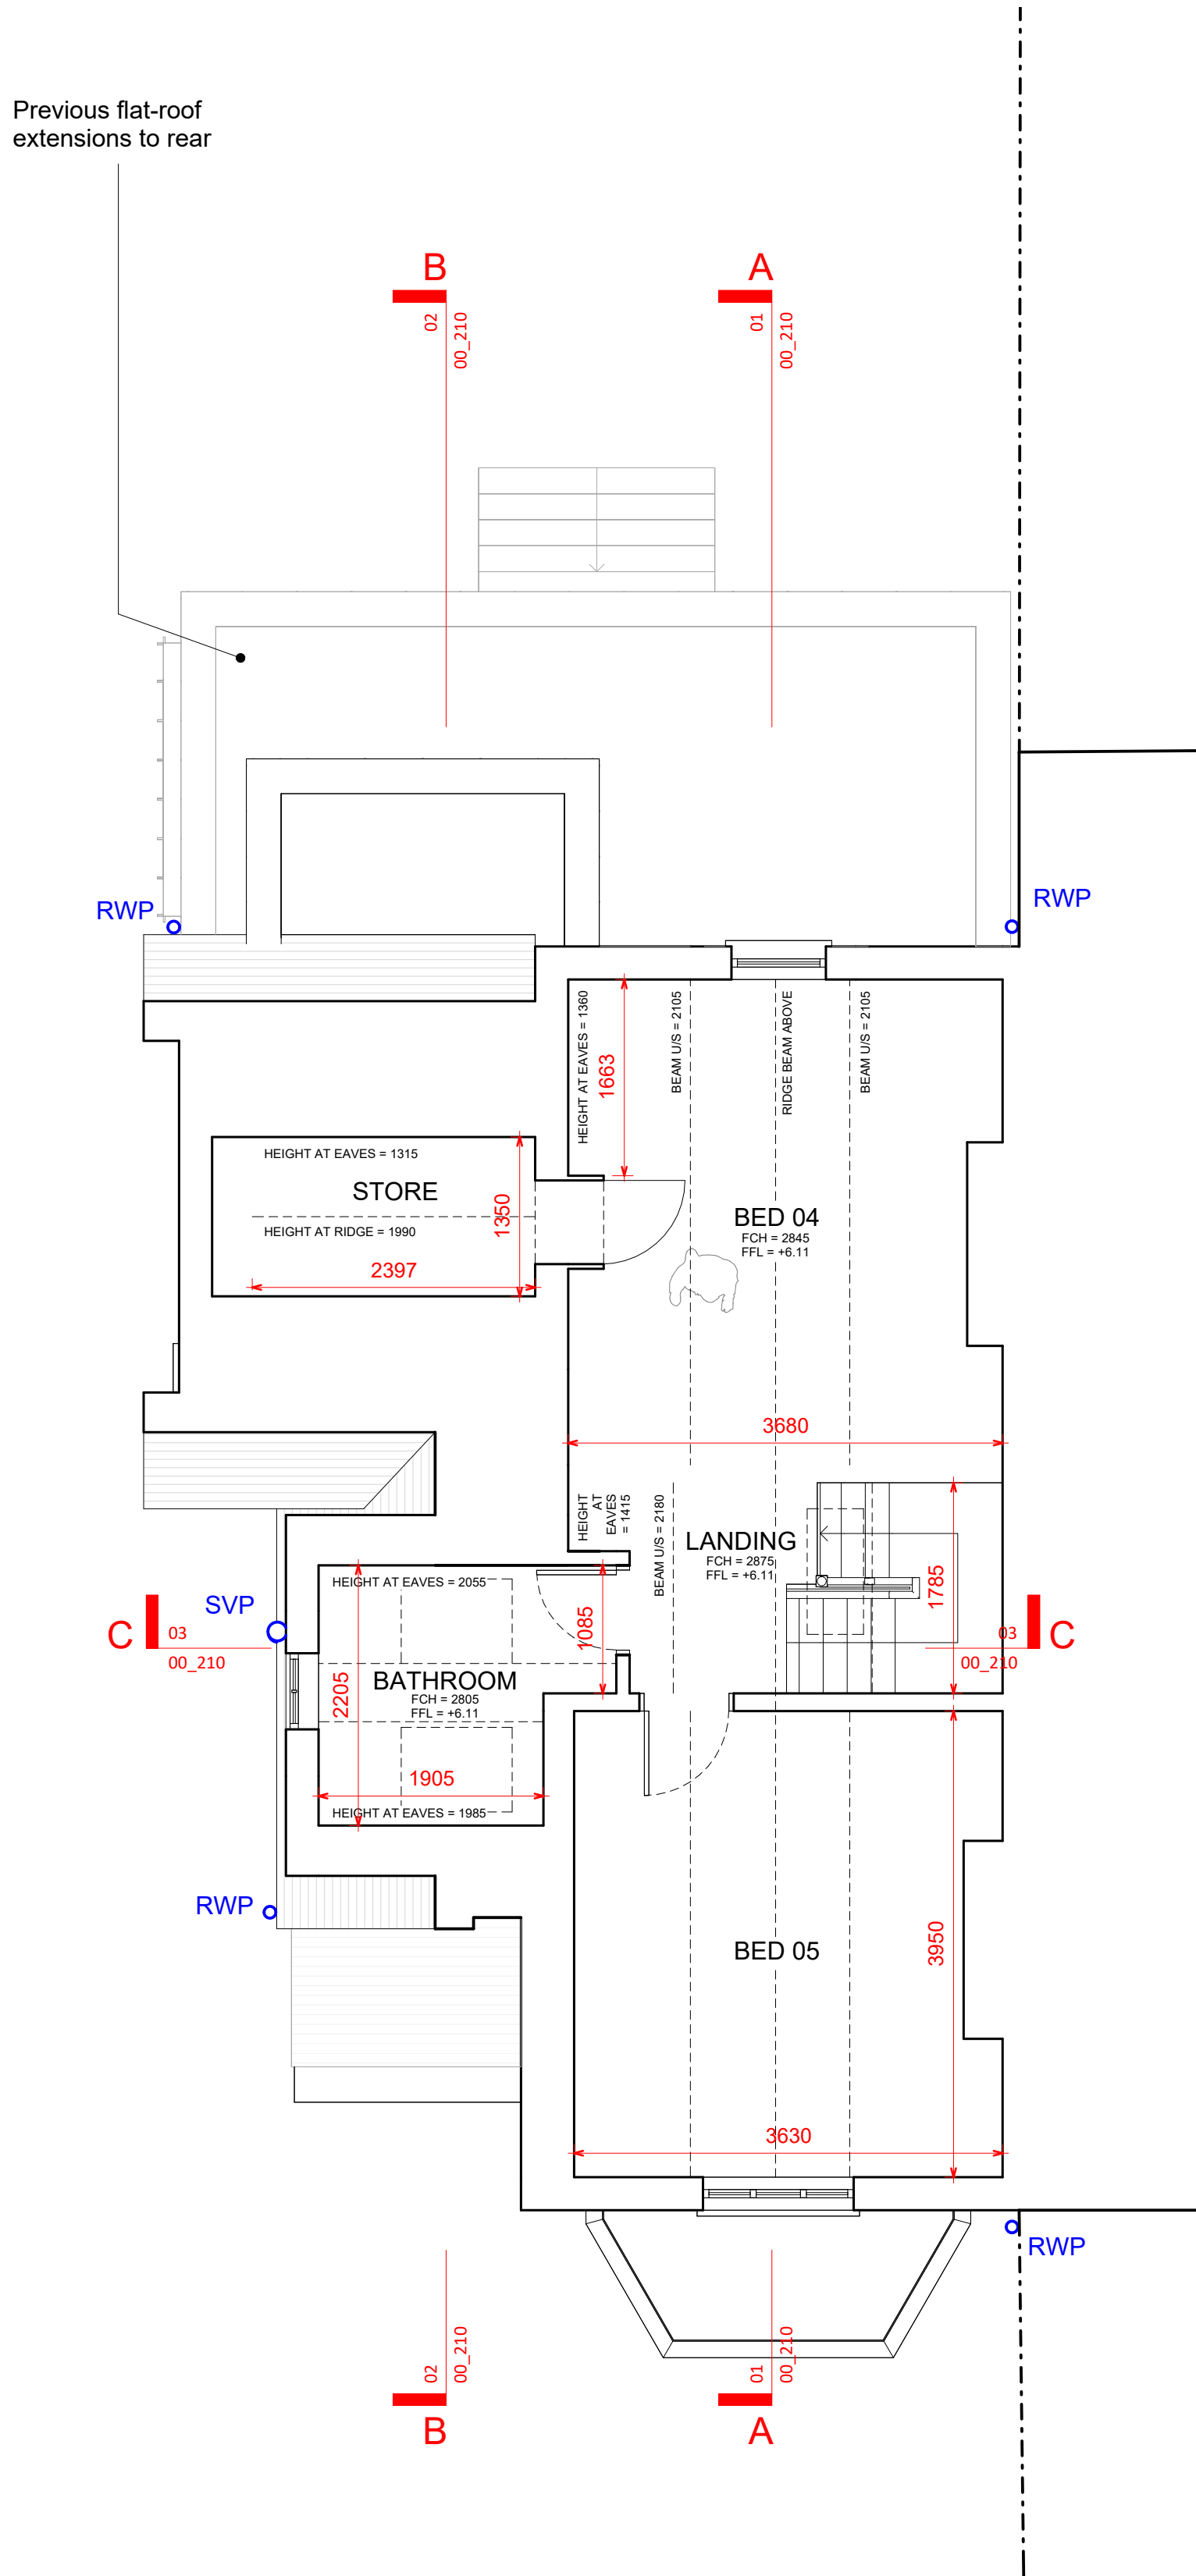

02 EXISTING L2 PLAN

1 : 50

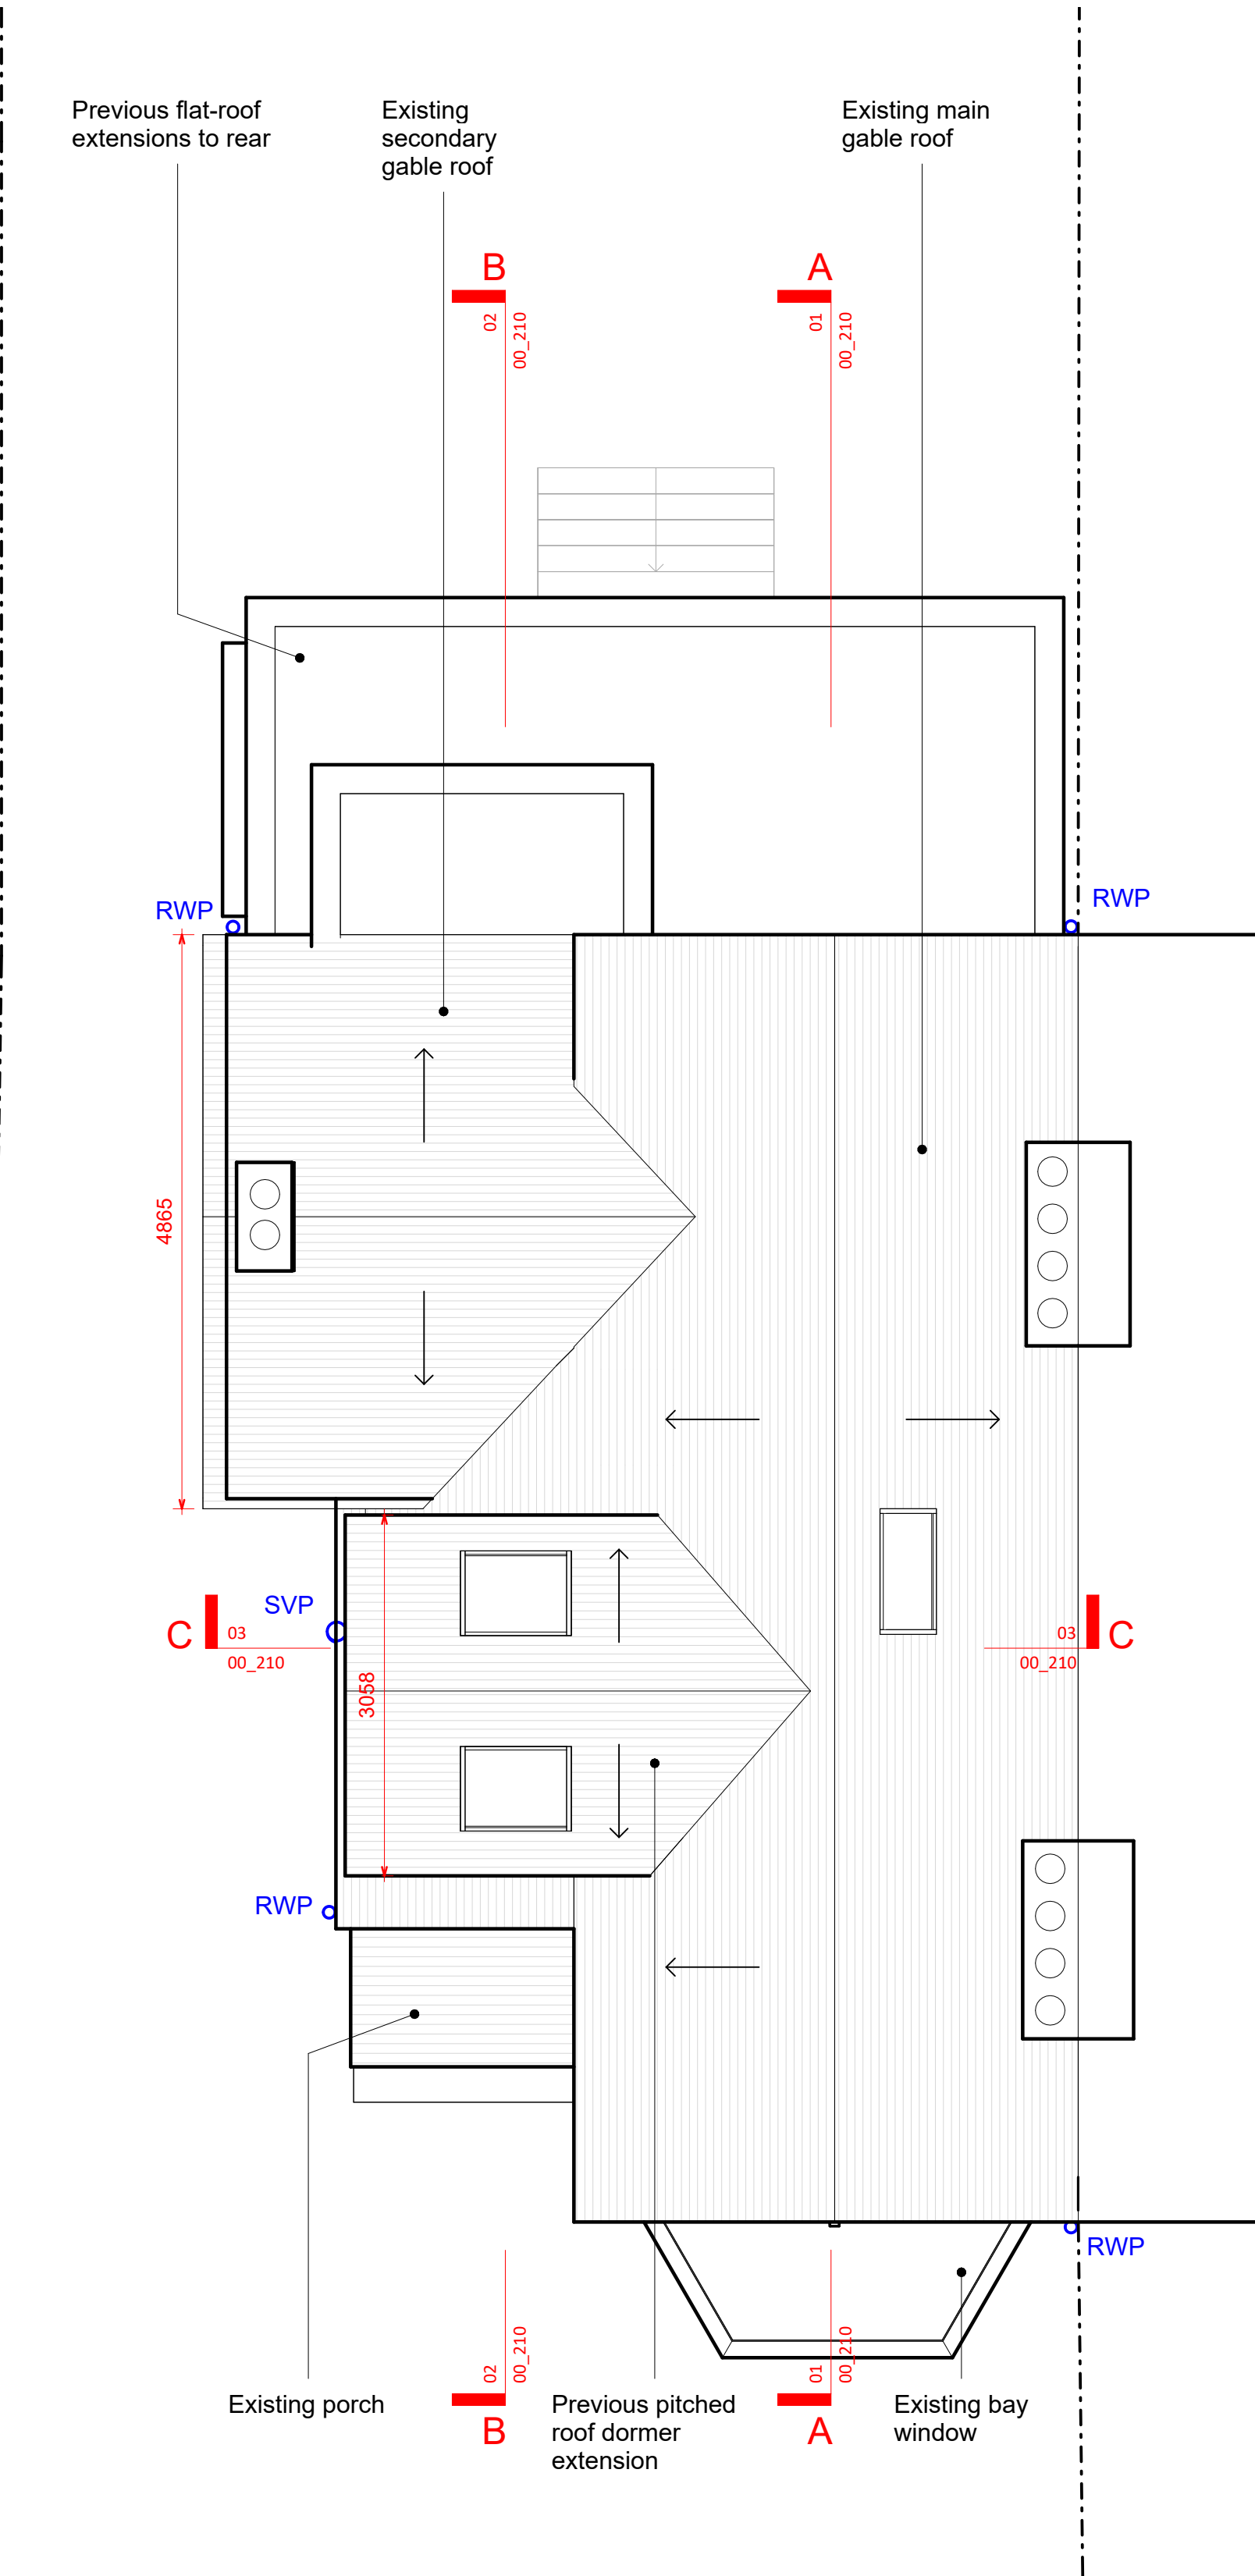

03 EXISTING ROOF PLAN

1 : 50

