



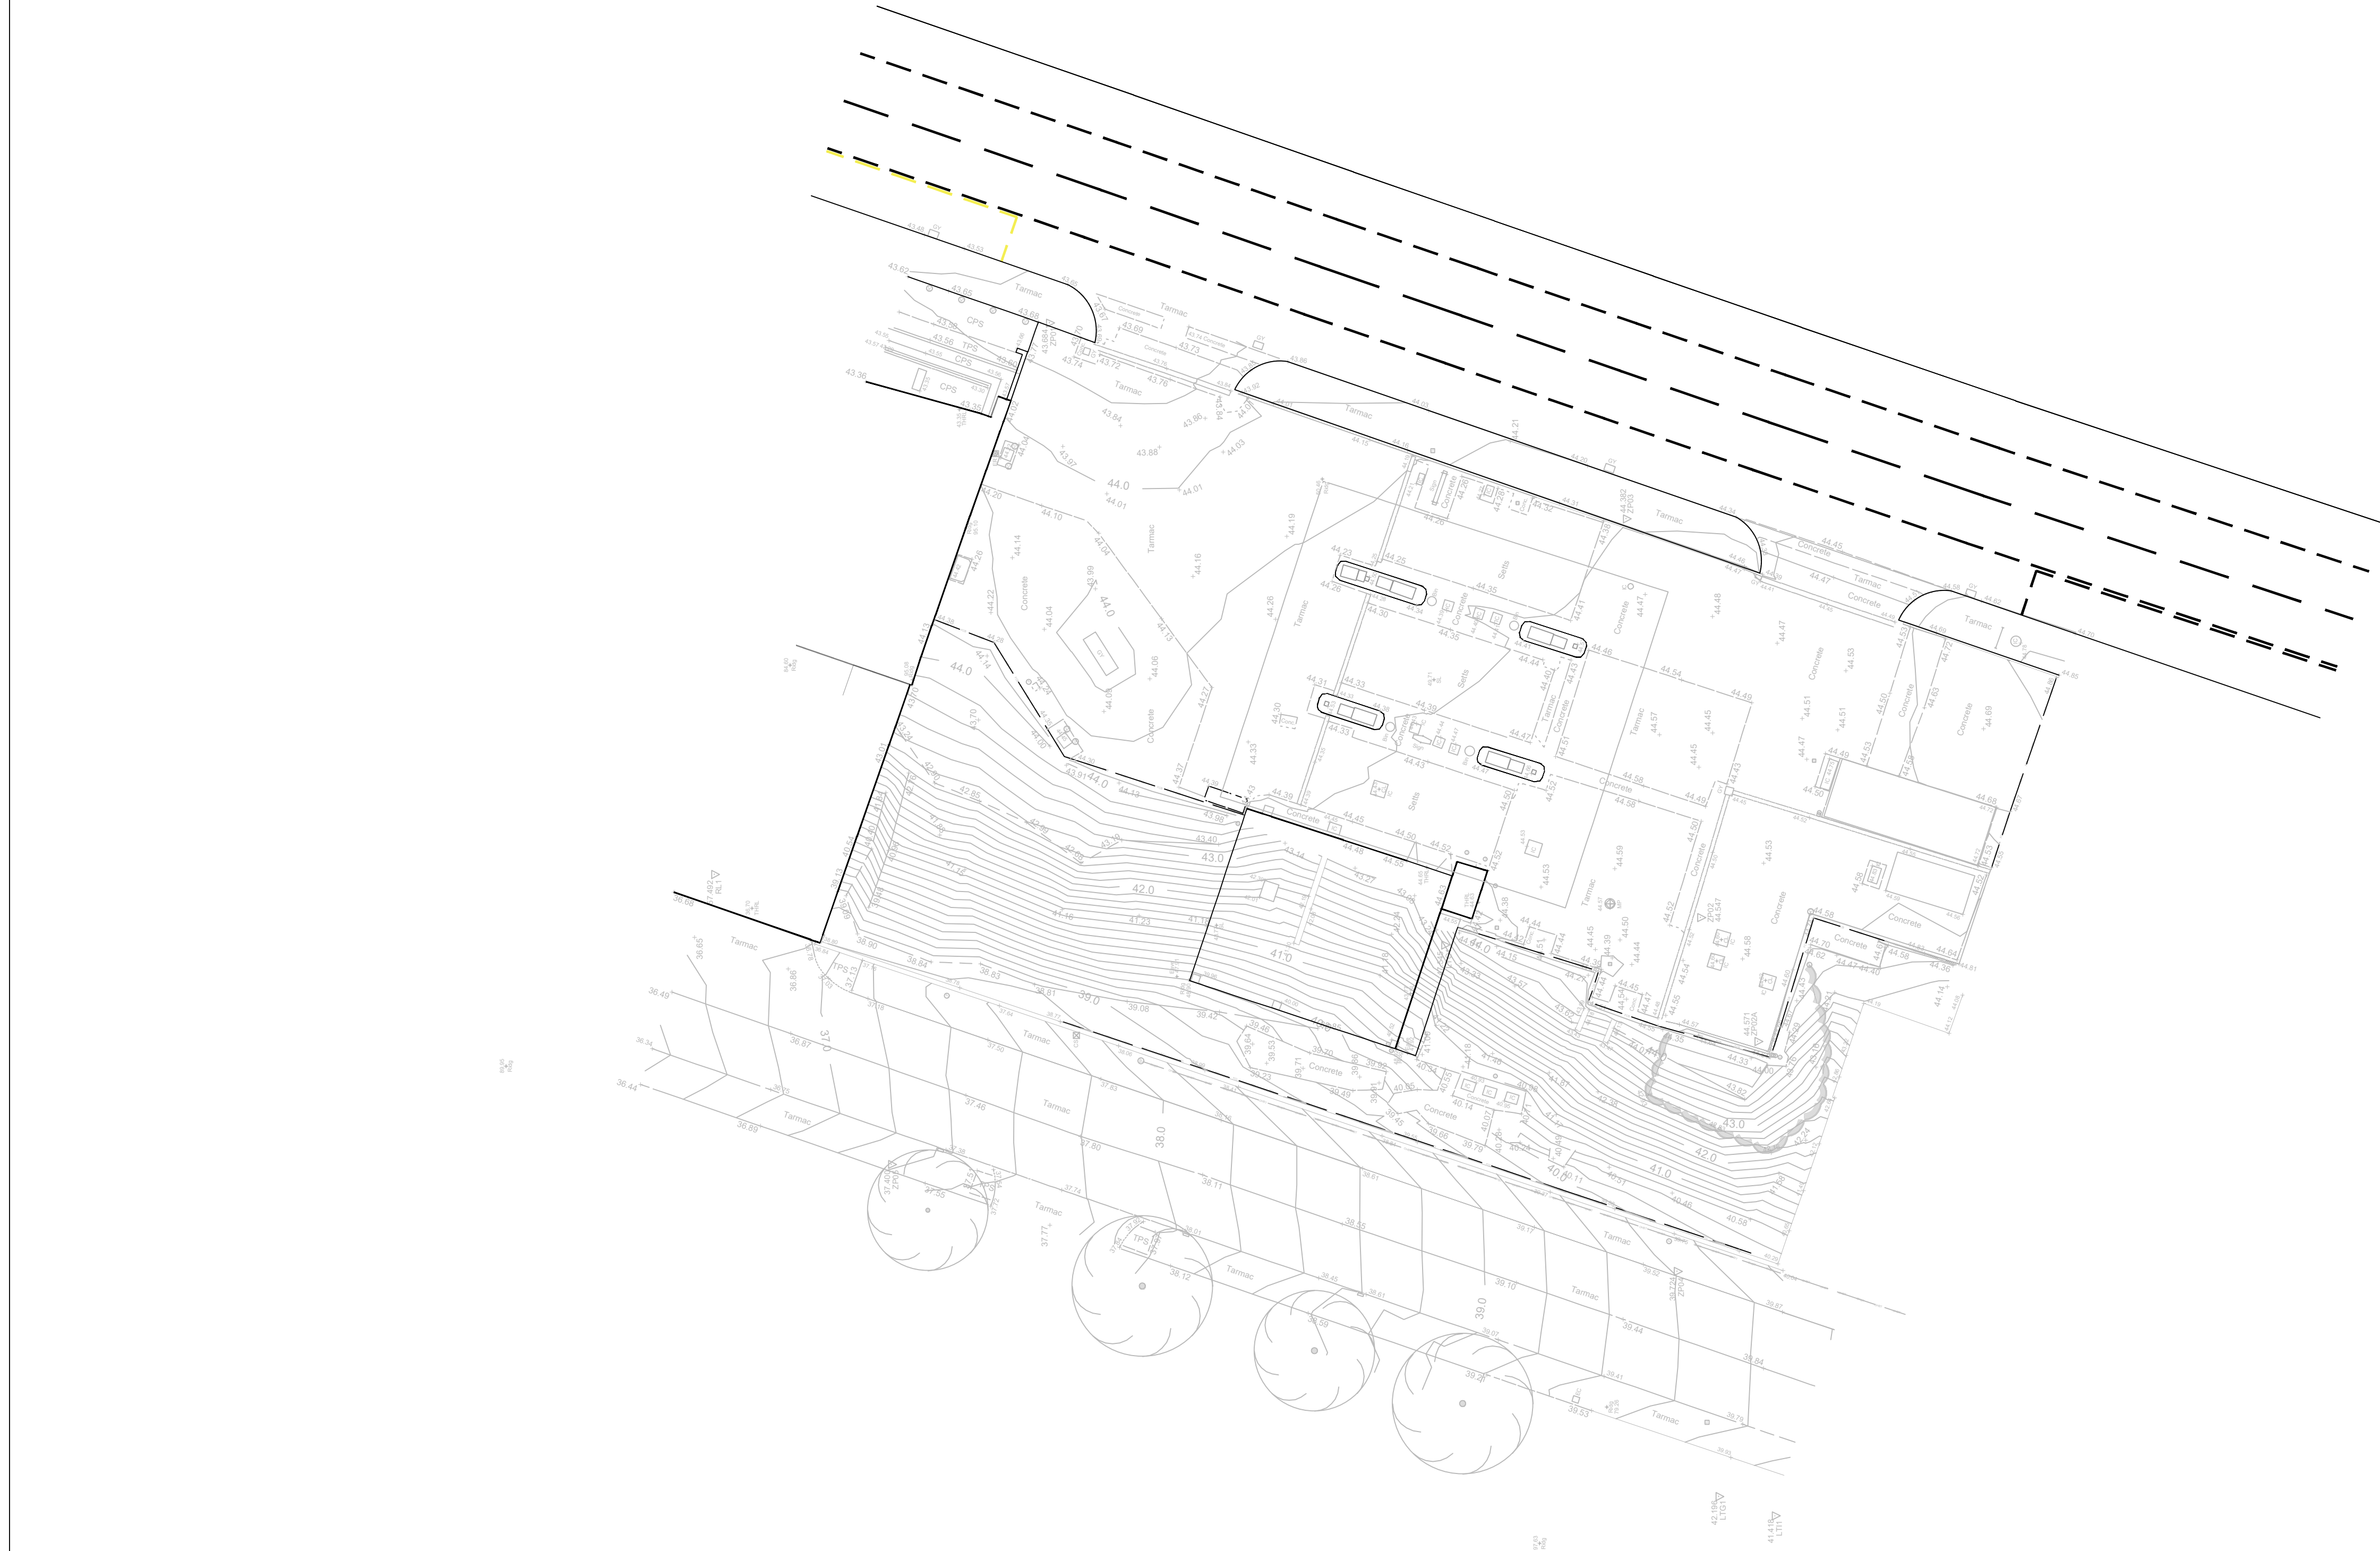

- GENERAL NOTES
1. Do not scale this drawing. If in any doubt ask.
 2. This drawing is to be read in conjunction with all relevant engineers and specialists drawings and specifications.
 3. All setting out is to be checked on site prior to any works commencing.
 4. Any discrepancies are to be reported to CDS immediately.
 5. All dimensions are shown in millimetres unless otherwise noted.
 6. All levels are shown in metres unless otherwise noted.

Rev	By	Date	Details	Chkd
-----	----	------	---------	------

Drawing Status	For Planning
----------------	--------------

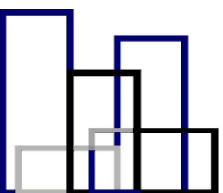

Construction Design Solutions
Consulting Civil, Structural, Highway & Drainage Engineers

78 Wollaton Road, Tel: 0115 922 9491
Beechcroft, Fax: 0115 922 7451
Nottingham. General E-mail : design @ cdsconsulting . co . uk
NG9 2NZ. Web Site: www . cdsconsulting . co . uk

Client
Mr Patel

Project
**Red Bank Service Station
Manchester, M4 4EX**

Title
Existing Site Plan

Scale (A1) 1:200	Drawn by. CW	Drg. No. 2026-11161-100
Date. June 2026	Checked by. NW	