

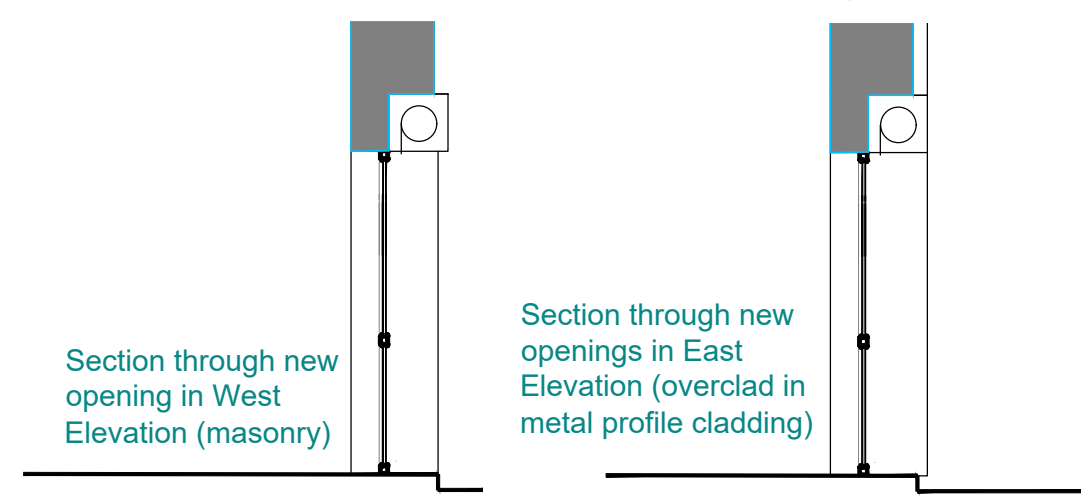
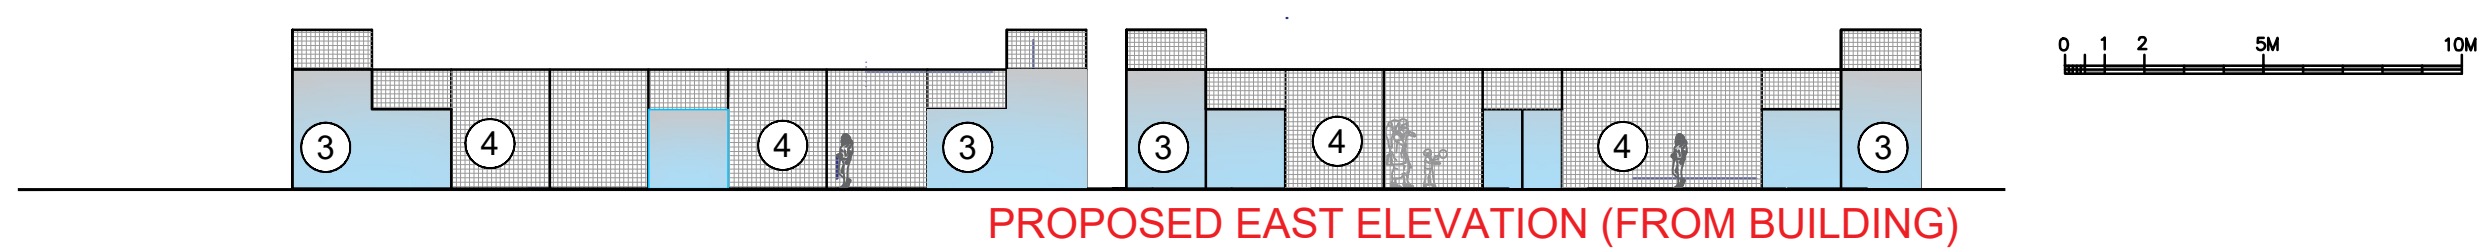


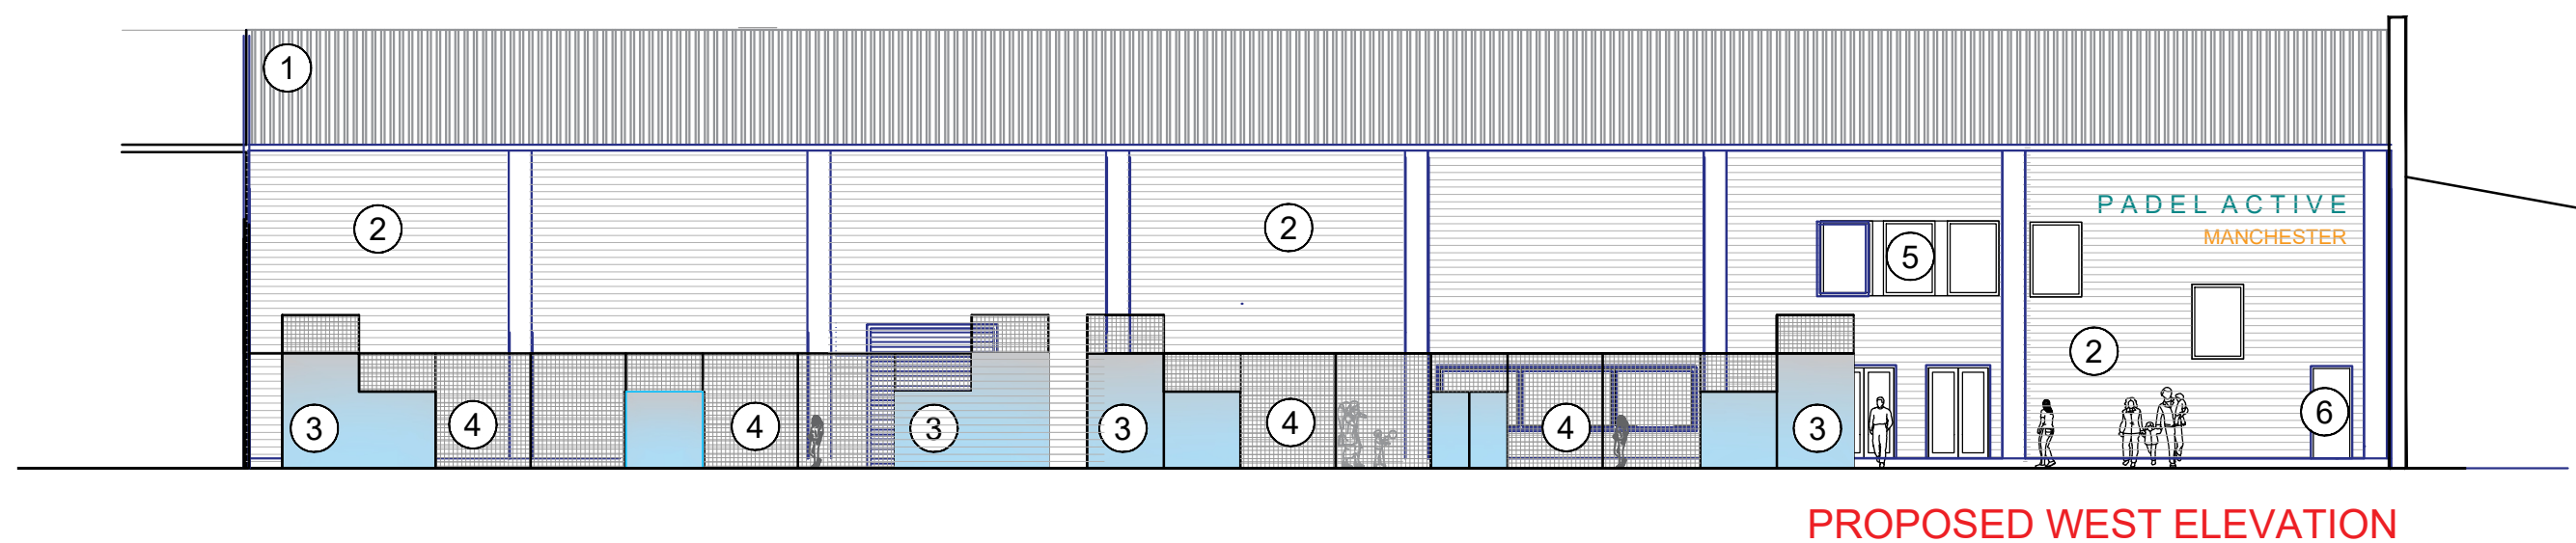

- Key:
- 1. Metal cladding roof (existing)
 - 2. Brick wall (existing)
 - 3. Aluminium-framed tempered glazing
 - 4. Wire netting.
 - 5. New aluminium framed glazing
 - 6. Timber door
 - 7. Profiled metal over cladding (east elevation only).

PROPOSED CHANGE OF USE TO PADEL COURT COMPLEX: PROPOSED ELEVATIONS
FORMER MEGA WHOLESALE BUILDING, ST MARY STREET MANCHESTER M3 1NH

SCALE 1:200 @ A3

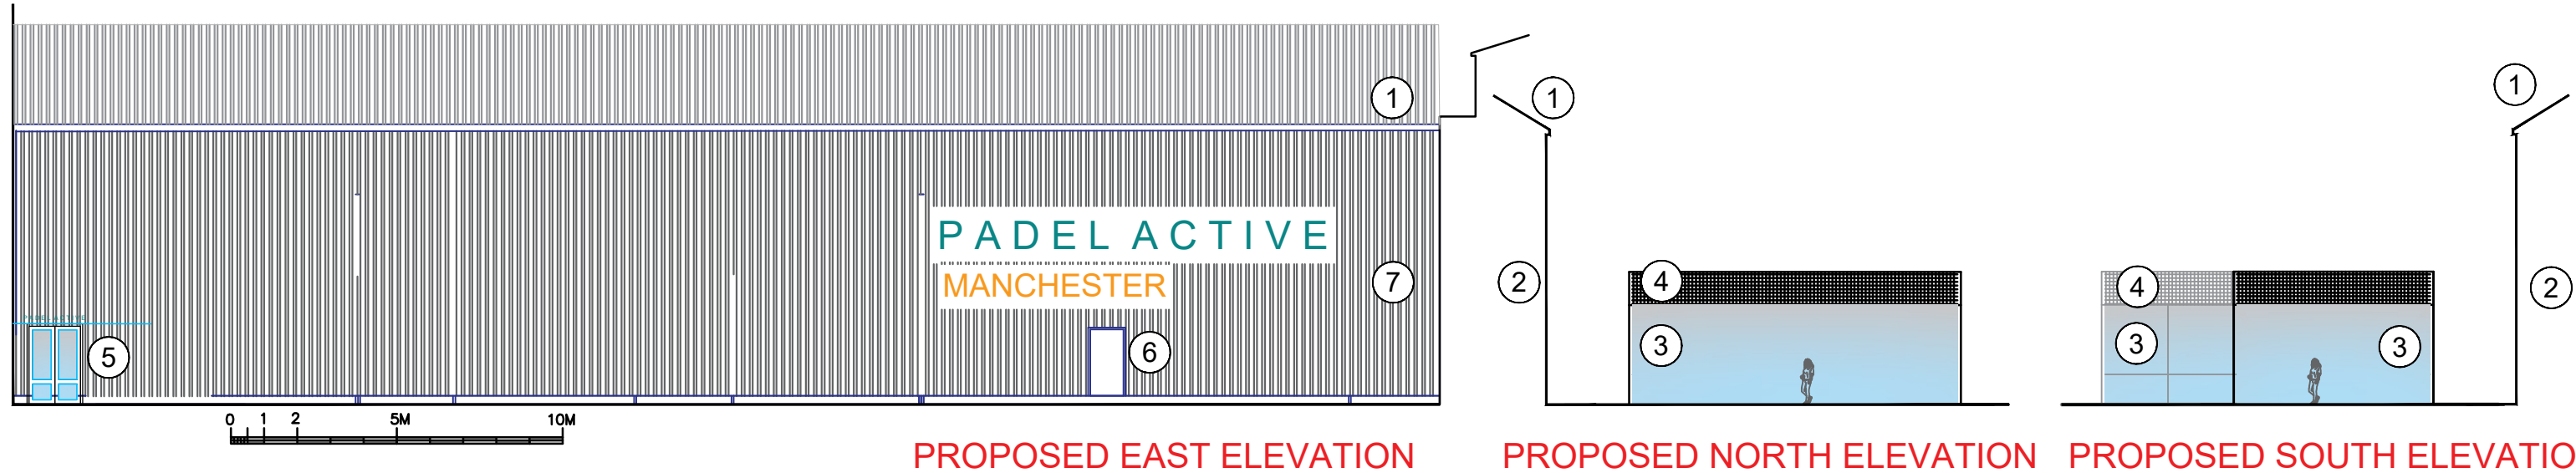

FOB Design (UK) Ltd
72A Water Lane,
Wilmslow, Cheshire, SK9 5BB
01625 251644
office@fob-design.com www.fob-design.com

REV	DATE	DRAWN BY
XXX		
ST MARY STREET MANCHESTER M3 1NH		
Drawn XXX	Status XXX	Date FEB 26
Check SK 60	Original A3	Scale 1:200@A3
PL 04		B

Copyright of fob design (UK) Ltd, all rights reserved.
All information contained within this drawing remains the property of fob design. The information should not be reproduced in whole or part or modified without written consent of fob design. No information within this drawing should be modified or disclosed or passed onto third parties without written consent of fob design. Do not scale from drawing.