


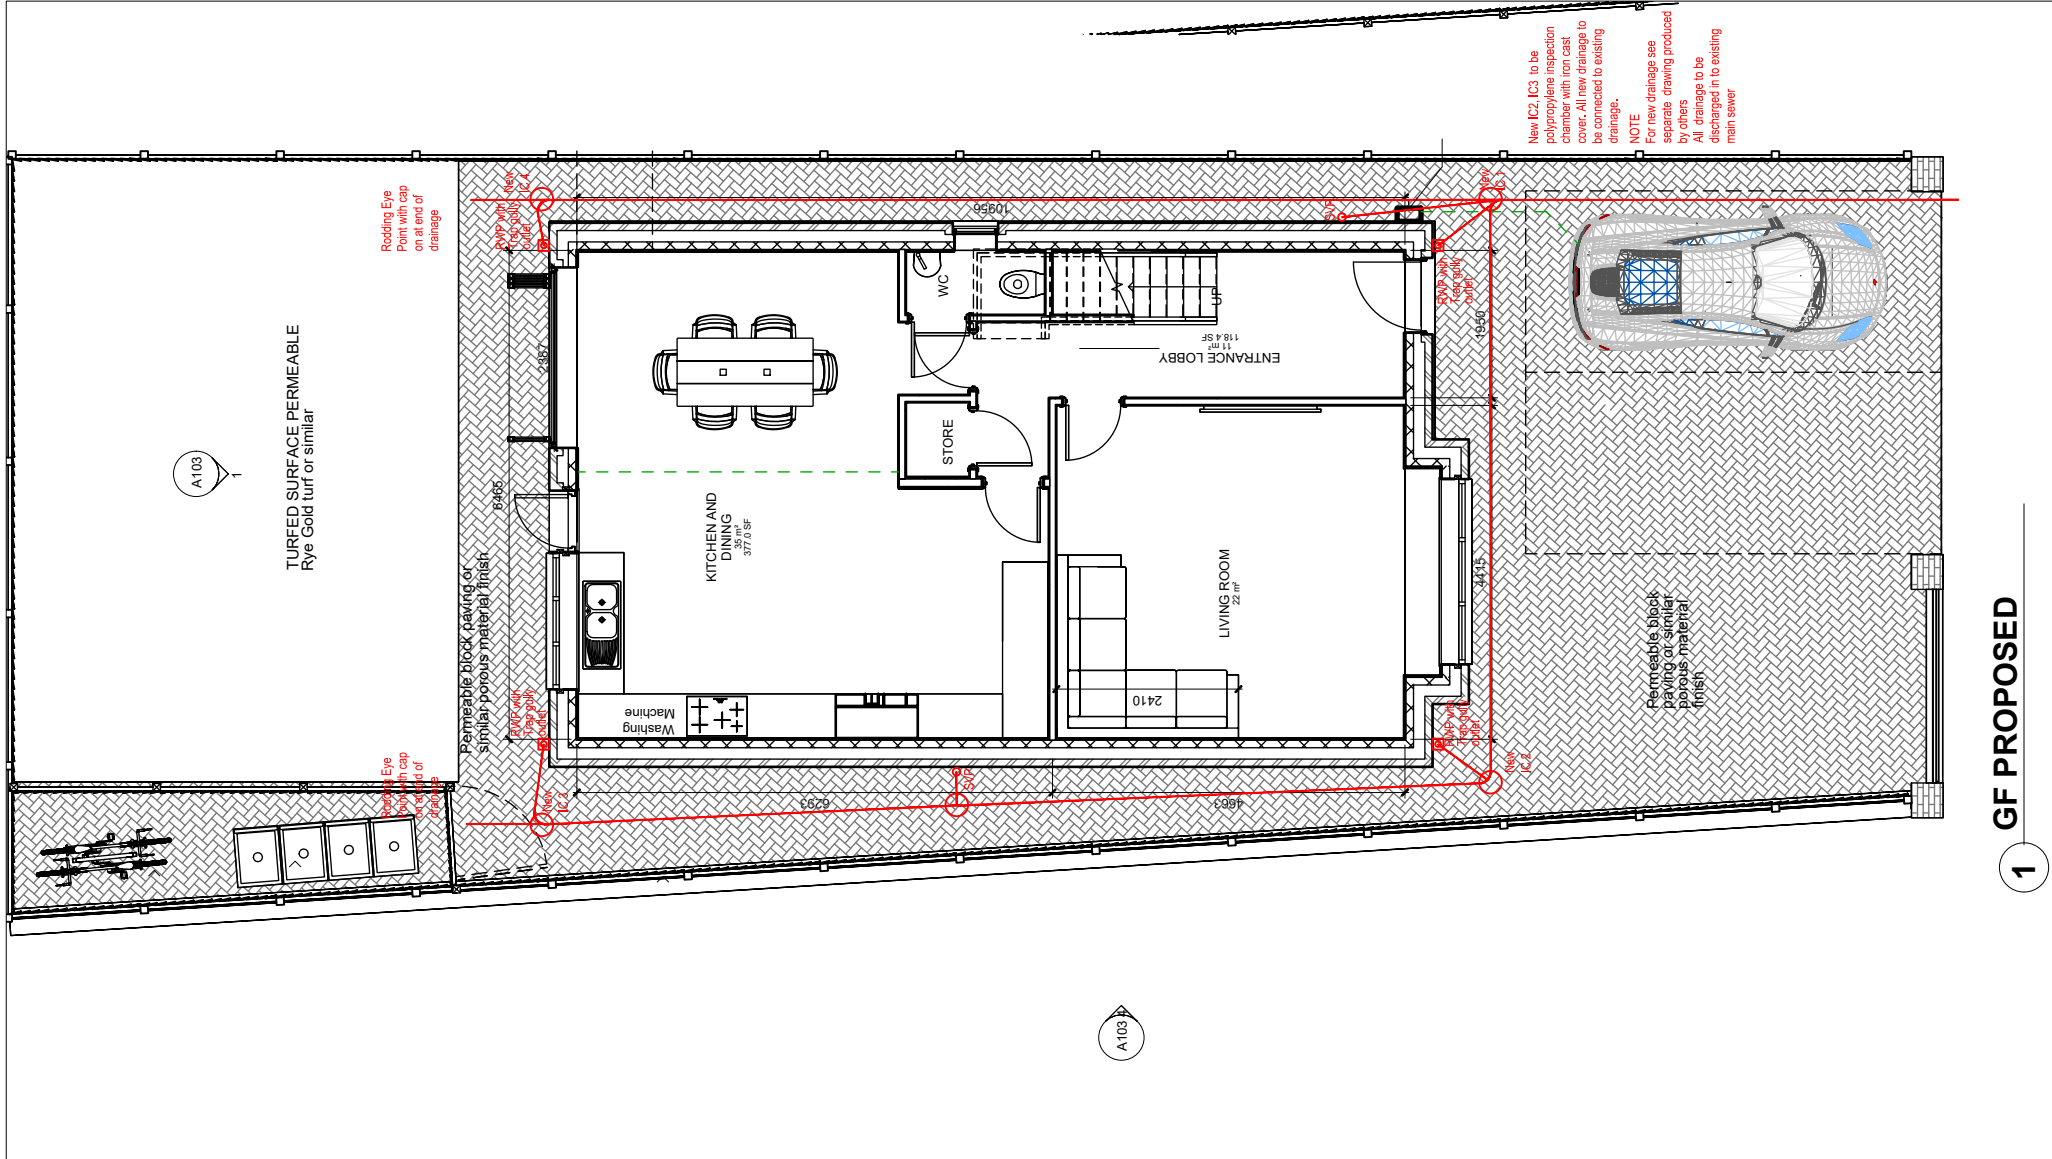

SLACK ROAD



Planning Permission | Building Design | Structural Calculation

NOTES

All dimensions to be checked on site and any discrepancies to be notified prior to the commencement of work

Do not scale from this drawing

If in doubt ask

Rev	Revision Notes	date	init

CLIENT:

Mr. NURUL HAQUE

JOB TITLE:

PLOT ADJACENT TO
55 SLACK ROAD,
MANCHESTER, M9 8NJ.

DWG TITLE:

DRAINAGE SHOWN ON
PROPOSED GROUND
FLOOR PLAN

DRAWN BY: O. AL-B SCALE: 1:100.

DATE: 10-01-25. REF: A3

REV: DWG N° 100.

DRAWING STATUS:

P L A N N I N G