



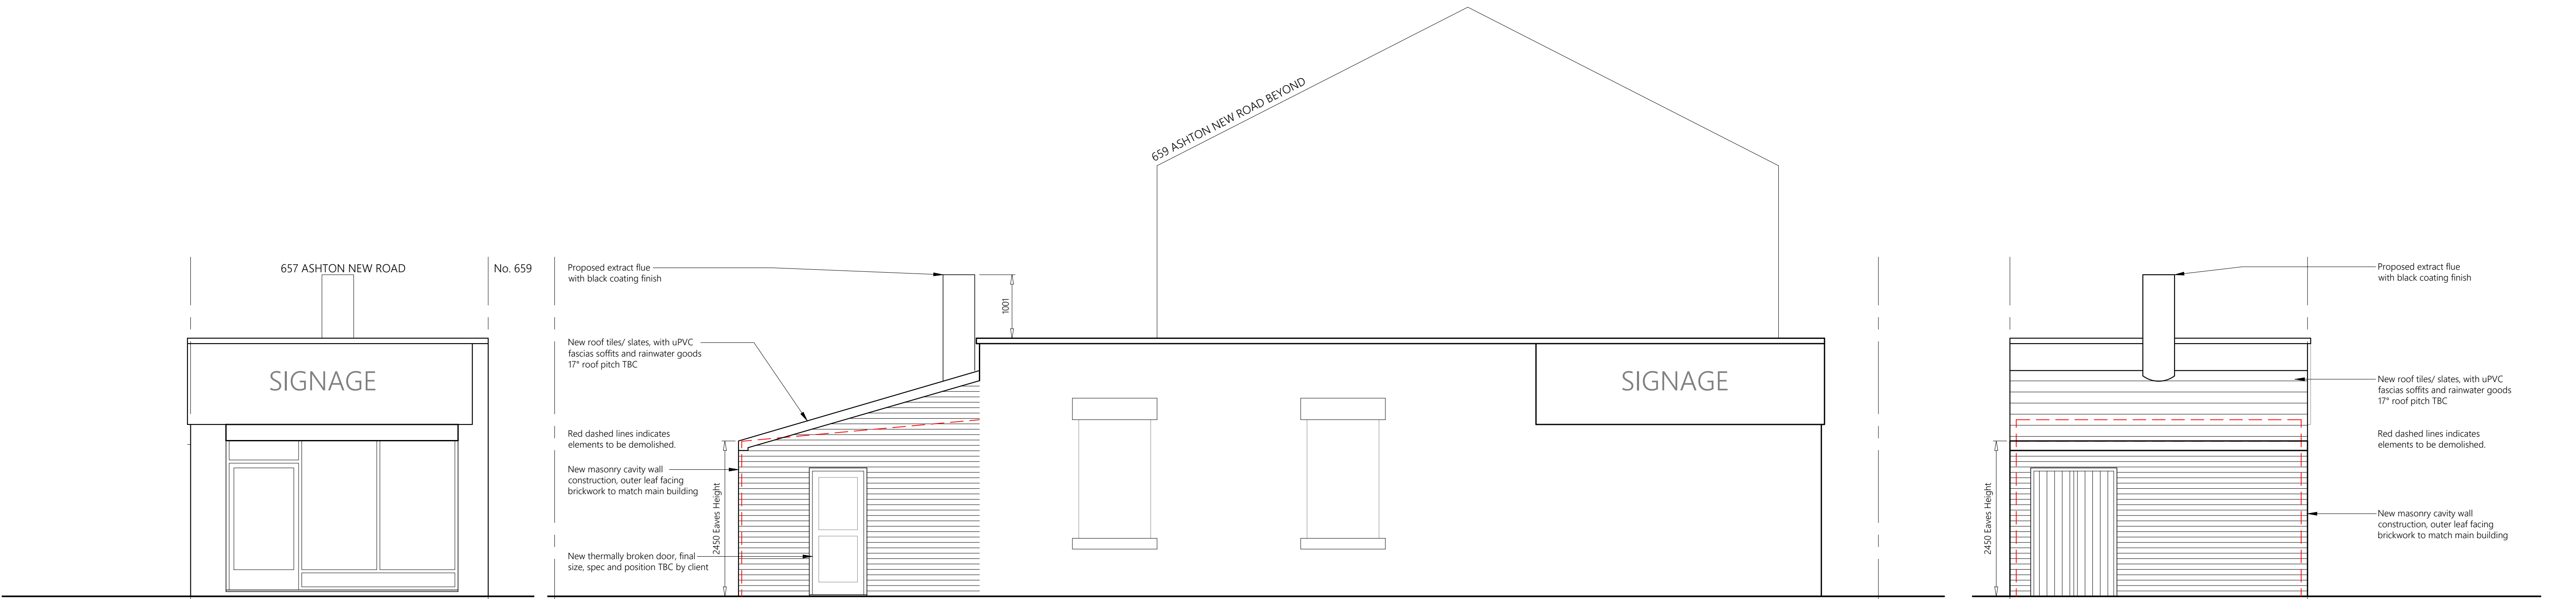


PROPOSED FRONT ELEVATION

PROPOSED SIDE ELEVATION


PROPOSED REAR ELEVATION

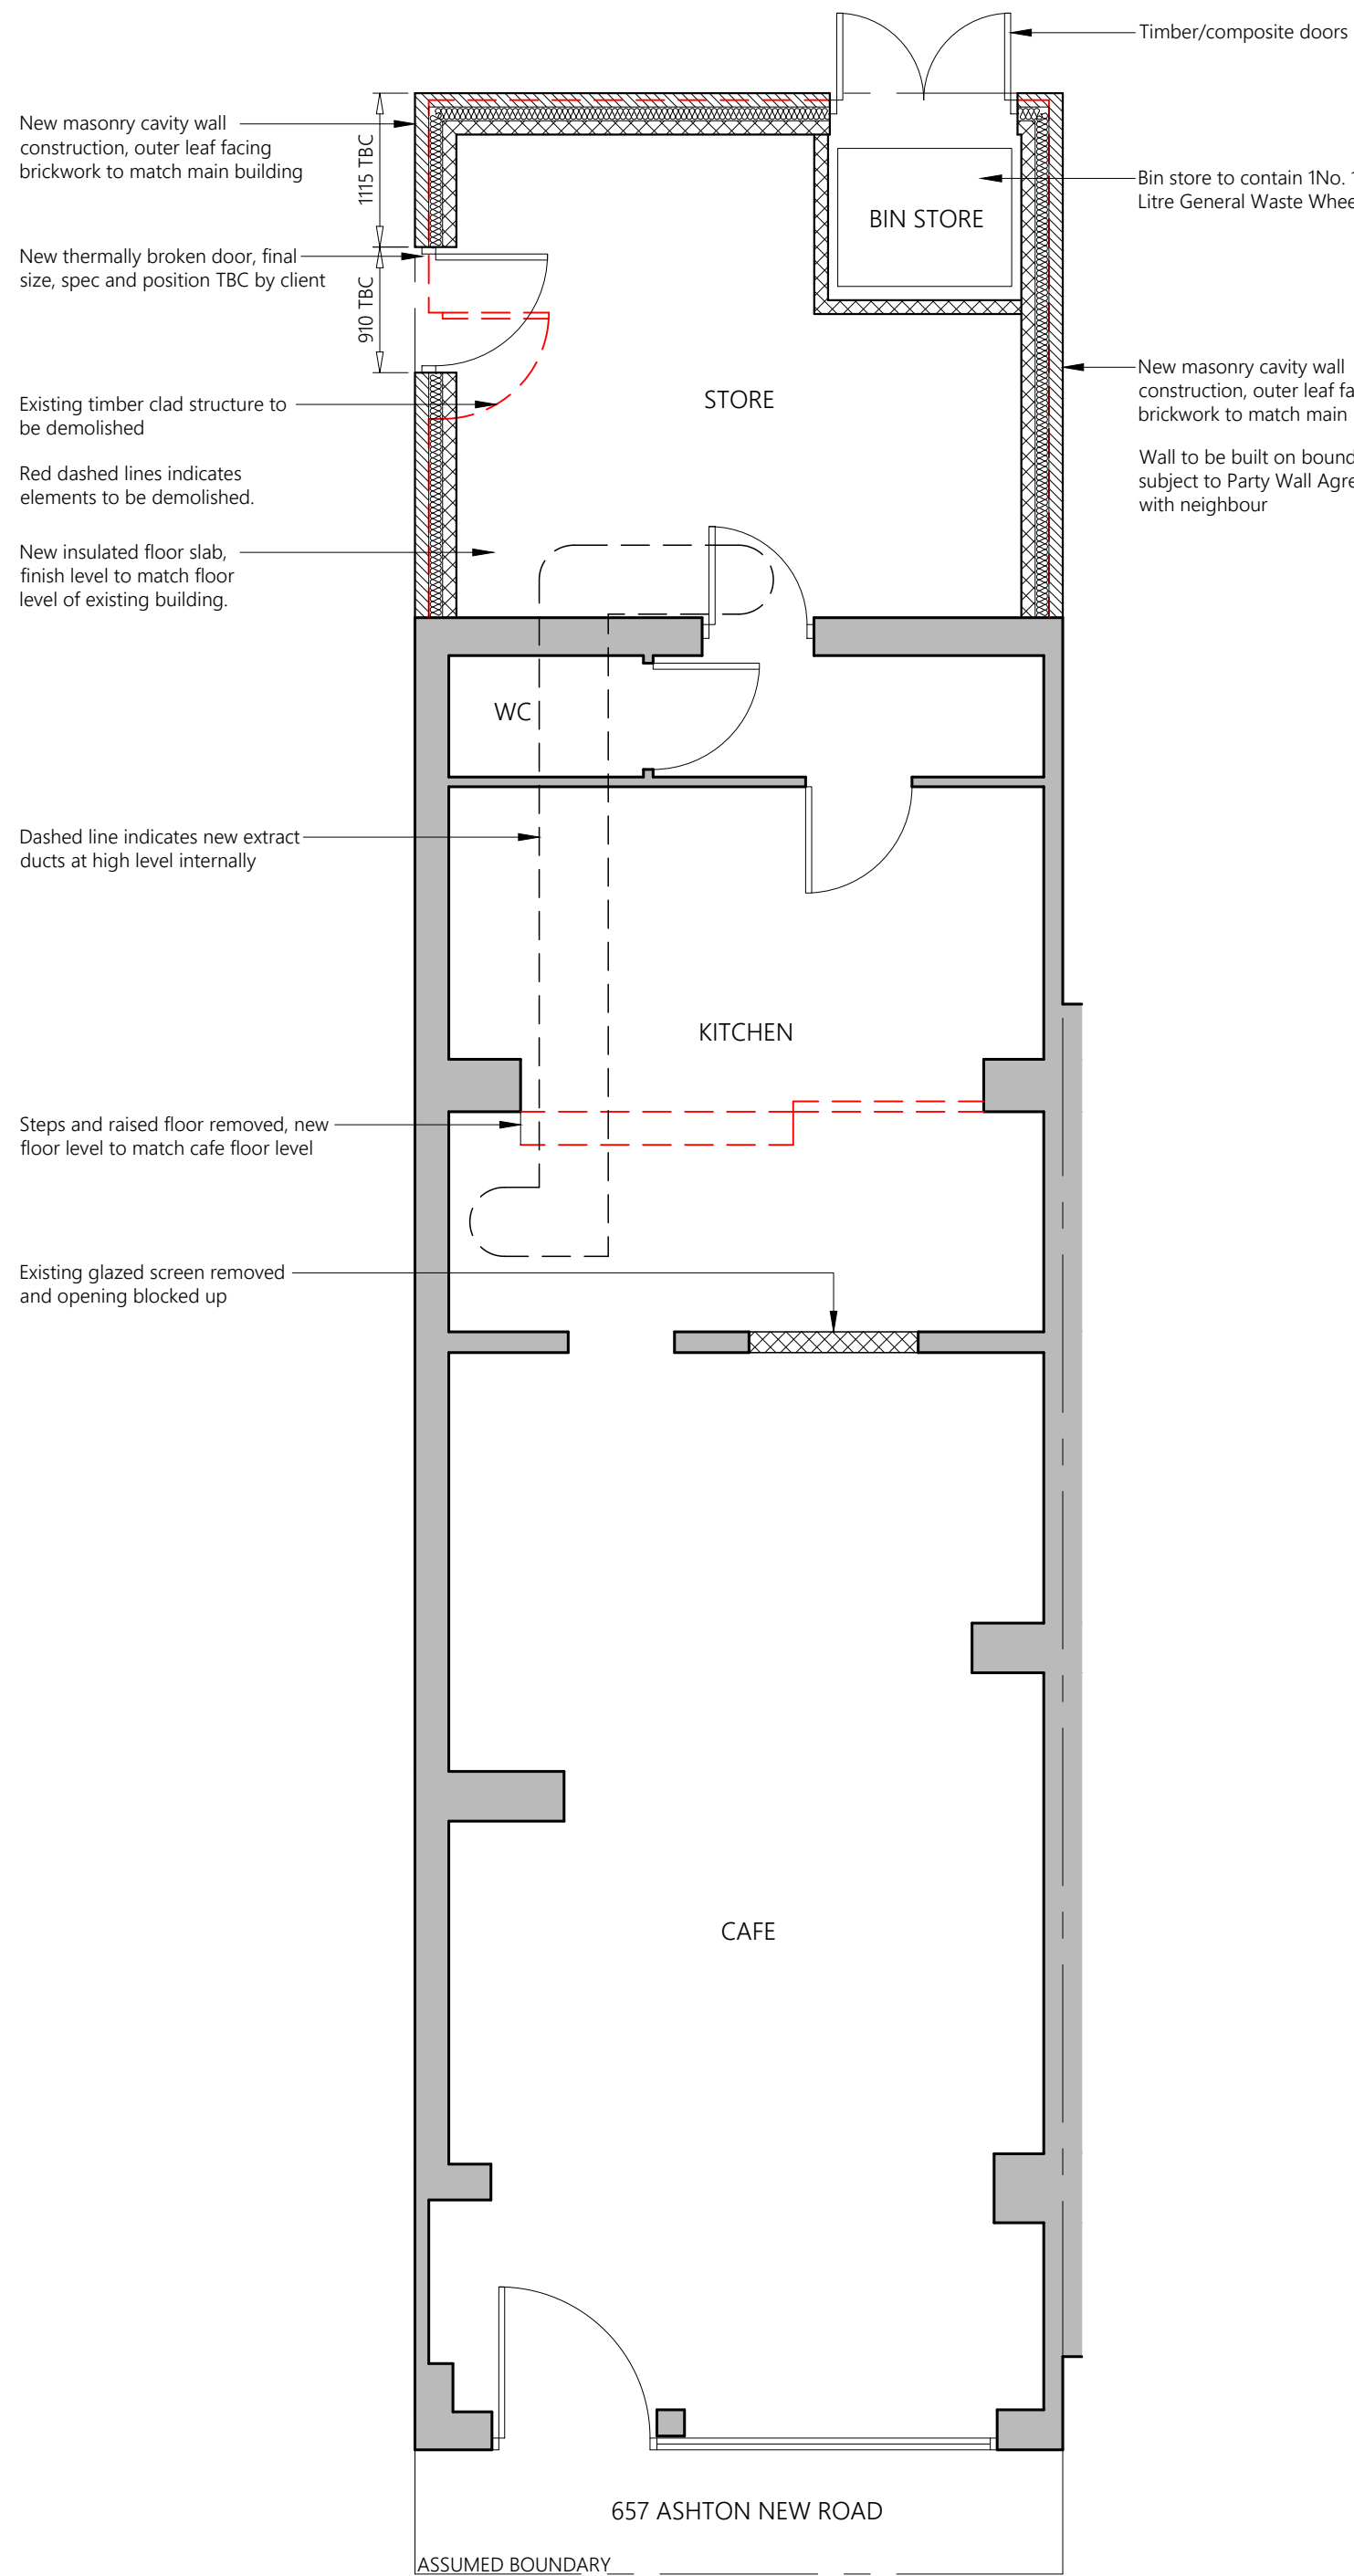


PROPOSED GROUND FLOOR PLAN

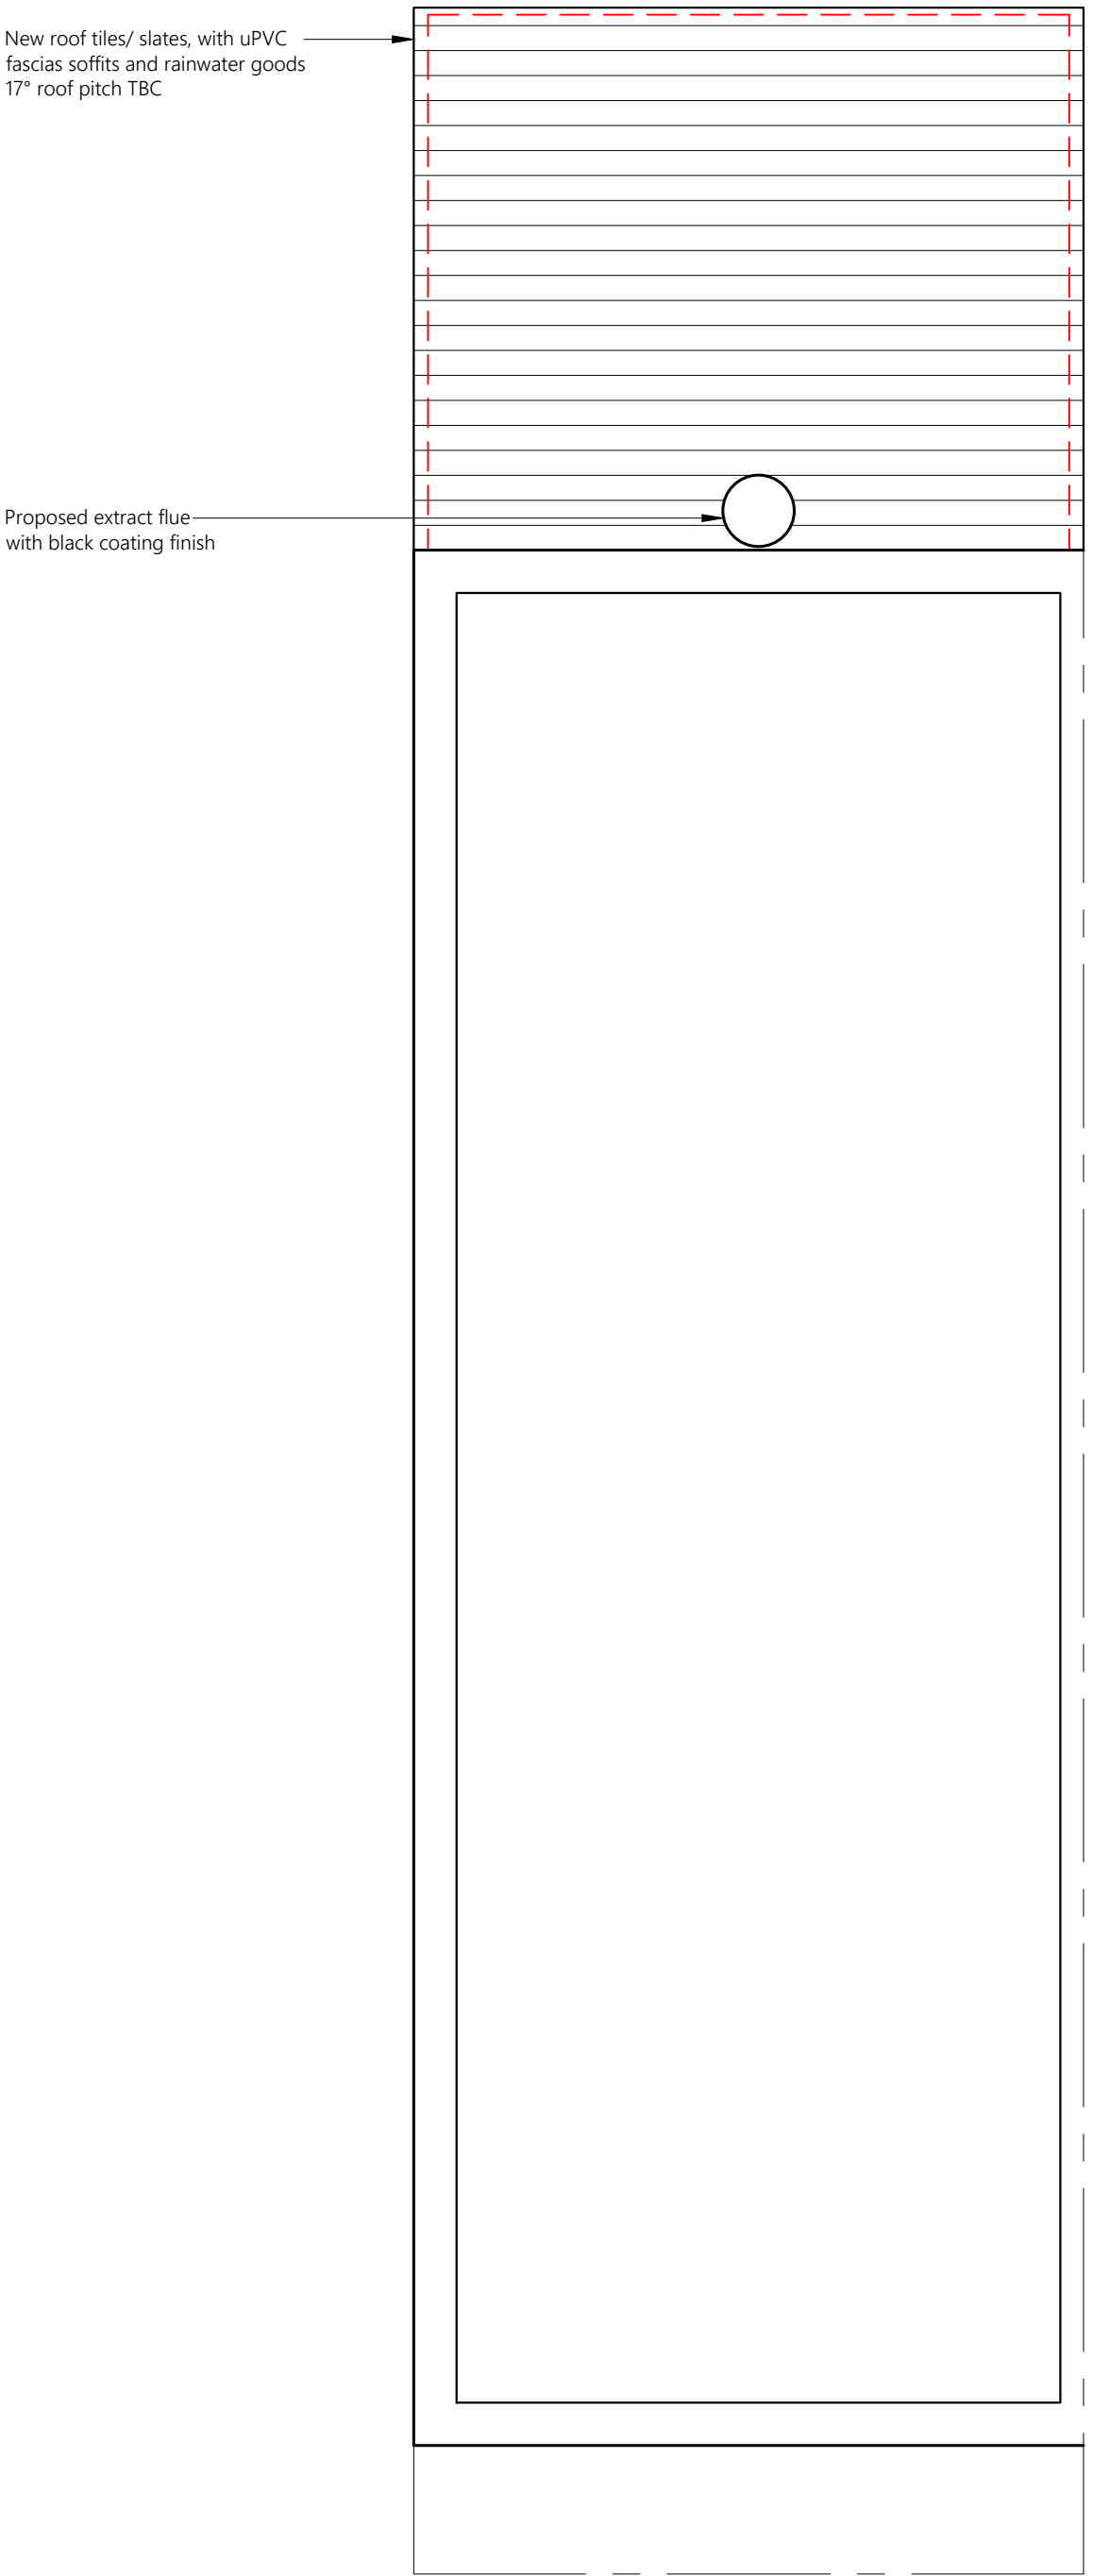

PROPOSED ROOF PLAN

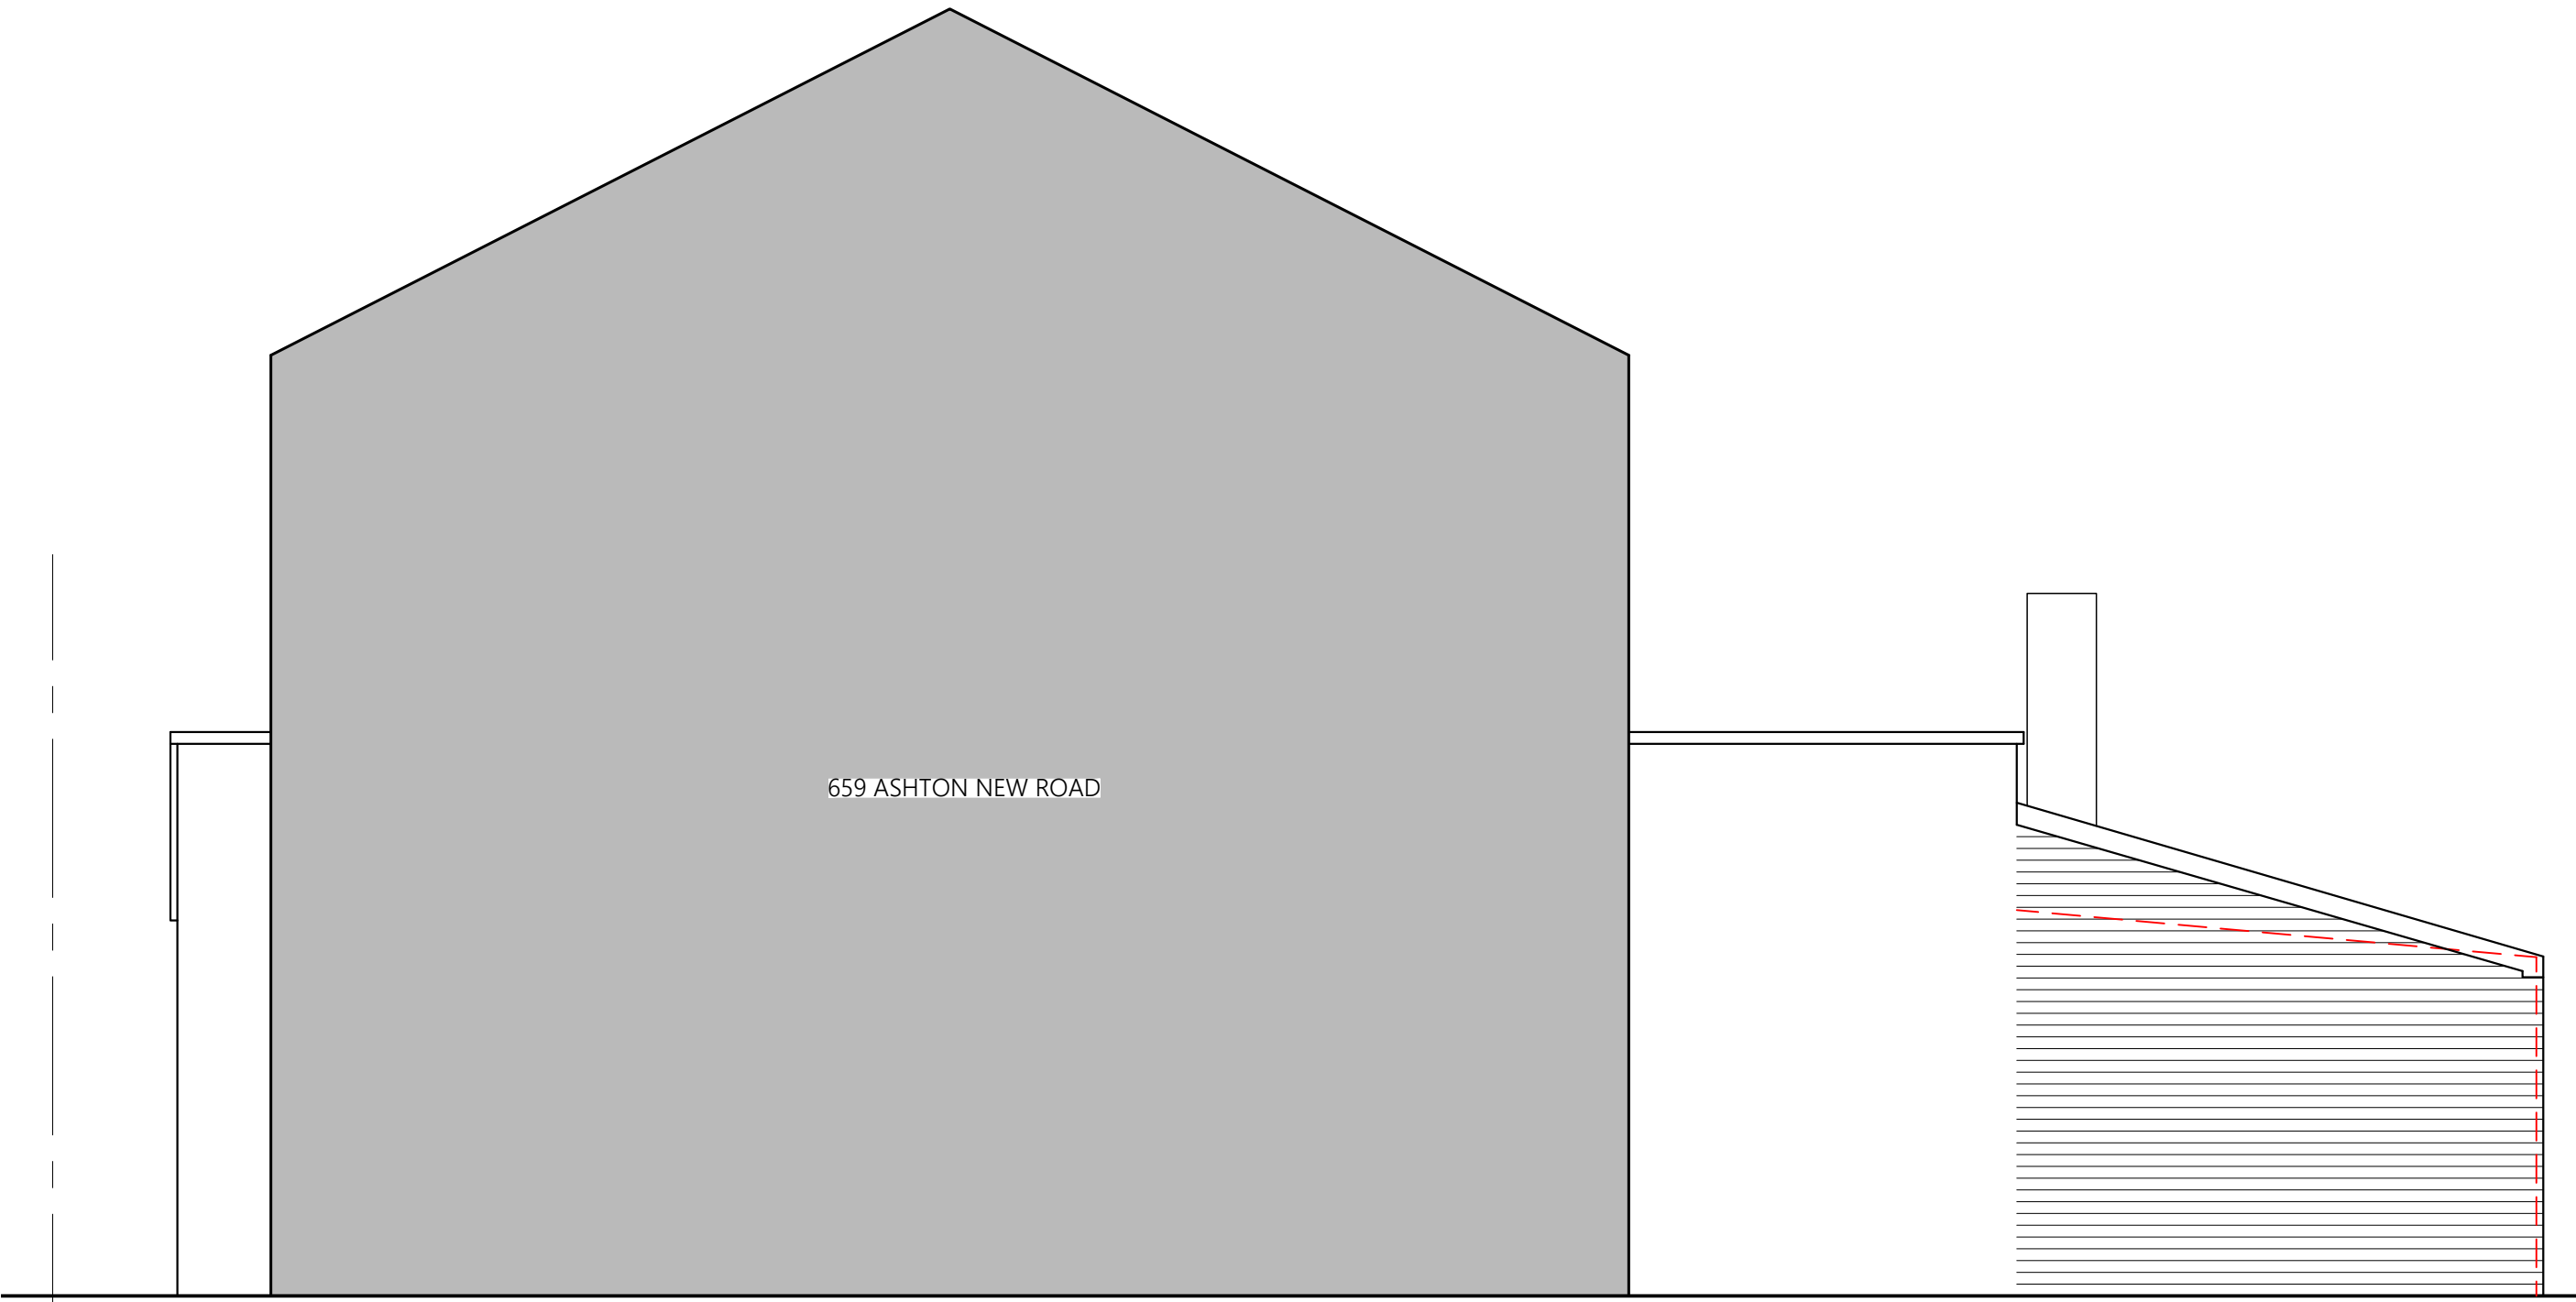

PROPOSED SIDE ELEVATION

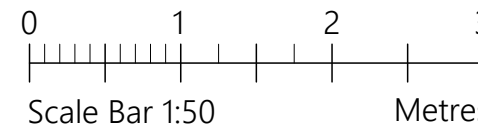

PROJECT	657 Ashton New Road Clayton M11 4QJ		
CLIENT	J Shi		
STATUS	Information		
DRAWING	Proposed Plans and Elevations		
DWG No.	2575-03	REV	D
SCALE	1:50@A1	DATE	Jan '26



website: www.agbcad.co.uk
email: info@agbcad.co.uk
telephone: 07912 090 125