




FIRST FLOOR



SECOND FLOOR

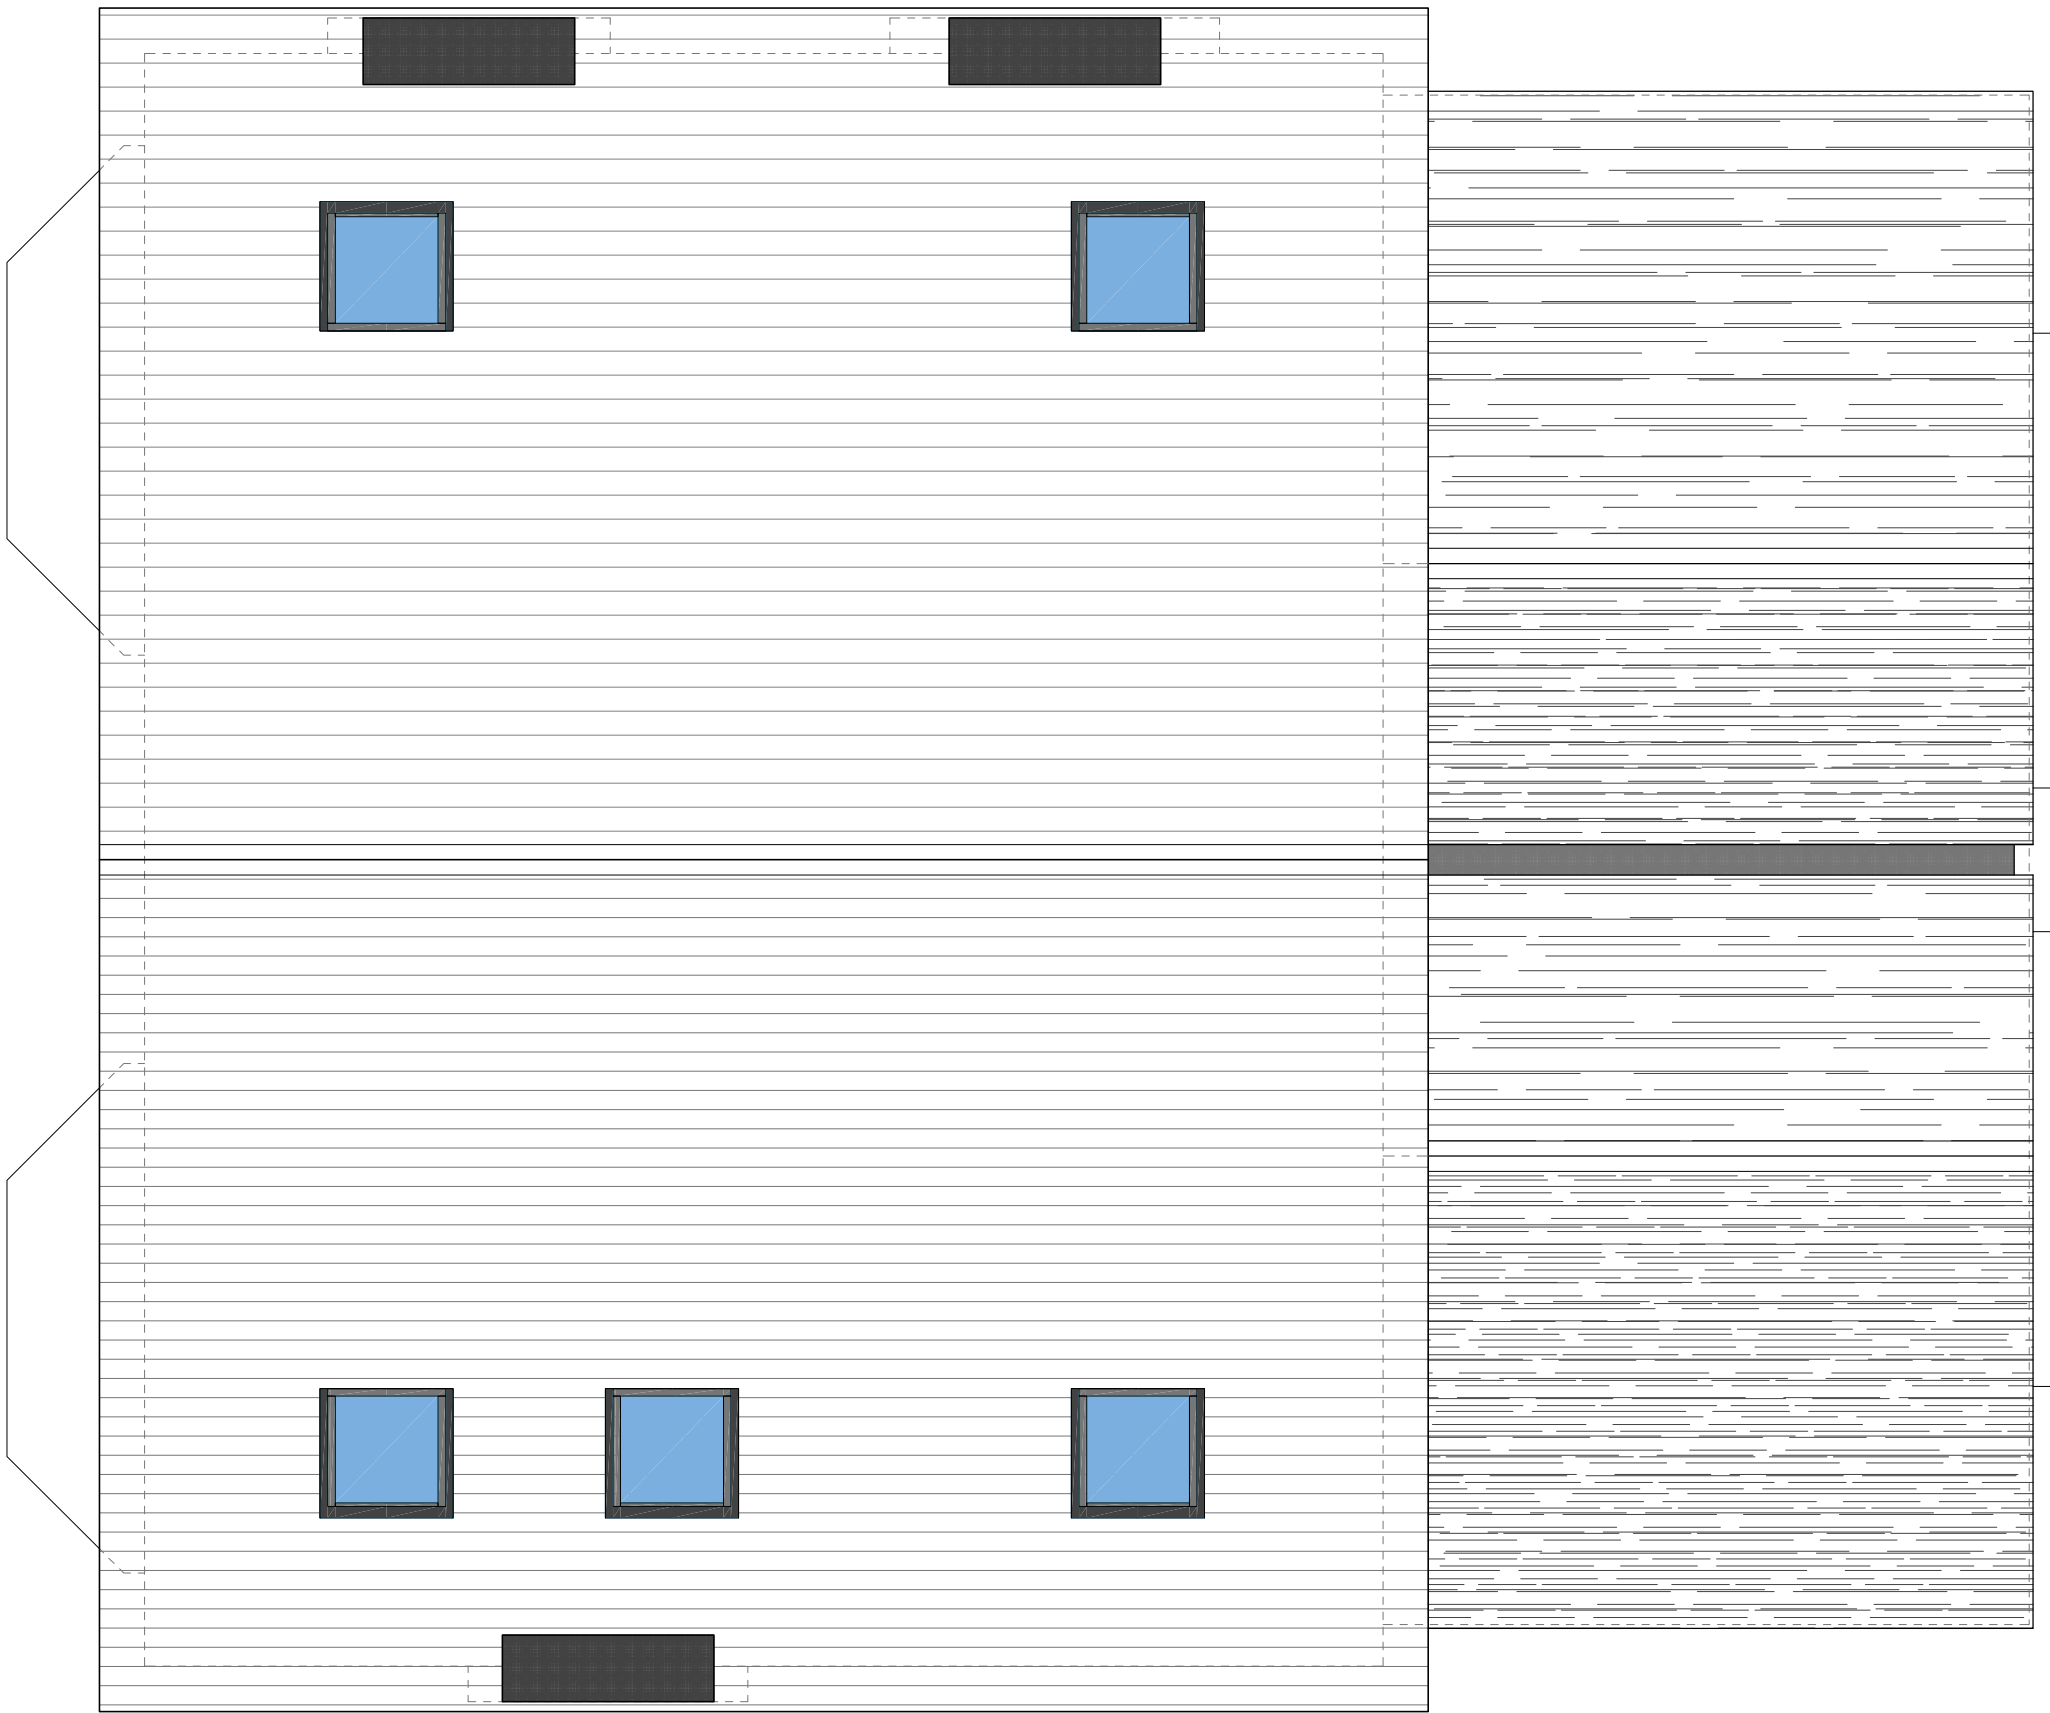

ROOF PLAN

PROJECT REF
25055

DRAWING REF
202 A

SCALE
1:50 @ A1

DATE
SEPT '25



BLUECHIP ARCHITECTURE

CLIENT

HILLTOP REALTY LTD
10 DEER PARK ROAD
WHALLEY RANGE
MANCHESTER
M16 8FR

PROJECT

2.5 STOREY REAR EXTENSION
INTERNAL REMODELLING
CHANGE OF USE TO FORM
6NO SELF-CONTAINED APARTMENTS


DRAWING TITLE

PROPOSED FLOOR PLANS

PLANNING

A. UPDATED FOLLOWING COMMENTS
ISSUED FOR PLANNING APPROVAL

27.03.25
04.11.25

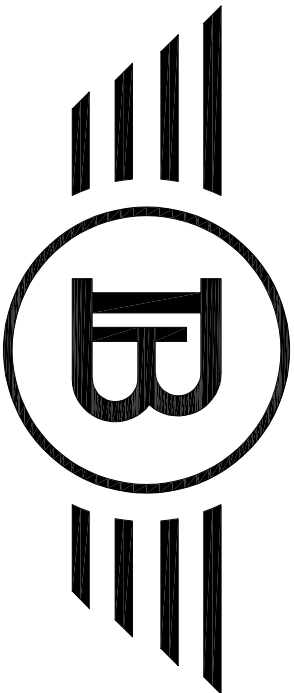

BLUECHIP ARCHITECTURE

07999 294 675

DESIGN@BLUECHIP-ARCHITECTURE.CO.UK
WWW.BLUECHIP-ARCHITECTURE.CO.UK

18 BOTANY ROAD | WORKLEY | MANCHESTER | M20 9LS

COPYRIGHT PROTECTED & ISSUED UNDER LICENCE TO THE CLIENT NAMED ABOVE. ALL INFORMATION CONTAINED HEREIN IS NON-TRANSFERABLE WITHOUT APPROVAL FROM BLUECHIP ARCHITECTURE LTD.