

 


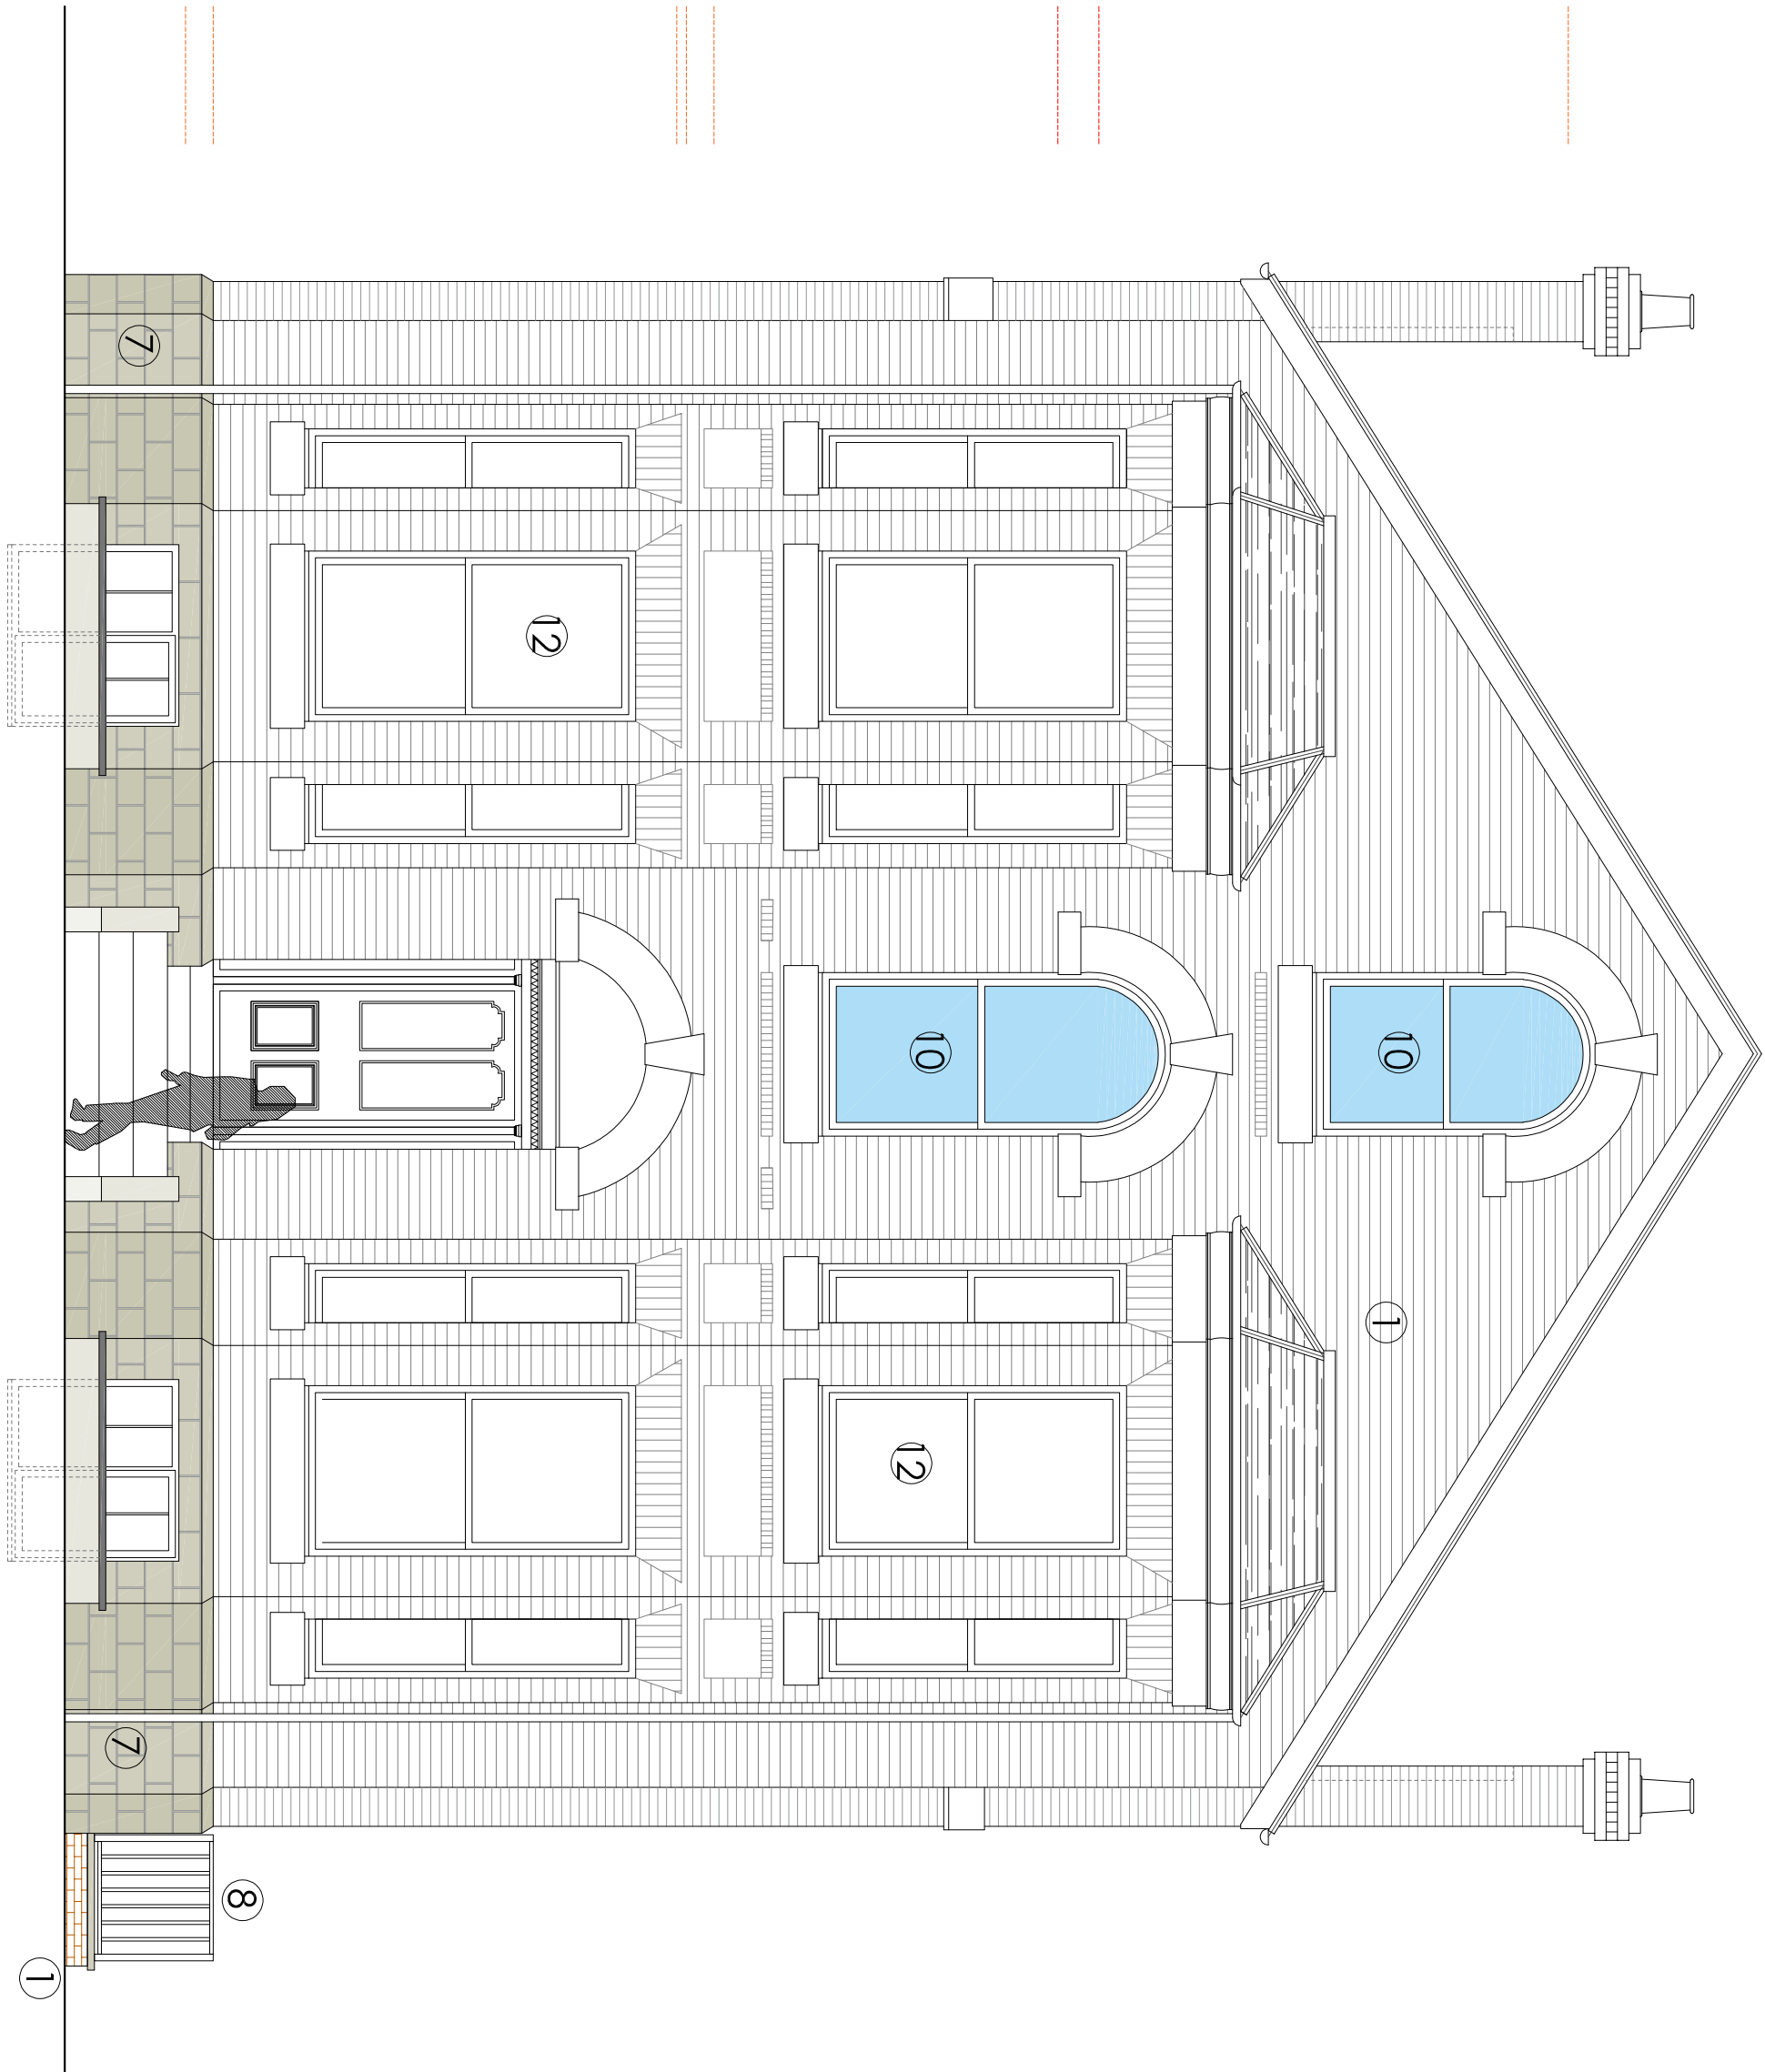

FRONT ELEVATION (SE)

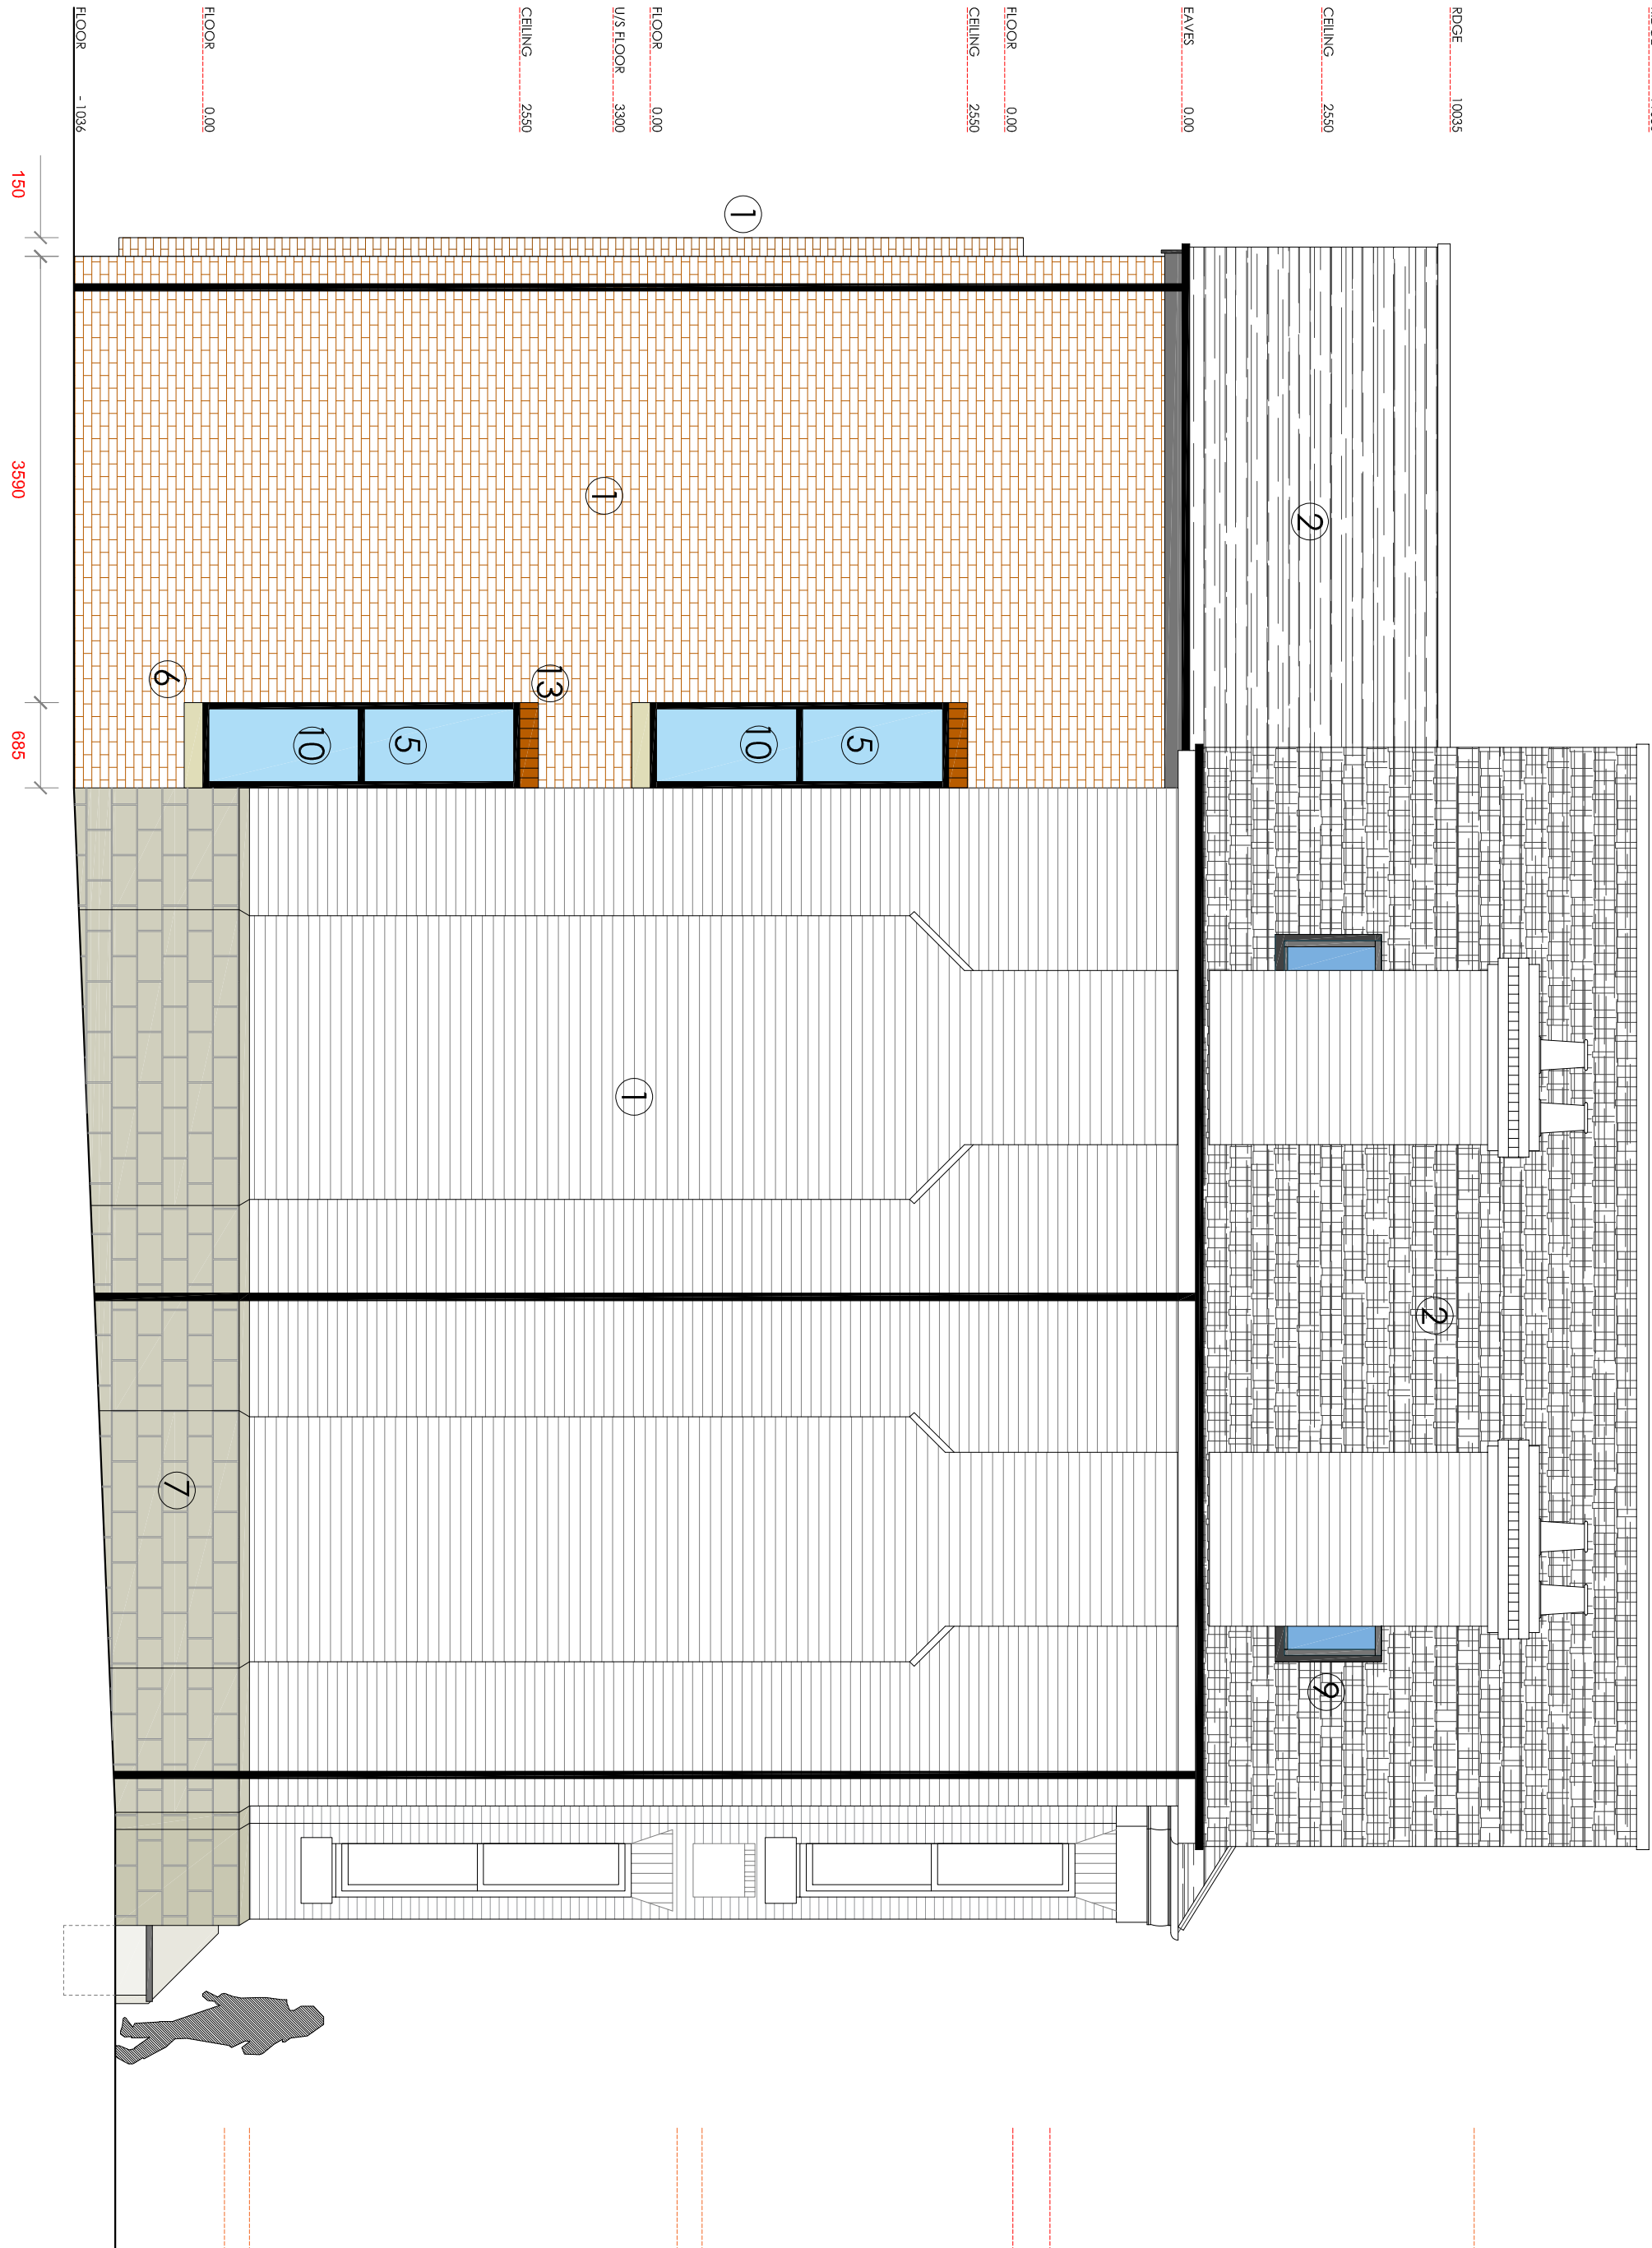

SIDE ELEVATION (SW)

- 1 RED FACING BRICK
2 GREY NATURAL SLATE
3 OFF-WHITE RENDER
4 WHITE HERITAGE WINDOWS
5 BLACK ALUMINIUM WINDOWS
6 FLUSH STONE CILLS
7 ASHLAR STONE RENDER
8 CAST IRON BLACK RAILINGS
9 VELUX ROOF LIGHTS
10 SATIN GLASS
11 HERRINGBONE BRICK DETAIL
12 HERITAGE APPROVED UPVC WINDOWS
13 BRICK HEADS

PROJECT REF
25055

DRAWING REF
210 A

SCALE
1:50 @ A1

DATE
SEPT '25



BLUECHIP ARCHITECTURE

CLIENT

HILLTOP REALTY LTD
10 DEER PARK ROAD
WHALLEY RANGE
MANCHESTER
M16 8FR

PROJECT

2.5 STOREY REAR EXTENSION
INTERNAL REMODELING
CHANGE OF USE TO FORM
6NO SELF-CONTAINED APARTMENTS


DRAWING TITLE

PROPOSED ELEVATIONS

PLANNING

A UPDATED FOLLOWING COMMENTS
ISSUED FOR PLANNING APPROVAL

27.03.26
04.11.25

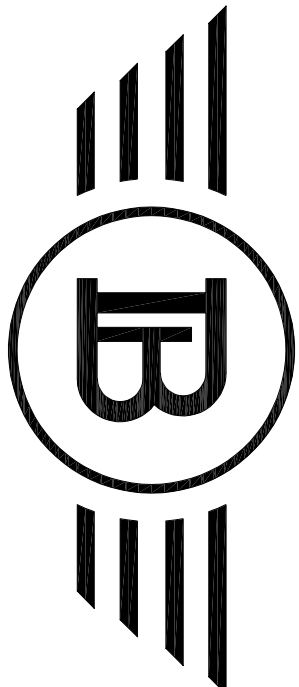

BLUECHIP ARCHITECTURE

07999 294 675

DESIGN@BLUECHIP-ARCHITECTURE.CO.UK
WWW.BLUECHIP-ARCHITECTURE.CO.UK

18 BOTANY ROAD | WORKLEY | MANCHESTER | M20 9LS

COPYRIGHT PROTECTED & ISSUED UNDER LICENCE TO THE CLIENT NAMED ABOVE. ALL INFORMATION CONTAINED HEREIN IS NON-TRANSFERABLE WITHOUT APPROVAL FROM BLUECHIP ARCHITECTURE LTD.