




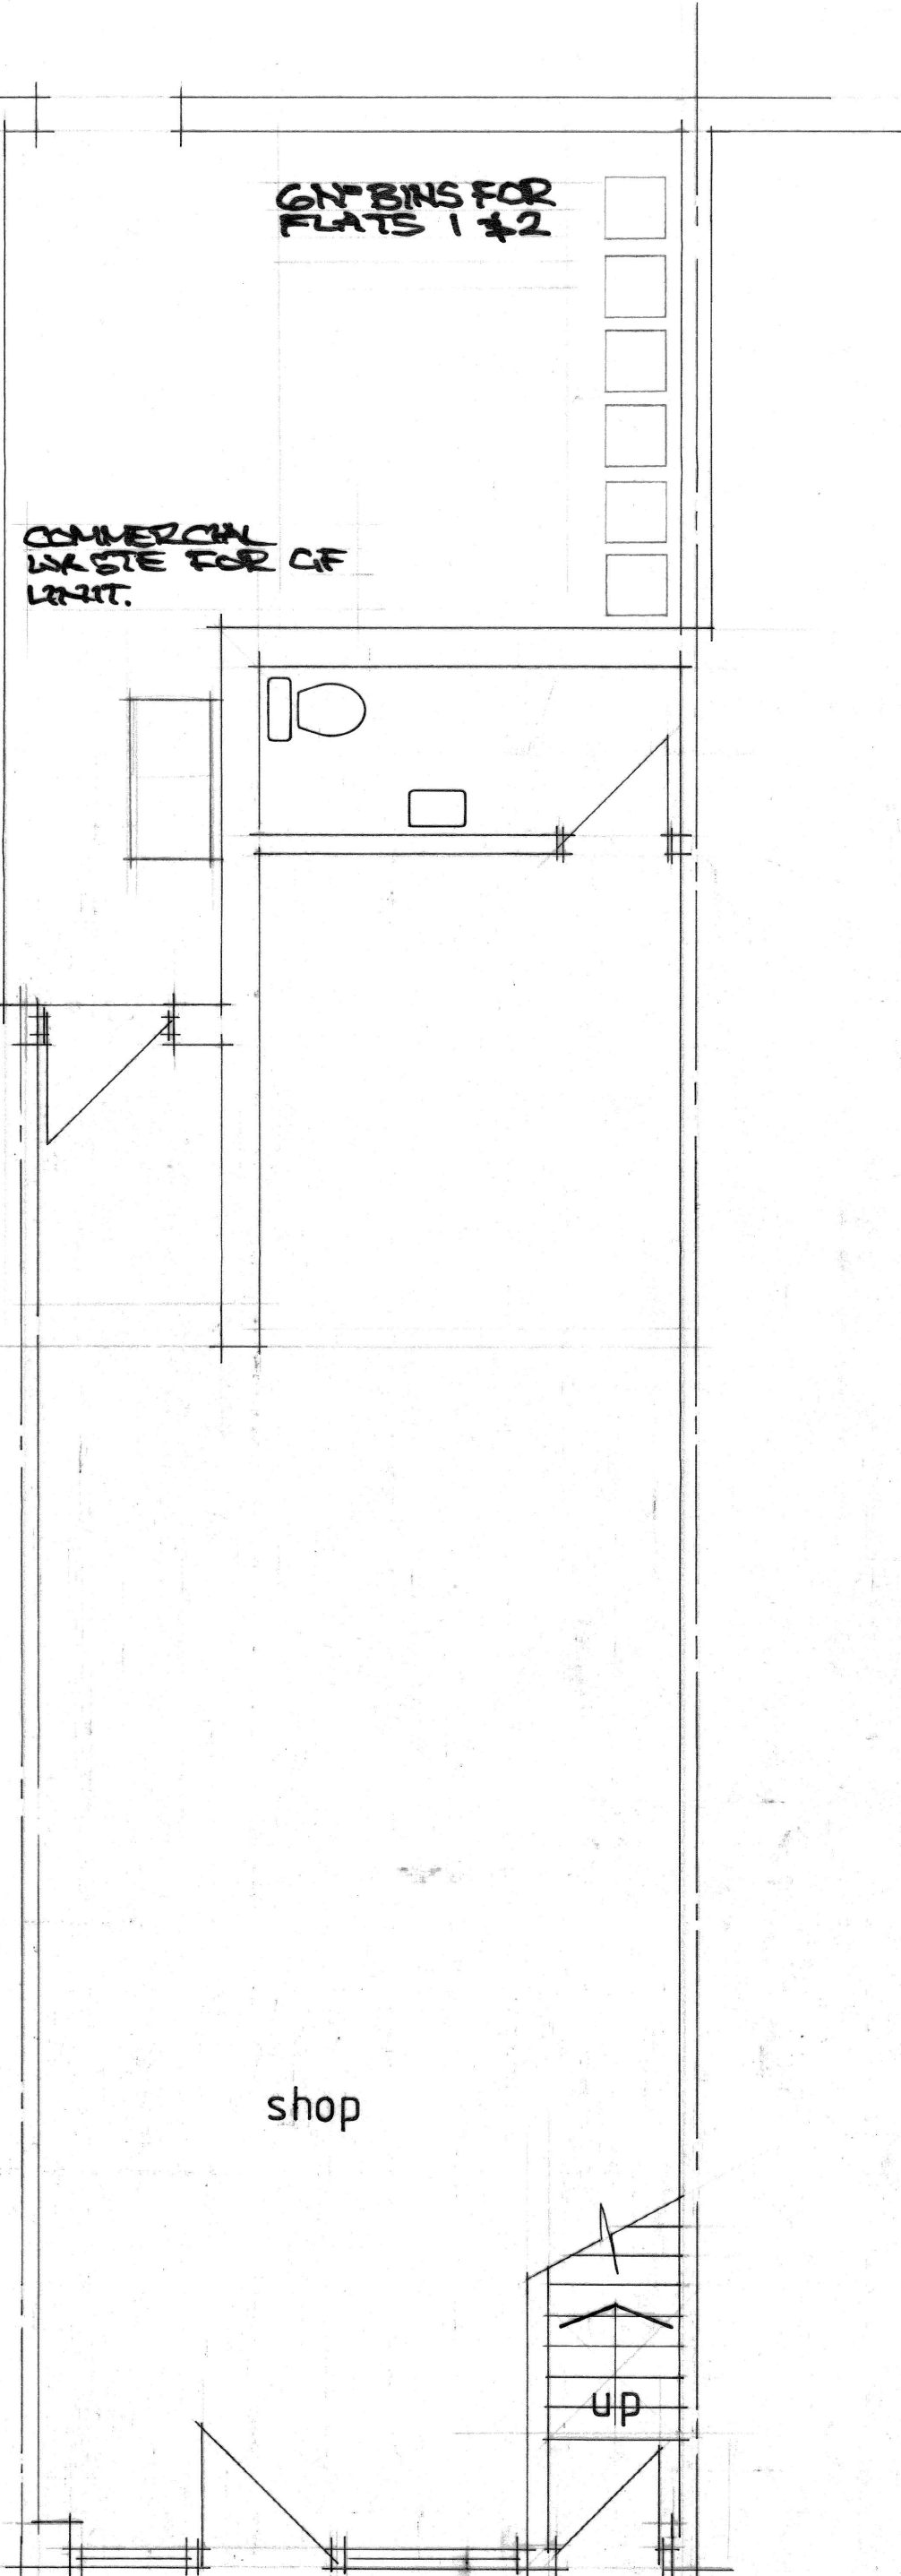

Ground Floor

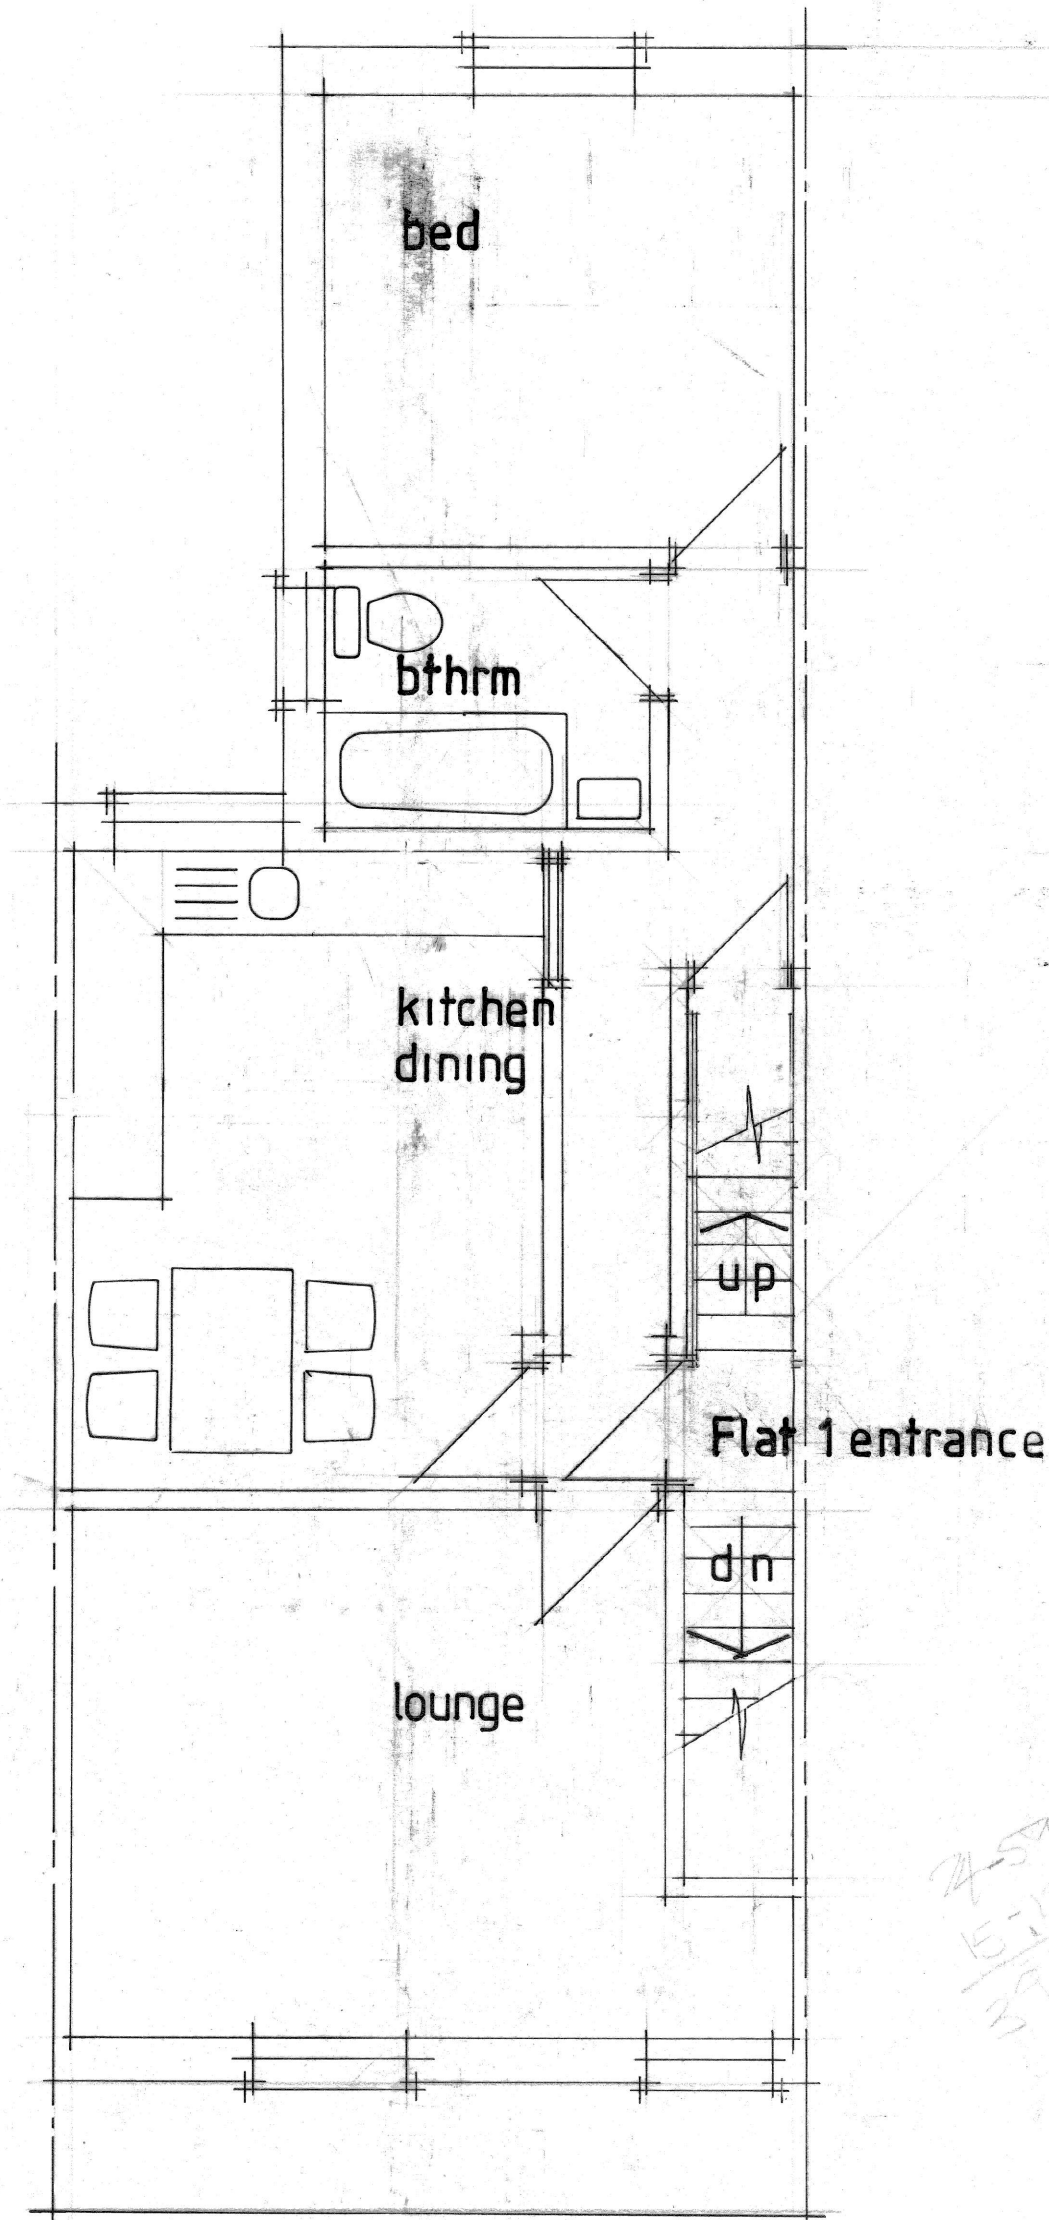


First Floor

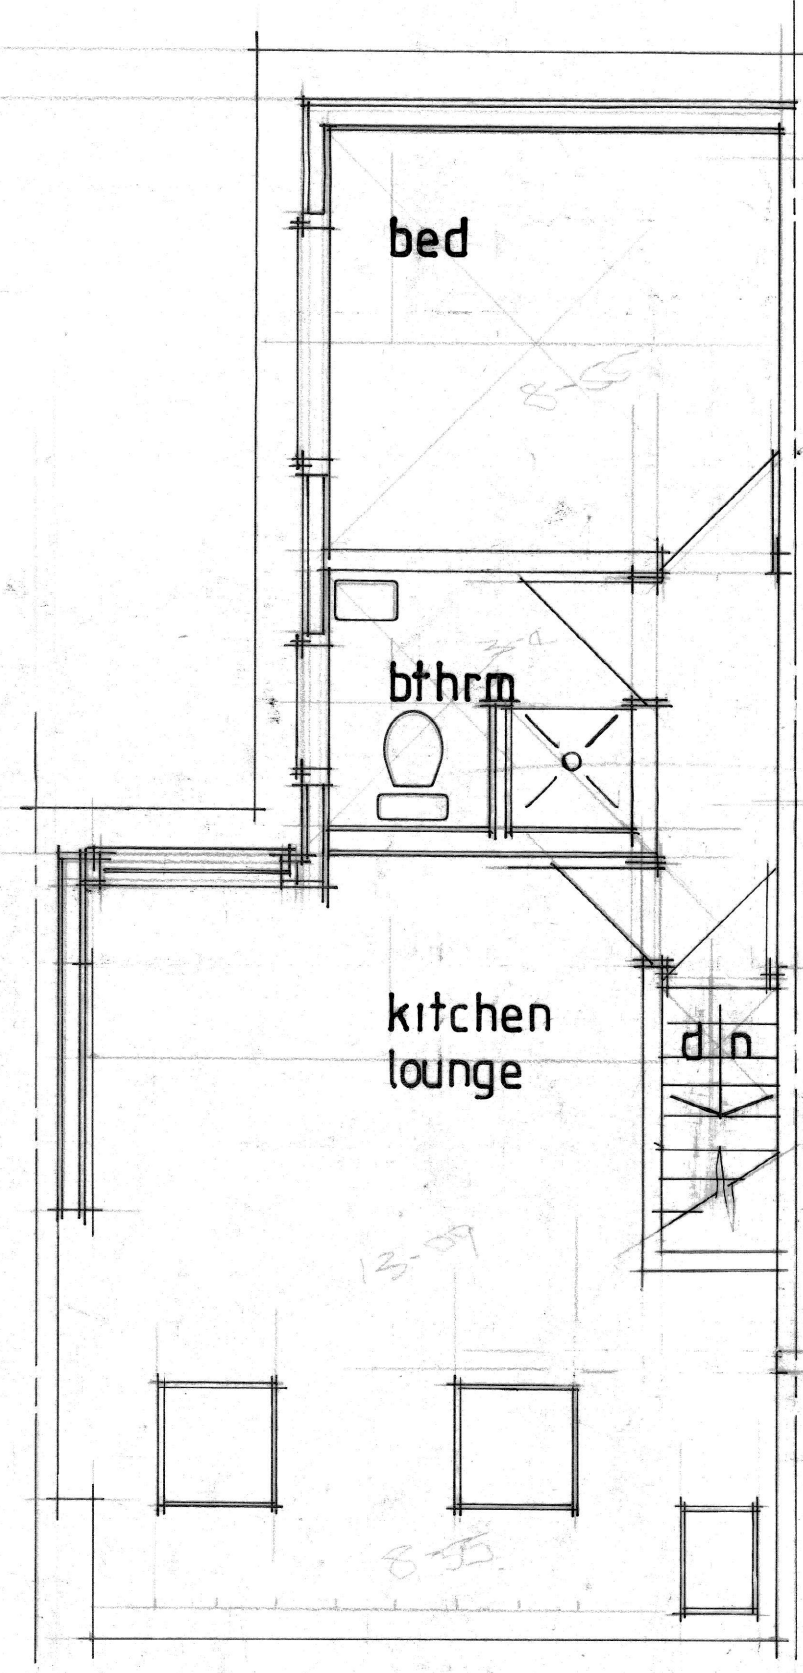


Second Floor

TOTAL AREA OF FLAT 2 = 37m²

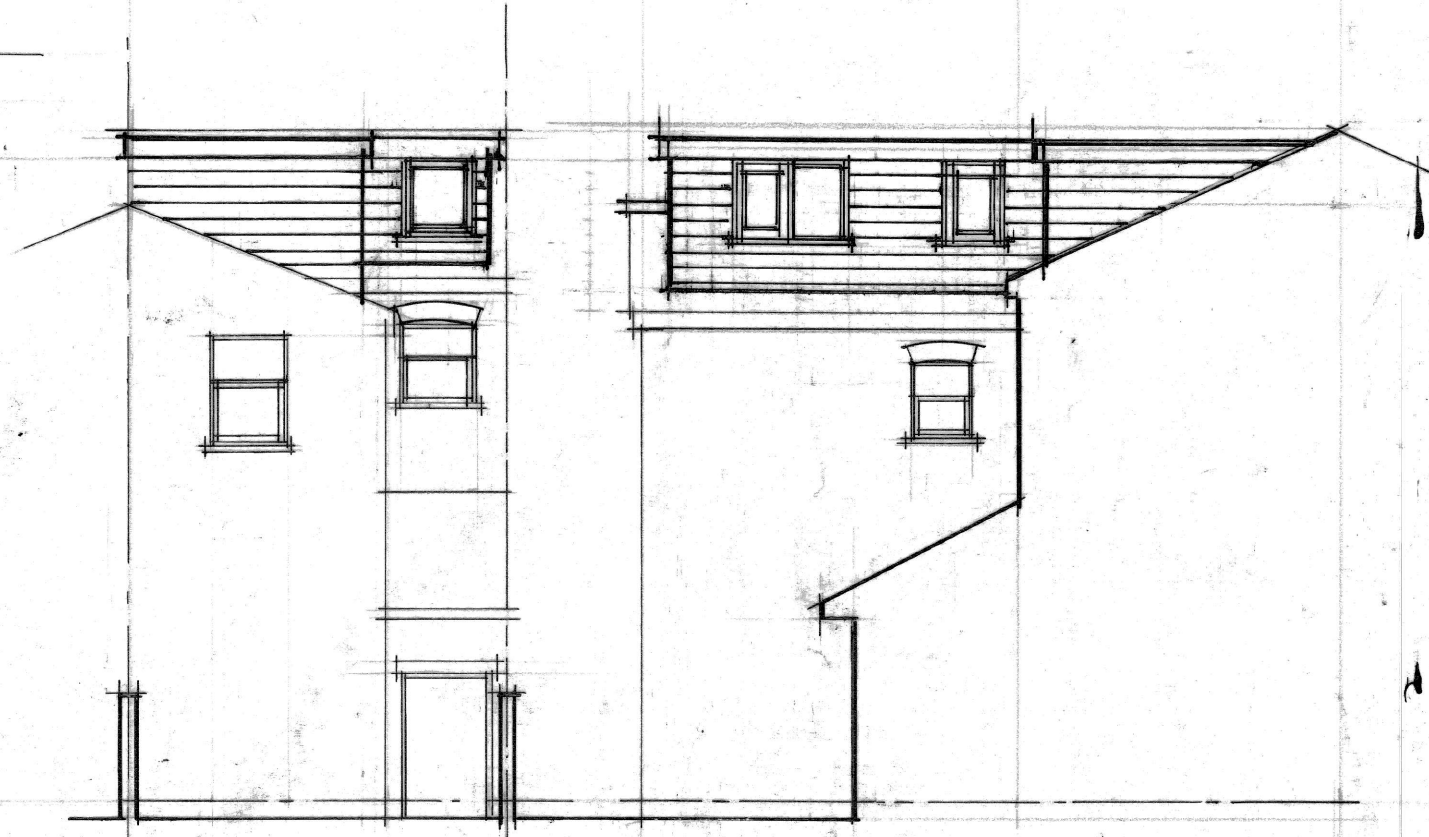

Rear
Flat 2 entrance

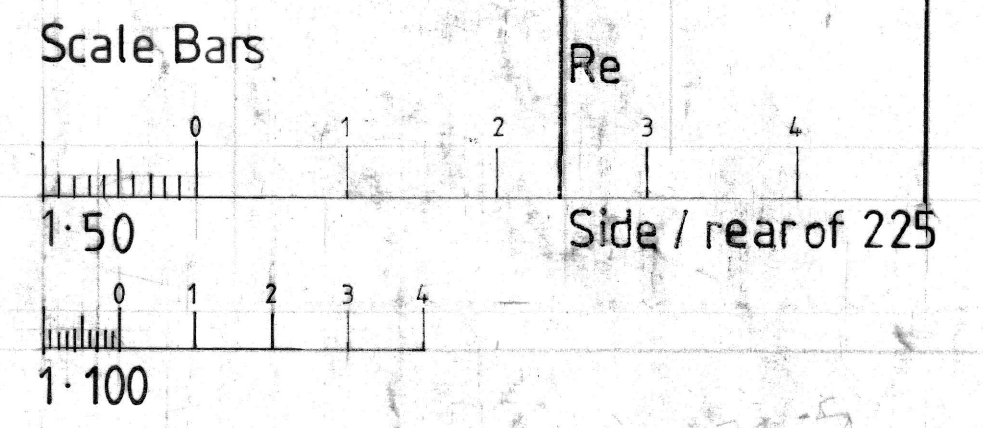

No:	Revision:	Date:	Initial:
Project: 223 Great Western St Mcr M14 4LG			
Title: Floor Plans and Elevations (proposed)			
Scale: 50,100	Date: March 26	Initial: CTR	
Dwg. No:	2		